


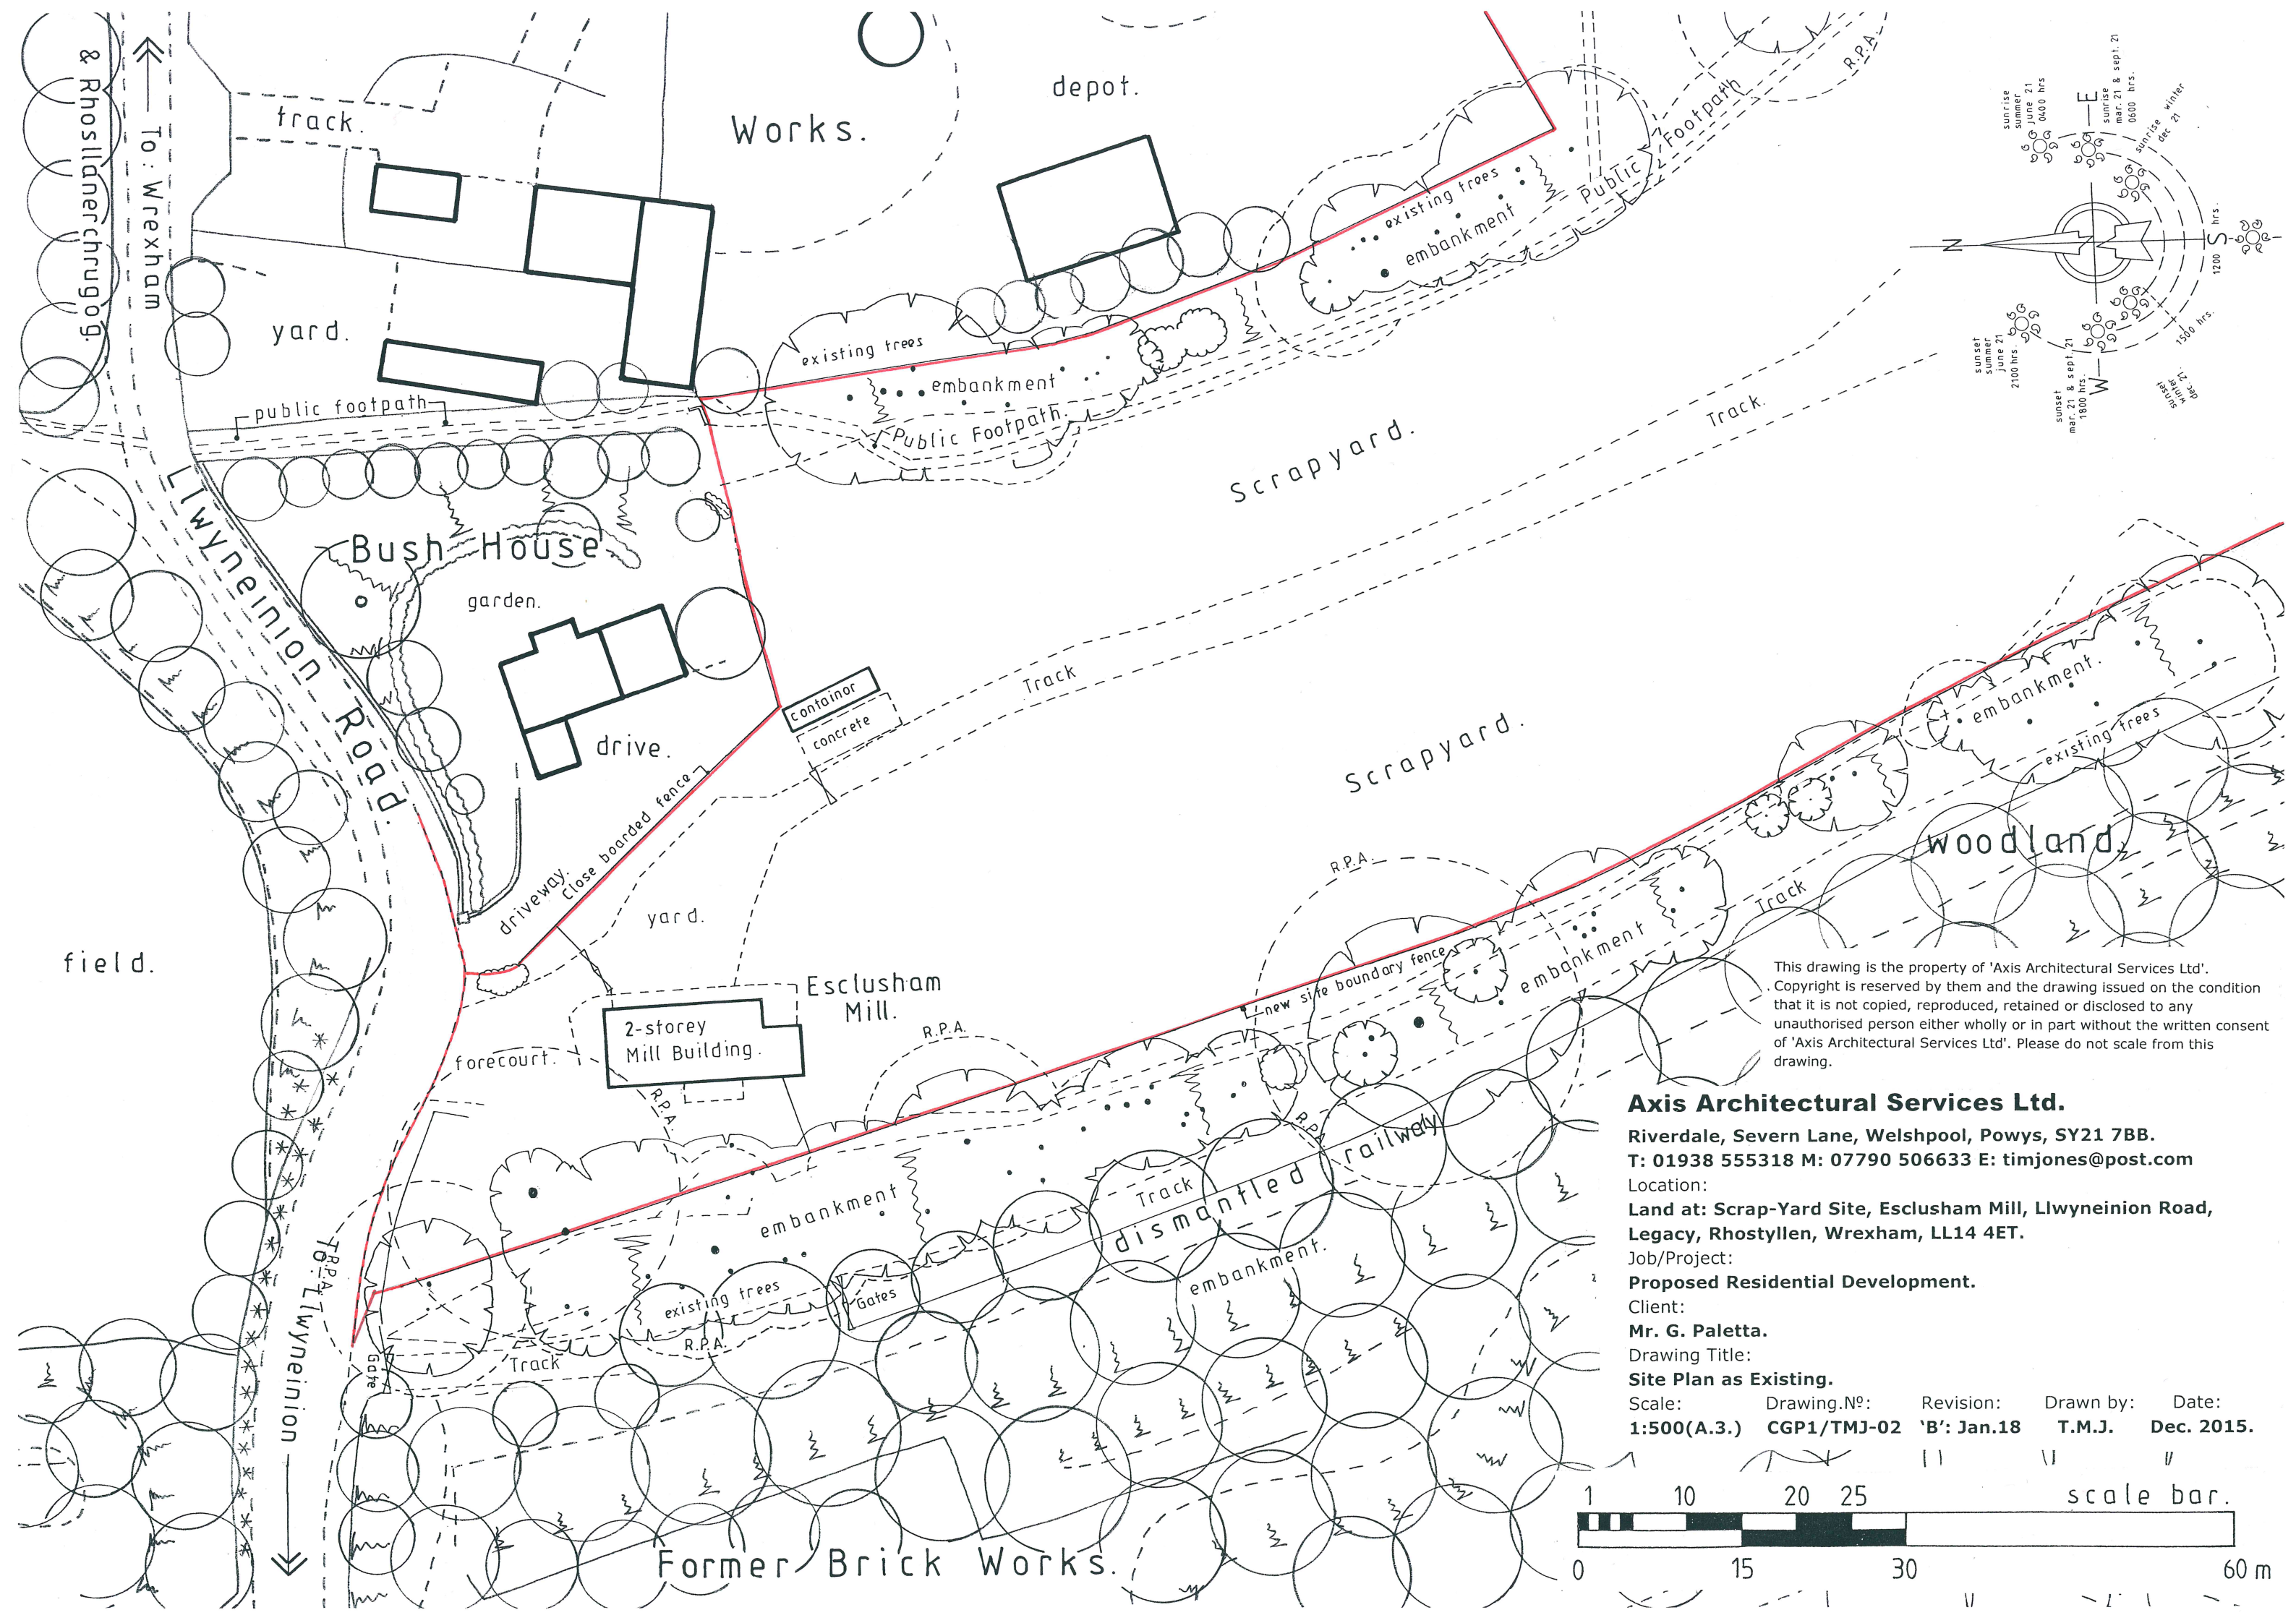

This drawing is the property of 'Axis Architectural Services Ltd'. Copyright is reserved by them and the drawing issued on the condition that it is not copied, reproduced, retained or disclosed to any unauthorised person either wholly or in part without the written consent of 'Axis Architectural Services Ltd'. Please do not scale from this drawing.

Axis Architectural Services Ltd.

Riverdale, Severn Lane, Welshpool, Powys, SY21 7BB.
T: 01938 555318 M: 07790 506633 E: timjones@post.com

Location:
Land at: Scrap-Yard Site, Esclusham Mill, Llwyneinion Road, Legacy, Rhosyllen, Wrexham, LL14 4ET.

Job/Project:
Proposed Residential Development.

Client:
Mr. G. Paletta.

Drawing Title:
Site Plan as Existing.

Scale:	Drawing.Nº:	Revision:	Drawn by:	Date:
1:500(A.3.)	CGP1/TMJ-02	'B': Jan.18	T.M.J.	Dec. 2015.

