


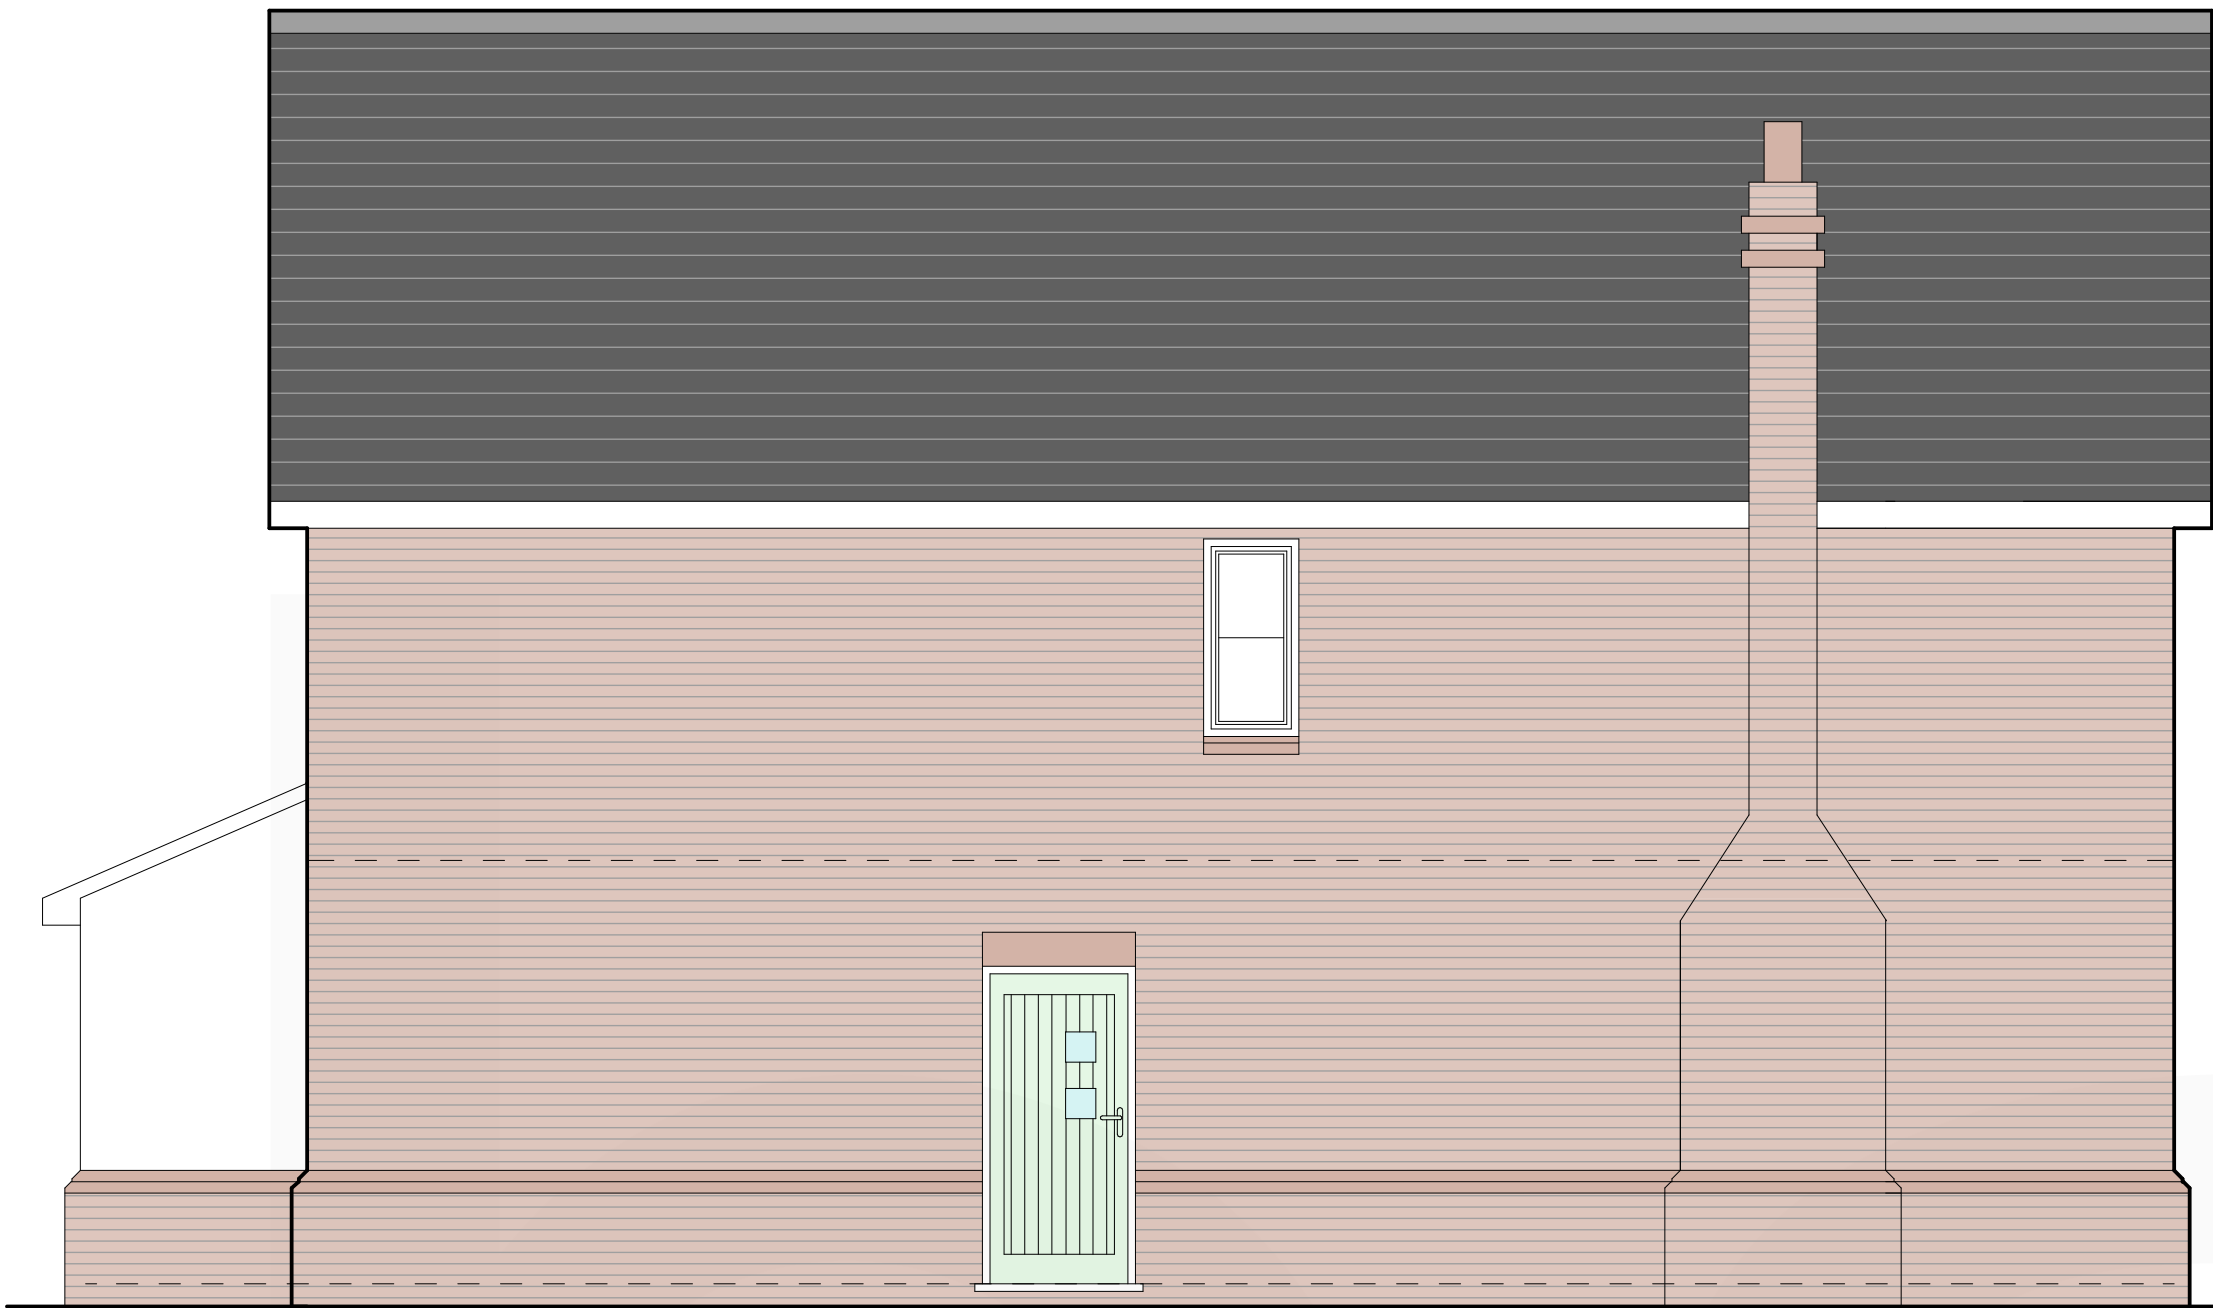


Side Elevation



Rear Elevation




Front Elevation

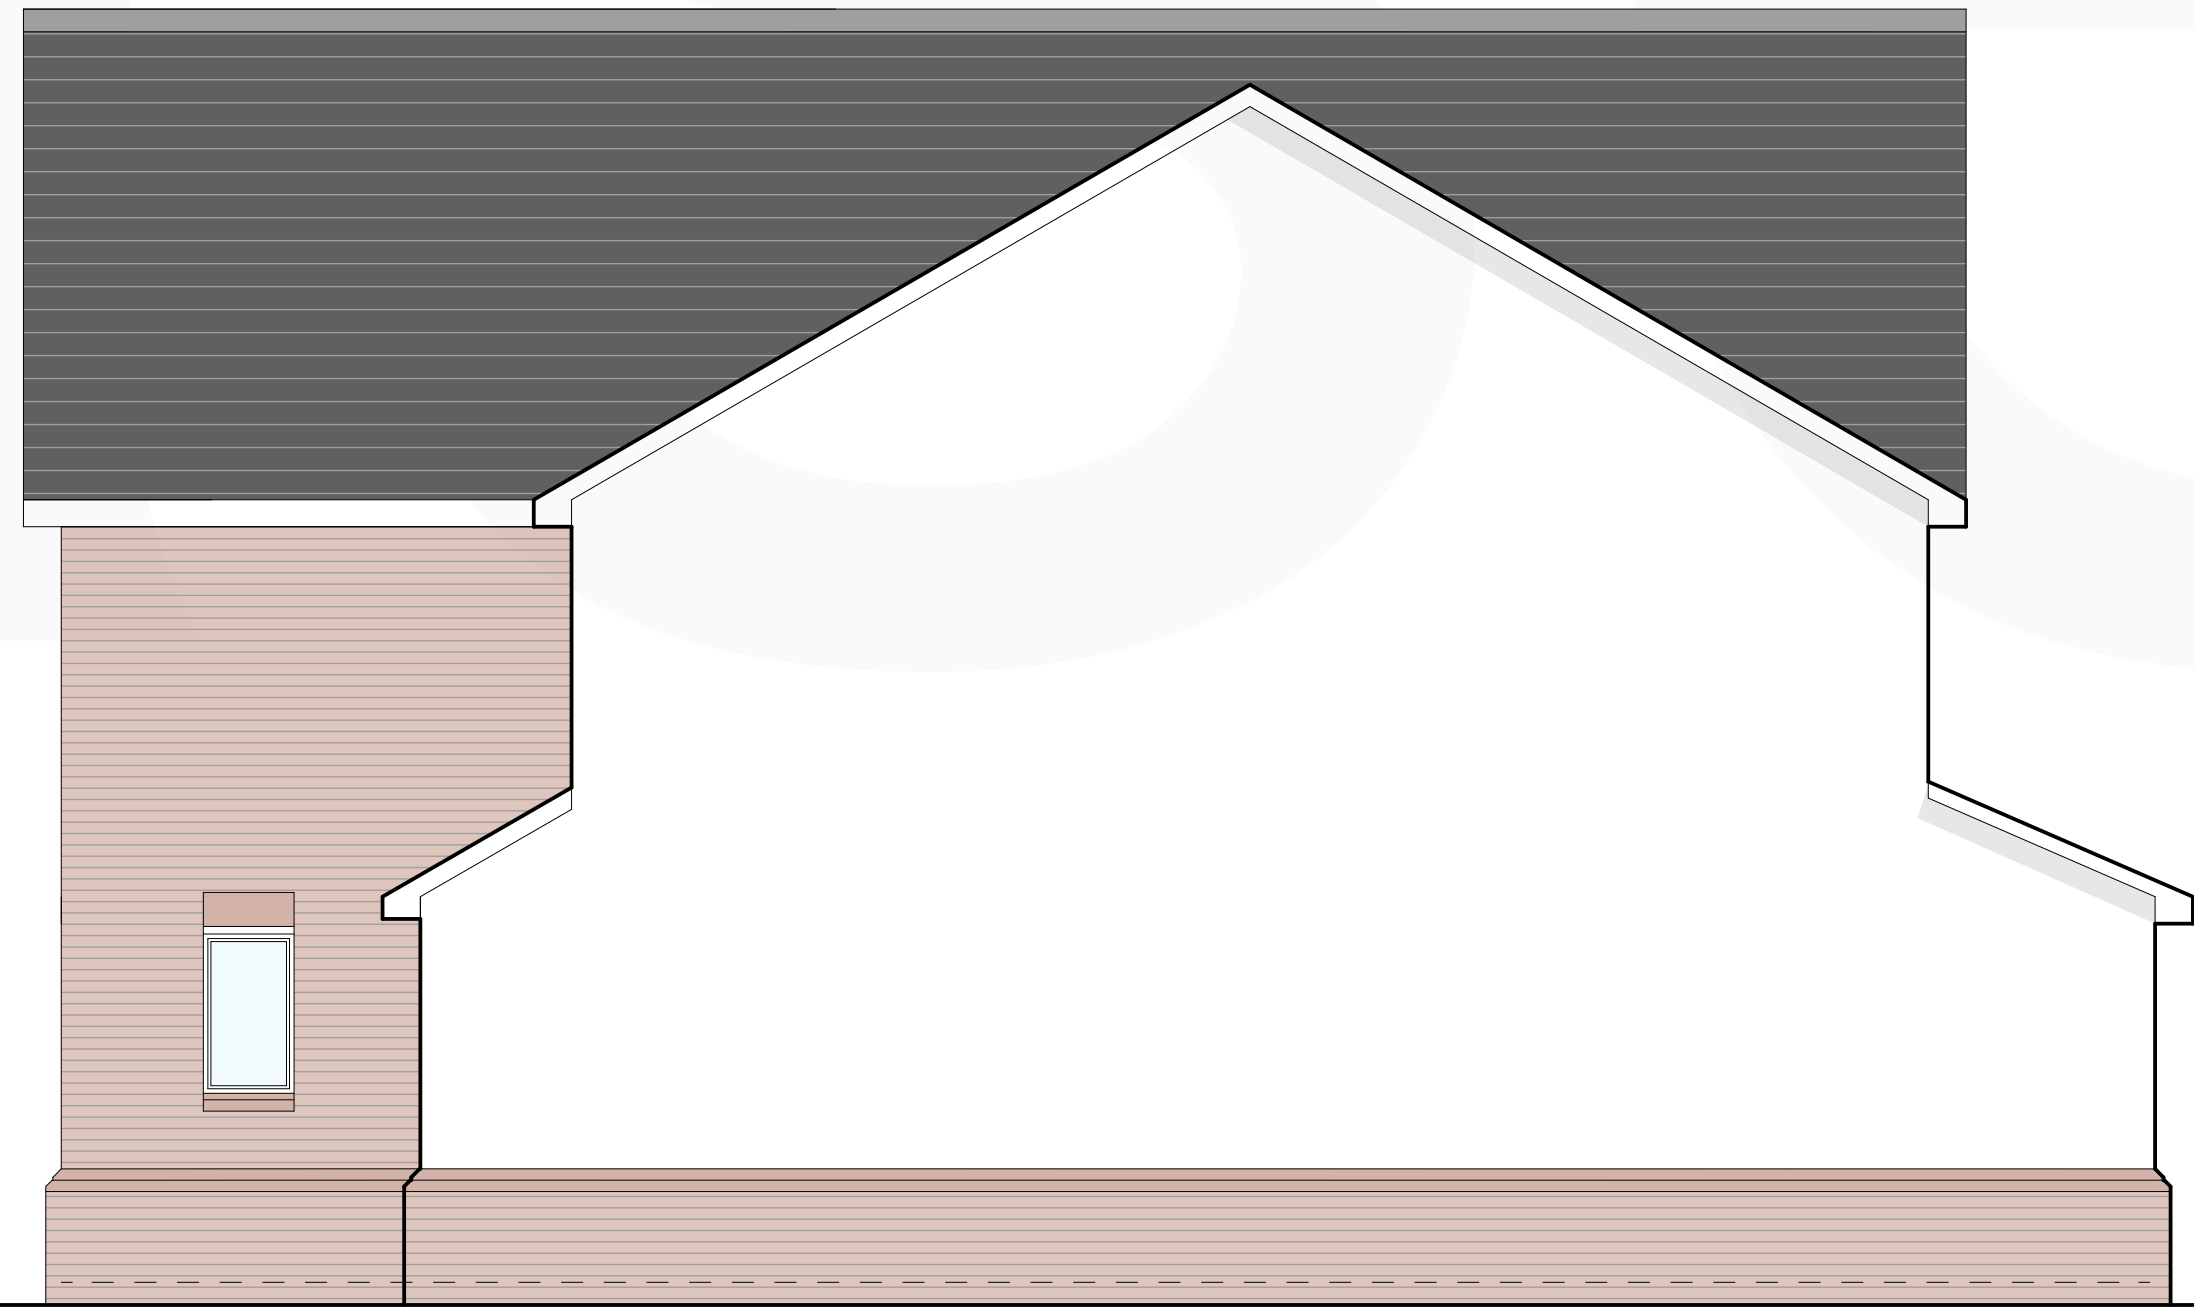

Side Elevation

HOUSE TYPE 4
5 bedroom detached dwelling
GIA = 232sqm / 2500sqft

Plot 28 attached double garage
Plot 29 detached double garage
Plot 30 detached double garage

 

Rev No.	Date.	Rev.	By.	Chk.	

PLANNING

Scale.	1:50@A1	Date.	Jan 18	Drawn by.	JS	Chk.	AO
Project Title. Vicarage Lane, Gresford							
Client. Gower Homes Ltd.							
Drawing Title. New HT 4 Proposed Elevations							
Project No.	BA1858	Drawing No.	PL-033	Revision.	-		