



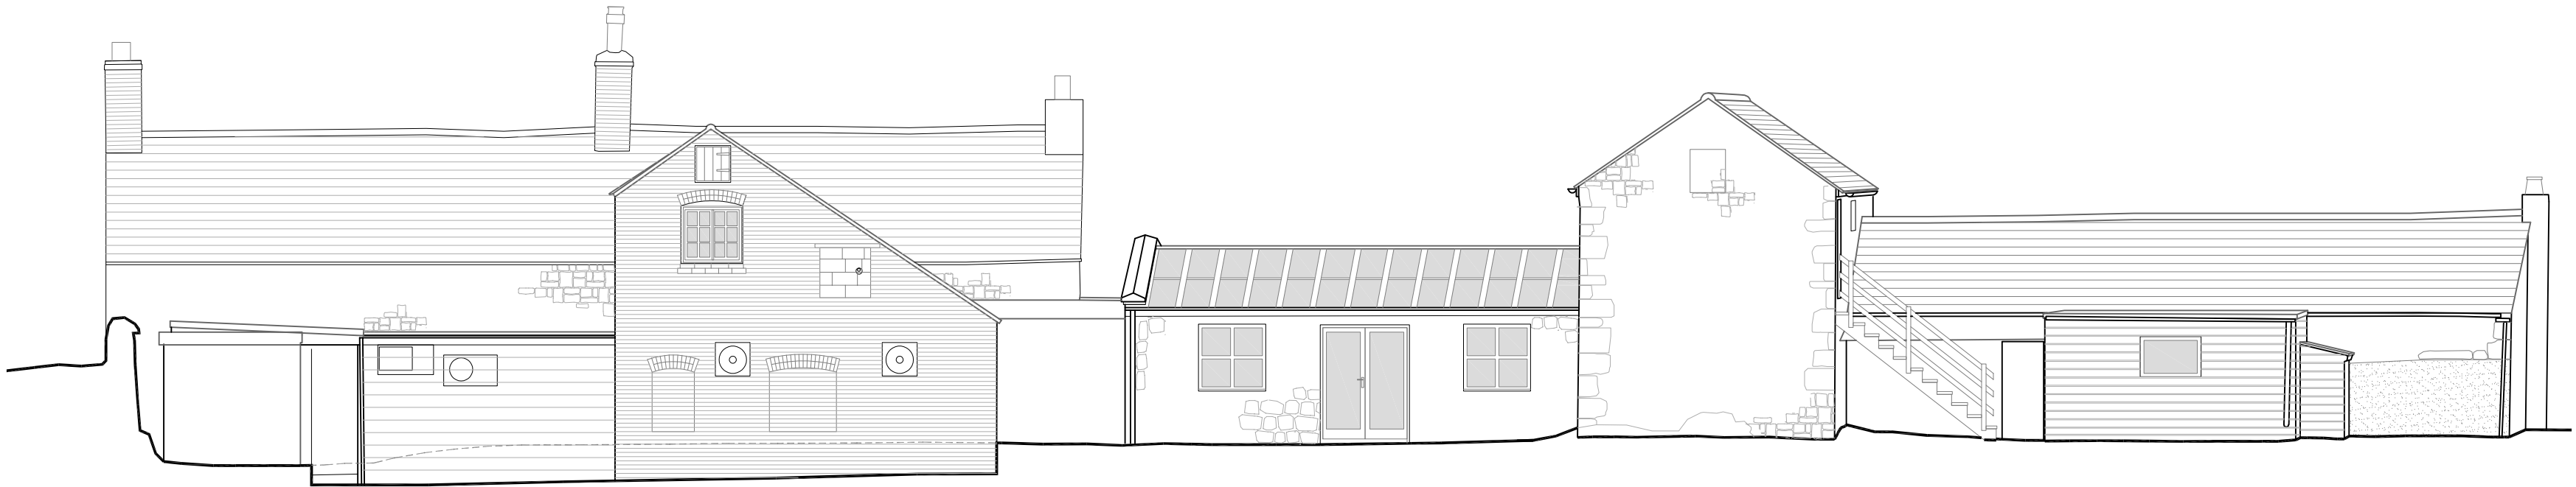

EXISTING FRONT ELEVATION | SCALE 1:100




EXISTING REAR ELEVATION | SCALE 1:100

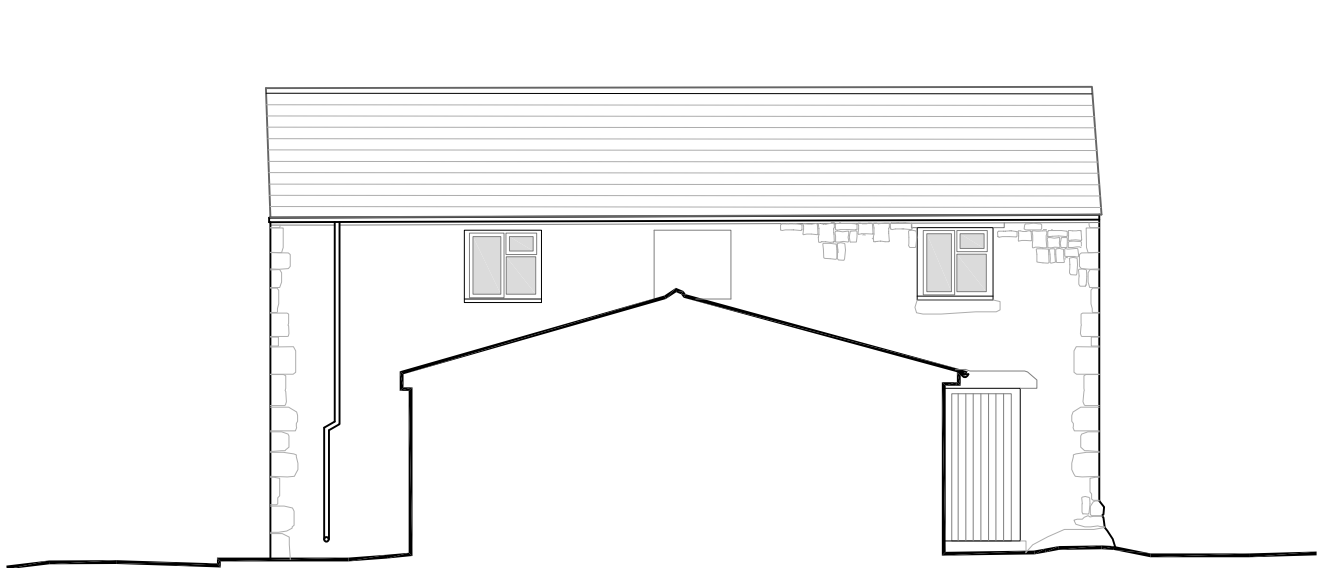

EXISTING SIDE ELEVATION | SCALE 1:100



EXISTING SIDE ELEVATION | SCALE 1:100

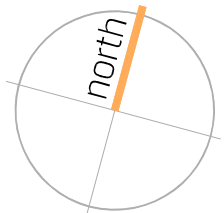


STATUS	PLANNING			
REVISION		DRAWN	CHECKED	DATE
© Copyright SHACKARCHITECTURE all rights reserved. Do Not scale this drawing. ALL dimensions are in millimetres unless stated otherwise. ALL dimensions must be checked on site prior to construction and any discrepancies reported to the architect.				

SHACKARCHITECTURE


A Unit 5, The Curve, 139 Telegraph Road, Heswall, Wirral, CH60 7SE
T +44(0)161 342 6616 E info@shackarchitecture.com W www.shackarchitecture.com

Client PRICE AND CHANTLER LTD
Project THE BOAT, ERBISTOCK
Title EXISTING ELEVATIONS


Scale 1:100@A1 Project No. SHACK389 Dwg. No. B103 Rev

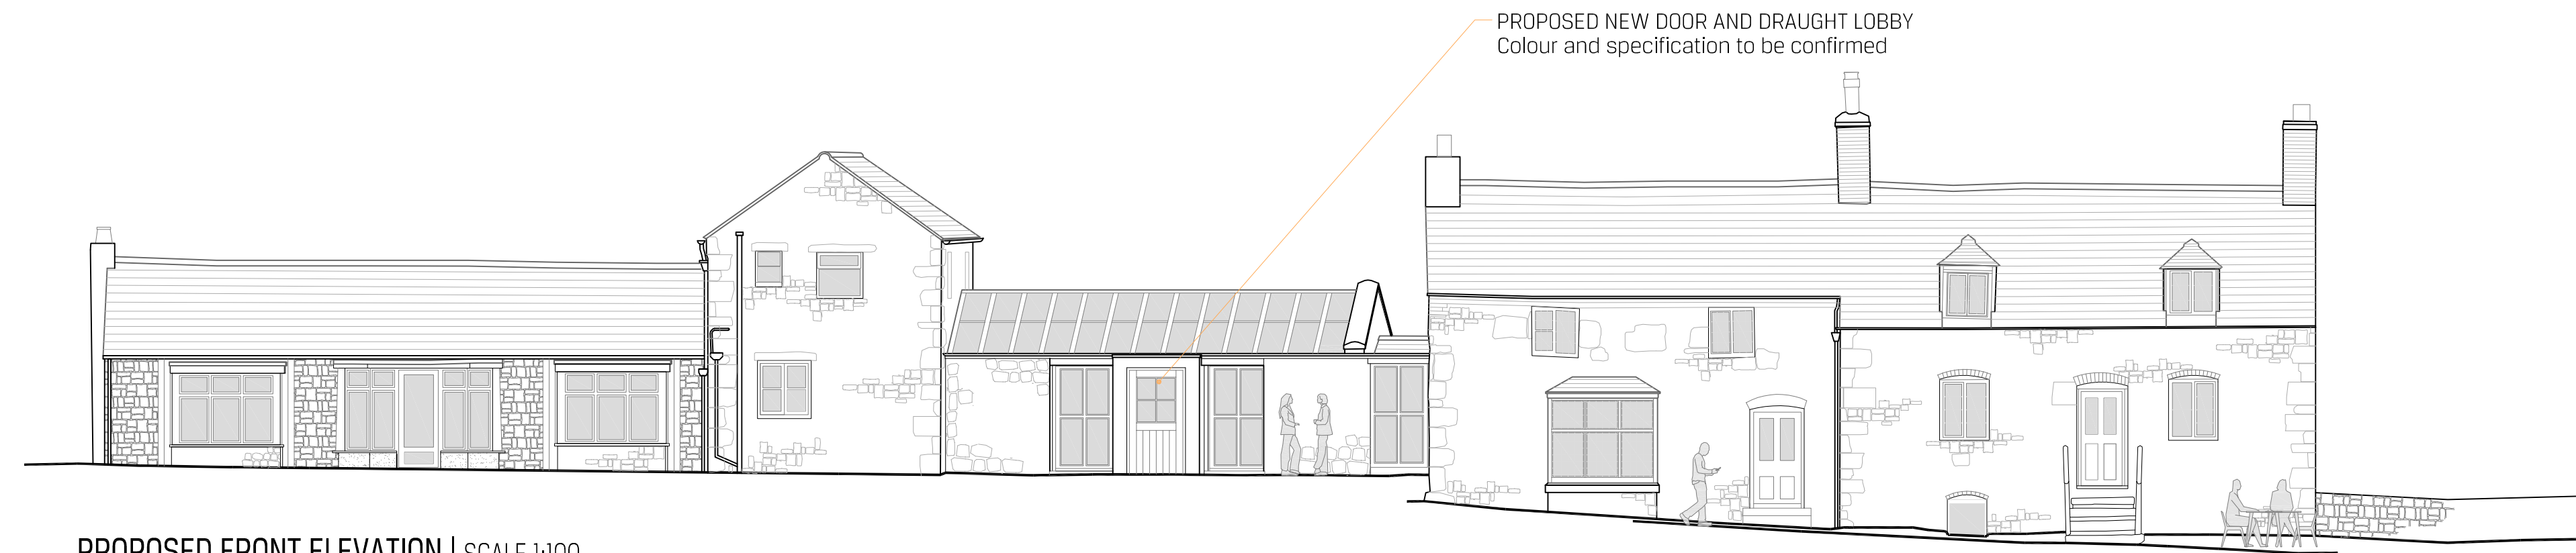

PROPOSED FRONT ELEVATION | SCALE 1:100

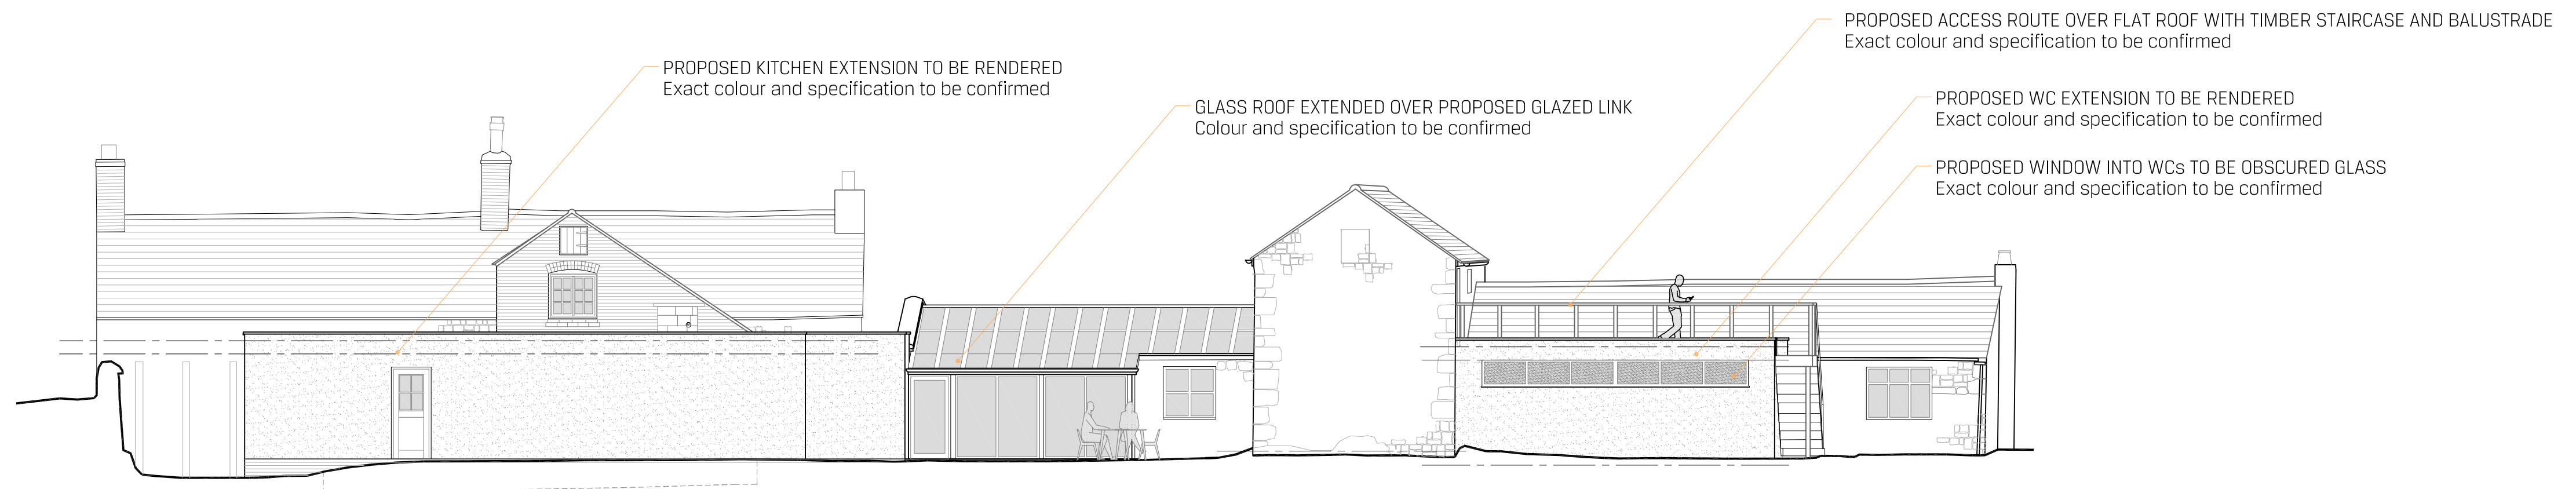


PROPOSED REAR ELEVATION | SCALE 1:100

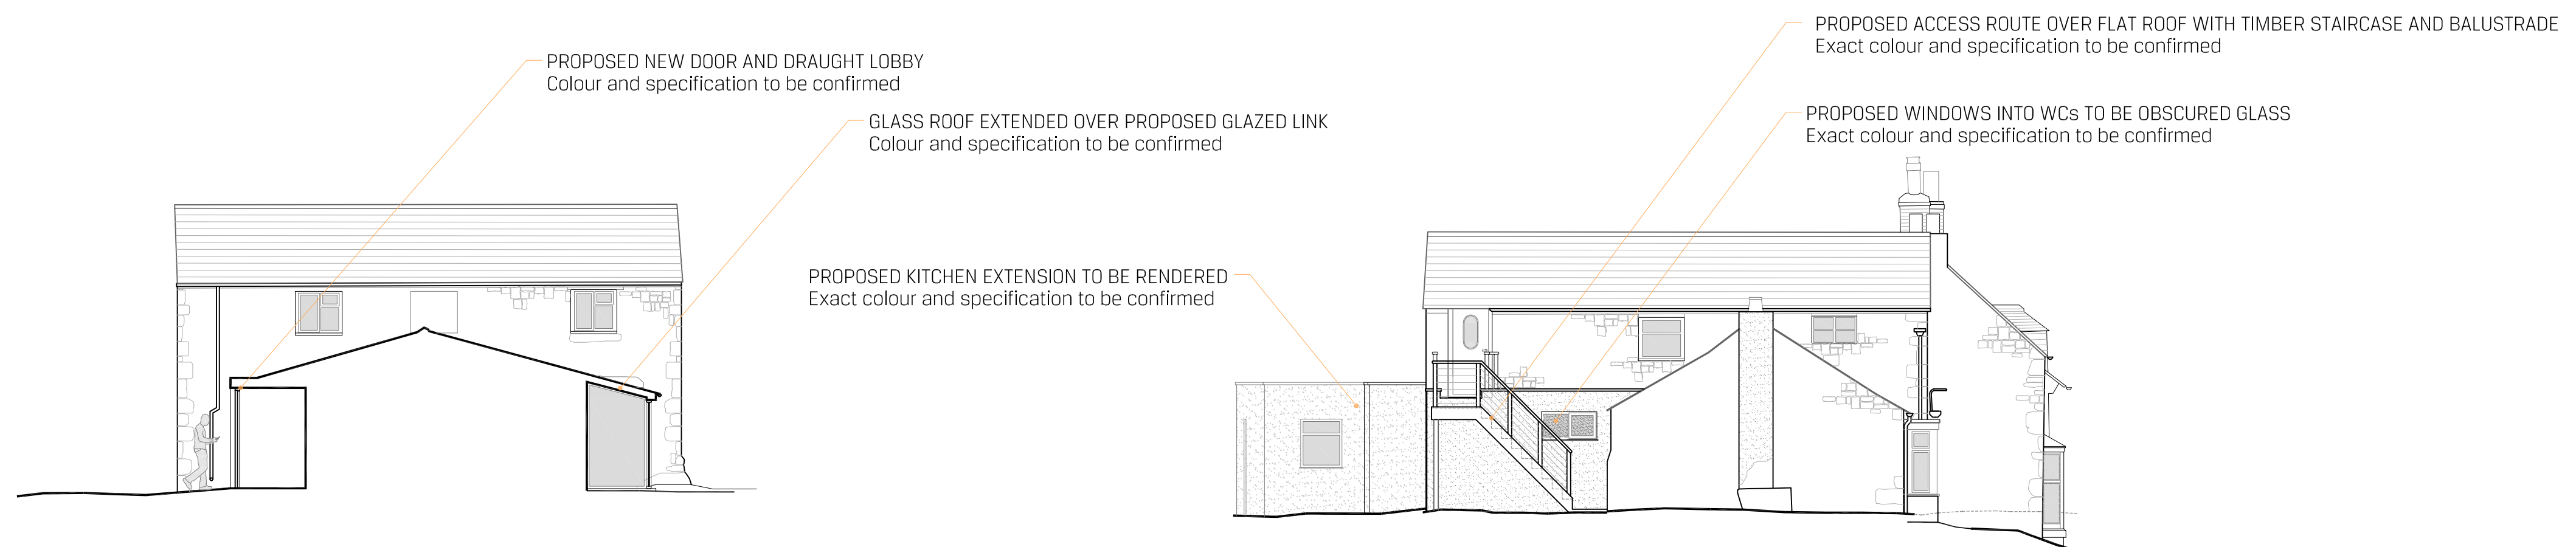

PROPOSED SIDE ELEVATION | SCALE 1:100

PROPOSED SIDE ELEVATION | SCALE 1:100

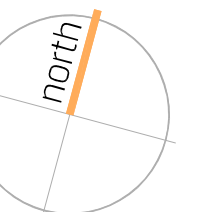

STATUS

PLANNING

REVISION	DRAWN	CHECKED	DATE
© Copyright: SHACKARCHITECTURE  all rights reserved. Do Not scale this drawing. ALL dimensions are in millimetres unless stated otherwise. ALL dimensions must be checked on site prior to construction and any discrepancies reported to the architect.			

SHACKARCHITECTURE 101

A Unit 5, The Curve, 139 Telegraph Road, Heswall, Wirral, CH60 7SE
T +44(0)161 342 6616 E info@shackarchitecture.com W www.shackarchitecture.com

Client PRICE AND CHANTLER LTD
Project **THE BOAT, ERBISTOCK**
Title PROPOSED ELEVATIONS

Scale 1:100@A1 Project No. SHACK389 Dwg. No. **8204** Rev