


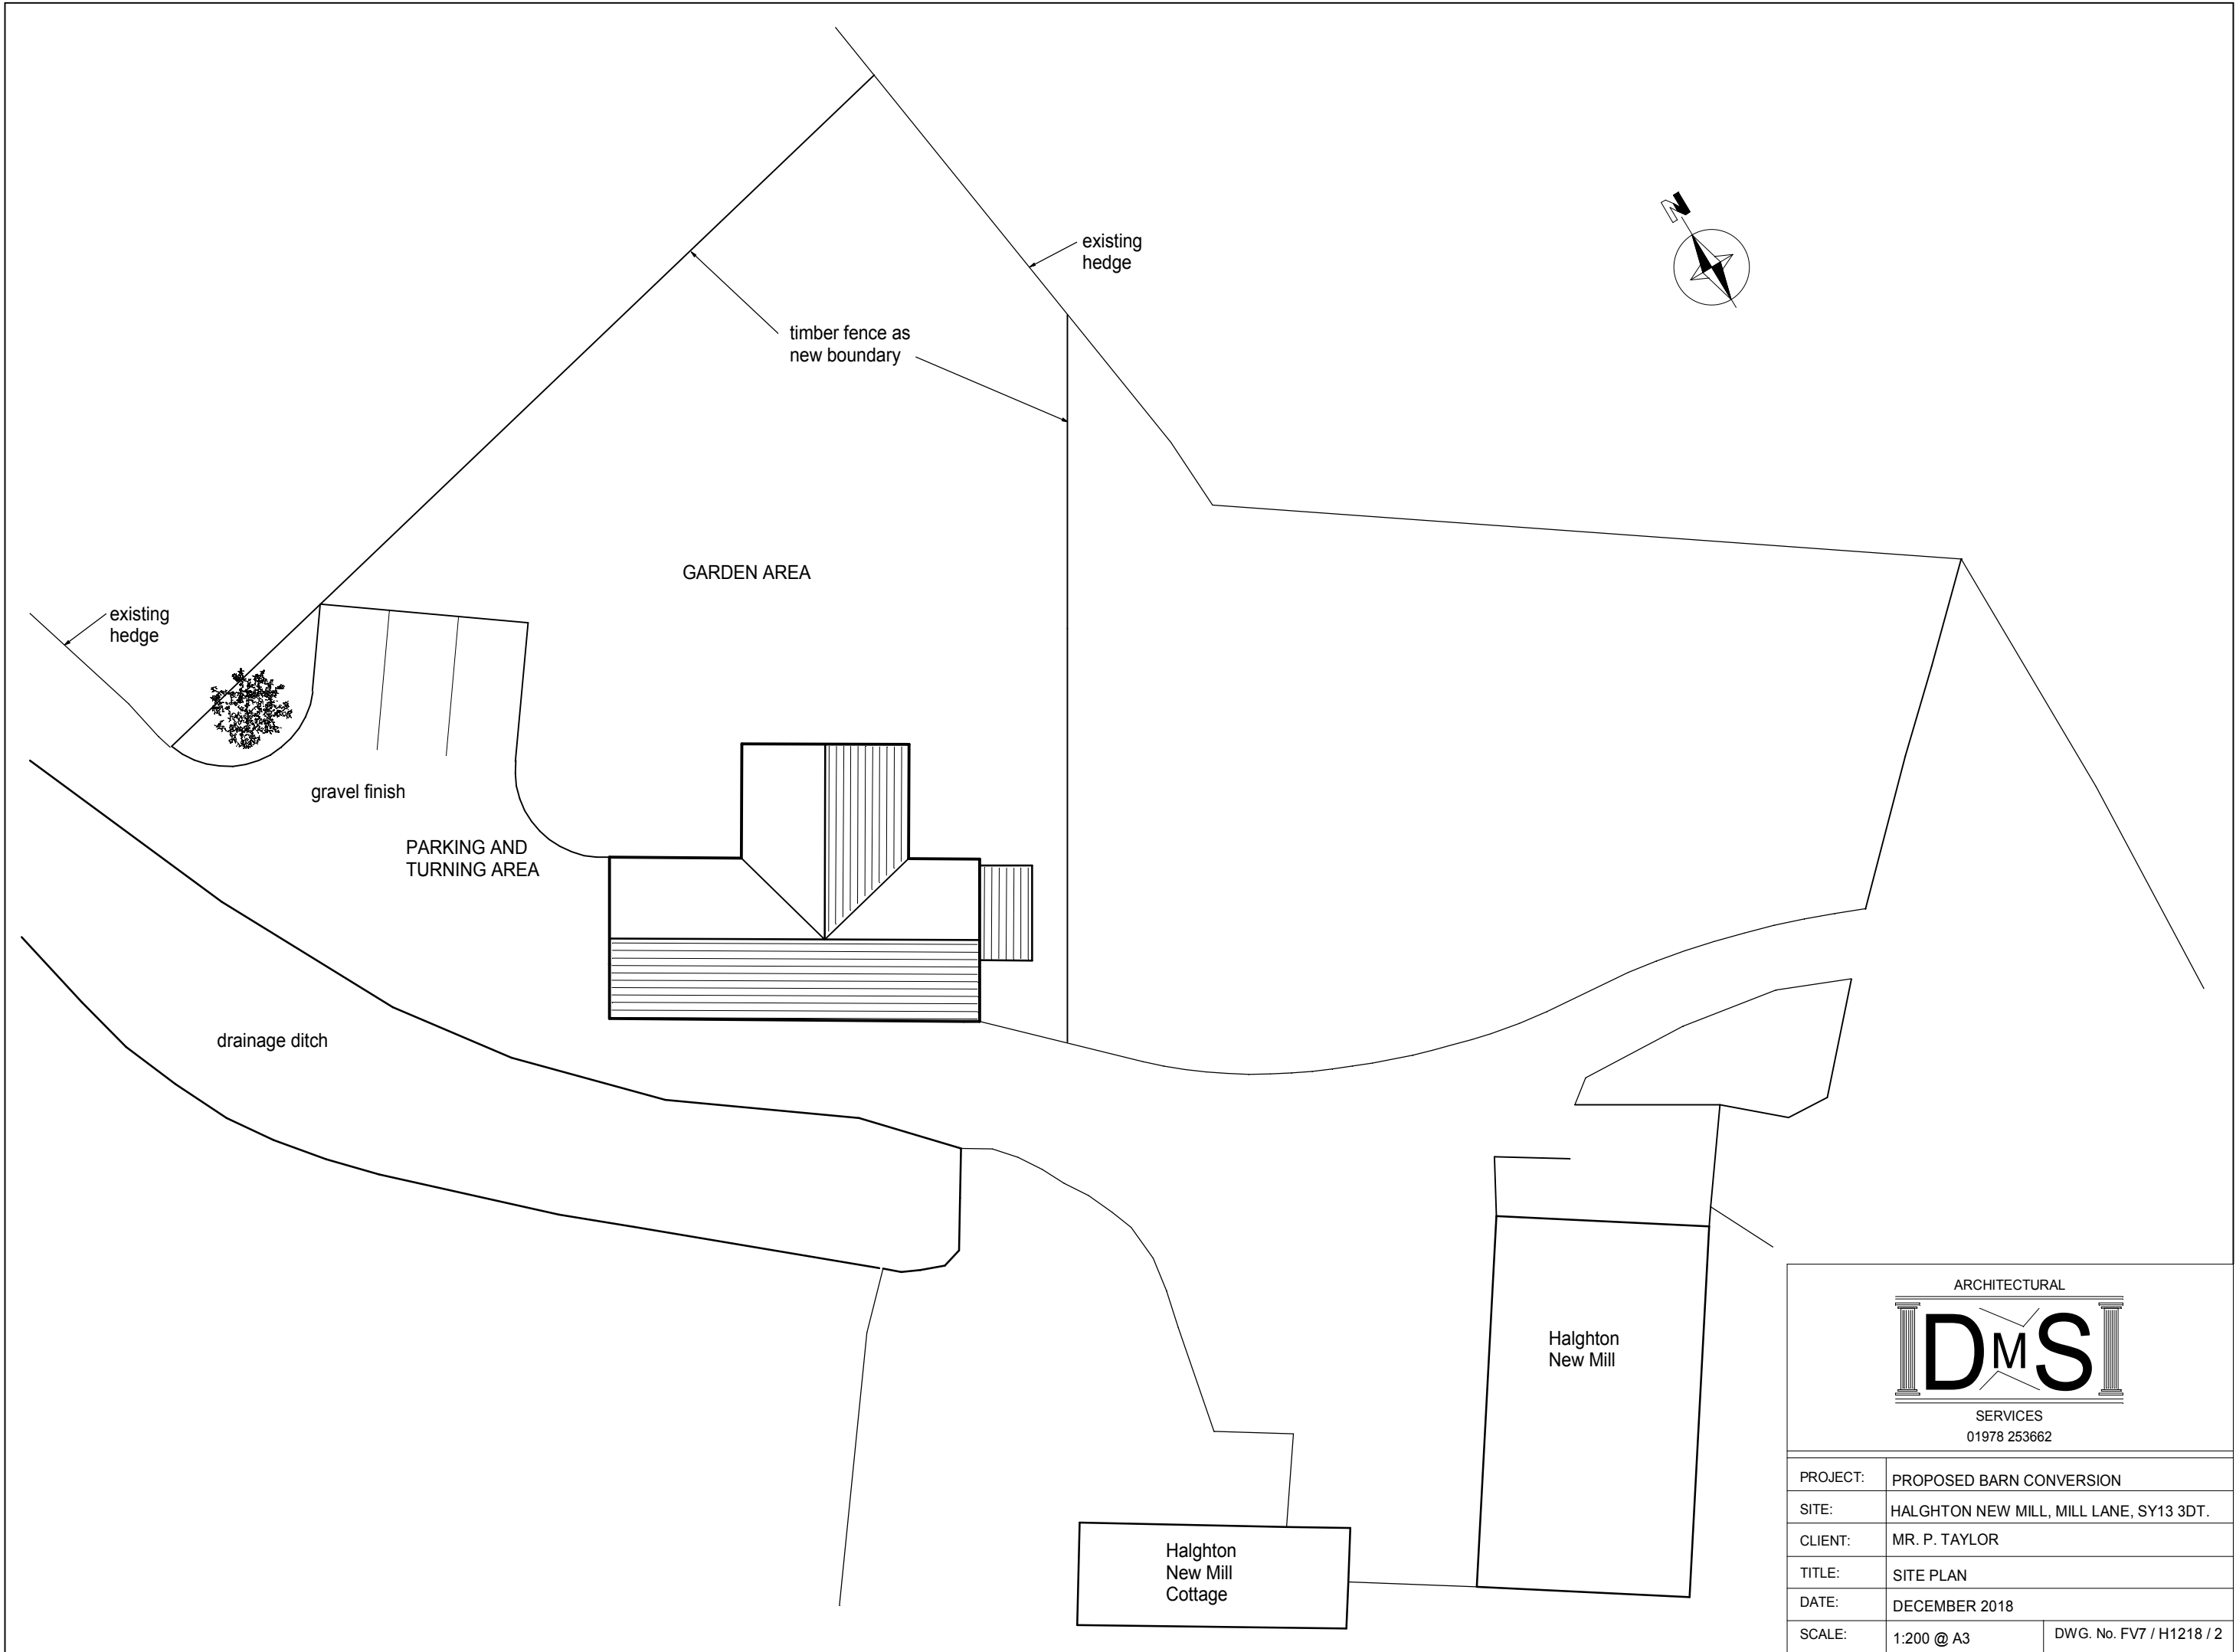

PROJECT:	PROPOSED BARN CONVERSION	
SITE:	HALGHTON NEW MILL, MILL LANE, SY13 3DT.	
CLIENT:	MR. P. TAYLOR	
TITLE:	SITE PLAN	
DATE:	DECEMBER 2018	
SCALE:	1:200 @ A3	DWG. No. FV7 / H1218 / 2