


GENERAL NOTES

1. This plan has been prepared for the submission and approval under Town and Country Planning only.

2. Fuel installation to be fully compliant with all relevant current Licensing and Environmental Standard and Regulations.


3. All advertisements outlined are subject to a separate Advertisement Application.

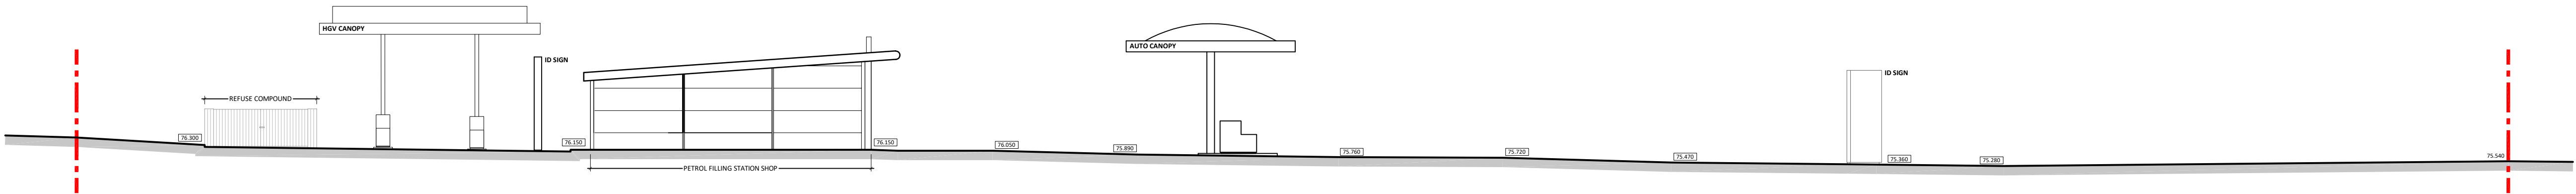


South Elevation



North Elevation

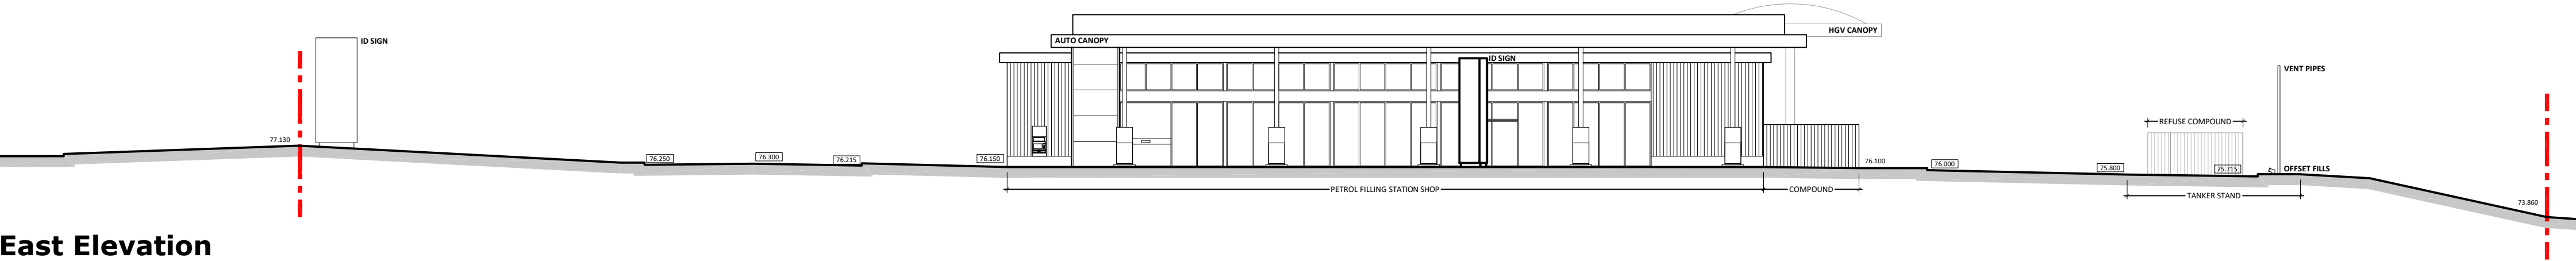

East Elevation

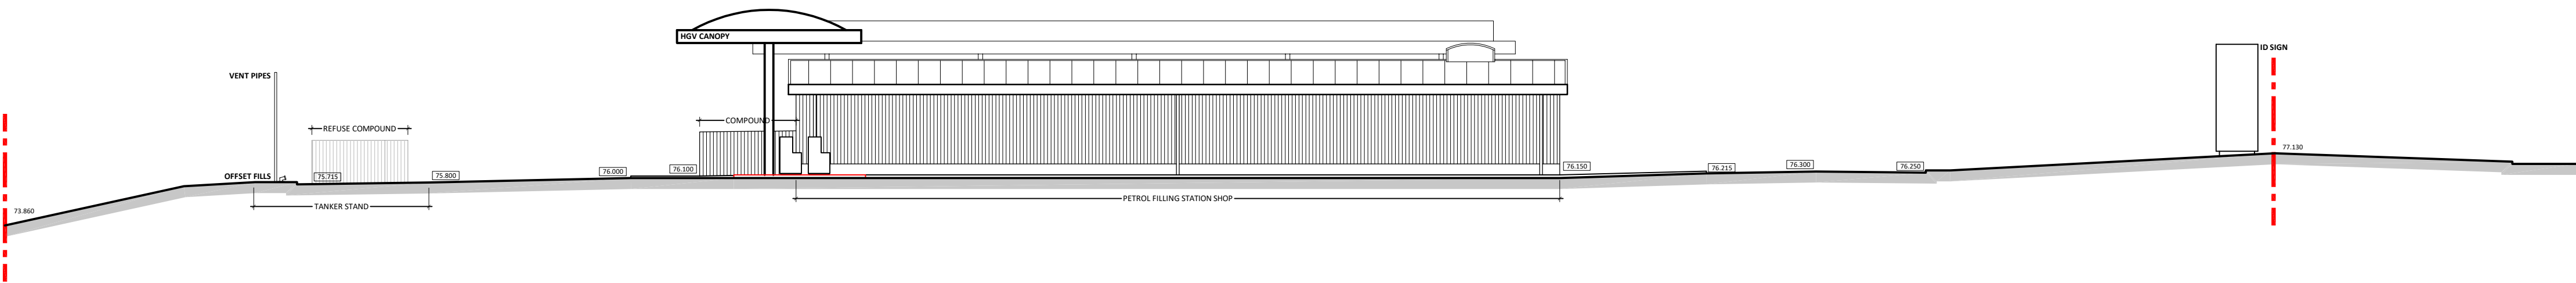

West Elevation

A	18/12/18	Elevations updated to reflect levels by engineer	SF
Rev	Date	Comments	By:
STATUS	Planning		
PROPOSAL	Proposed New Petrol Filling Station		
SITE LOCATION	Site off A5156 (Holt Road) A5156/A534 Roundabout Wrexham LL13 9SB		
TITLE	PROPOSED SITE ELEVATIONS		
CLIENT	Euro Garages Limited		



JENNINGS DESIGN LIMITED

York House, Valley Court, Canal Road,
Bradford, West Yorkshire, BD1 4SP.
TEL. No. 01274 395422
FAX. No. 01274 395427
E-mail office@jen305.com

Drawn by:	SF	Checked by:	NIJ
Date:	December 2018	Scales:	1:200 @ A1

