



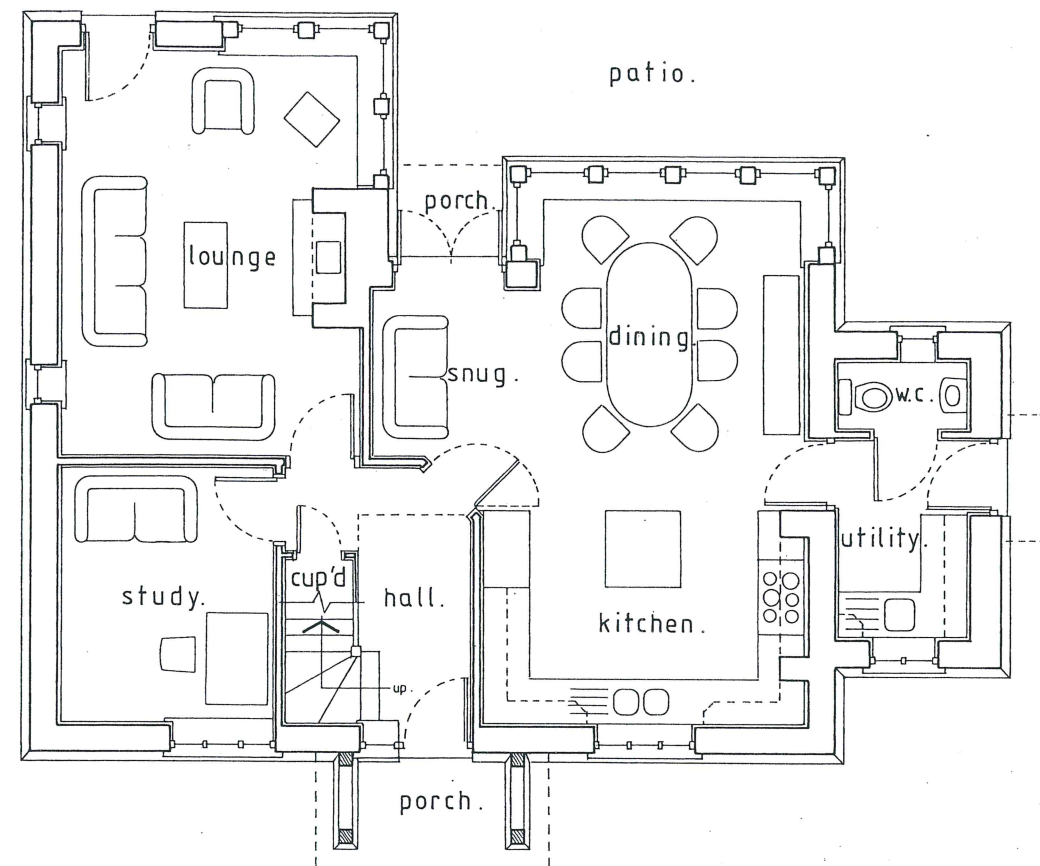

ground floor plan.

0 5m
scale 1:50.

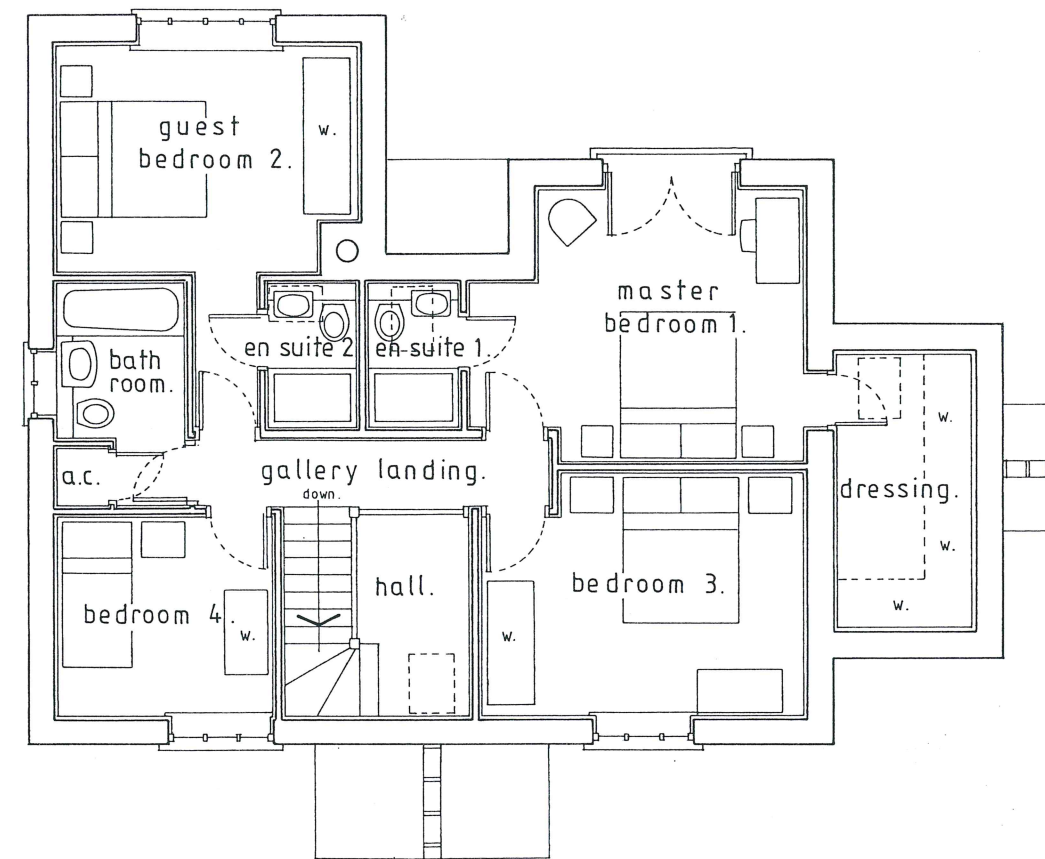

first floor plan.

0 5m

Axis Architectural Services Ltd.

Riverdale, Severn Lane, Welshpool, Powys, SY21 7BB.

T: 01938 555318 M: 07790 506633 E: timjones@post.com

Location:

Land at: Scrap-Yard Site, Esclusham Mill, Llwyneinion Road,
Legacy, Rhostyllen, Wrexham, LL14 4ET.

Job/Project:

Proposed Residential Development.

Client:

Mr. G. Paletta

Drawing Title: **Proposed Floor Plans (brick version).**

House Type: 'H.1.' (4 bed 1700 sq.ft.) – Plots 3 & 6

Scale: Drawing.Nº: Revision: Drawn by: Date:
1:100(A.3.) CGP1/TMJ-08 'B': Jan.18 T.M.J. Jan. 2016.