



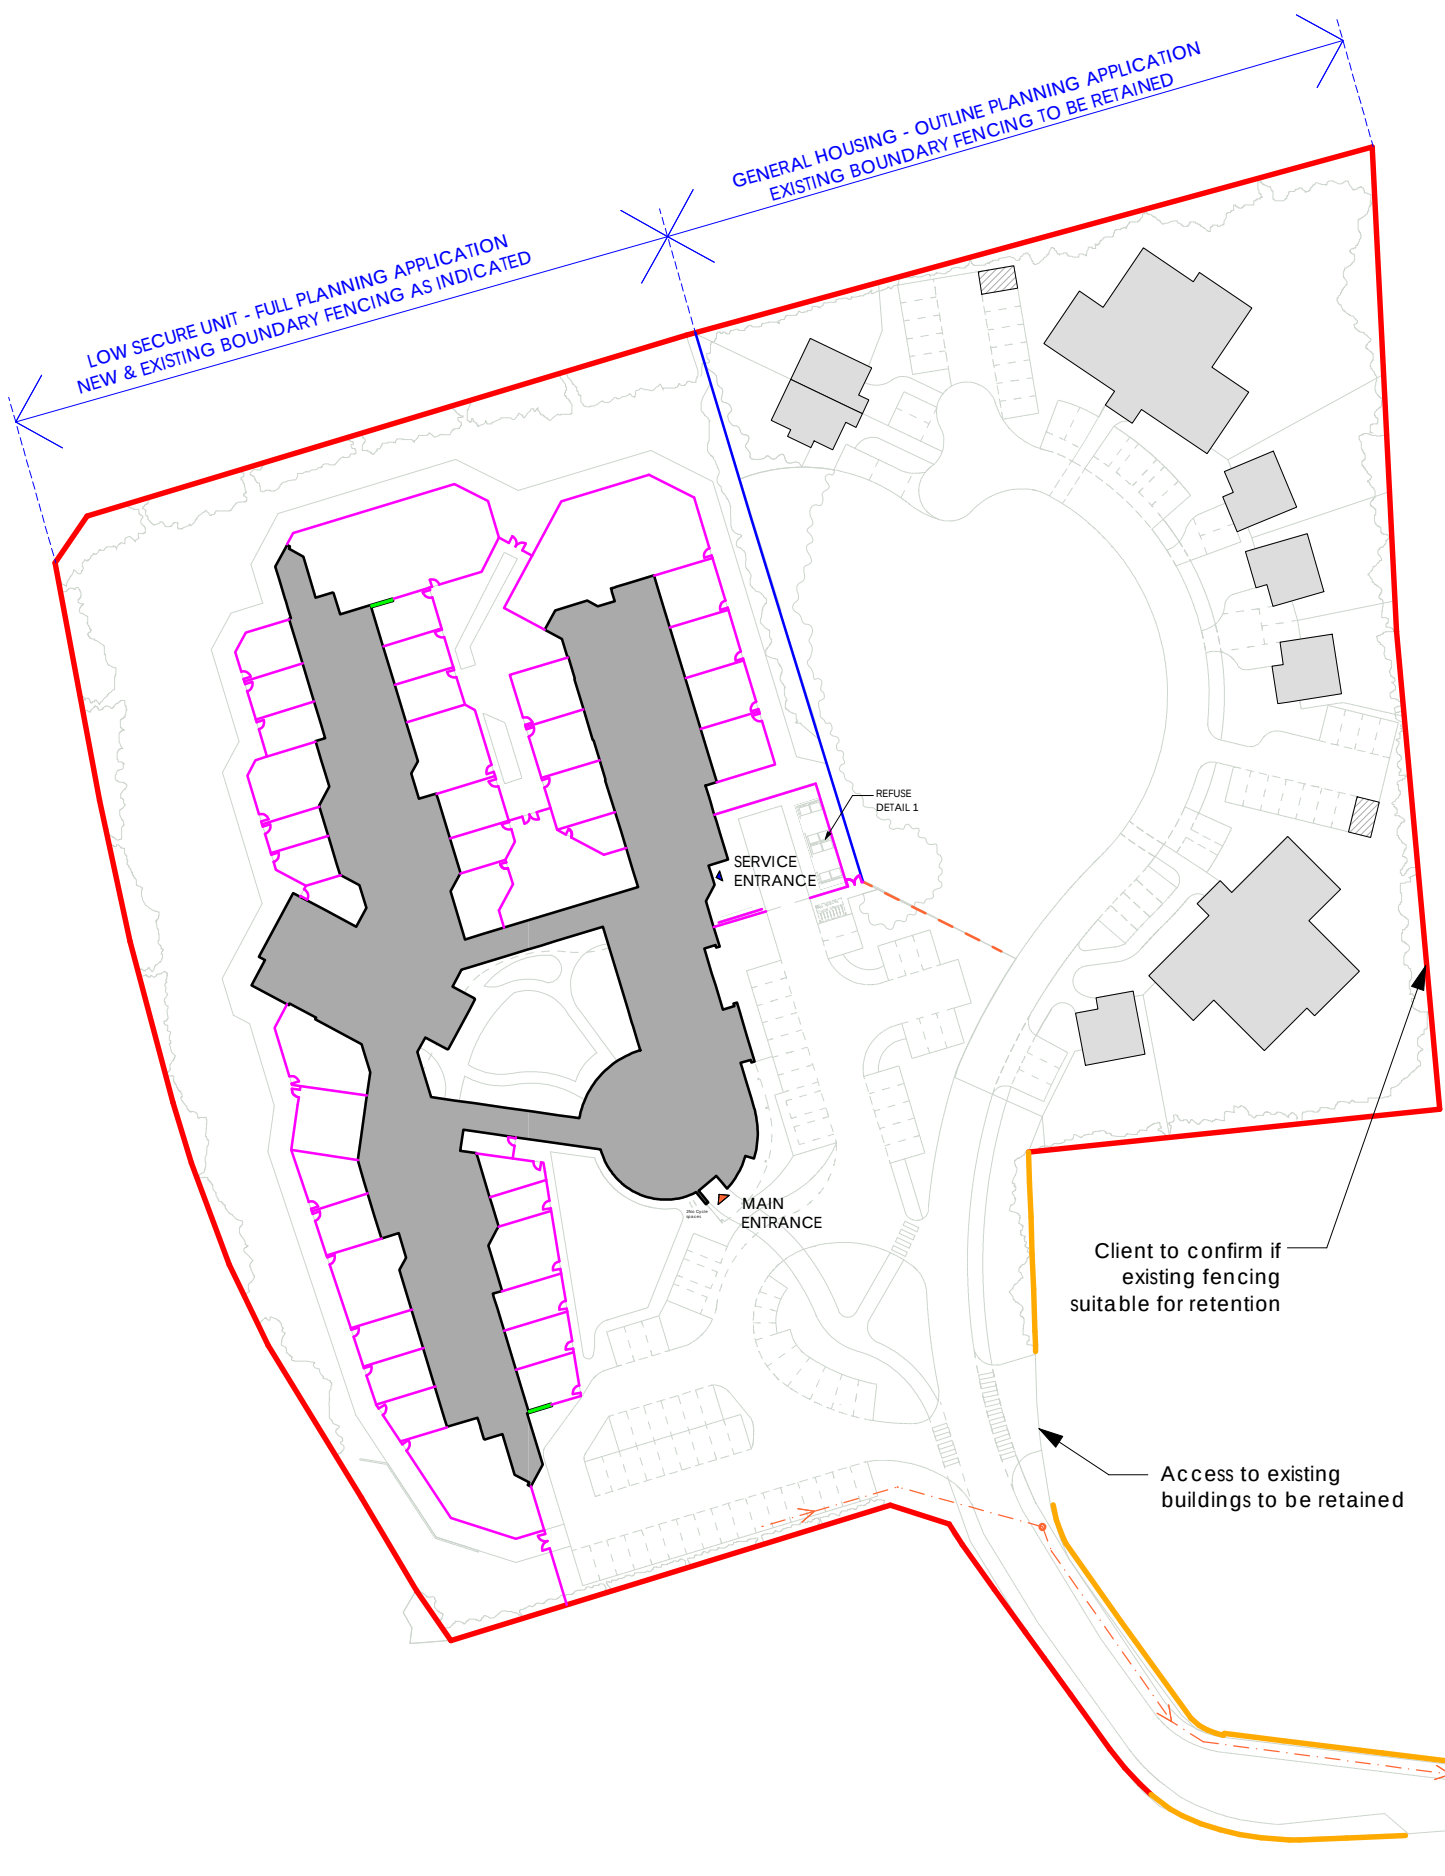

SITE PLAN - BOUNDARY TREATMENTS & FENCING

 

KEY - BOUNDARY TREATMENTS AND FENCING

TYPE	SPEC	HEIGHT	COLOUR
	Existing fence/wall retained	As existing	As existing
	Existing boundary security fence retained	1800 high steel palisade fence	As existing
	New Low Secure Unit security fencing	3000 high steel mesh fence to BS	TBC
	New Low Secure Unit security wall	3000 high solid masonry wall	As proposed brick
	New security fencing	2200 high timber panelled fence	TBC
	New low fencing	600 high post & rail fence	TBC
	Gate same material and height as fencing	As fencing	As fencing

NOTES

- This drawing is copyright of Condry and Lofthouse Ltd. and may not be reproduced in any way without their specific permission.
- All dimensions are to be checked on site. Do not scale from this drawing, work to figured dimensions only. Any queries please contact the architects.


NOTES:

1. Site Plan based on Topographical Survey Ref. 9963_T received on 22.06.2017

KEY - GENERAL

- Site Entrance
- Building Entrance
- Proposed Building

DETAIL 1 - REFUSE STORE - SCALE 1:100

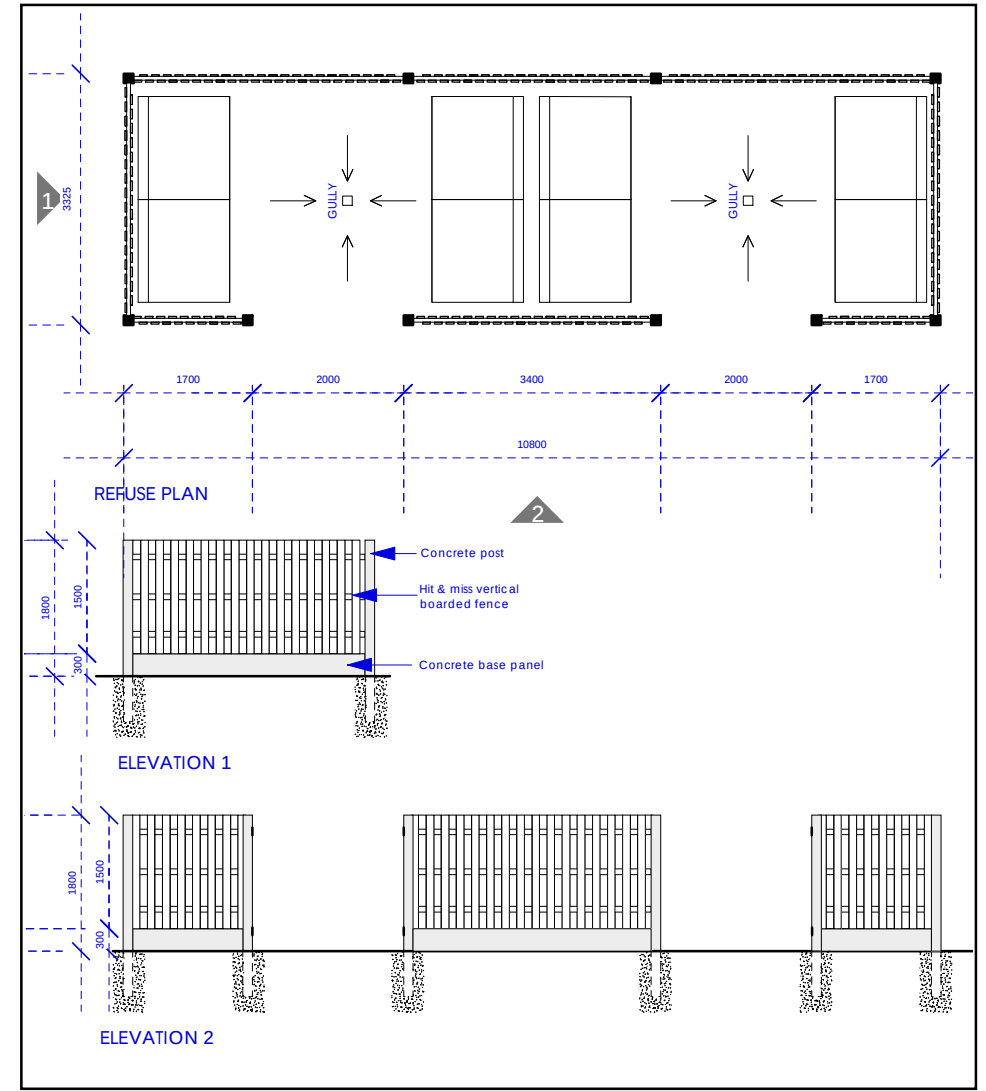

FULL PLANNING APPLICATION

- 1. Outline site layout amended. 20.12.2017

REVISION DETAILS date / by

- Preliminary
- For Approval
- Tender
- Construction

CLIENT

ASC Realstate Investments Ltd

PROJECT

Proposed Low Secure Units & Housing
Mold Road, Gwersyllt
Wrexham LL11 4AF

DRAWING TITLE

Site Plan - Boundary Treatments
& Fencing

SCALE drawn by date

1:1000@A3 MP 31.08.2017

DRAWING NO. revision

17-032-111 (A)



T: 0151 207 4371 • F: 0151 207 7087