



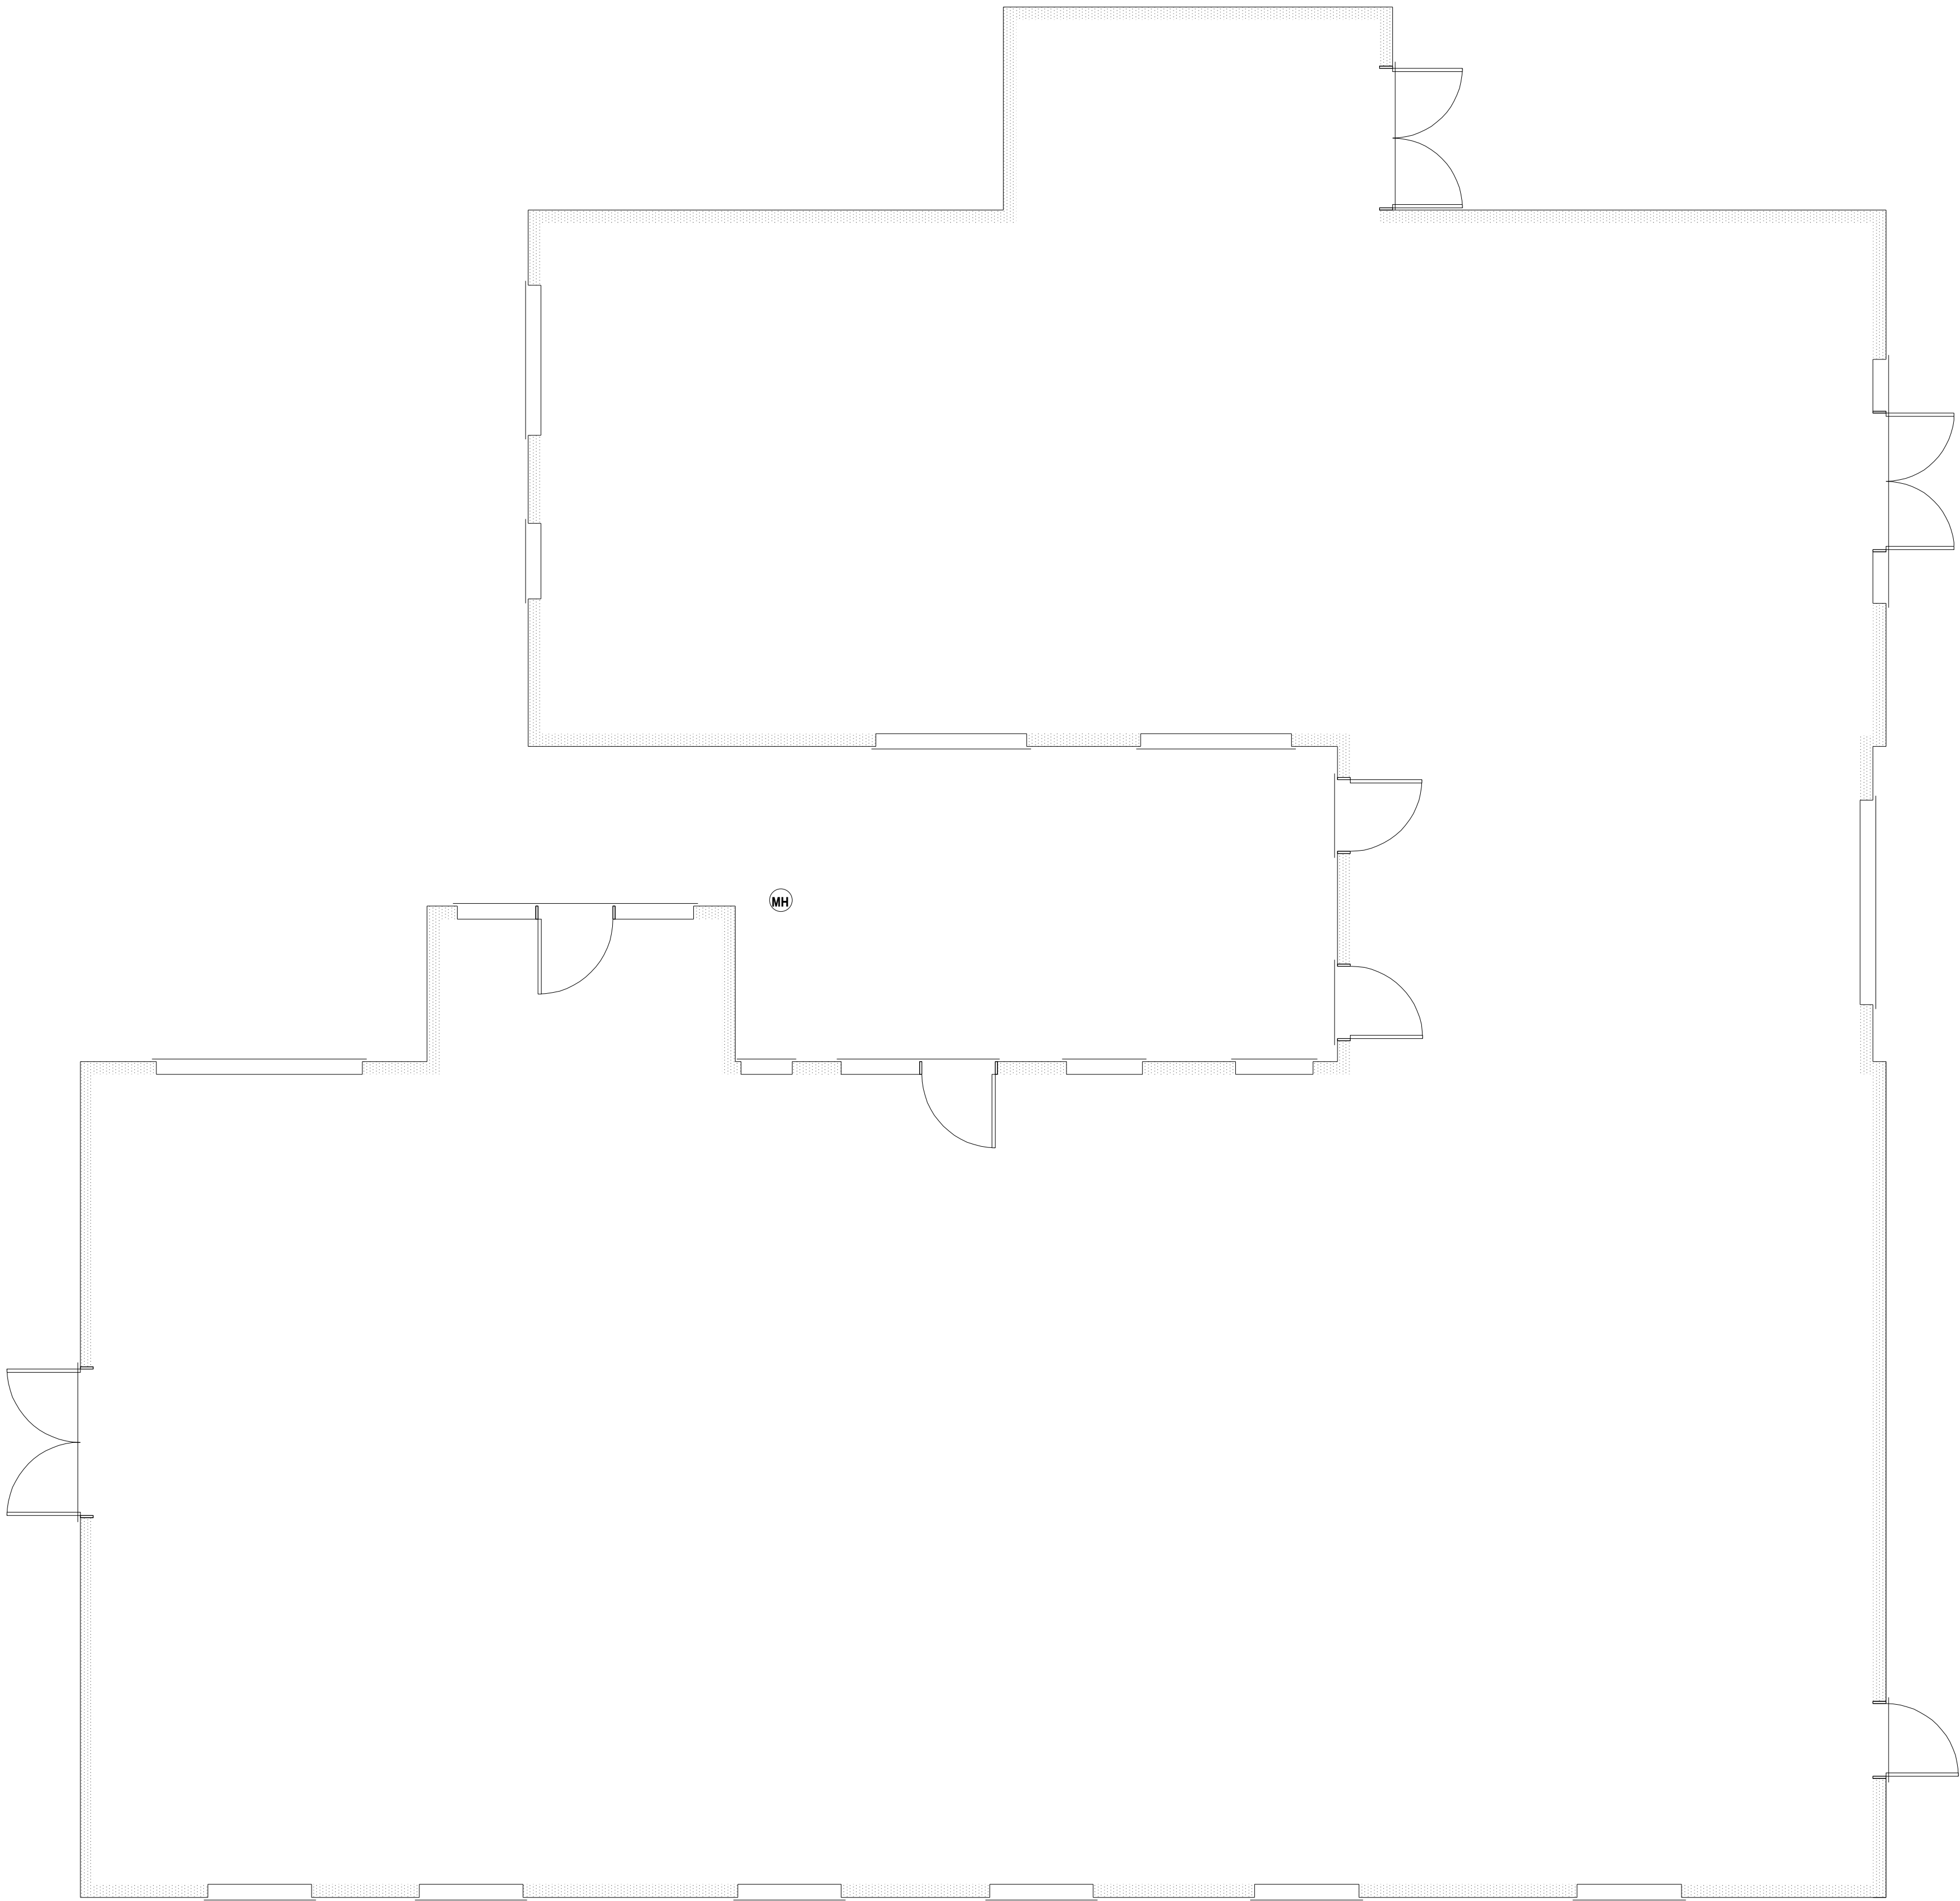


Ground Floor Plan 1:50

MH


MH

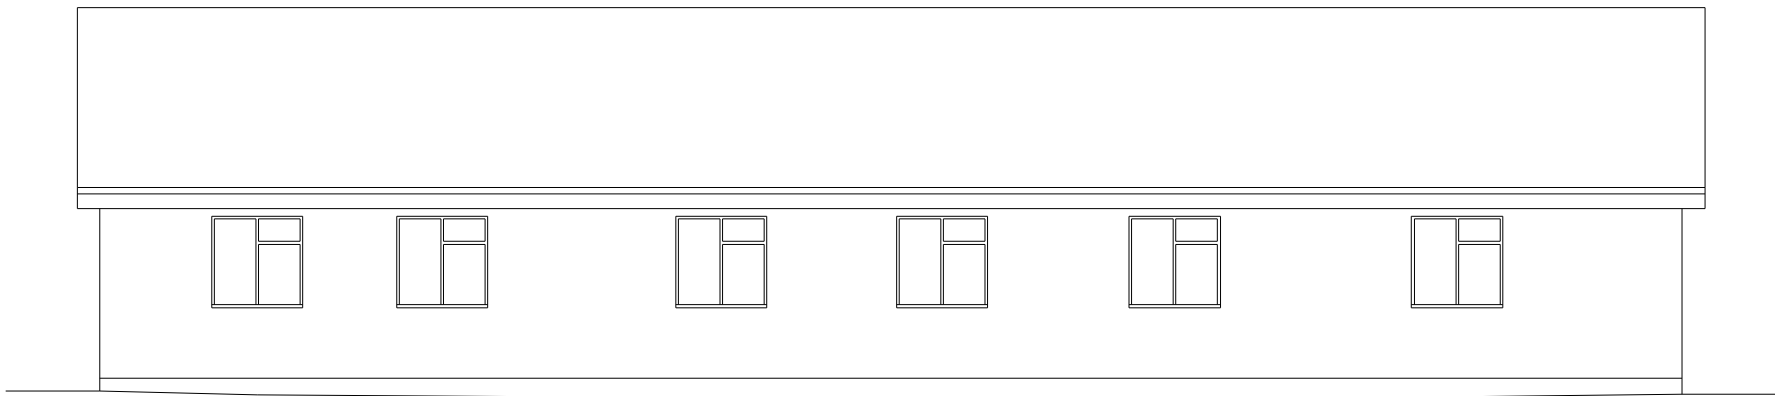


Front Elevation 1:100

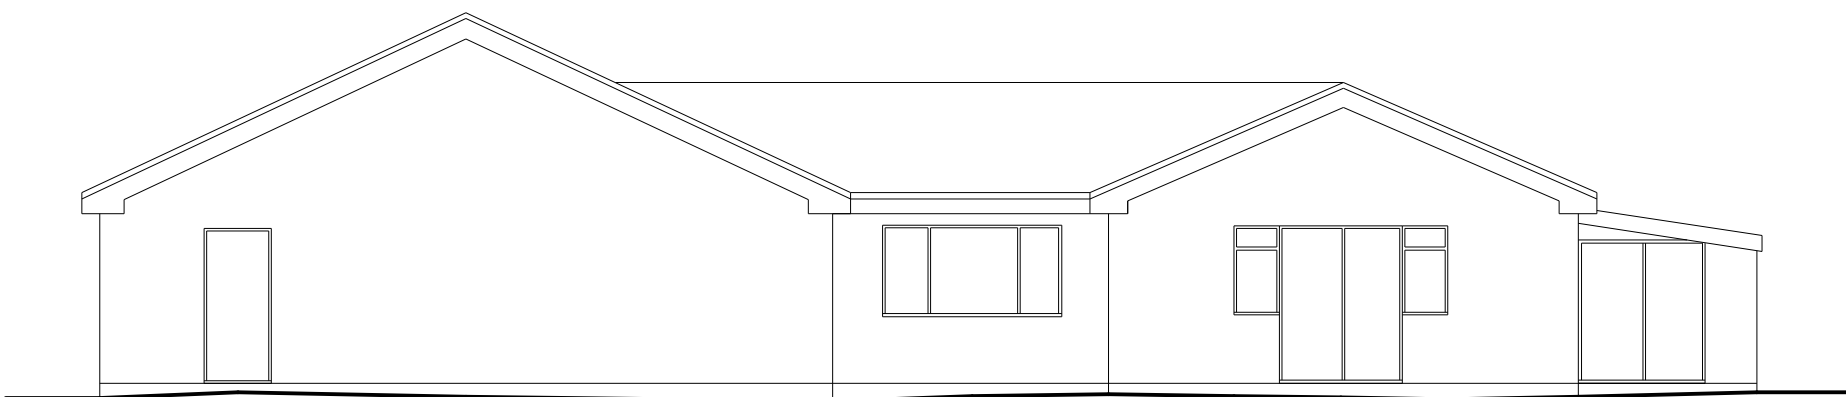

Side Elevation 1:100

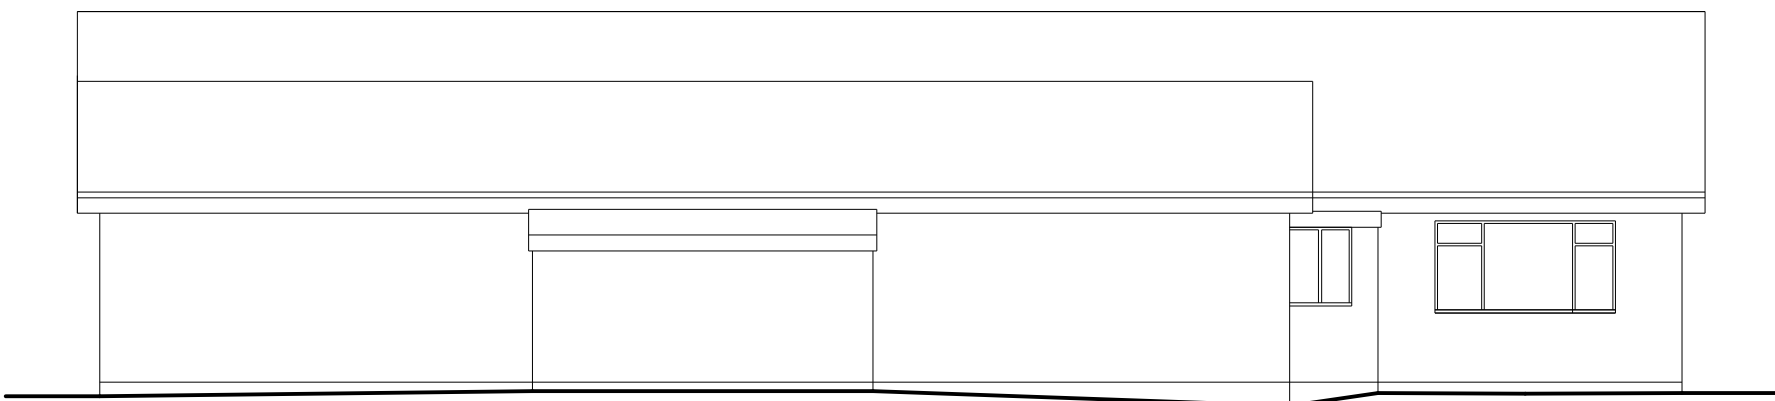

Rear Elevation 1:100

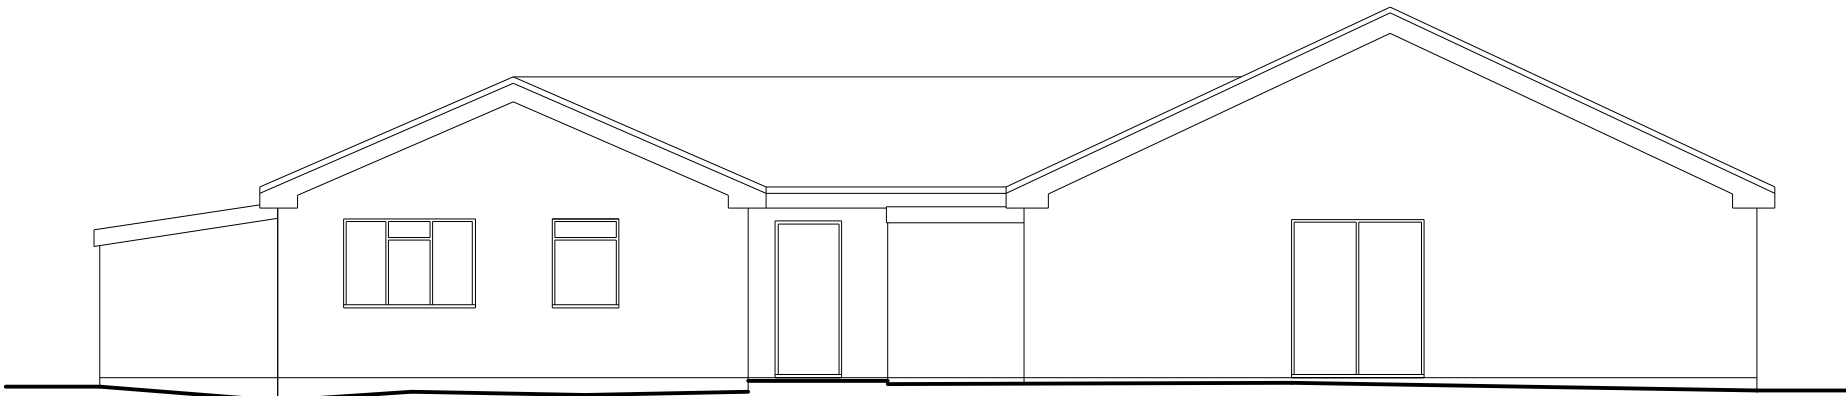

Side Elevation 1:100

Rev	Date	Detail	Initial

Project: Proposed Alterations at, Sallywags Day Nursery, Pentre Maelor, Wrexham LL13 9FZ	
Title: Existing	Scale: (A1) 1:50 & 1:100
Drawn By: E M Jackson	Date: May 2018
Drawing No: W142/001	Sheet: 1 of 1



Office 3K4,
Redwither Business Tower,
Wrexham. LL13 9XT
Tel: 01978 356500
www.blueprintarchitectural.com
© copyright all rights reserved