
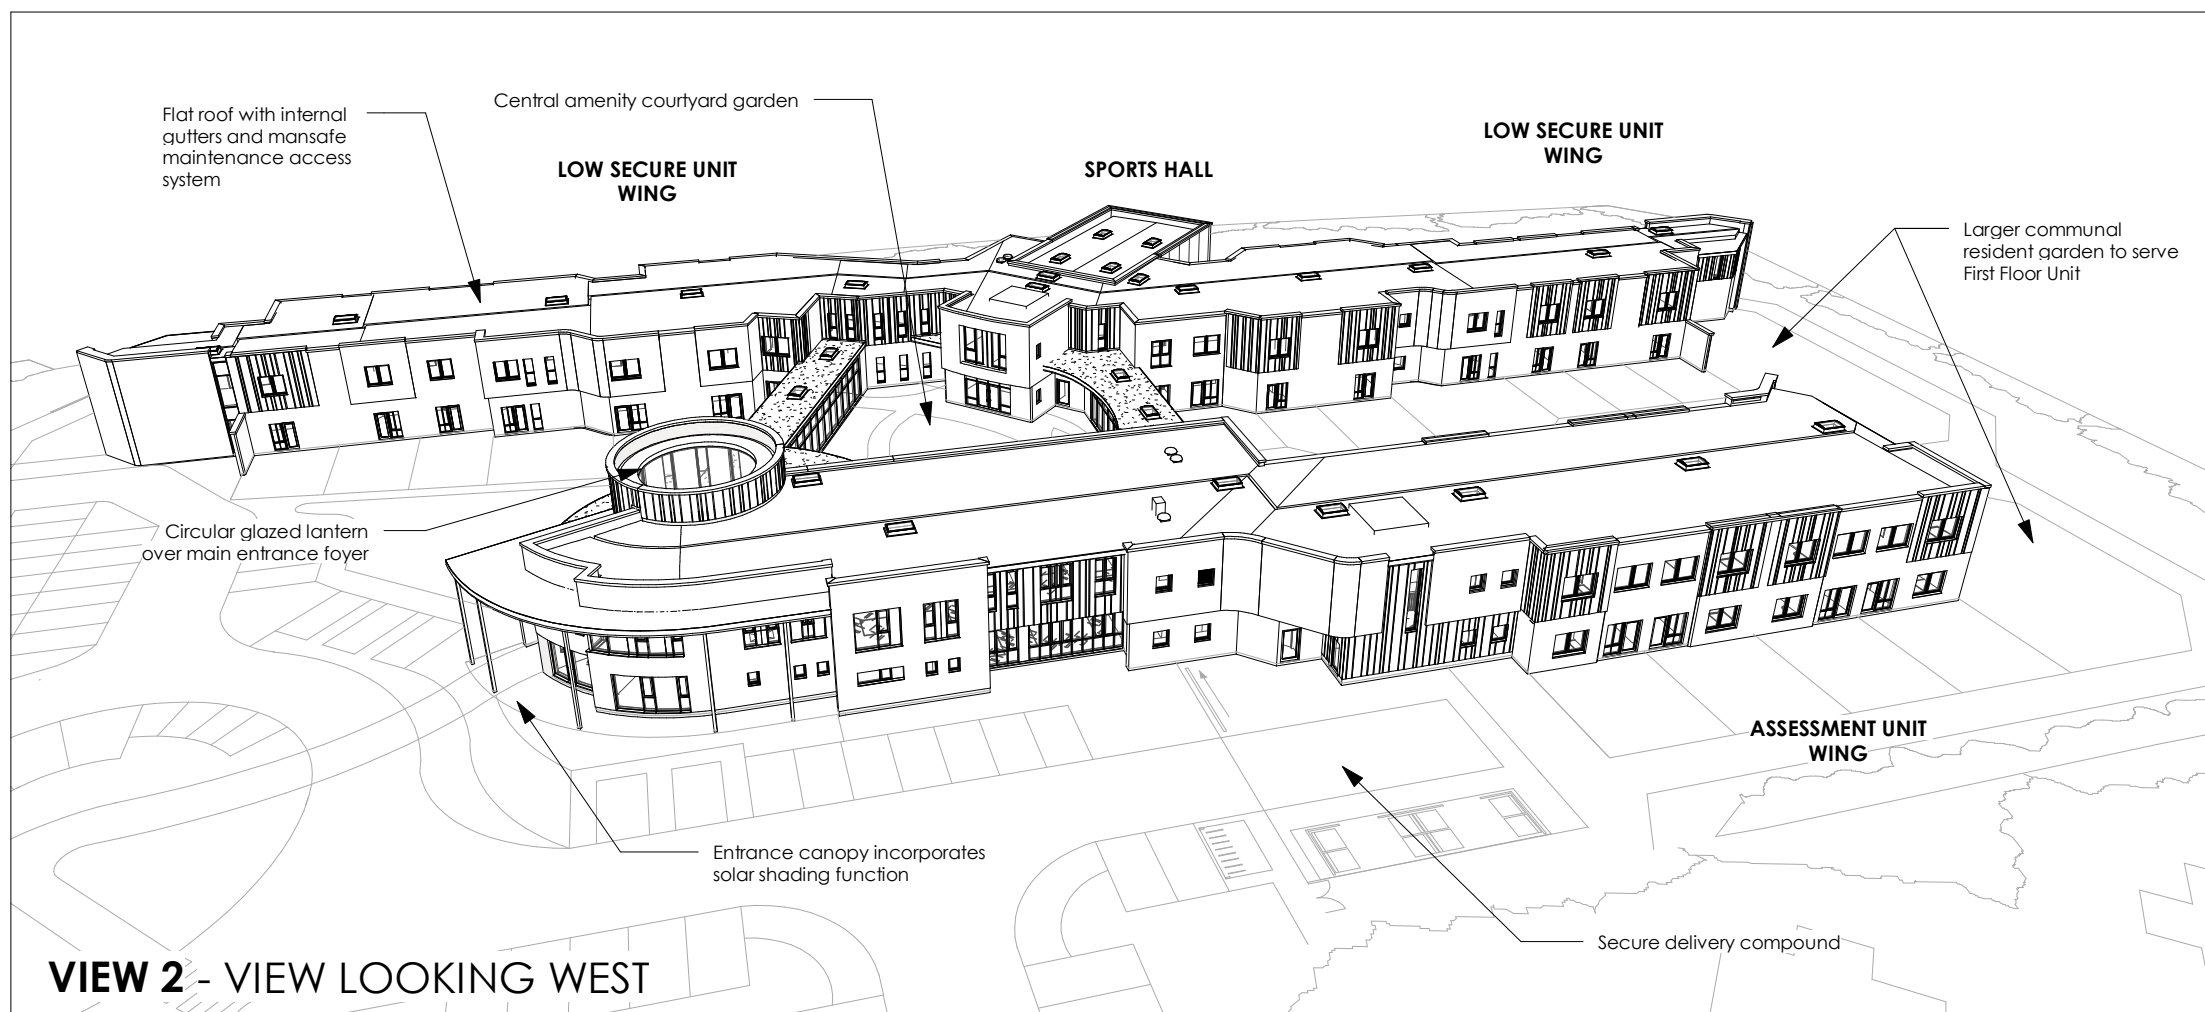


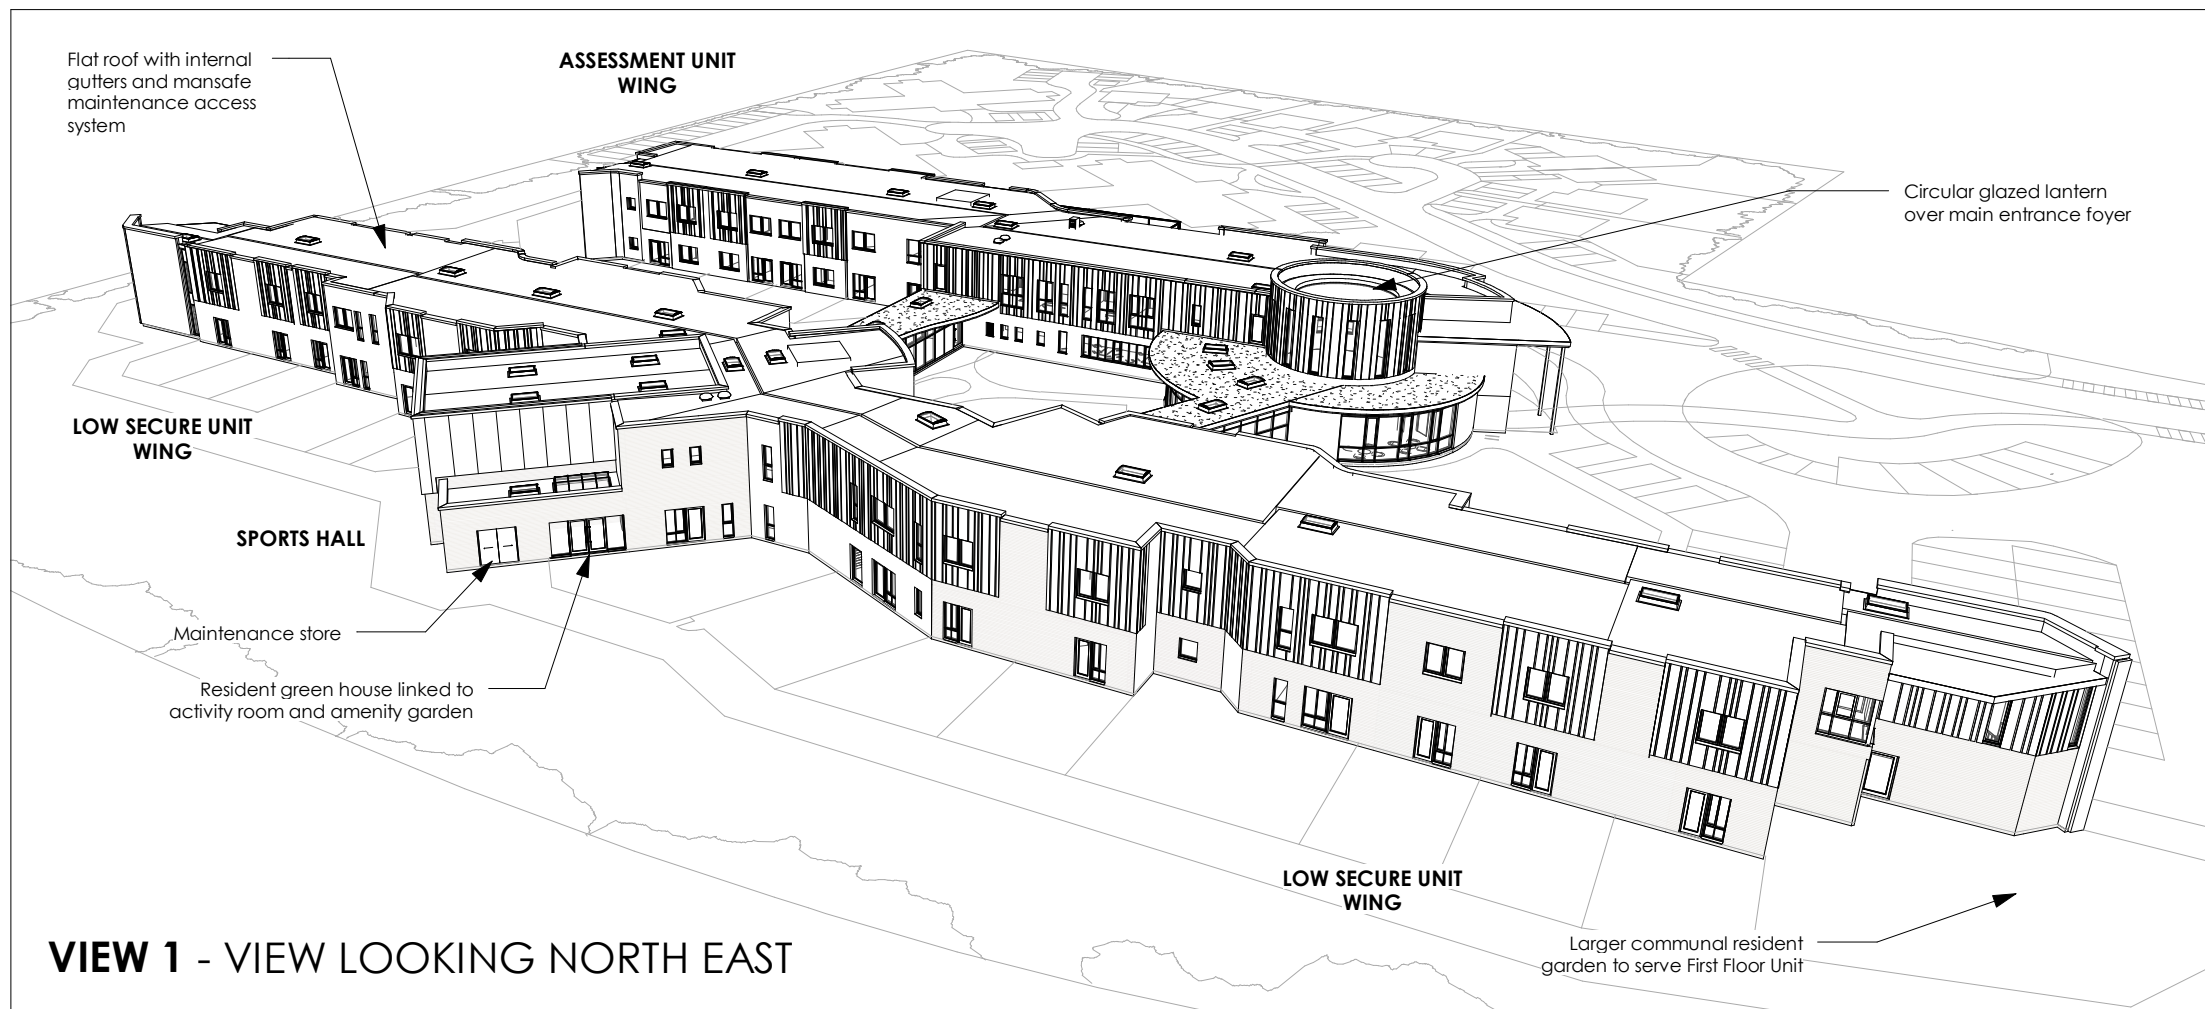


NOTES

- © This drawing is copyright of Condy and Lofthouse Ltd. and may not be reproduced in any way without their specific permission. All dimensions are to be checked on site. Do not scale from this drawing, work to figured dimensions only. Any queries please contact the architects.
- This drawing has been prepared based upon a digital survey undertaken by XXXX, tel 0000 000 0000.

NOTES

1. This scheme is subject to detailed design development and relevant Statutory Approvals
2. This drawing is to be read in conjunction with site plan, floor plans and elevations

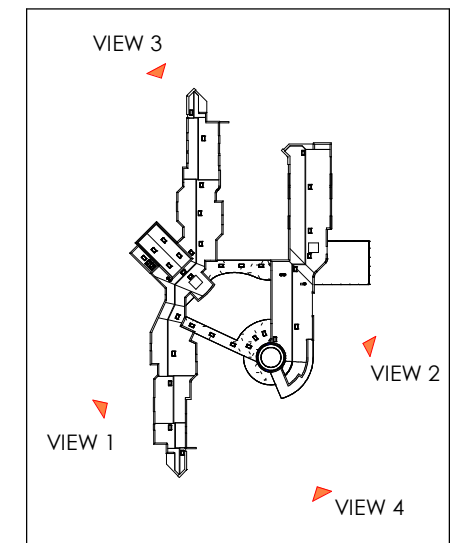

Key Plan - Scale 1:2500

FULL PLANNING APPLICATION

REVISION DETAILS

- Preliminary
- For Approval
- Tender
- Construction

CLIENT

ASC Realestate Investments Ltd

PROJECT

Proposed Low Secure Units & Housing
Mold Road, Gwersyllt
Wrexham LL11 4AF

DRAWING TITLE

Indicative 3D Views - Sheet 1

SCALE

NTS @A3 MP 03.11.2017

DRAWING NO.

17-032-155



T: 0151 207 4371 • F: 0151 207 7087