



CHIRK HOUSE TYPE

4 bedroom detached dwelling
GIA = 133sqm / 1430sqft


Plot 19 attached double garage

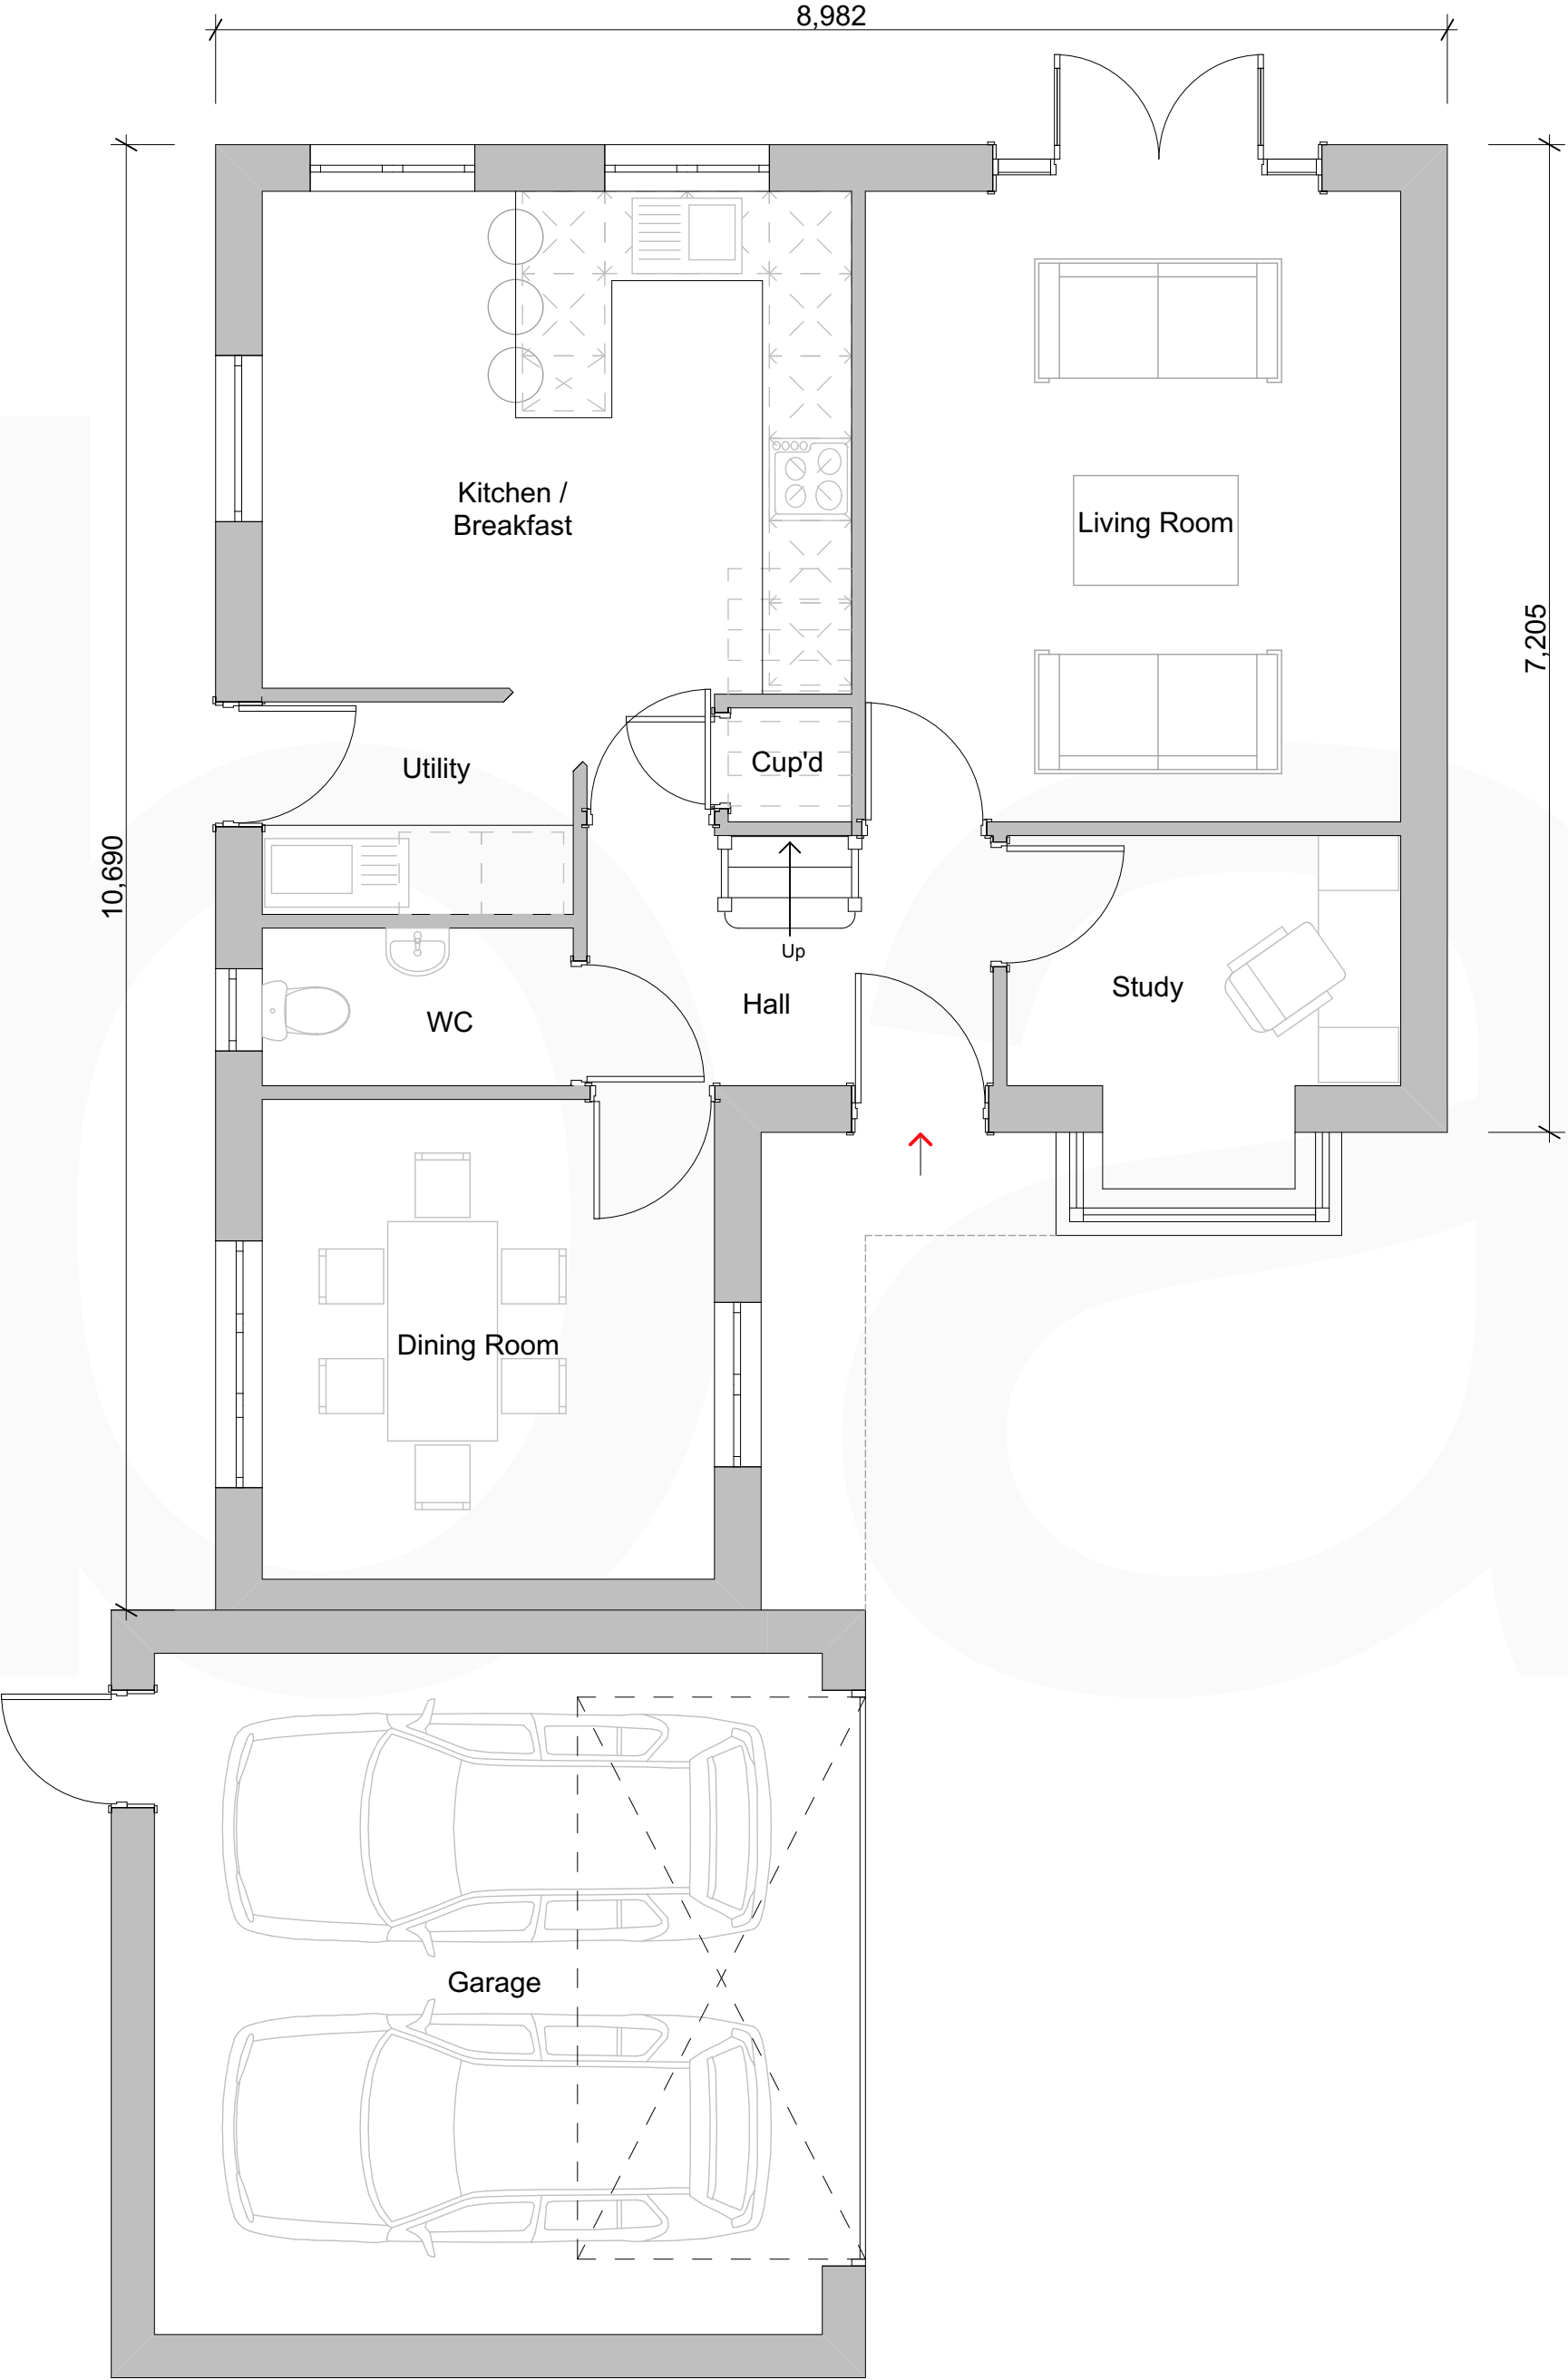

Ground Floor Plan

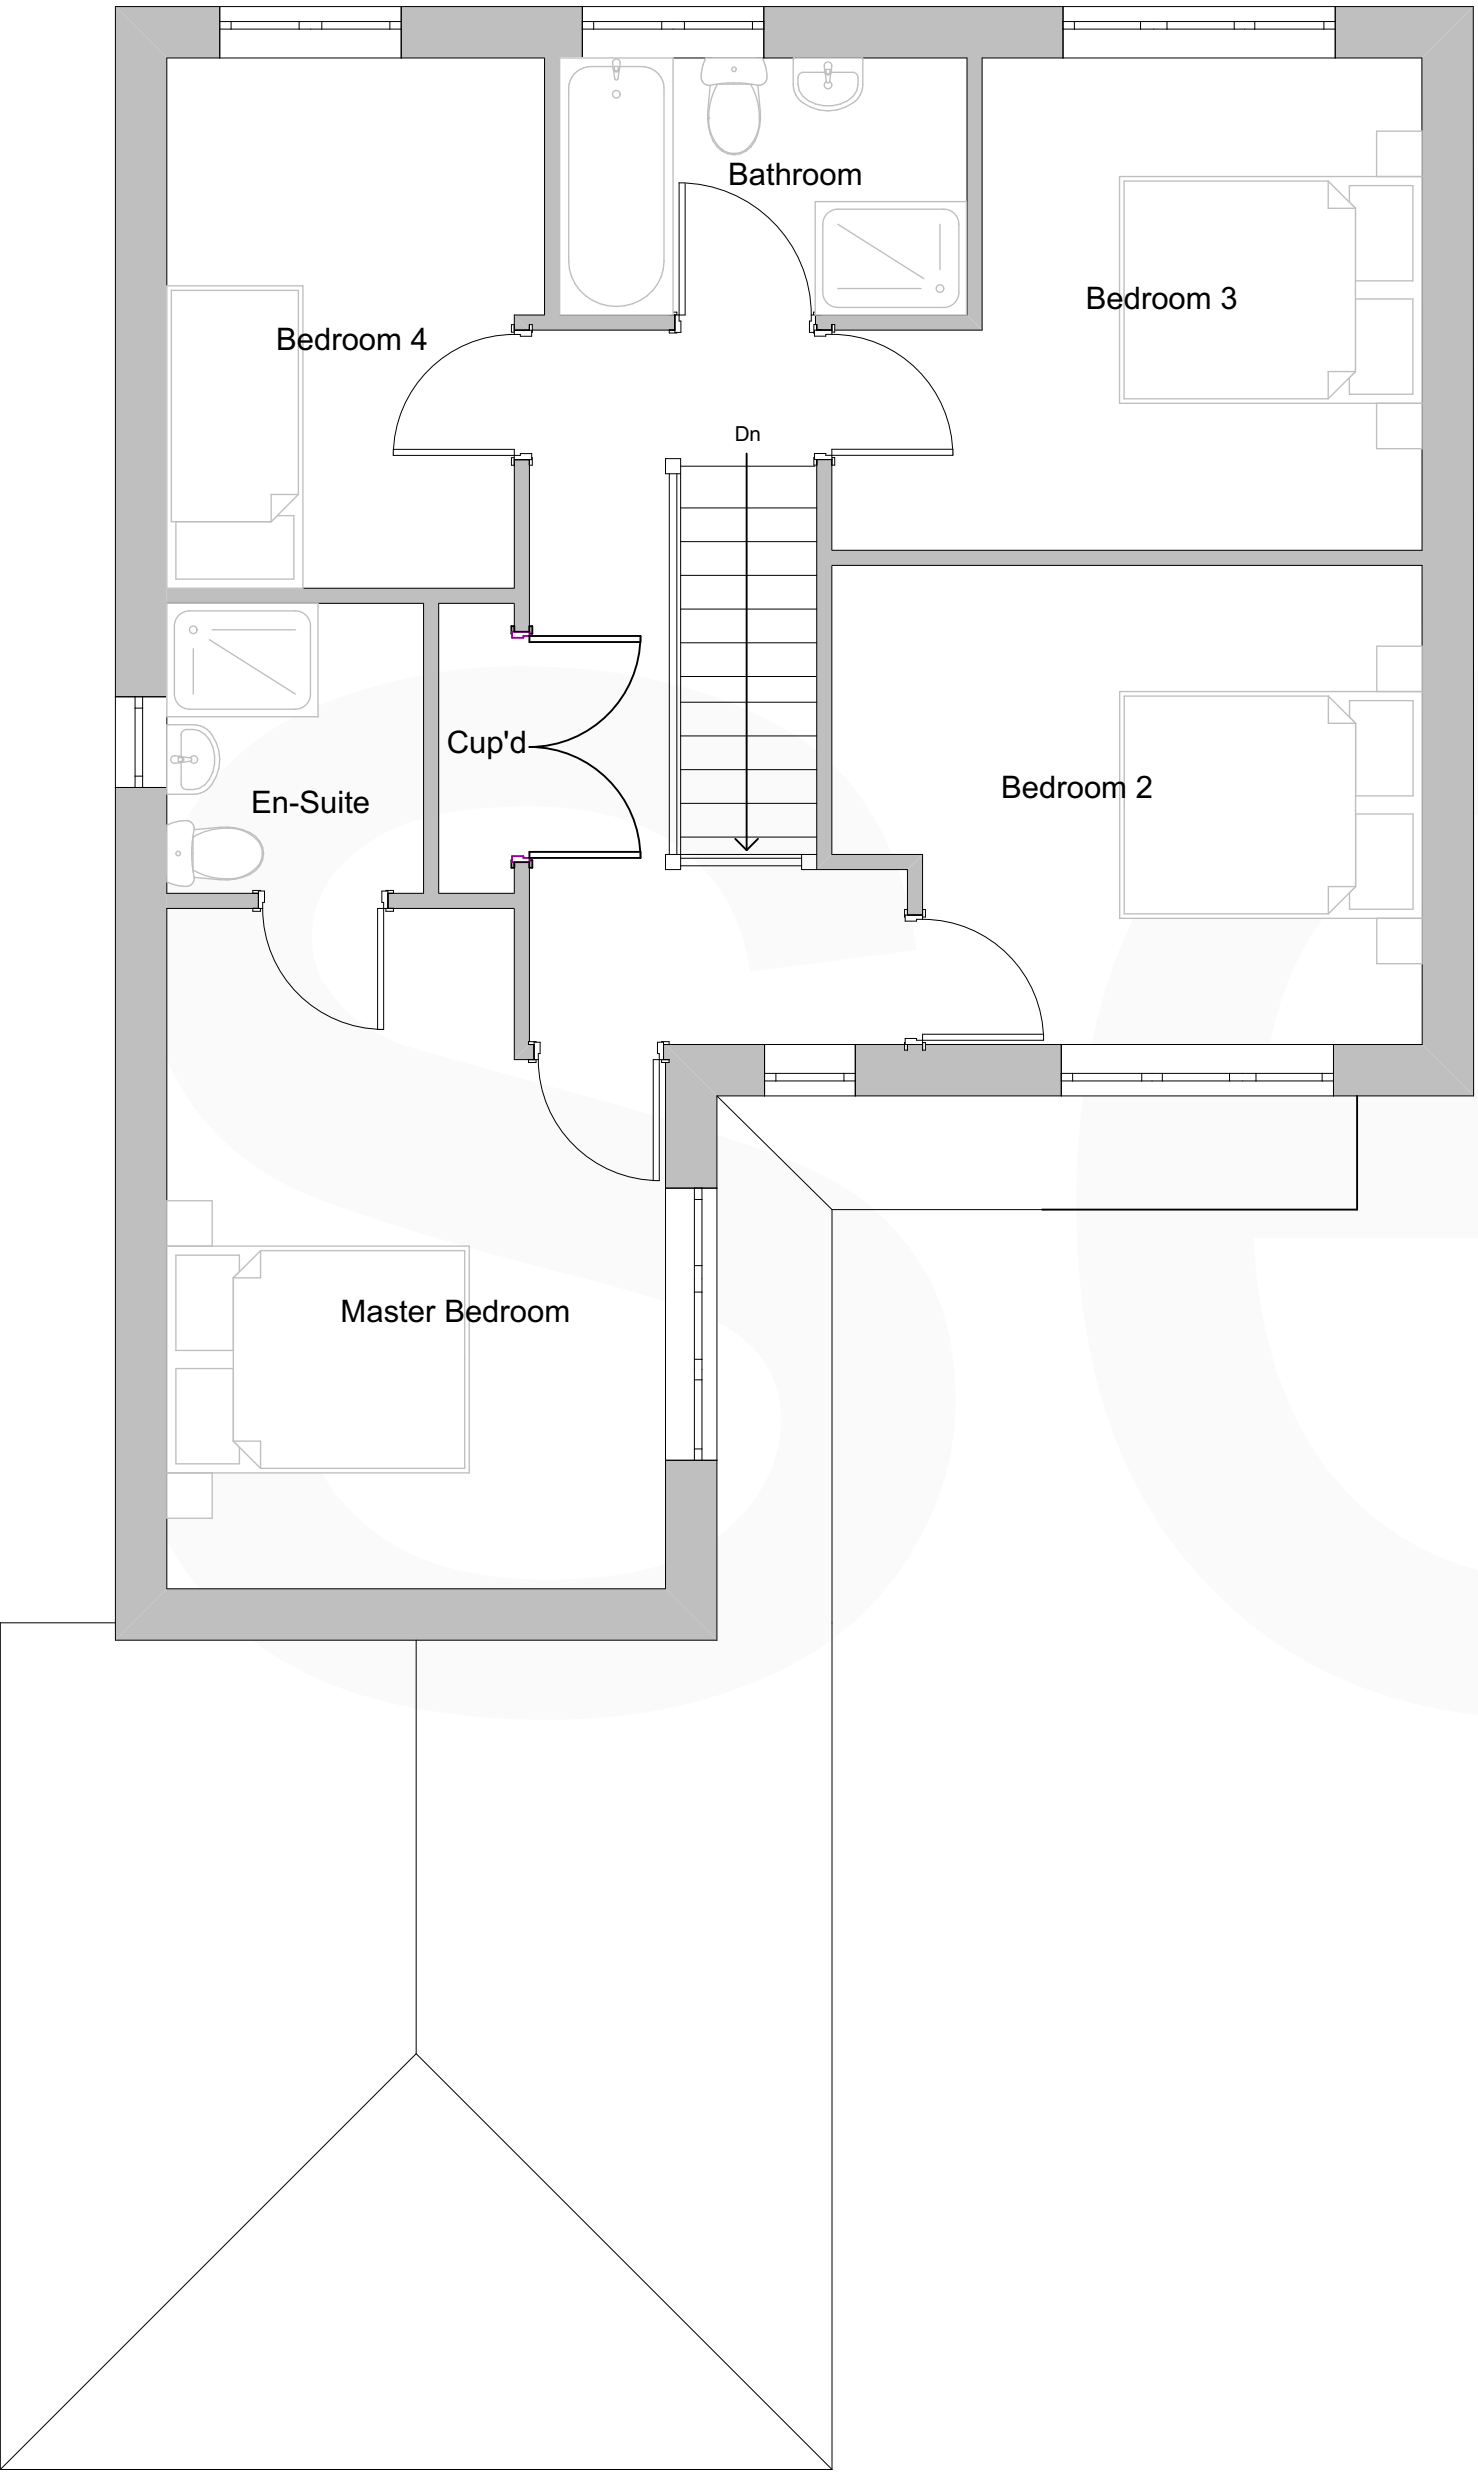

First Floor Plan

 

Rev No.	Date.	Rev.		By.	Chk.

PLANNING

Scale.	1:50@A2	Date.	Jan 2018	Drawn by.	JS	Chk.	AO
--------	---------	-------	----------	-----------	----	------	----



Project Title.	Vicarage Lane, Gresford				
Client.	Gower Homes Ltd.				
Drawing Title.	Chirk Proposed Floor Plans				
Project No.	BA1858	Drawing No.	PL-020	Revision.	-