


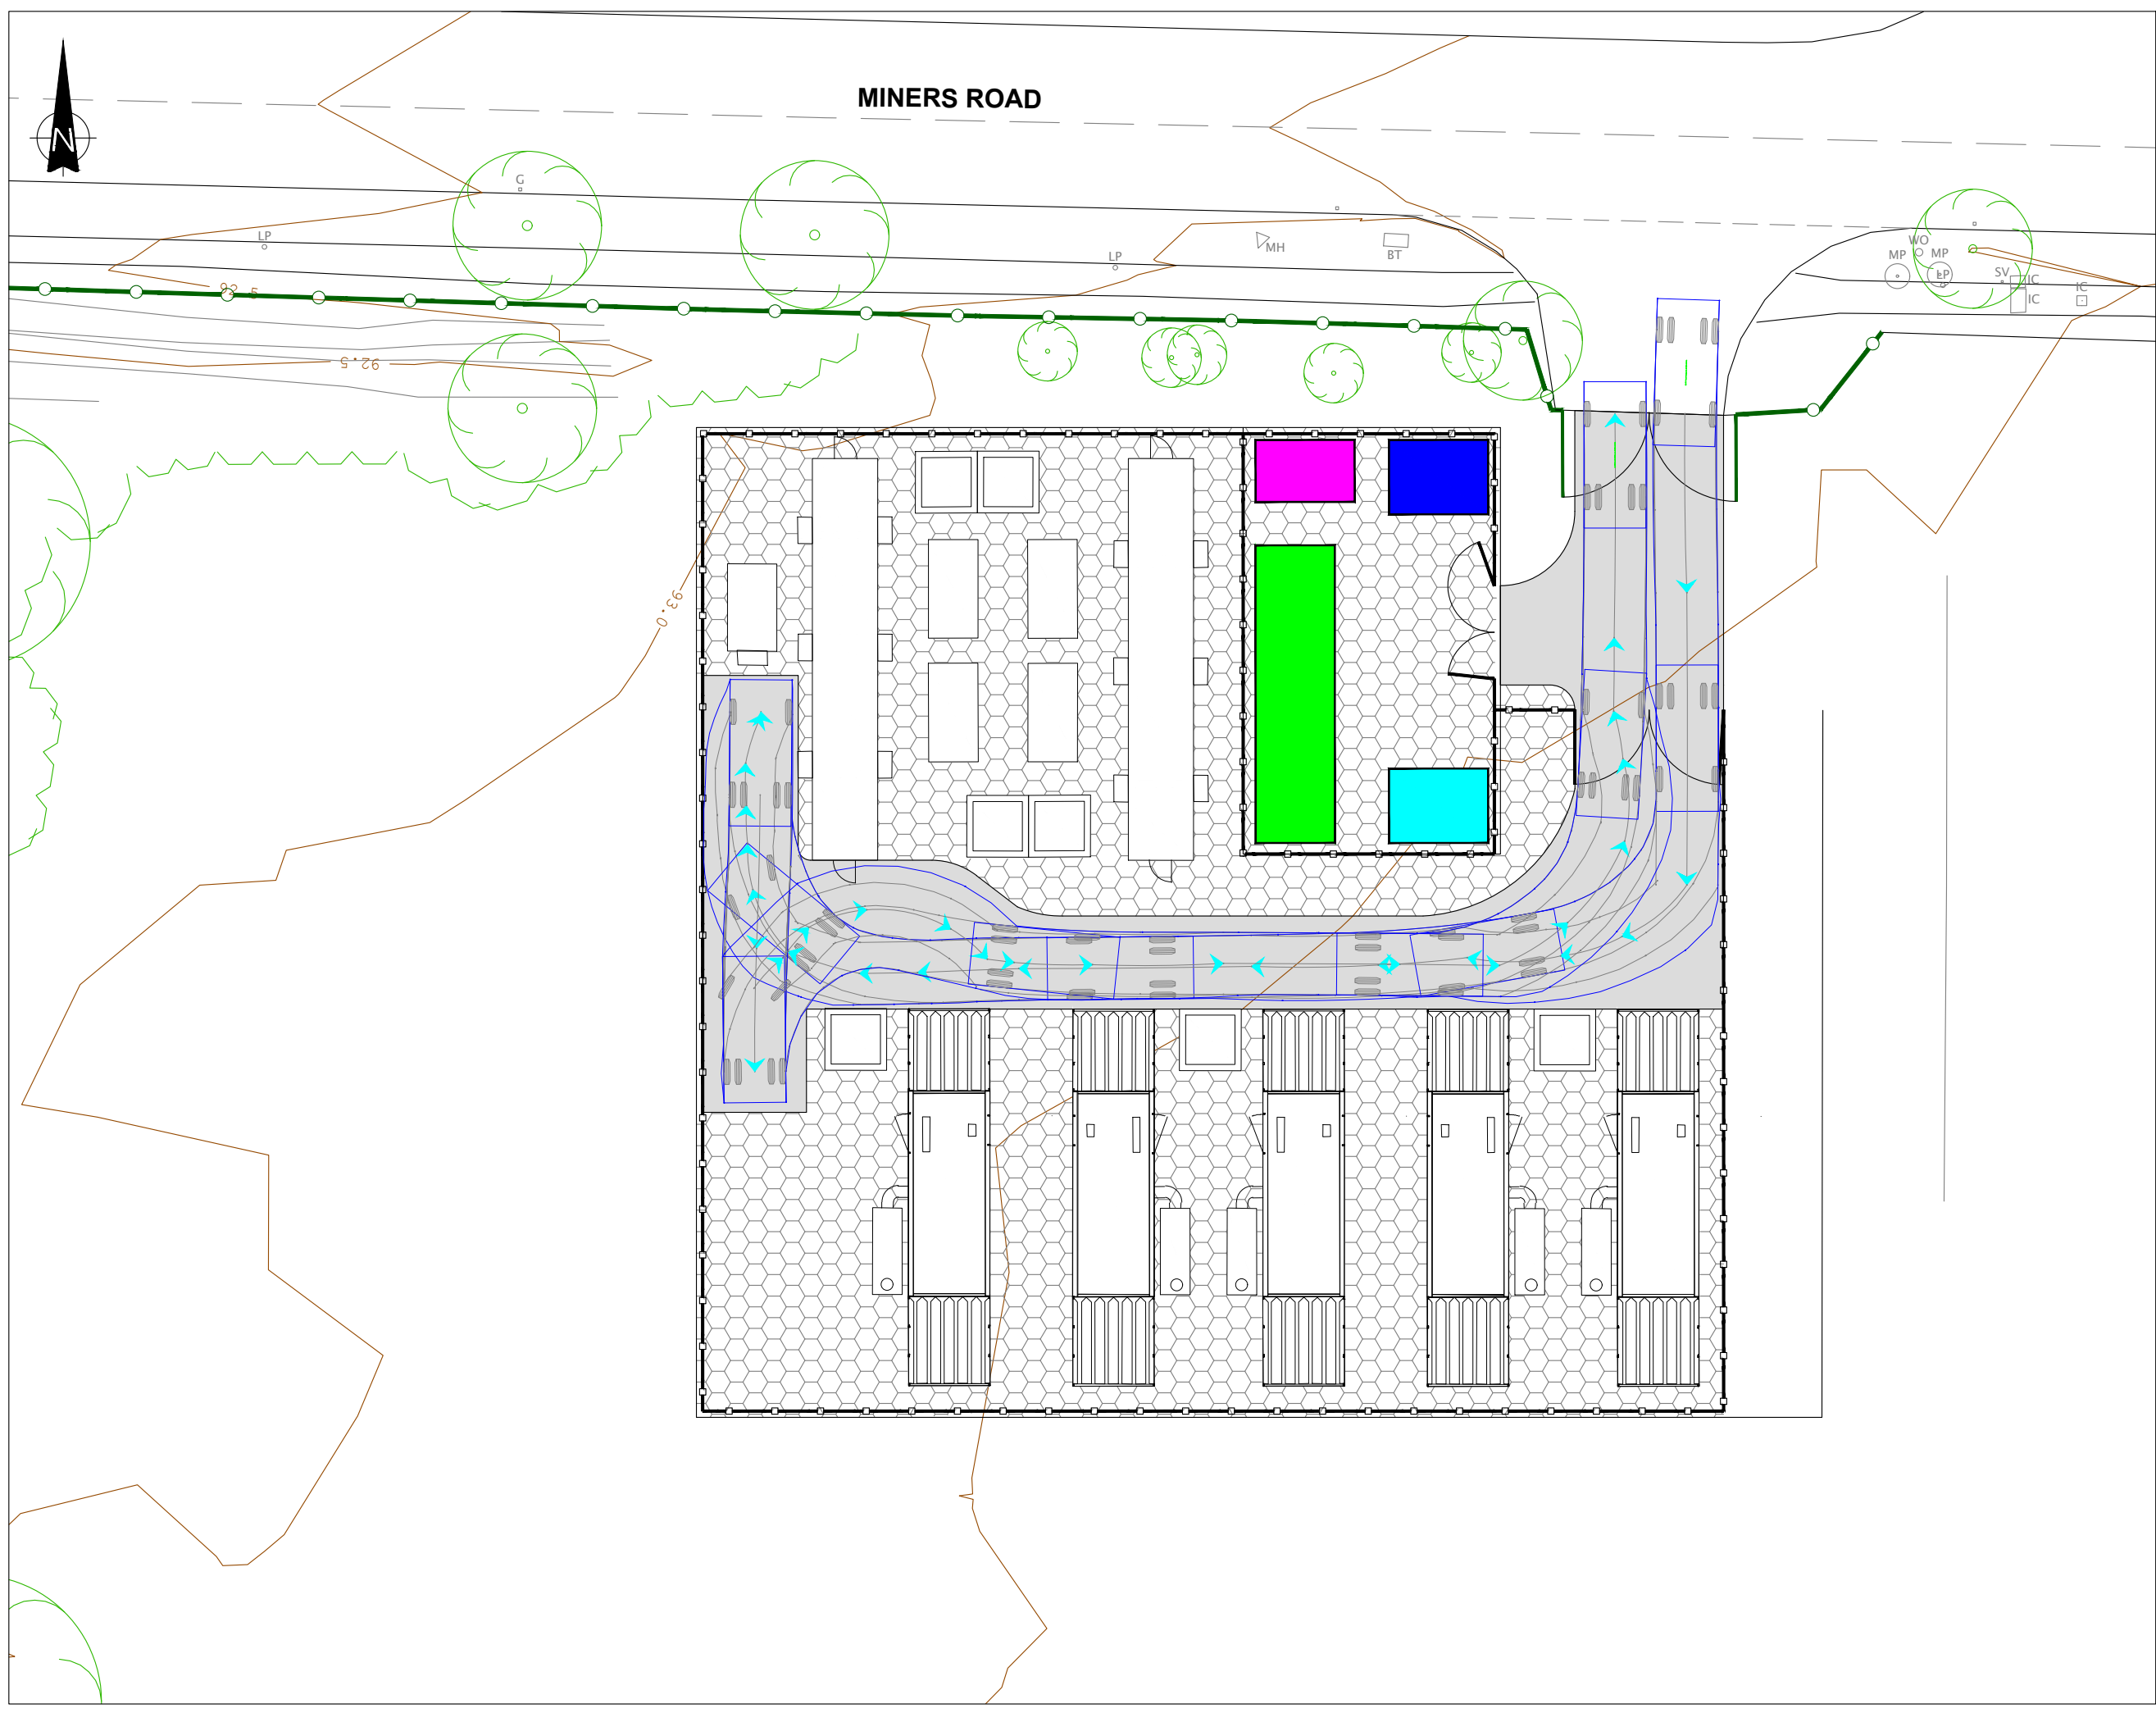

THIS INFORMATION IS CONFIDENTIAL AND THE PROPERTY OF SIRIUS. IT IS RELEASED ON CONDITION THAT NONE OF THE INFORMATION SHALL BE DISCLOSED TO ANY THIRD PARTY OR REPRODUCED IN WHOLE OR PART WITHOUT THE PRIOR CONSENT IN WRITING OF SIRIUS.

KEY

- EXISTING CONTOUR
- PROPOSED 2.4m HIGH PALASADE SECURITY FENCE
- PROPOSED 2.4m HIGH PALADIN SECURITY FENCE
- EXISTING VEGETATION / TREES TO BE RETAINED
- PROPOSED HARDCORE ACCESS TRACK
- PROPOSED GRAVELLED AREAS
- PROPOSED DNO SUBSTATION
- PROPOSED CUSTOMER SUBSTATION
- PROPOSED SWITCH / METER ROOM
- PROPOSED GAS GOVERNOR
- PROPOSED LV TRANSFORMER
- PROPOSED GENERATOR
- PROPOSED BATTERY STORAGE UNIT
- PROPOSED LUBE OIL CONTAINER
- 7.5t TANKER ROUTE

REV	DESCRIPTION	DATE	BY

CLIENT

4245 Park Approach, Thorpe Park, Leeds. LS15 8GB. 0113 264 9960

JOB TITLE

MINERS ROAD RESERVE POWER PLANT

DRAWING TITLE

LUBE OIL TANKER DELIVERY SWEPT PATH ANALYSIS

DRAWN	DATE	APPROVED	DATE
S.T	4/12/2017	J.B	4/12/2017

SCALE	SHEET	DRAWING NUMBER	REVISION
1:500	A3L	SRE1065/17/20	0