




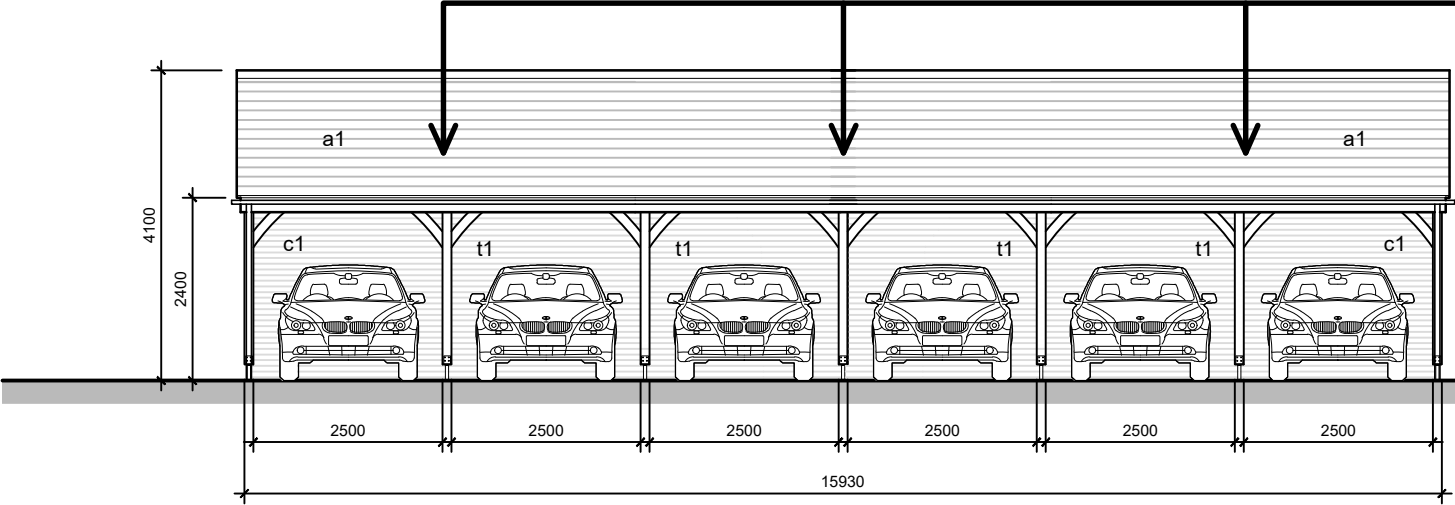


A Elevation Parking Barn
Scale 1:100

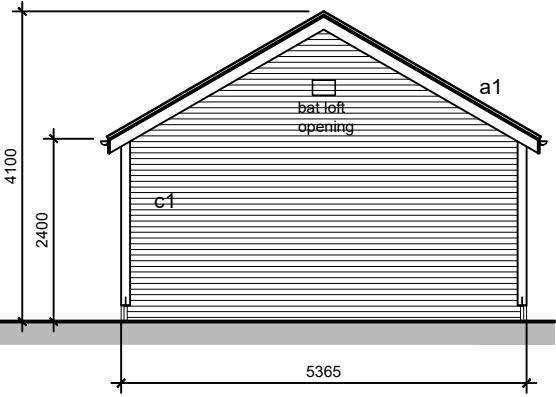


B Elevation Parking Barn
Scale 1:100

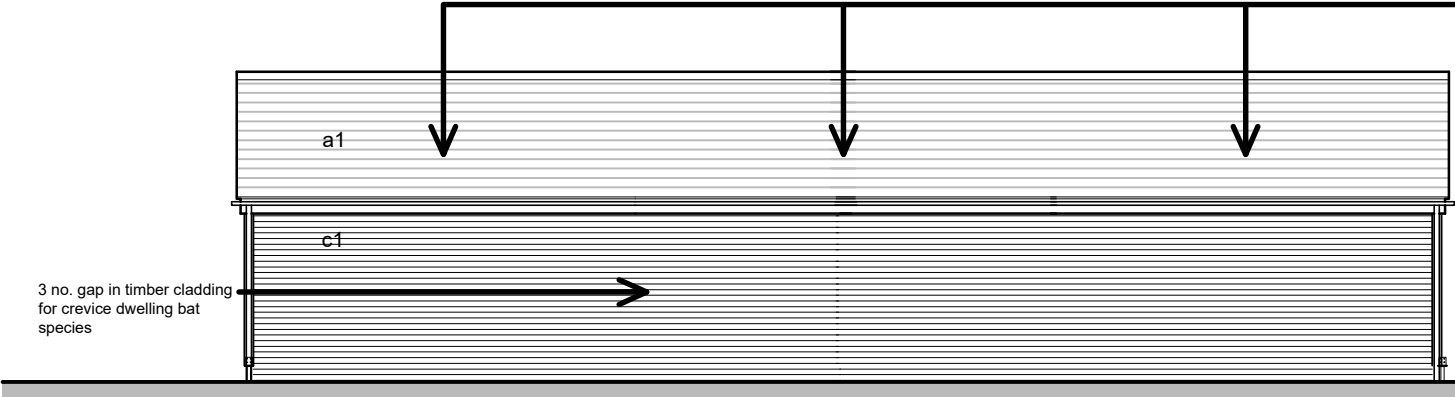

C Elevation Parking Barn
Scale 1:100

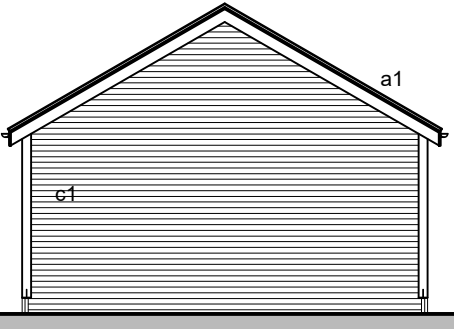

D Elevation Parking Barn
Scale 1:100

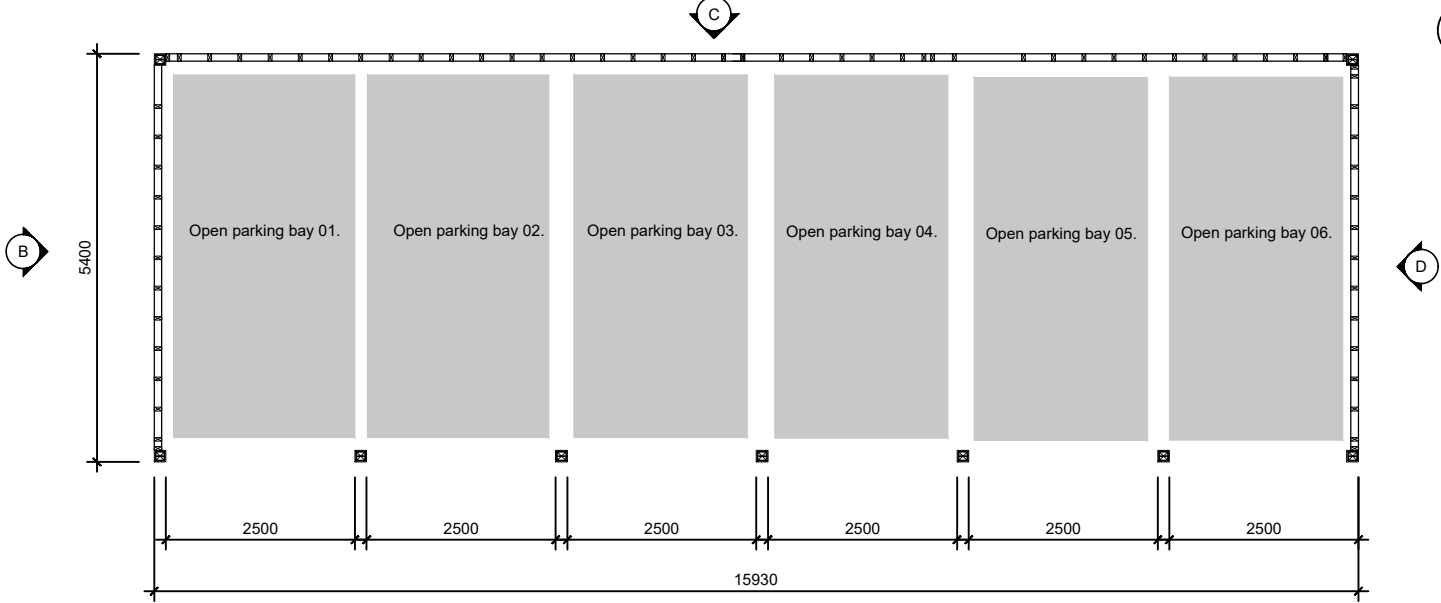

Ground Floor Plan
Scale 1:100



EXTERNAL MATERIALS KEY		
ROOF	a1 -	TILED SLATE ROOF
WALL CLADDING	c1 -	HORIZONTAL TIMBER CLADDING
TIMBER FRAME	t1 -	SOFTWOOD TIMBER POST AND ROOF TRUSSES

P1	First Issue	20.09.2017
Rev.	Description	Date

Cassidy+Ashton

www.cassidyashton.co.uk

Architecture + Building Surveying + Town Planning

10 Hunters Walk, Canal Street,

Chester, CH1 4EB

7 East Cliff, Preston, Lancashire, PR1 3JE

01244 402 900

01772 258 356

Client	Mr S. Trowbridge
Project	Broad Oak Farm Rossett

Drawing Title			Typical Bat Mitigation Parking Barn		
Drawn by	AO	Checked by	XX	Date	20.09.2017
Status	PLANNING	Scale @ A3	As Indicated		
Job no.	c3707	Dwg.no.	L102	Rev.	P1