






Front Elevation

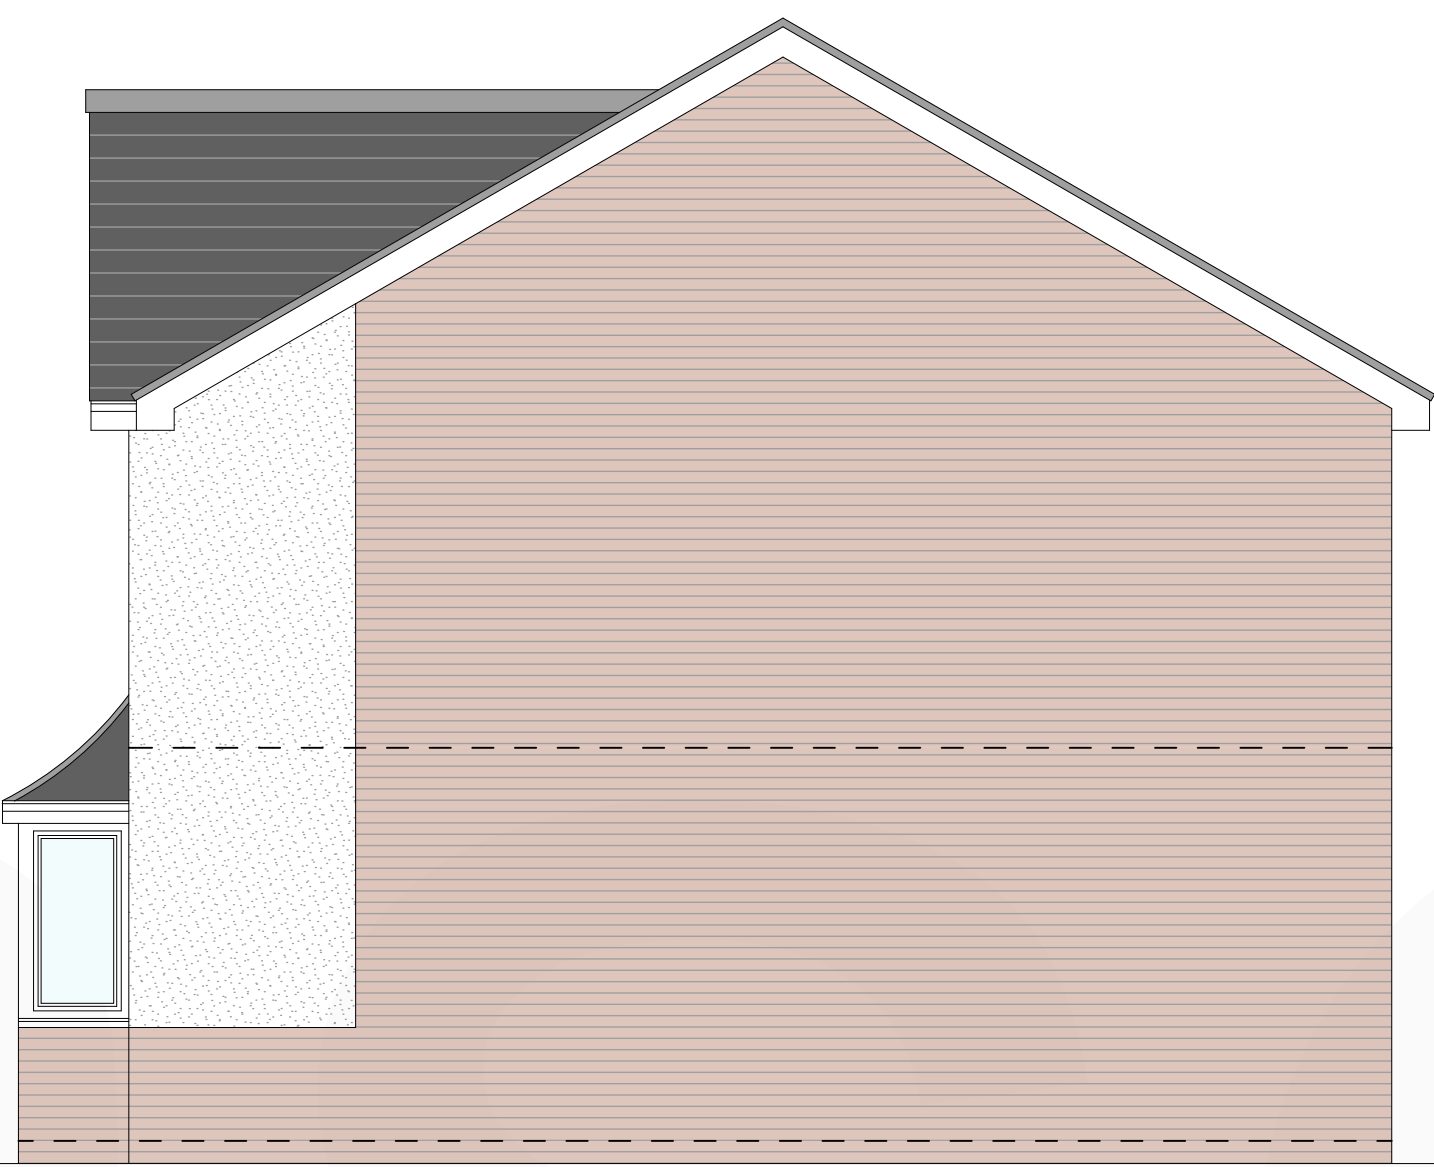

Side Elevation

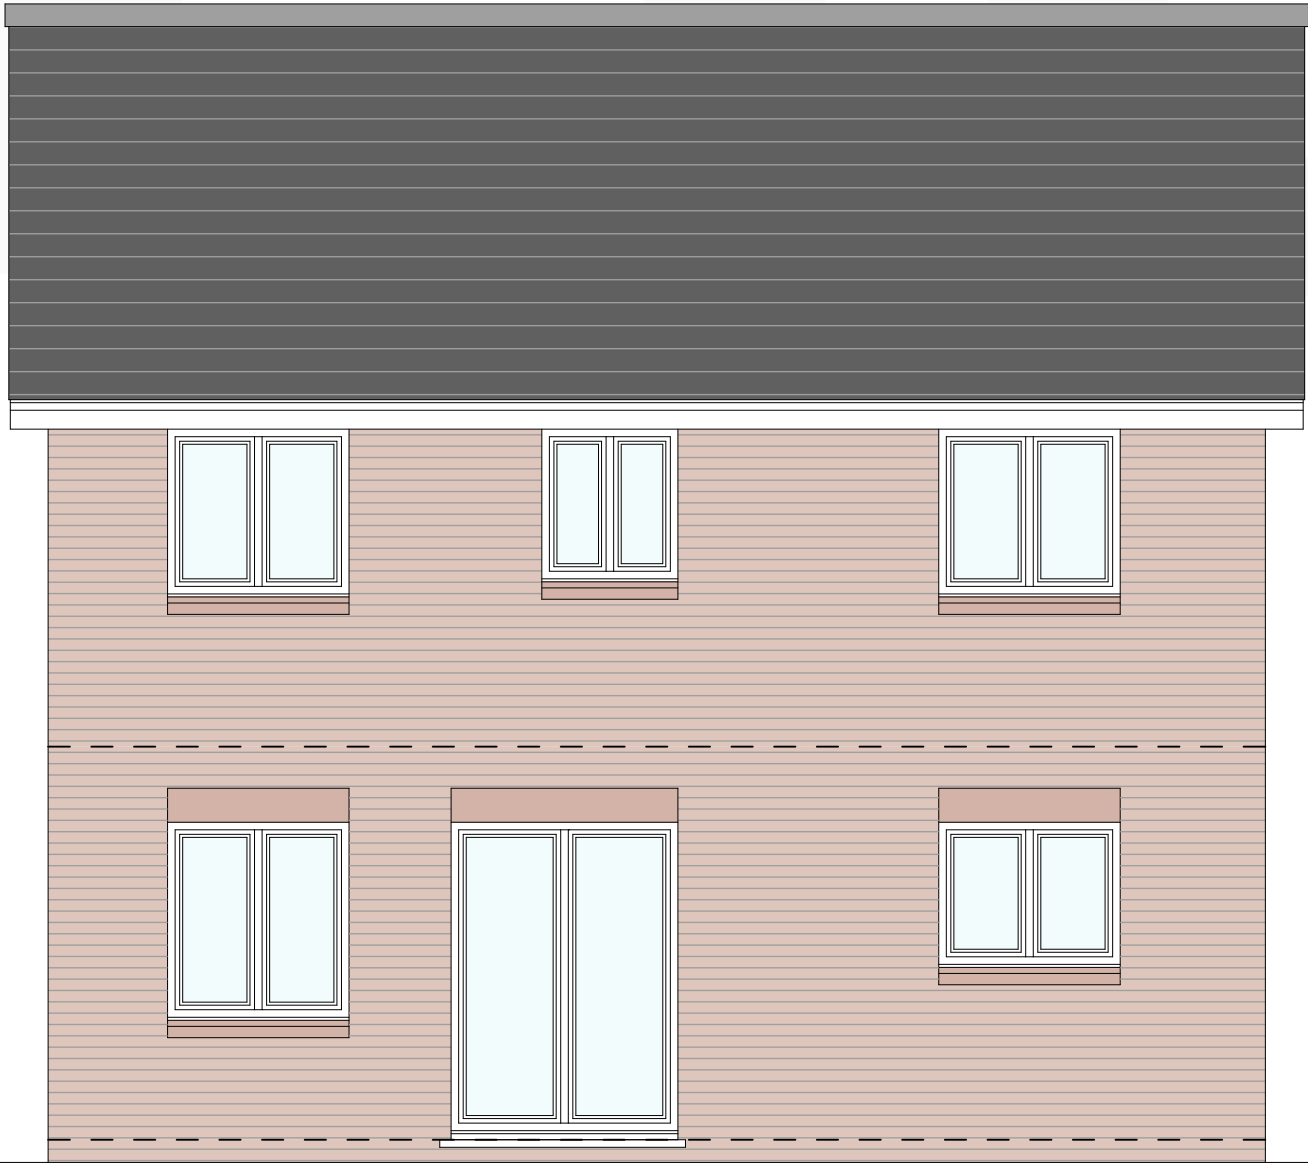

Rear Elevation

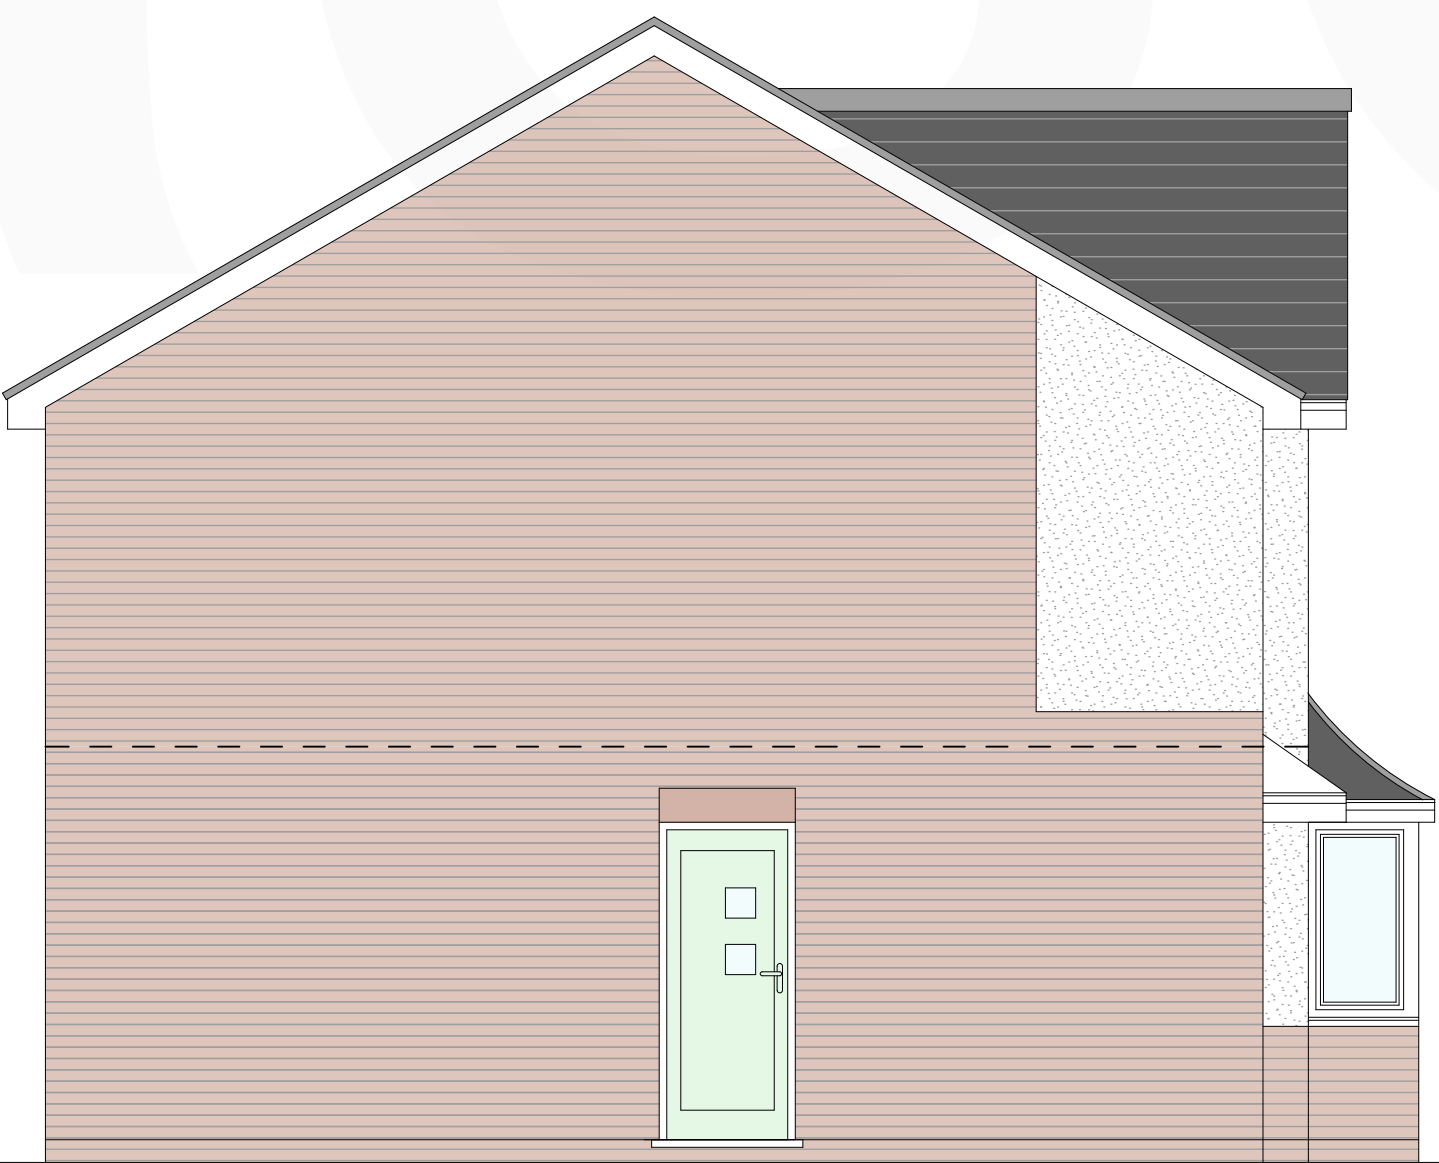

Side Elevation

**RHUDDLAN HOUSE TYPE**  
4 bedroom detached dwelling  
GIA = 113sqm / 1217sqft

**Plot 14** detached single garage  
**Plot 16** detached single garage  
**Plot 20** (handed) detached single garage  
**Plot 25** (handed) detached single garage  
**Plot 37** attached double garage

|         |       |      |     |      |
|---------|-------|------|-----|------|
|         |       |      |     |      |
| Rev No. | Date. | Rev. | By. | Chk. |

PLANNING

|        |         |       |          |           |    |      |    |
|--------|---------|-------|----------|-----------|----|------|----|
| Scale. | 1:50@A2 | Date. | Jan 2018 | Drawn by. | JS | Chk. | AO |
|--------|---------|-------|----------|-----------|----|------|----|

|                                                |        |  |             |        |  |                |
|------------------------------------------------|--------|--|-------------|--------|--|----------------|
| <b>base.</b><br>ARCHITECTS                     |        |  |             |        |  |                |
| Project Title.<br>Vicarage Lane, Gresford      |        |  |             |        |  |                |
| Client.<br>Gower Homes Ltd.                    |        |  |             |        |  |                |
| Drawing Title.<br>Rhuddlan Proposed Elevations |        |  |             |        |  |                |
| Project No.                                    | BA1858 |  | Drawing No. | PL-017 |  | Revision.<br>- |

base Architecture and Design is a registered Limited Company

