




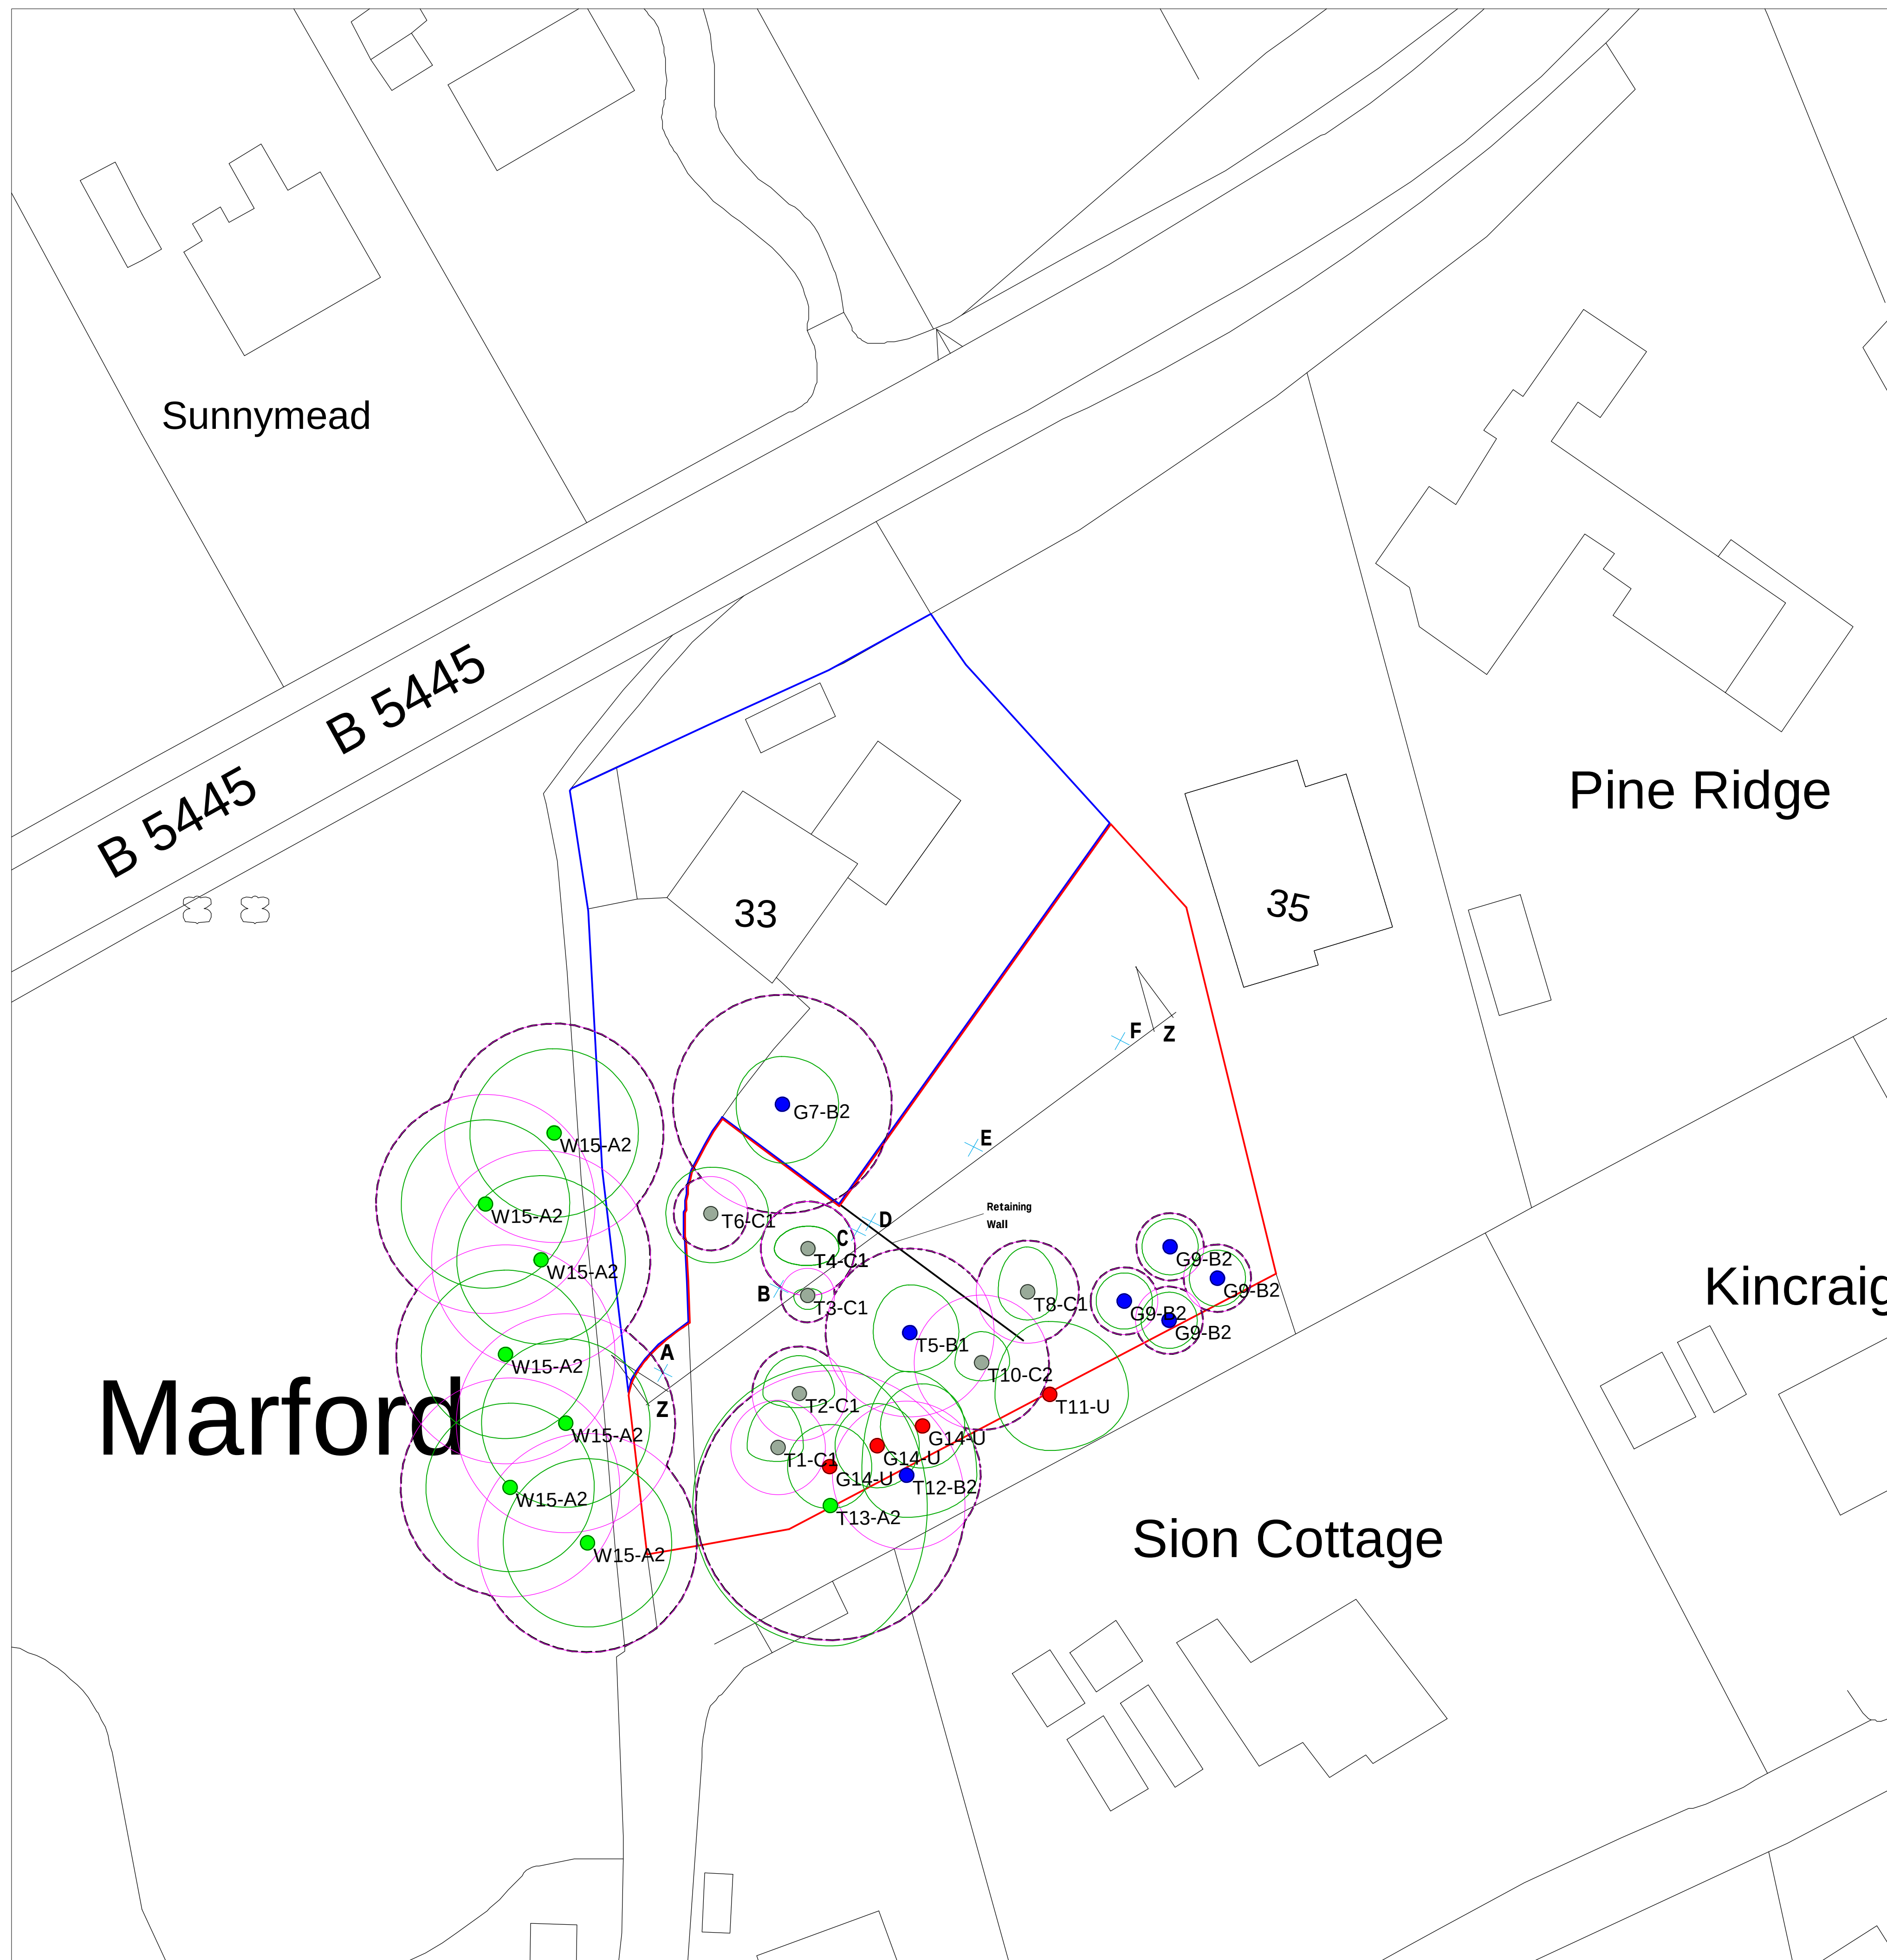



Site Plan 1:250

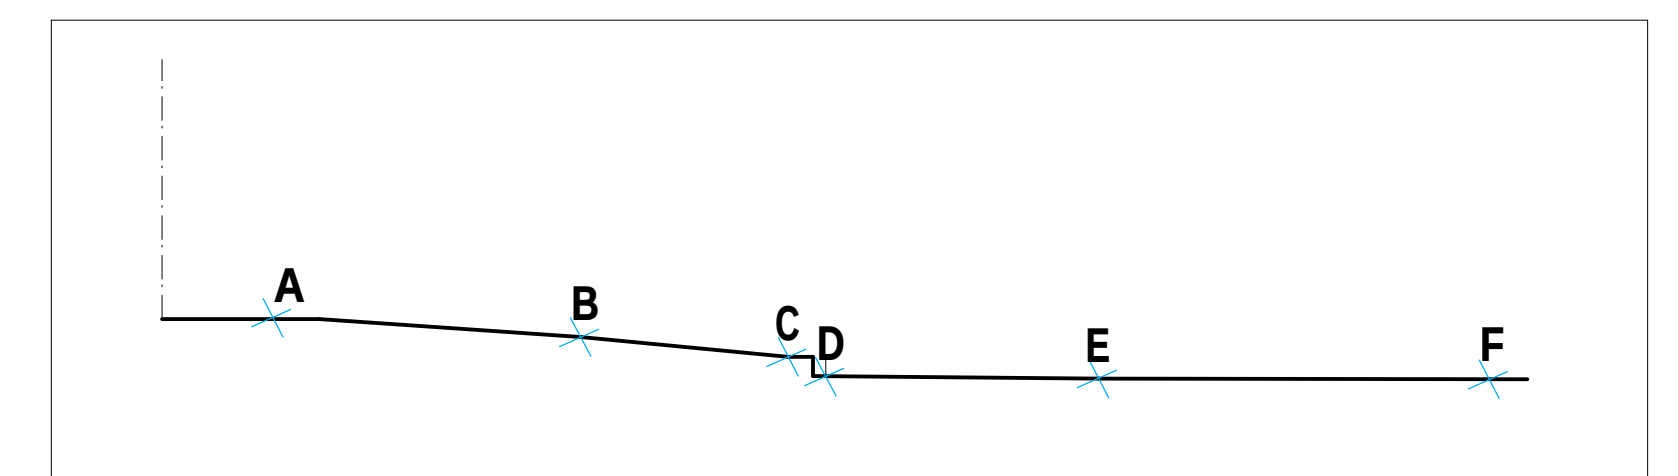

Section Z-Z 1:250

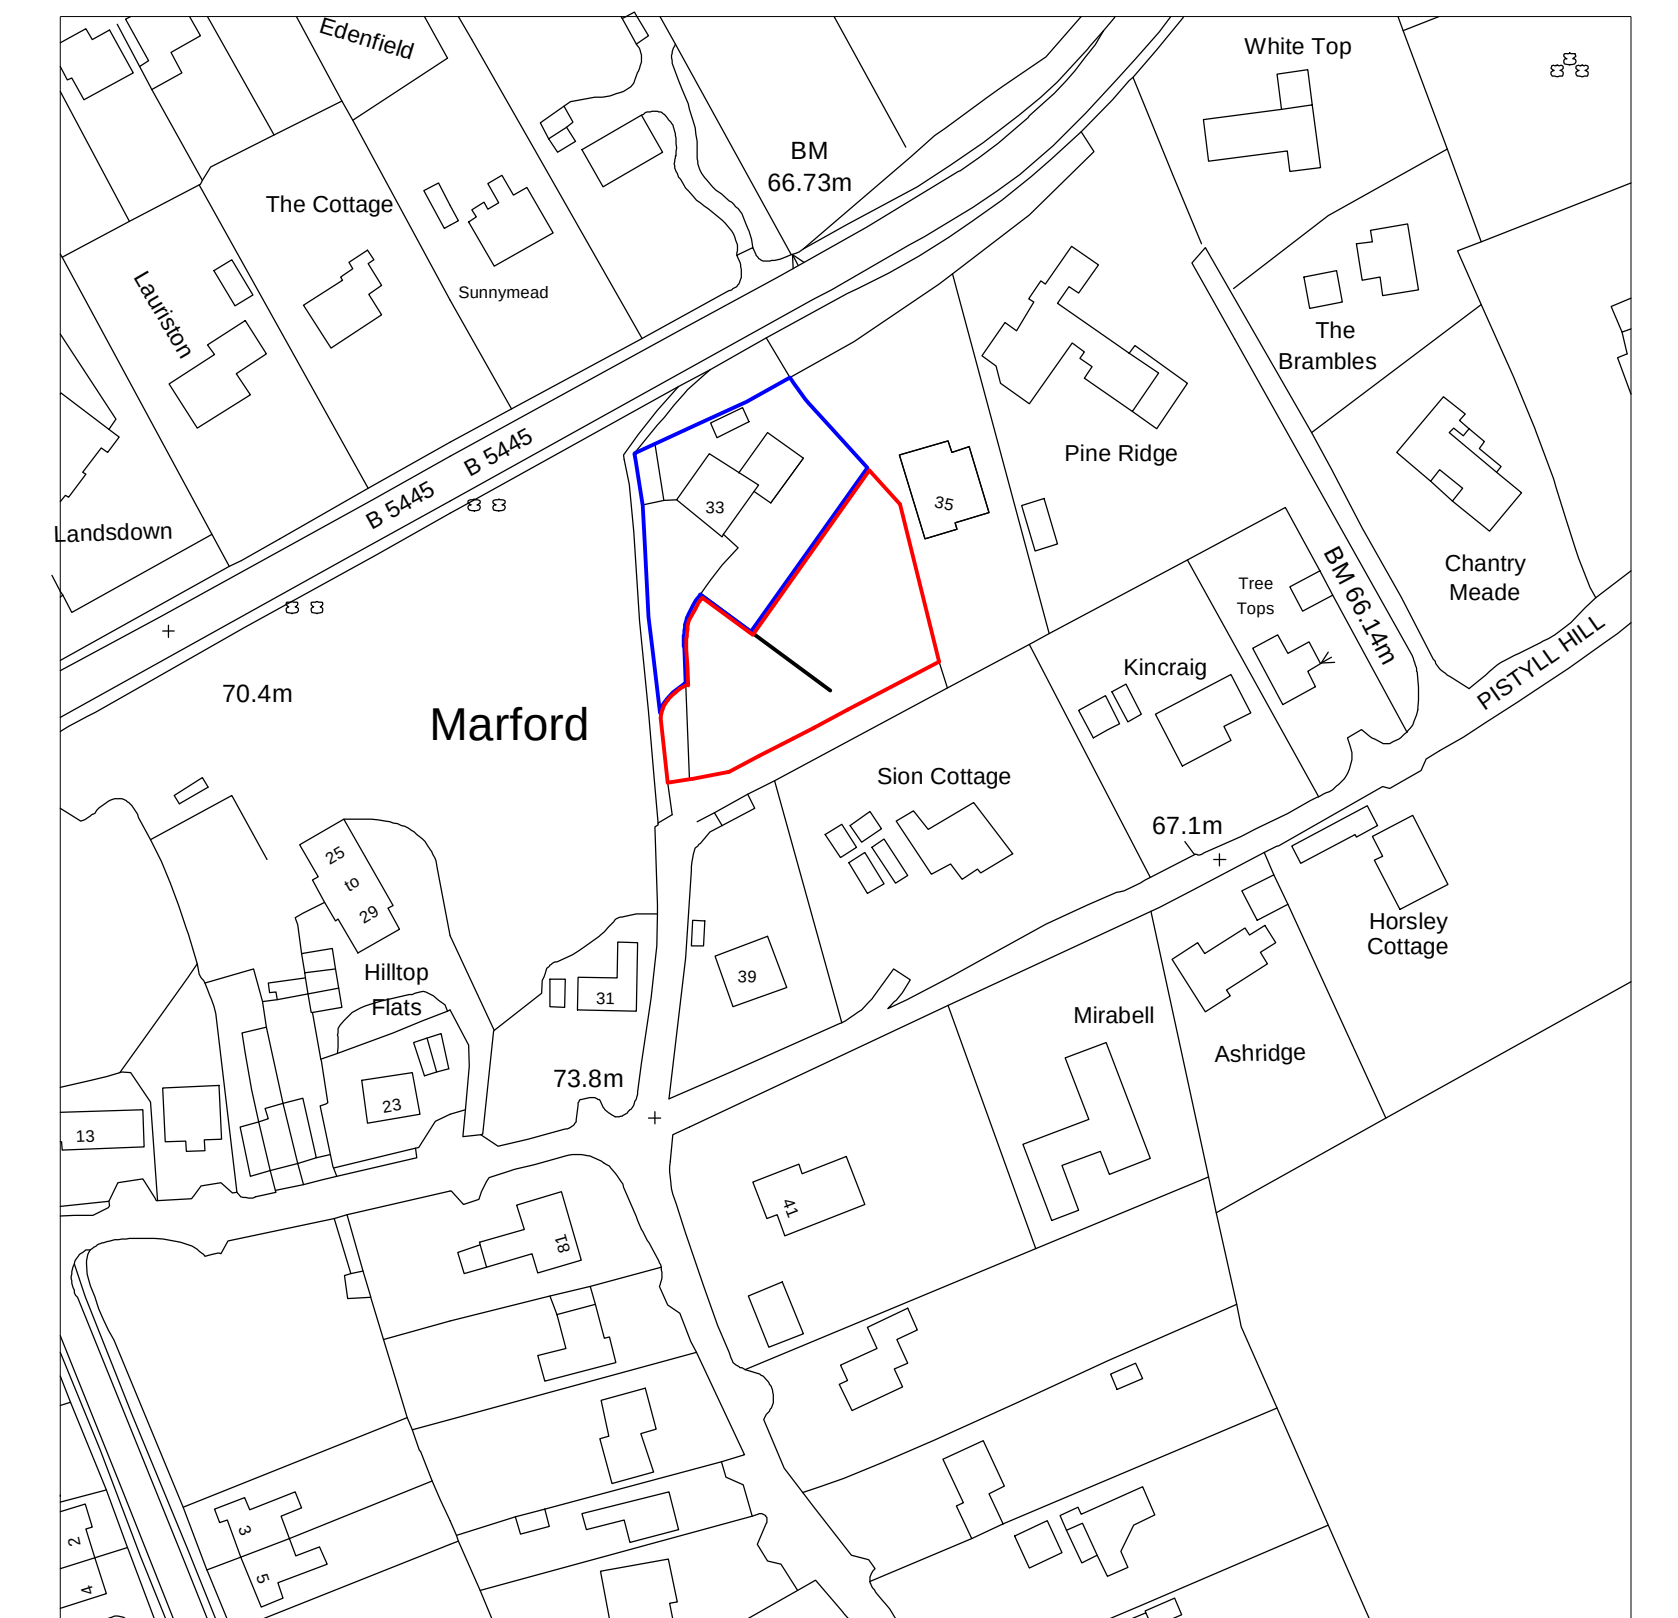

Location Plan 1:1250

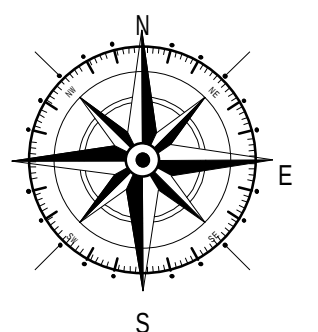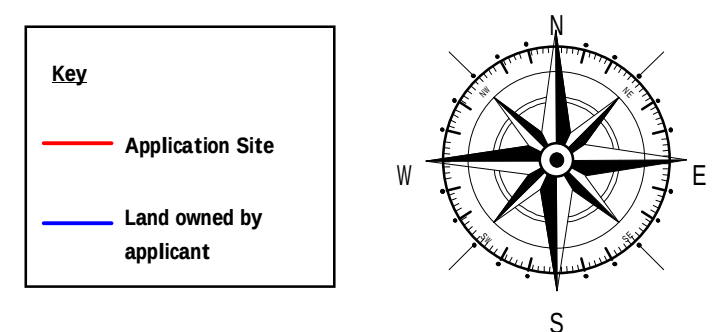

Rev	Date	Detail	Initial

Project:
Proposed Residential
Development at
33 Wynnstay Lane, Marford,
Wrexham, LL12 8LF.

Title: Existing: Site & Location Plan	Scale: (A1) 1:250 & 1:1250
---	----------------------------------

Drawn By: D.J.Edwards	Date: Oct 2018
--------------------------	-------------------

Drawing No: F040/001	Sheet: 1 of 1
-------------------------	------------------

