




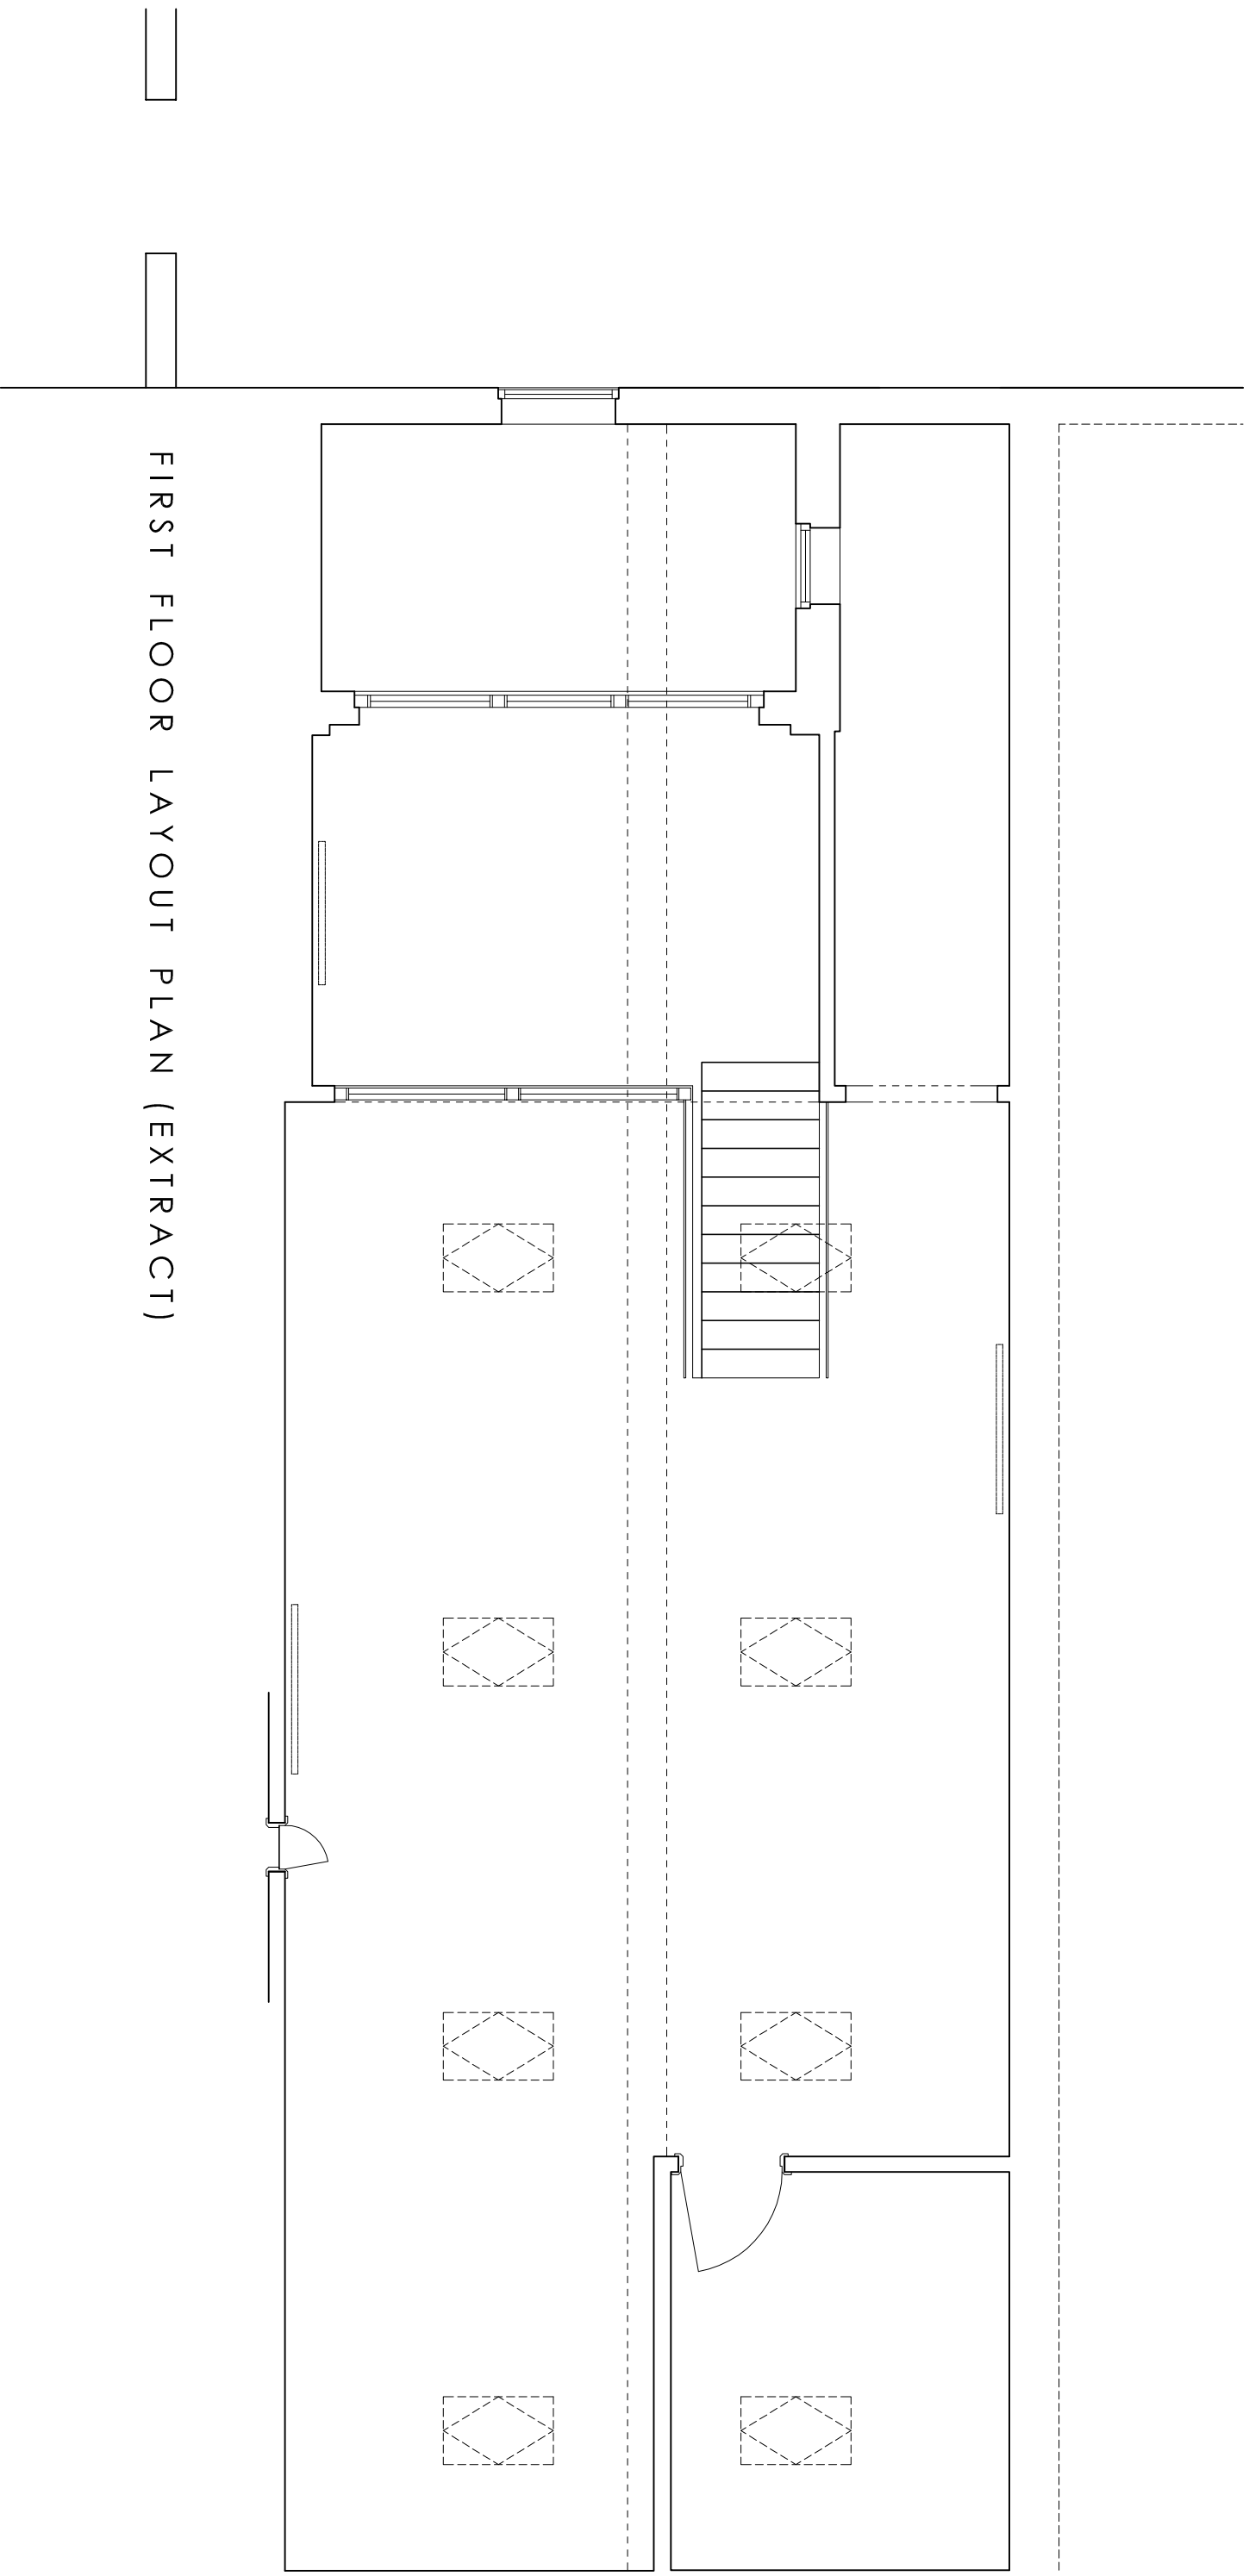


FIRST FLOOR LAYOUT PLAN (EXTRACT)

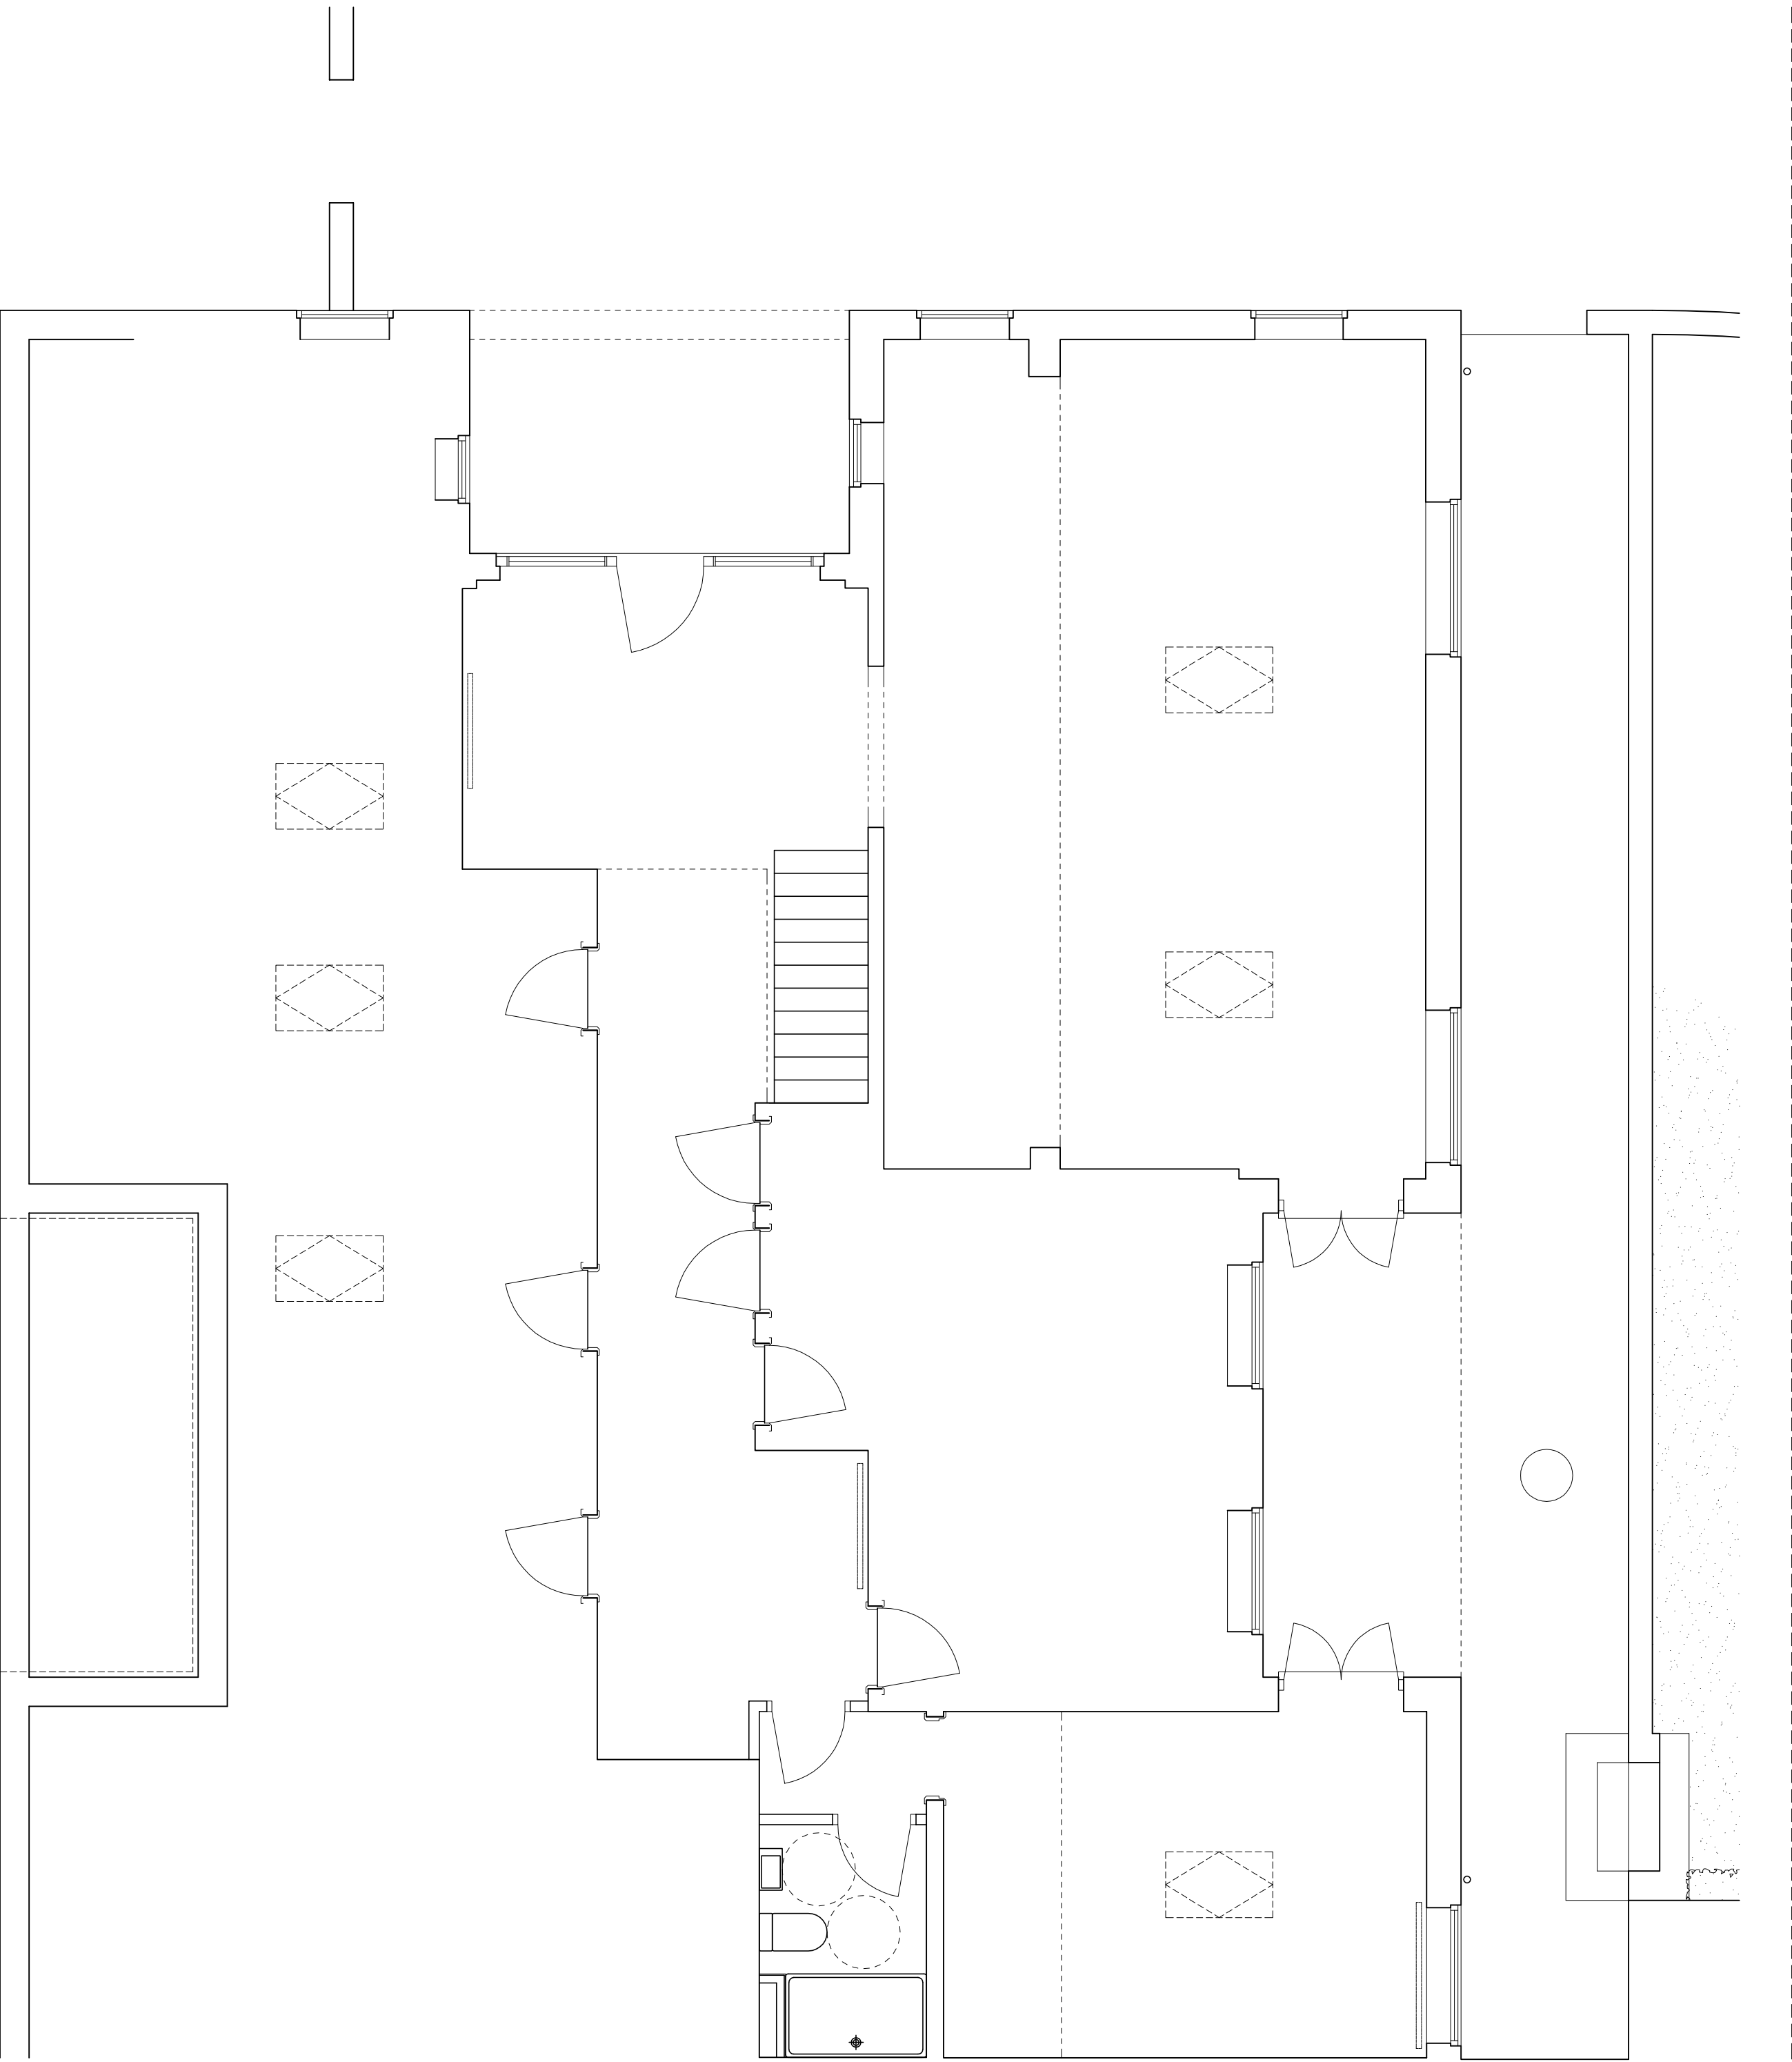


GROUND FLOOR LAYOUT PLAN

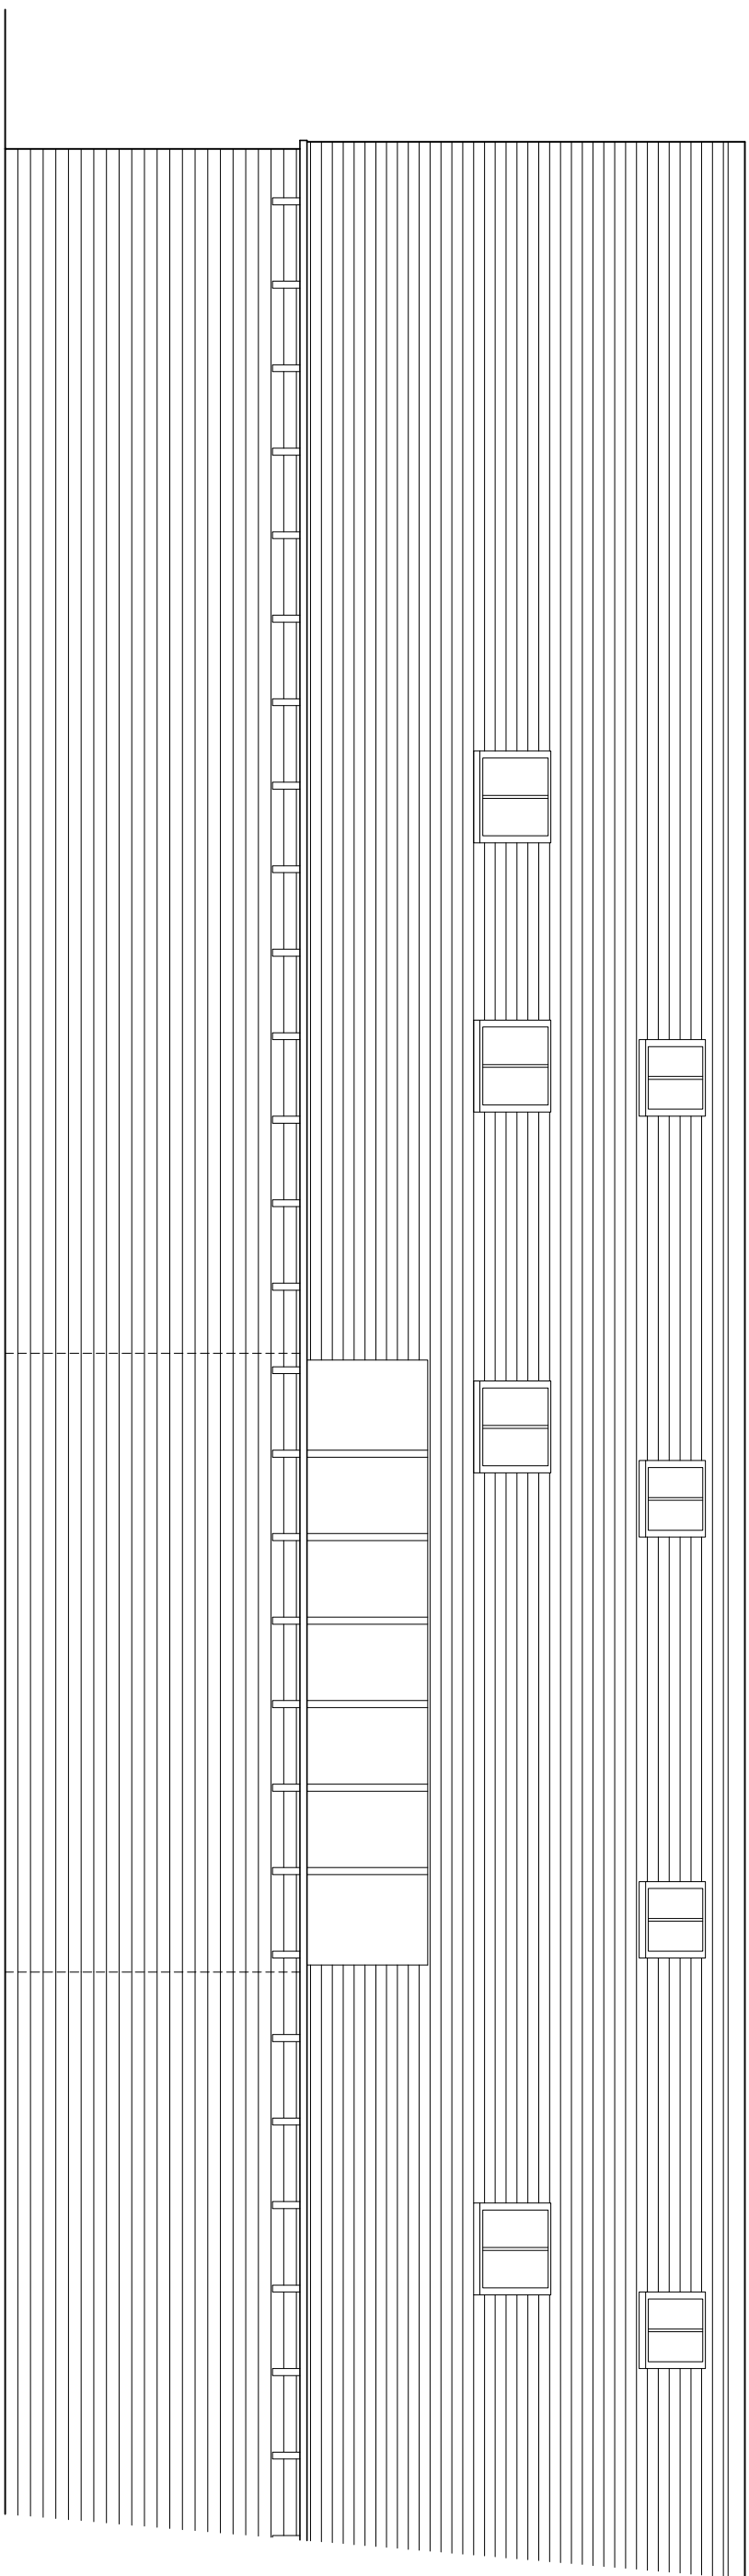


SIDE ELEVATION

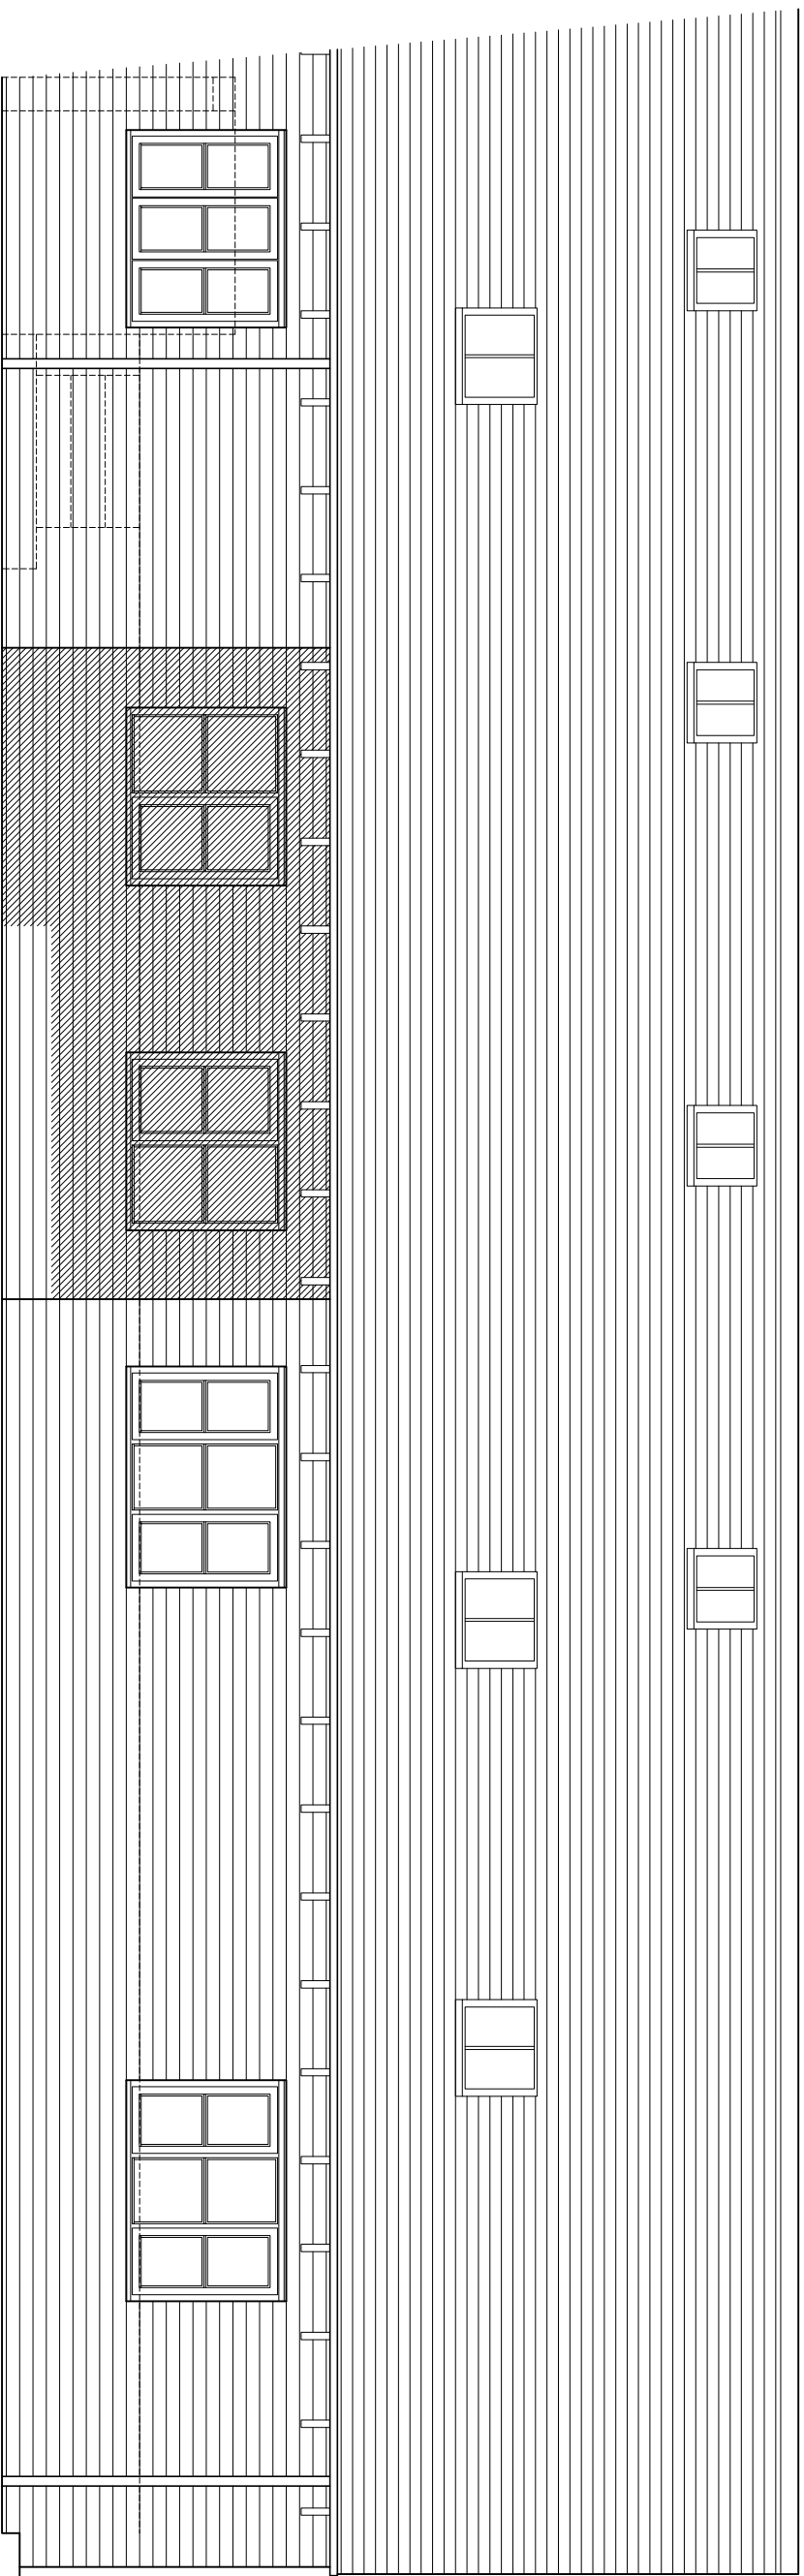

SIDE ELEVATION

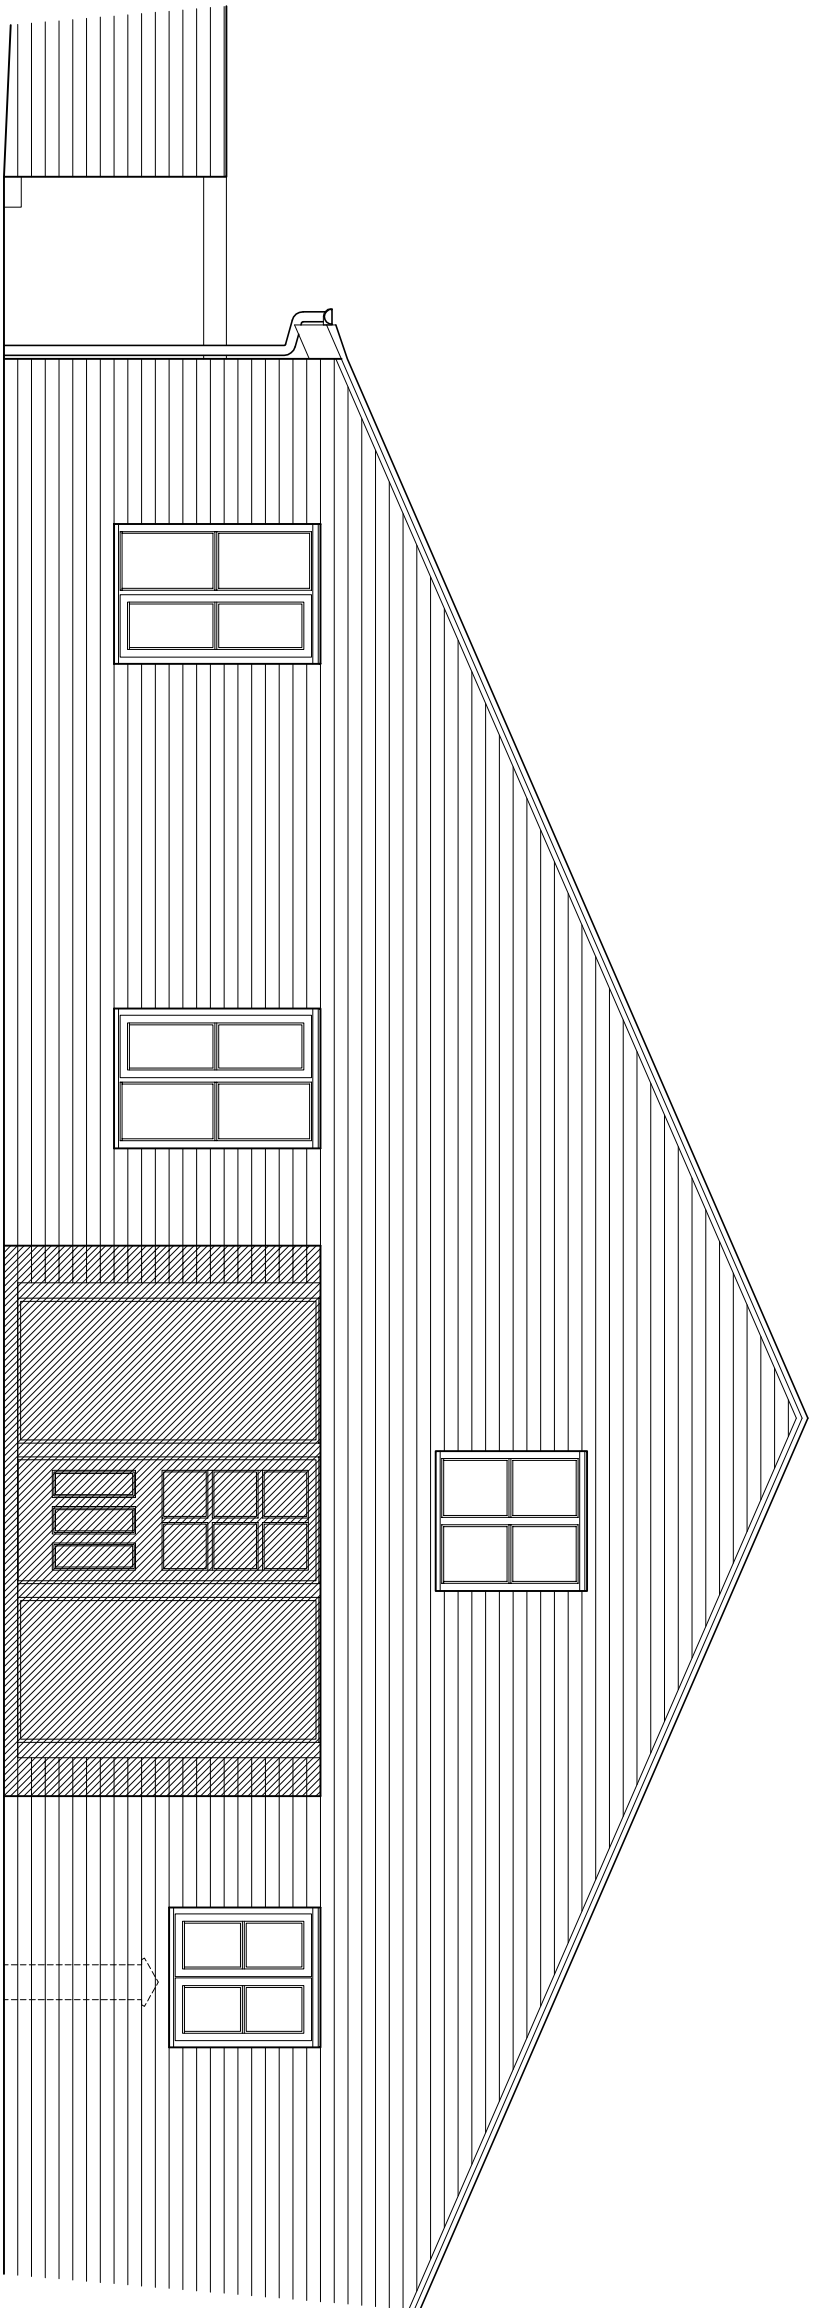

FRONT ELEVATION

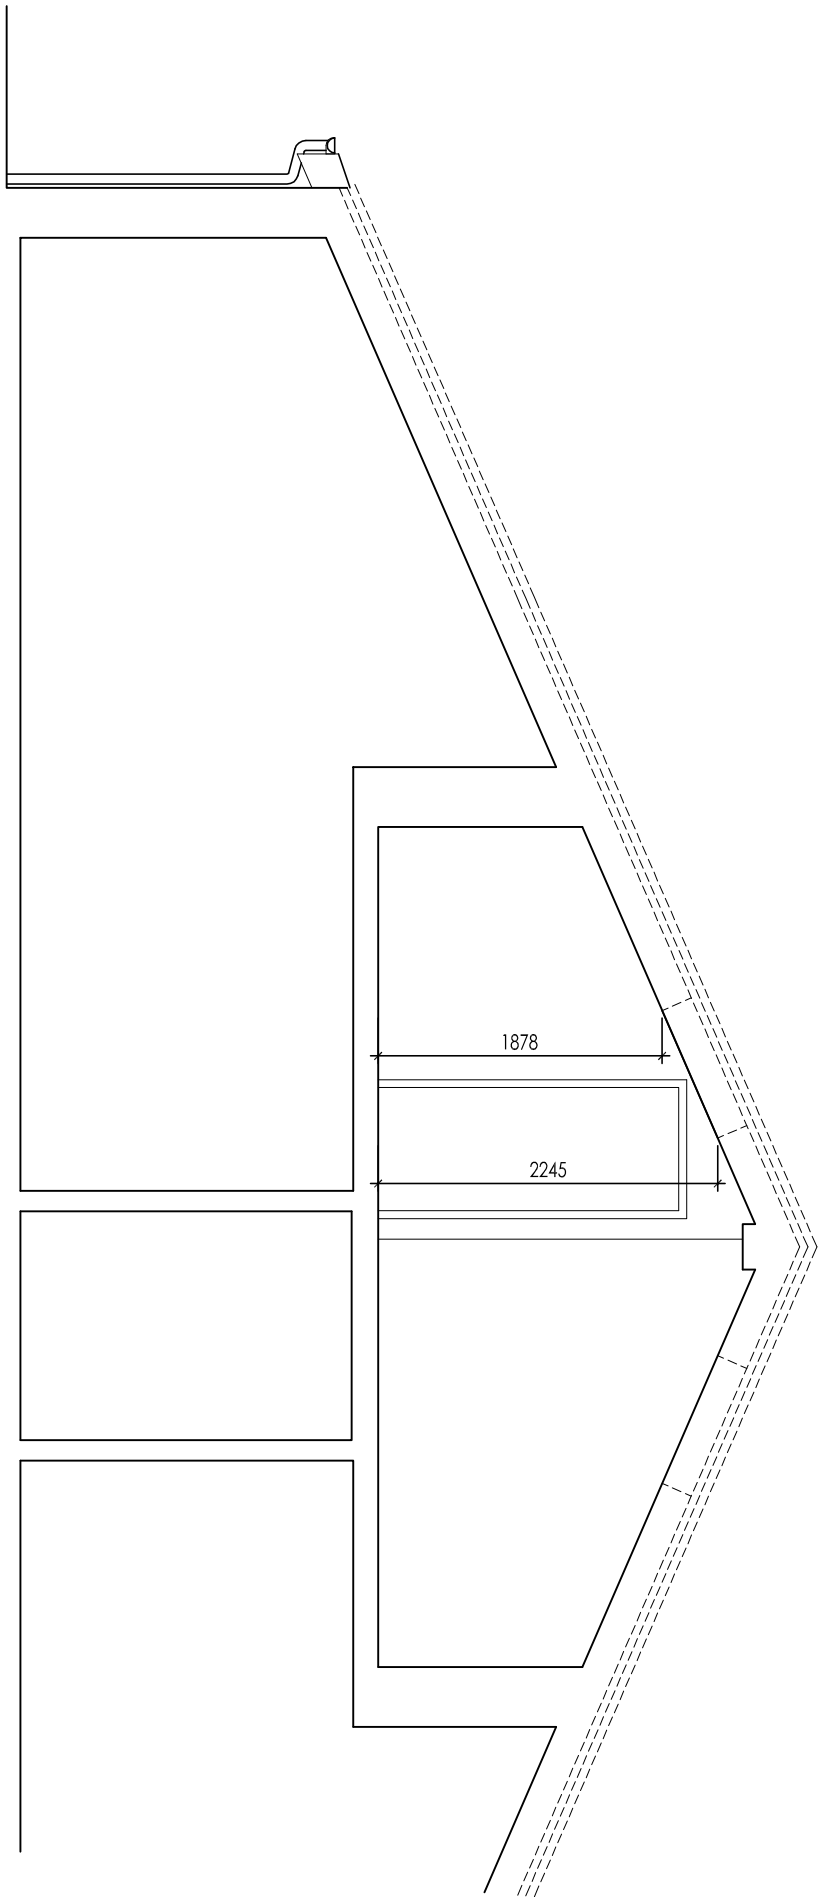


INTERNAL SECTION (EXTRACT)

client
Mr. C. Bradbrook & Mr. M. Gurney

project
Proposed Alterations at:
Parkleigh Farm Barns
Parkleigh
Rosedale
Wrexham LL12 0BL

preparing title
Layout Plans & Elevations as Proposed
scale (mm) 1:50
date Nov. 17
drawing no. (revision)
0950/D12 (A)

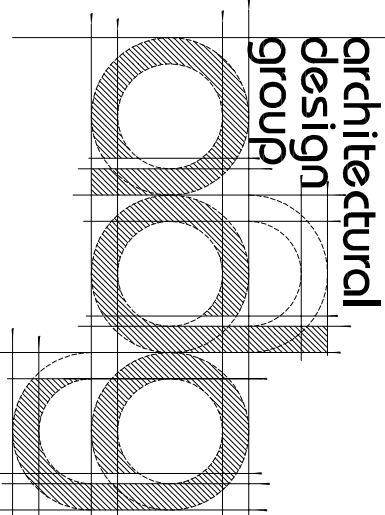

The office pod - 112 Rooley Close
Kelsall - Torpkey - CW6 0UF
07709 189670
adg2009@live.co.uk