




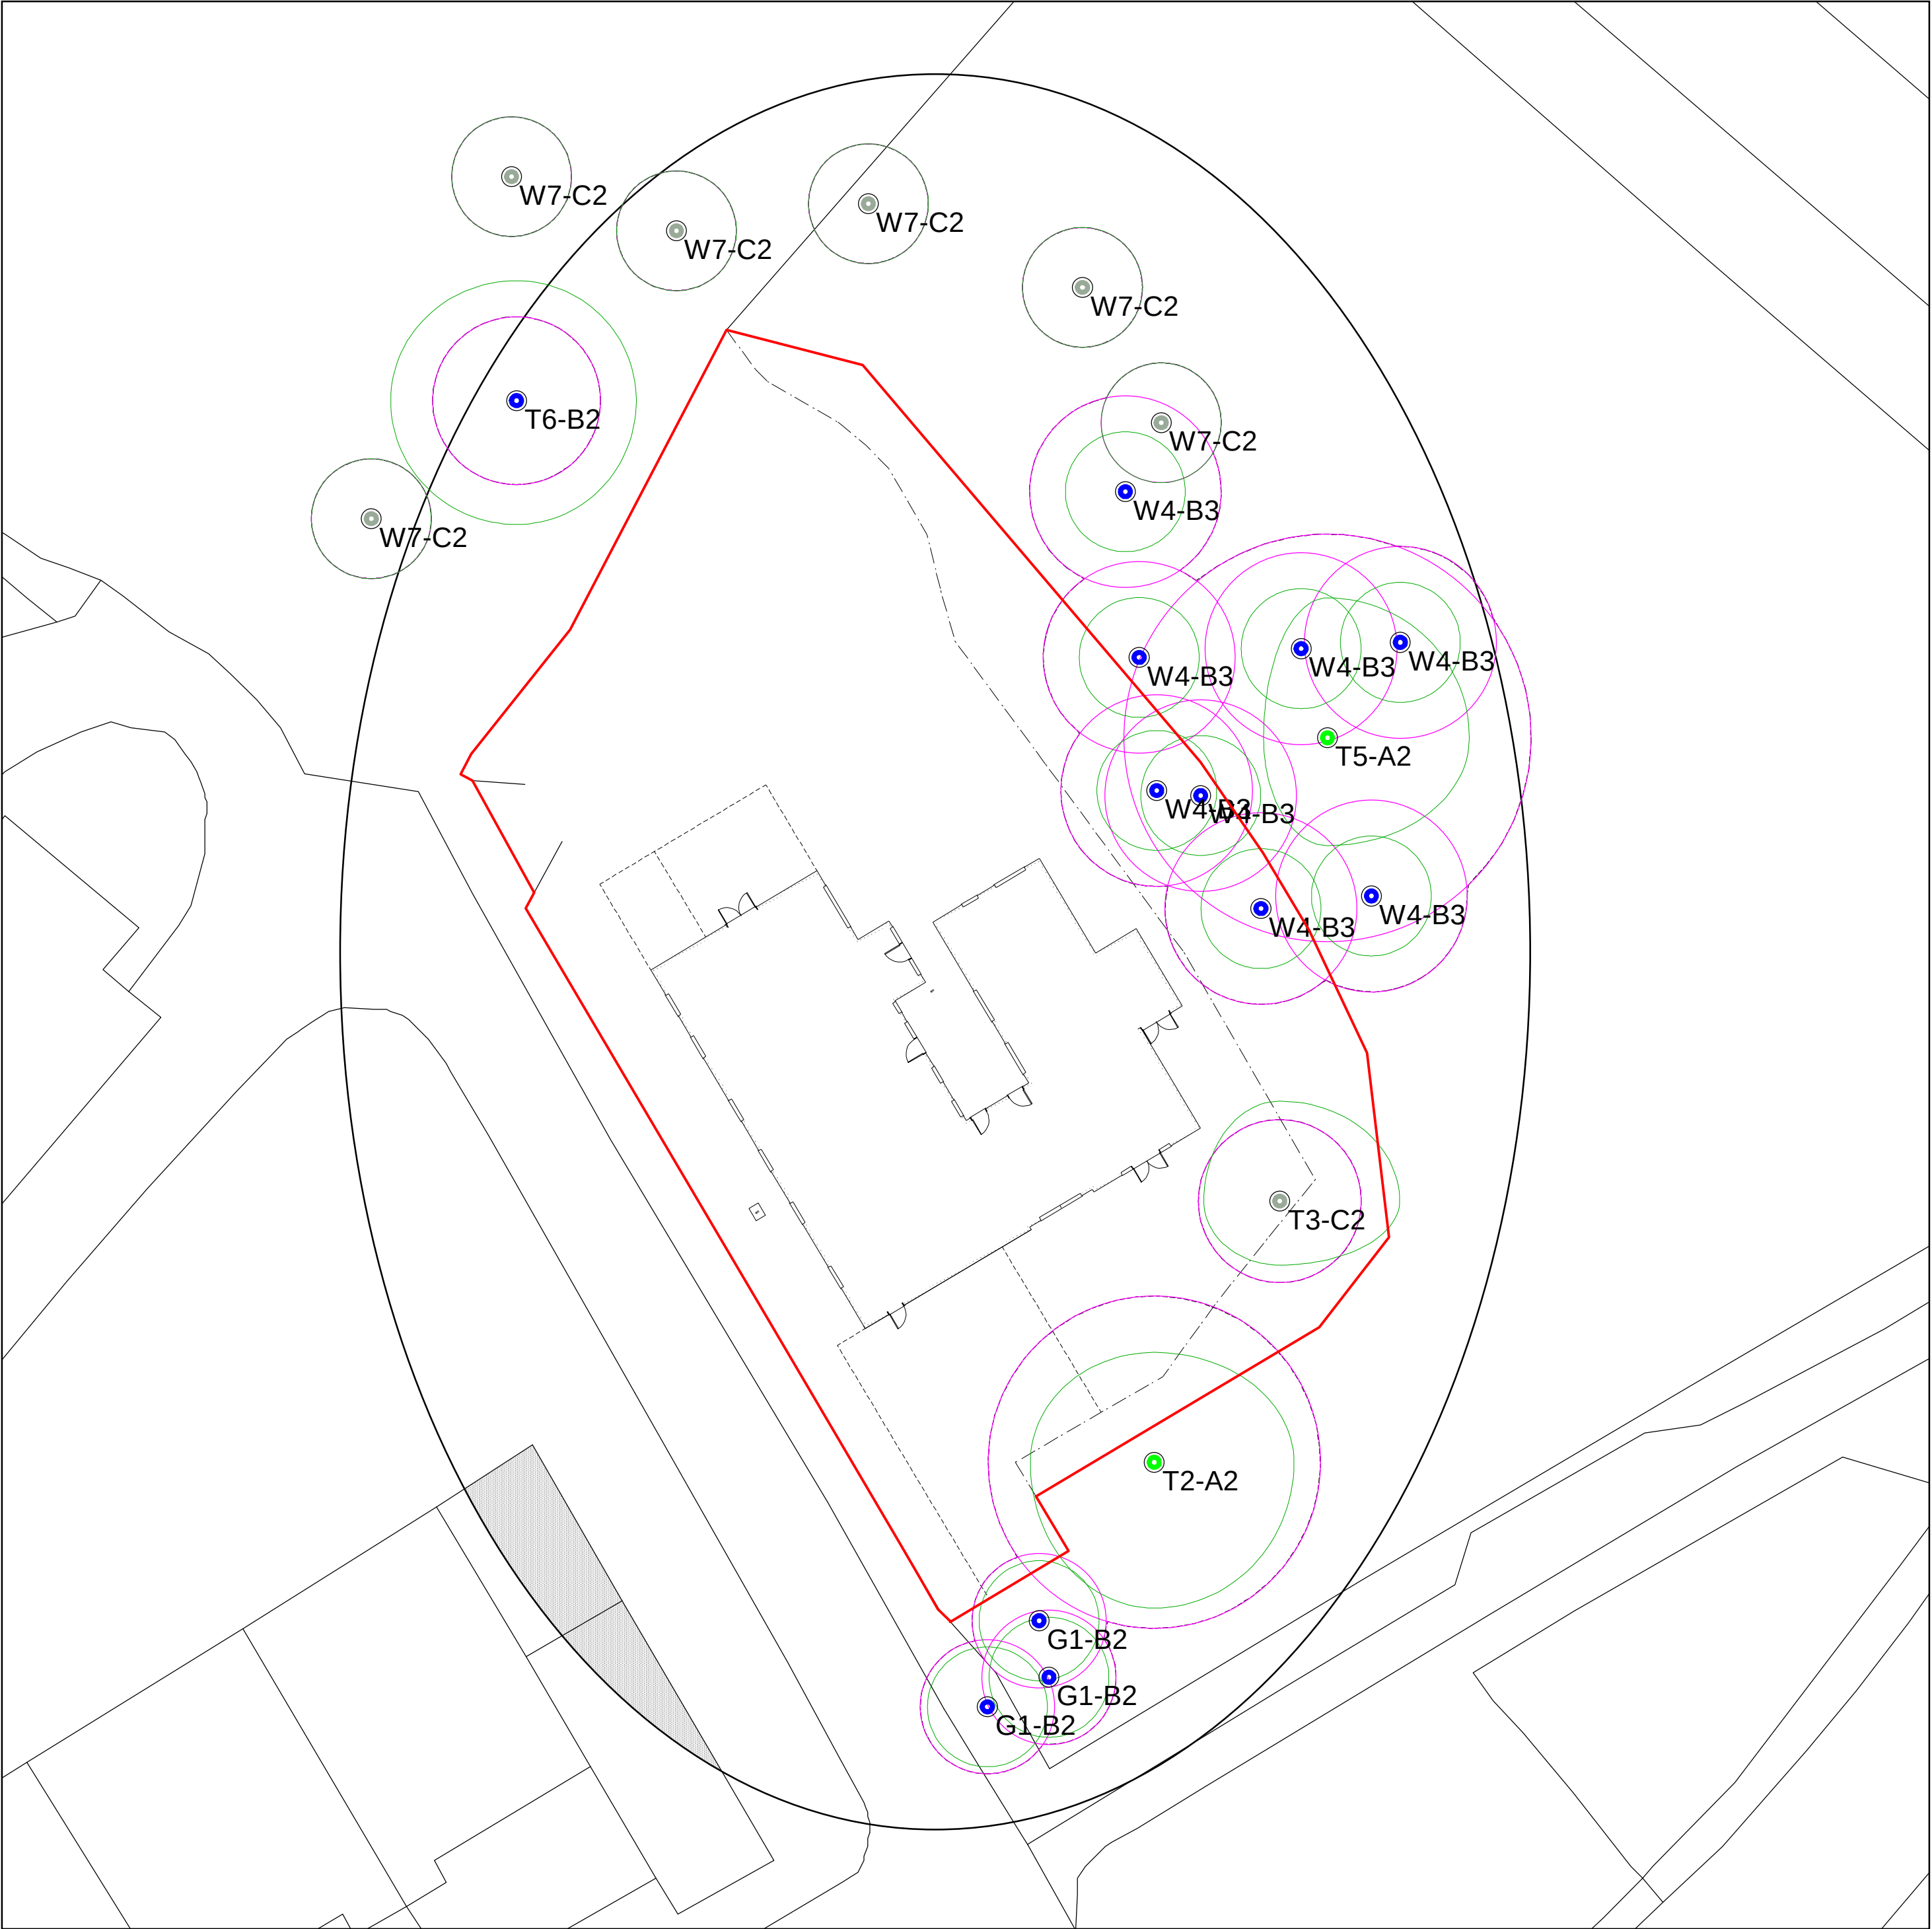

Site Plan 1:200

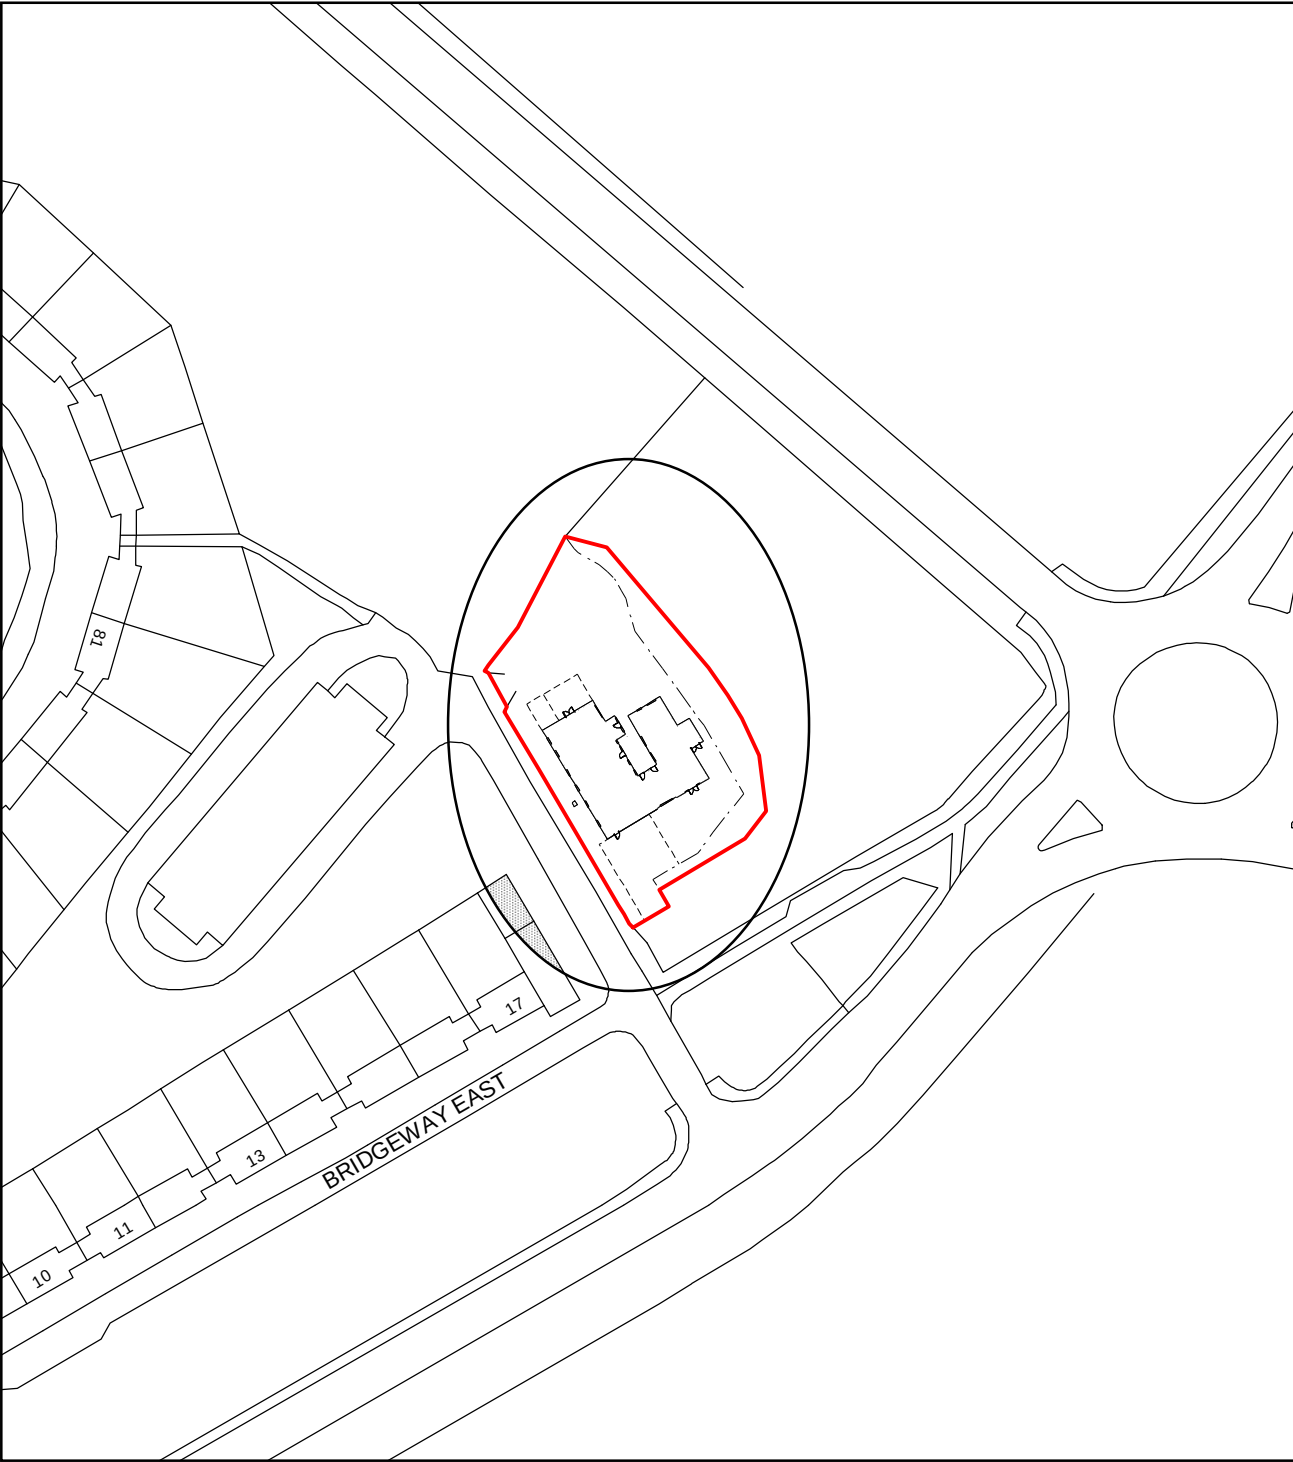

Location Plan 1:1250

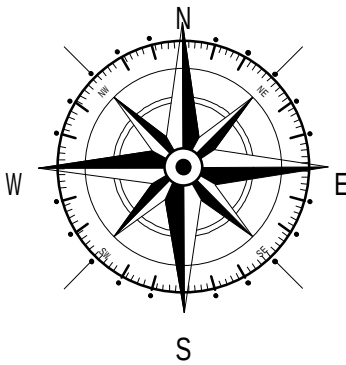

Key

 Surrounding Buildings

 Proposed Site

Rev	Date	Detail	Initial

Project: Proposed Alterations at, Sallywags Day Nursery, Pentre Maelor, Wrexham LL13 9FZ	
Title: Existing: Site & Location Plan	Scale: (A2) 1:200 & 1:1250

Drawn By: E M Jackson	Date: June 2018
Drawing No: W142/002	Sheet: 1 of 1

blueprint
architectural services

 **LABC** partner

Office 3K4,
Redwither Business Tower,
Wrexham. LL13 9XT
Tel: 01978 356500
www.blueprintarchitectural.com
© copyright all rights reserved