
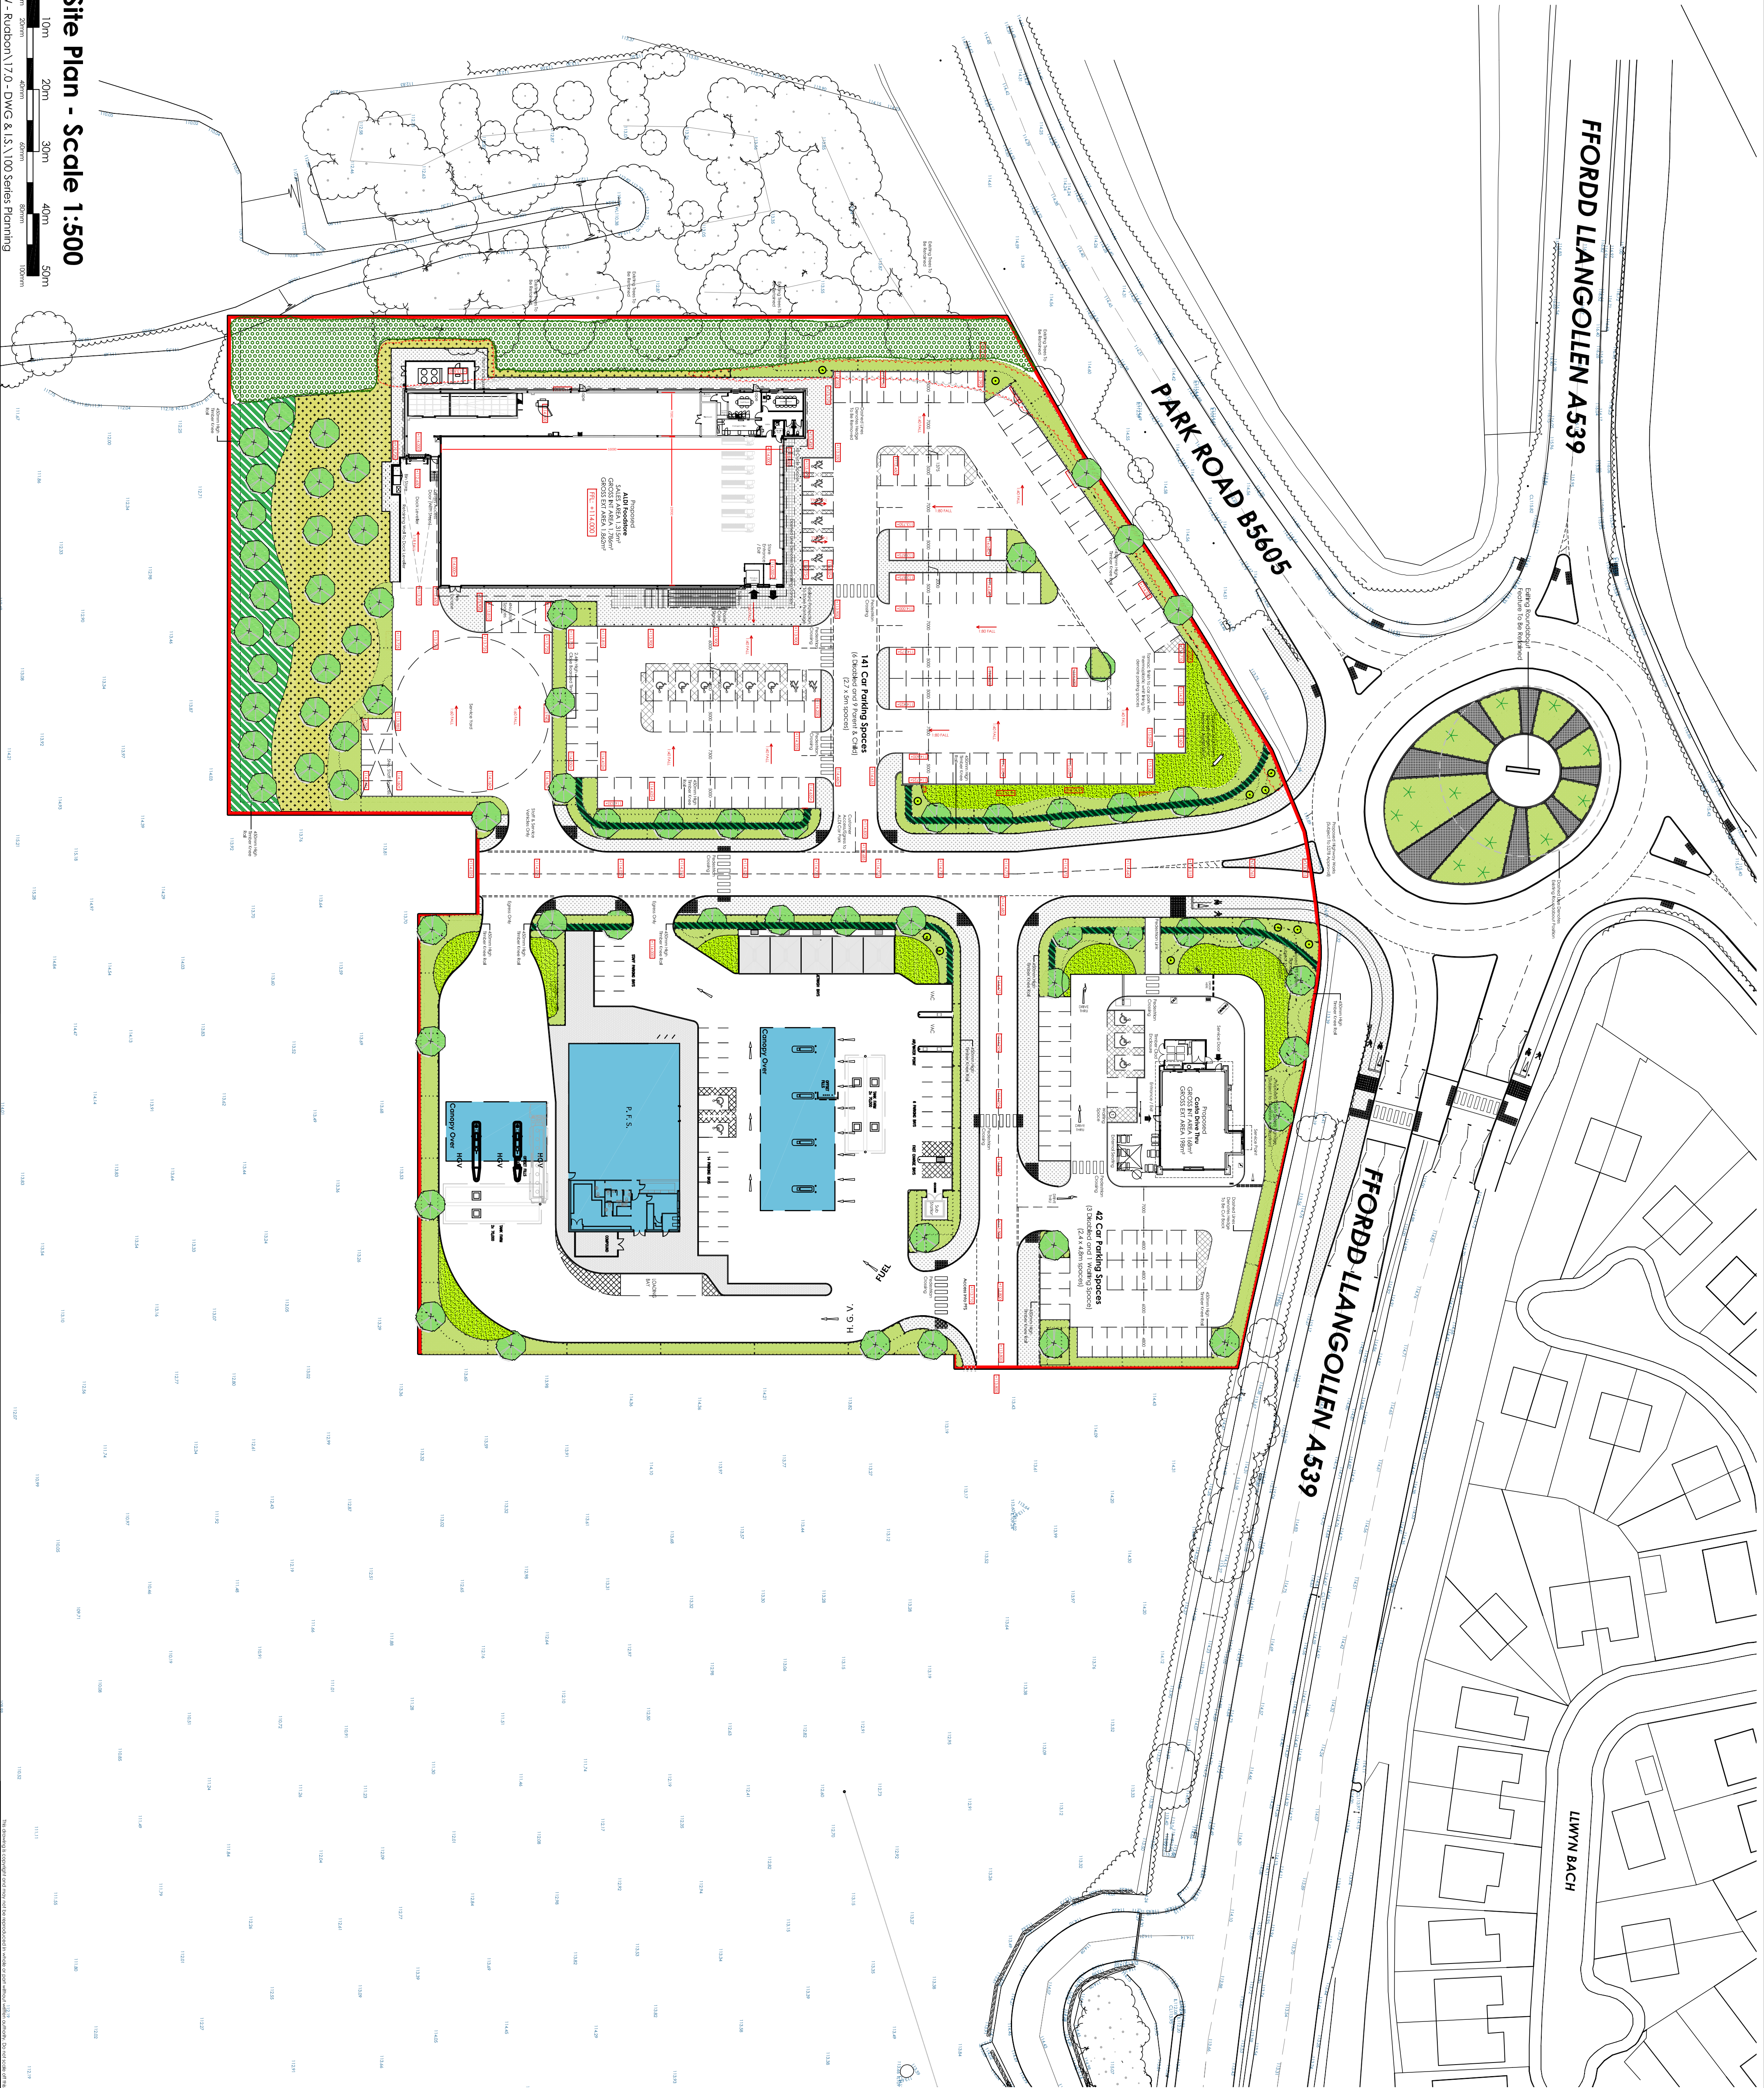


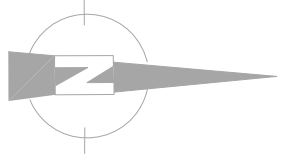

FOR DETAILED HIGHWAYS WORKS  
SEE SPECIALIST DRAWINGS

Drawing Key:

Existing Levels

113.97


Proposed Levels

+113.725

Tarmac Footpath

Entrance / Trolley Bay Tiling

Concrete Surface Finish

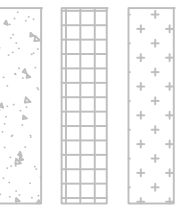

Application Site Area =  
**24,162 m<sup>2</sup> / 2.4162 Ha**

|     |          |                                                                                             |        |
|-----|----------|---------------------------------------------------------------------------------------------|--------|
| F   | 24/07/18 | DO NOT SCALE TO SITE PLAN. THIS IS A GENERAL INDICATION OF THE PROPOSED DEVELOPMENT.        | SSR    |
| E   | 17/07/18 | DRAWING UPDATED TO INCLUDE TWO ADDITIONAL PARKING SPACES TO THE SOUTH OF THE MAIN BUILDING. | SSR    |
| D   | 08/07/18 | REVISION: PARKING SPACES TO THE SOUTH OF THE MAIN BUILDING.                                 | SSR    |
| C   | 19/06/18 | REVISION: PARKING SPACES TO THE SOUTH OF THE MAIN BUILDING.                                 | SSR    |
| B   | 12/06/18 | REVISION: PARKING SPACES TO THE SOUTH OF THE MAIN BUILDING.                                 | SSR    |
| A   | 01/06/18 | REVISION: PARKING SPACES TO THE SOUTH OF THE MAIN BUILDING.                                 | SSR    |
| Rev | Date     | Description                                                                                 | Rev By |

PROPOSED DEVELOPMENT

RUBBON PARK  
RUBBON ROAD  
RUBBON  
WALES



Client: ALDI STORES LTD

Scale: 1:500

Date: March 2018

Drawn By: MM

Checked: SSR

Proposed Site Plan

1847NESW-102

Rev: F

24, 162 m<sup>2</sup> / 2.4162 Ha  
Wales, UK  
Rubbion Park  
Rubbion Road  
Rubbion  
Wales  
The Old Rectory, 79 High Street  
Newport, NP23 5BA  
101, 102, 103,2049