


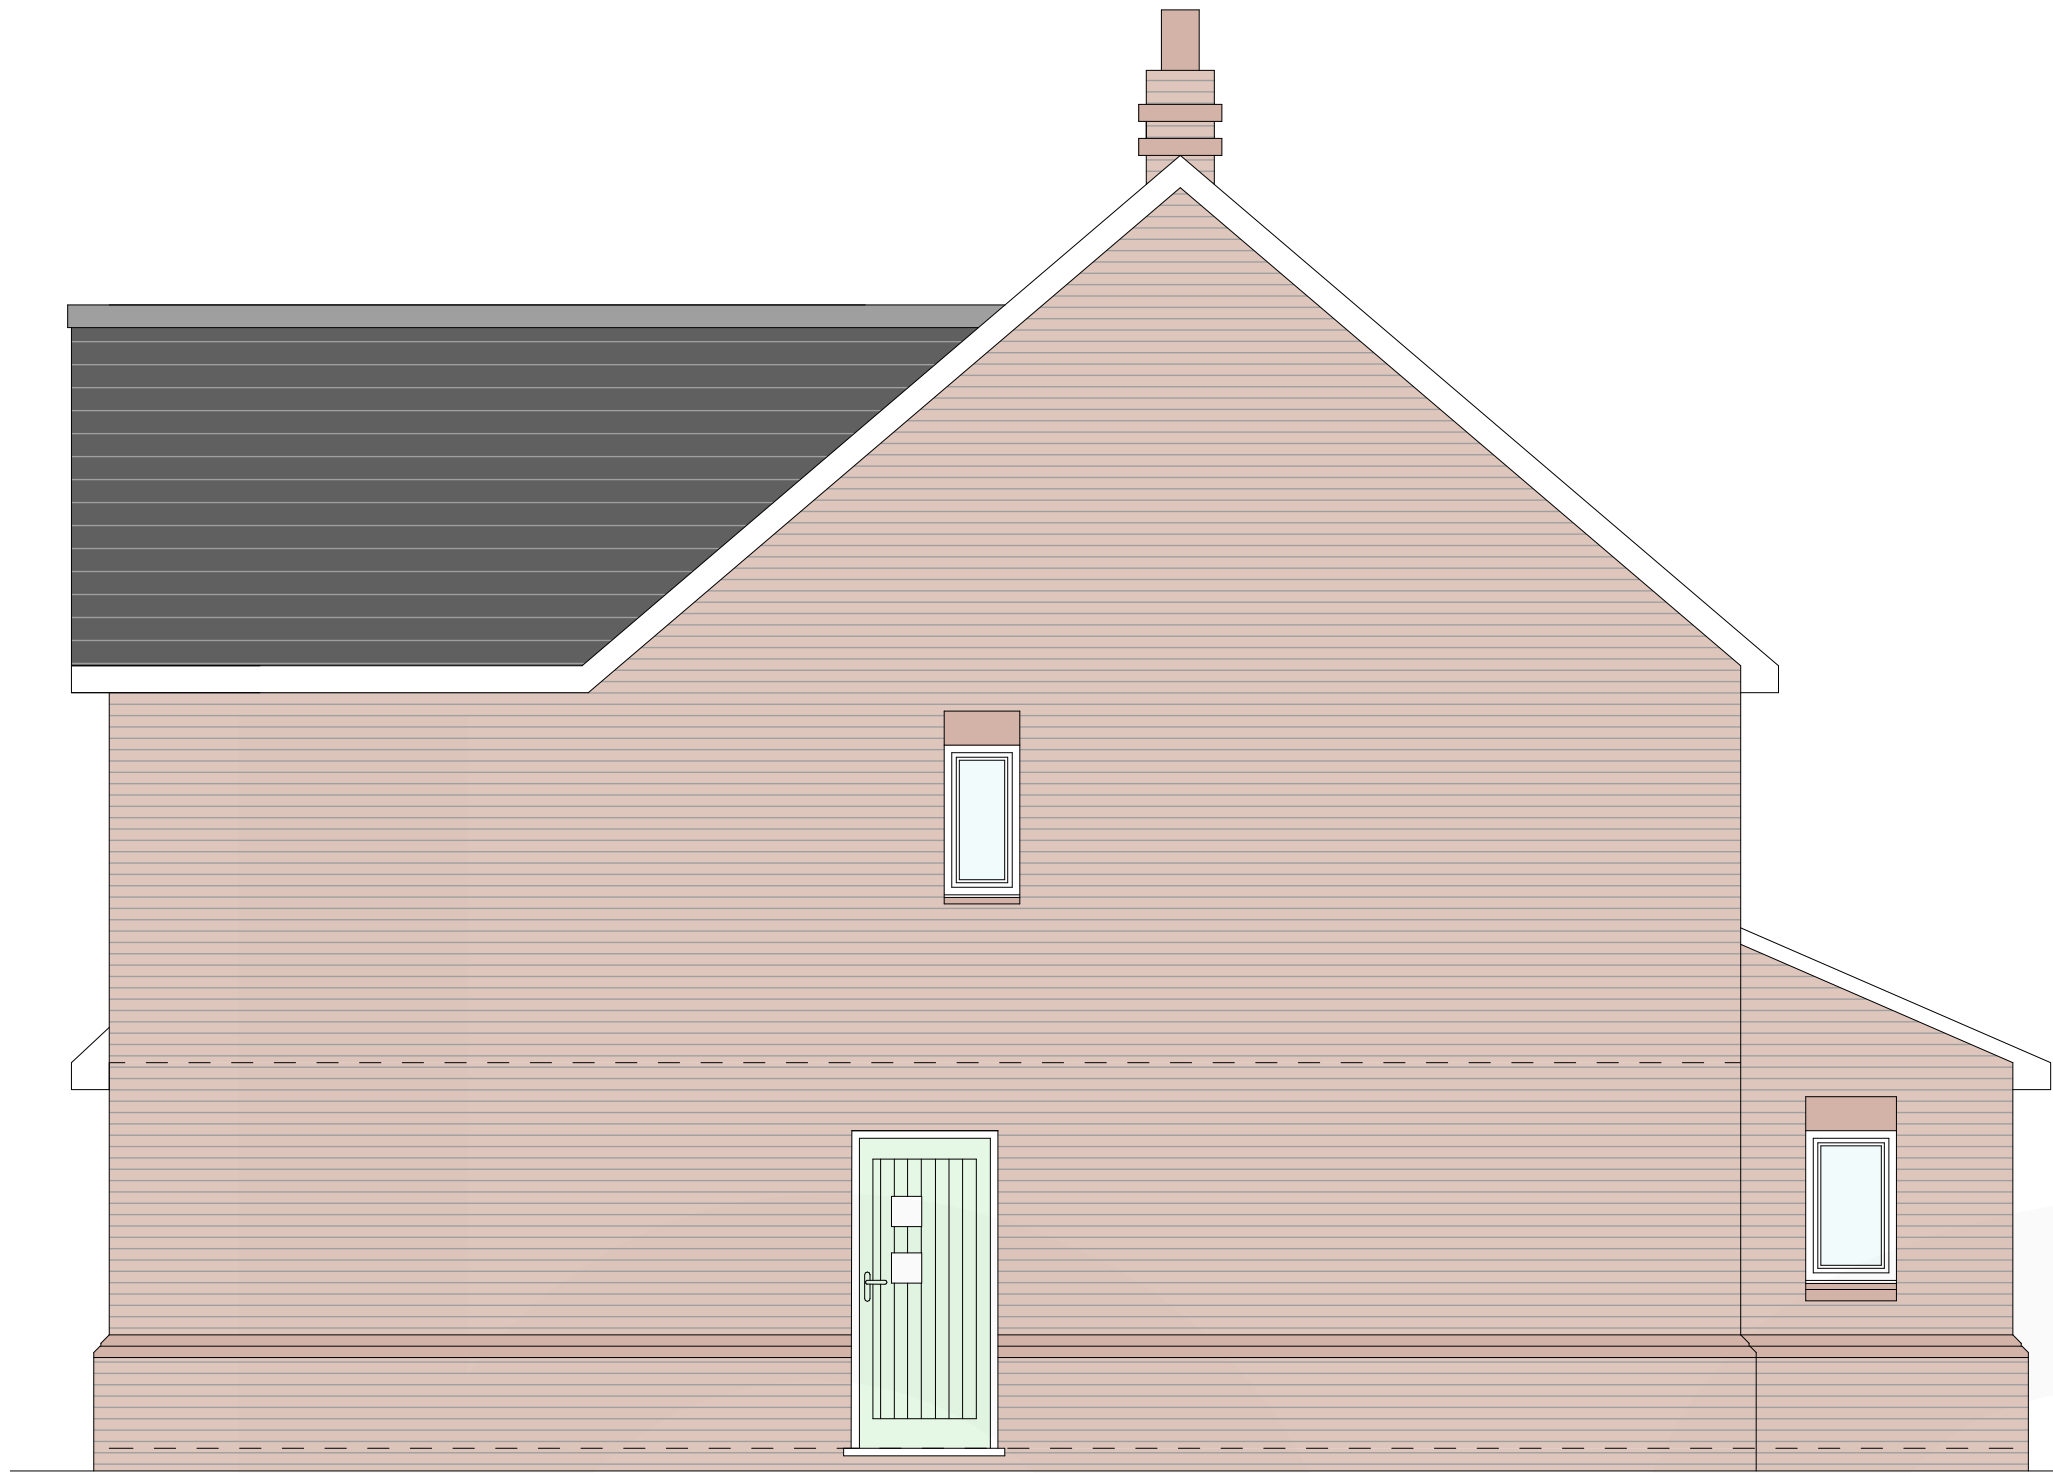

Side Elevation



Rear Elevation

Roof tile - subject to
LA Approval

Facebrick - subject to
LA Approval

Brick detail to window
head




Front Elevation

Dormer window

Timber support
post

Brick detail to top
of plinth

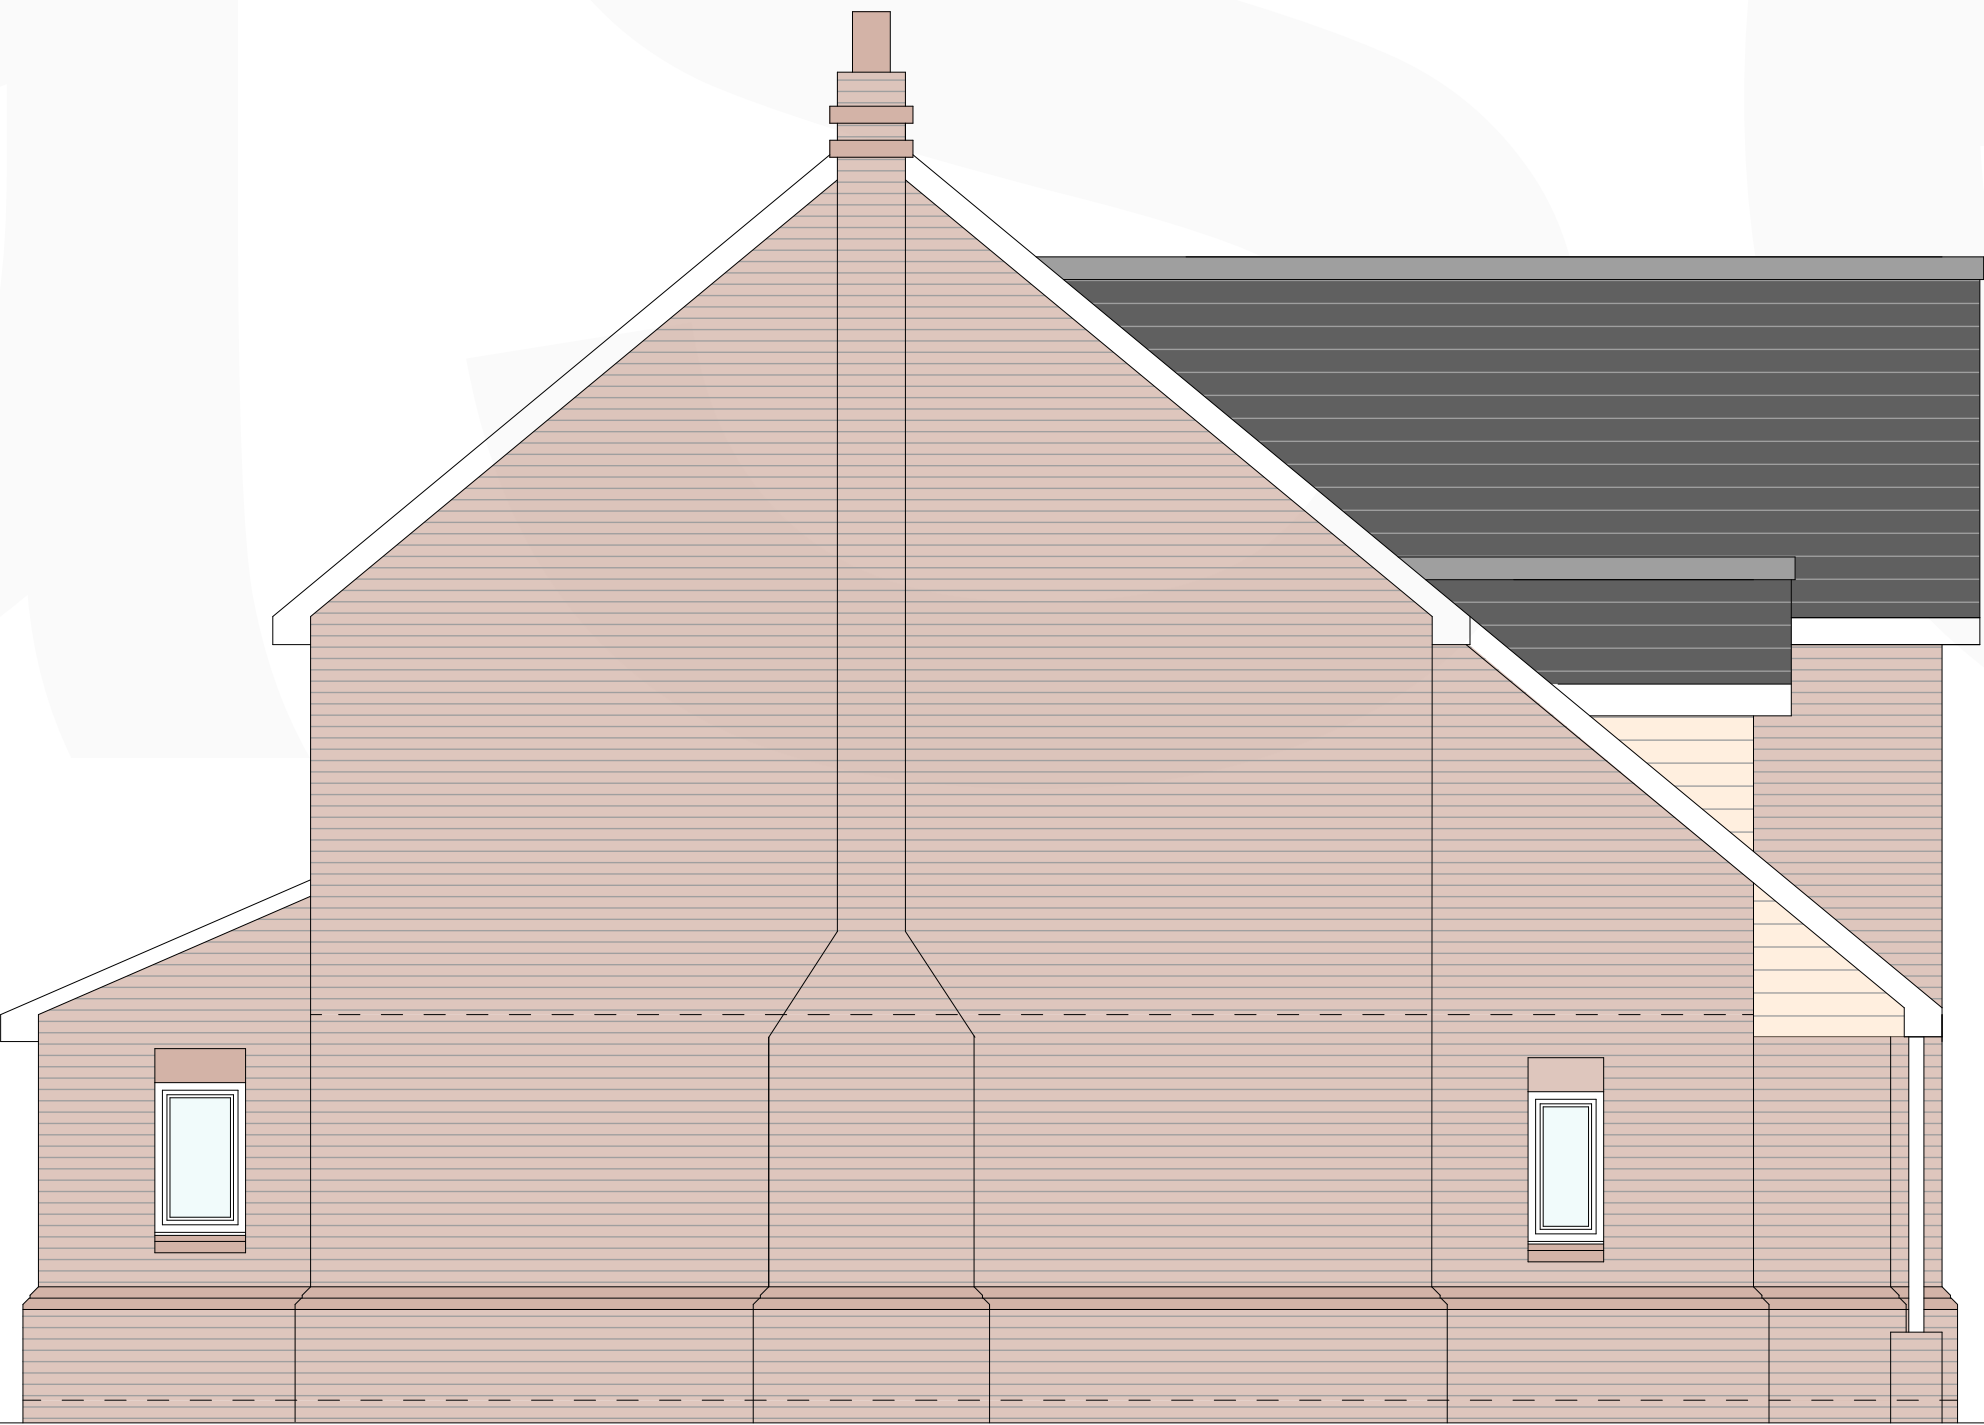

Side Elevation

Rev No.	Date.	Rev.	By.	Chk.	

PLANNING

Scale.	1:50@A1	Date.	Jan 18	Drawn by.	JS	Chk.	AO
base. ARCHITECTS							
Project Title. Vicarage Lane, Gresford							
Client. Gower Homes Ltd.							
Drawing Title. New HT 2 Proposed Elevations							
Project No.	BA1858	Drawing No.	PL-029	Revision.	-		

base Architecture and Design is a registered Limited Company

HOUSE TYPE 2
4 bedroom detached dwelling
GIA = 185sqm / 2000sqft

Plot 22 detached double garage
Plot 32 detached double garage

