




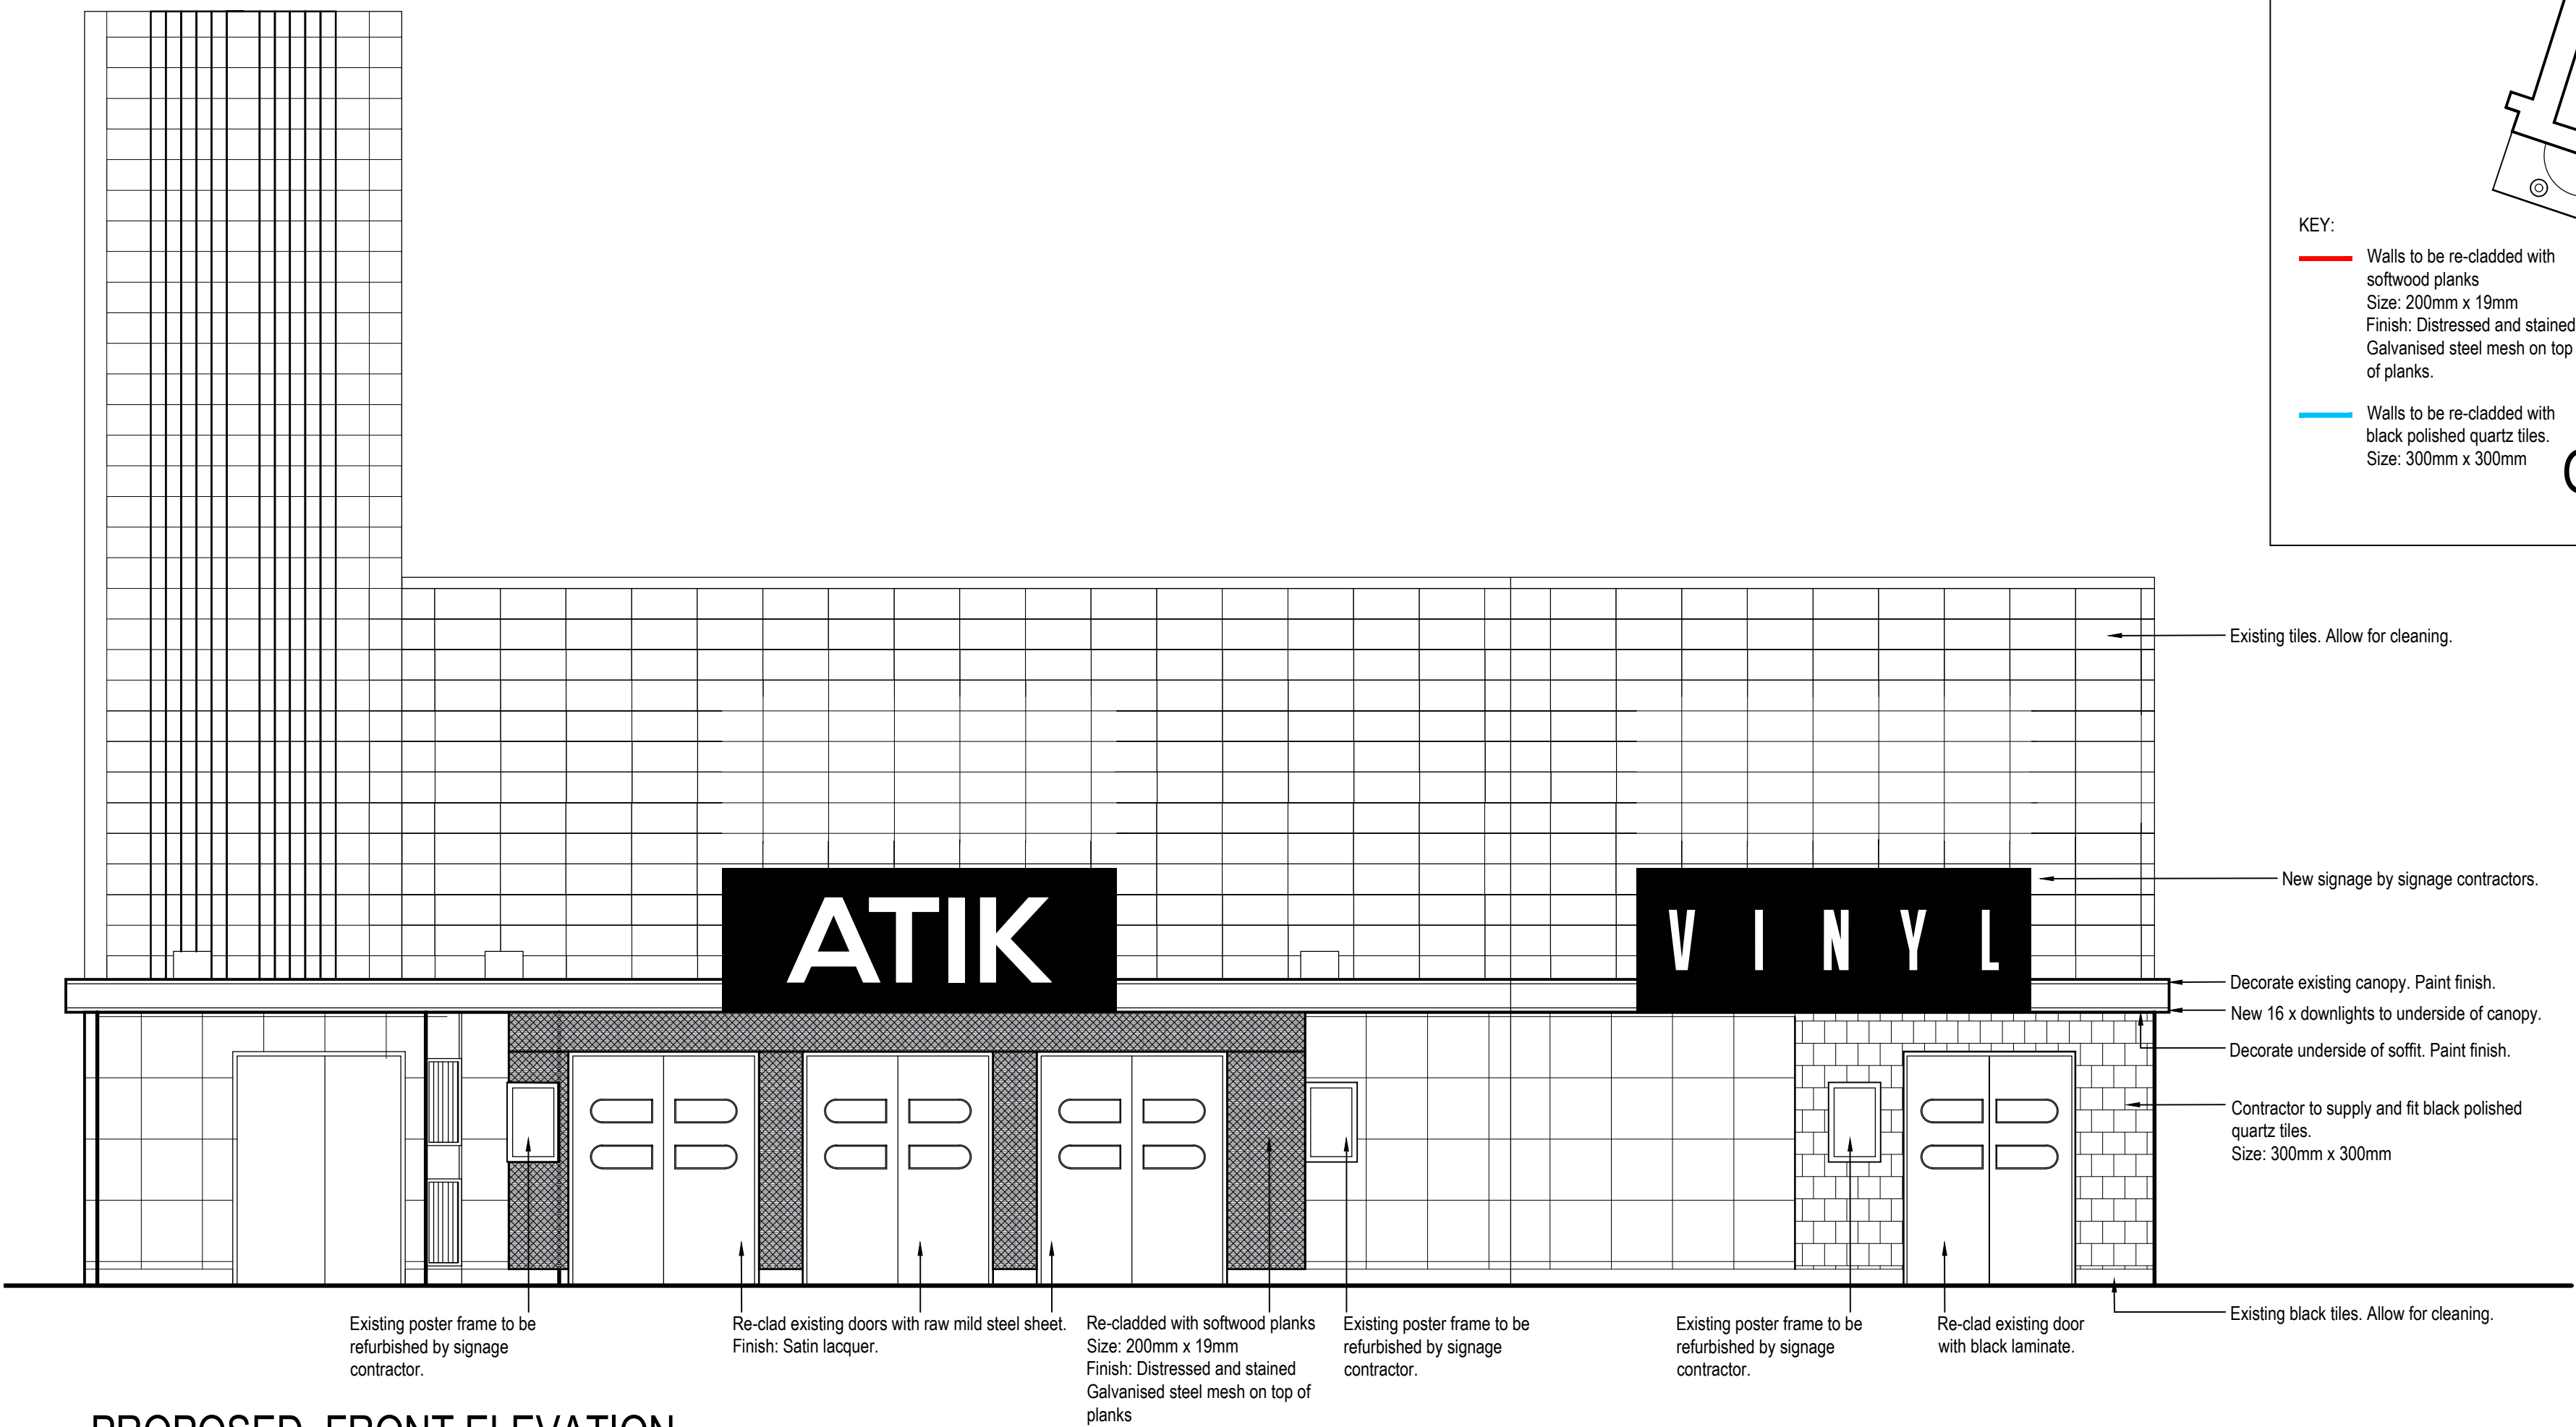

PROPOSED FRONT ELEVATION
1:50@A1

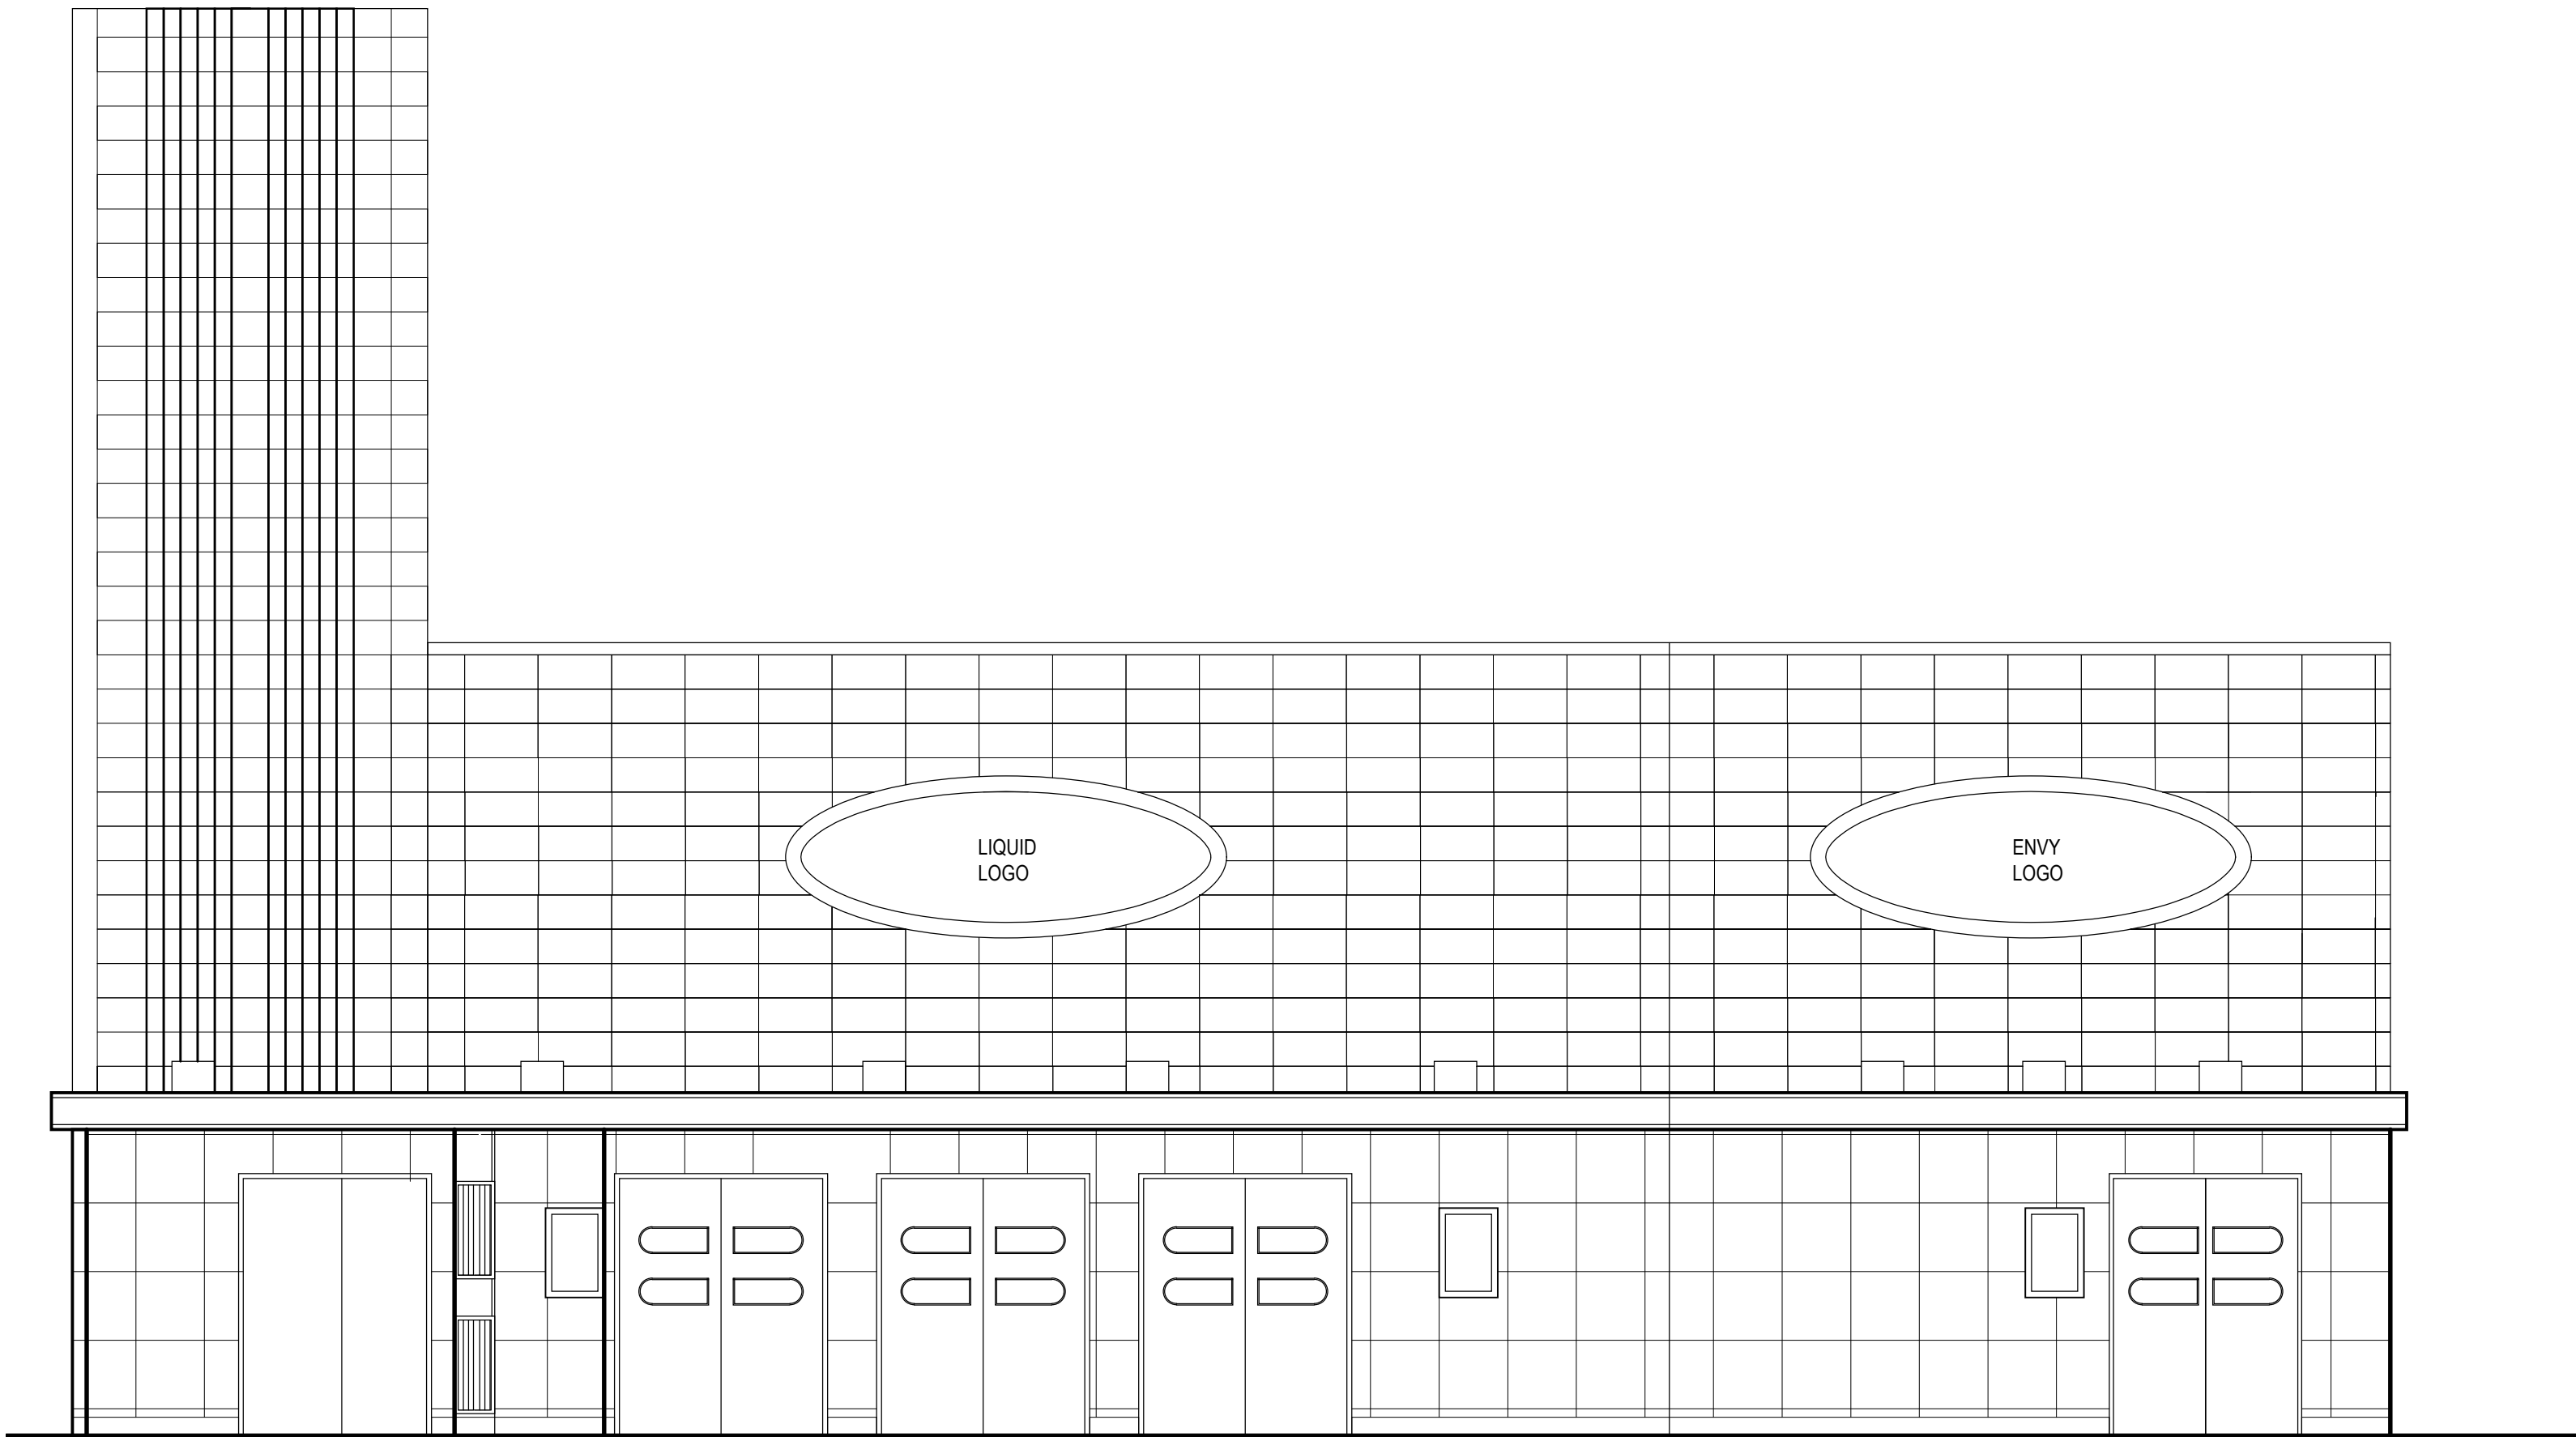

EXISTING FRONT ELEVATION
1:50@A1

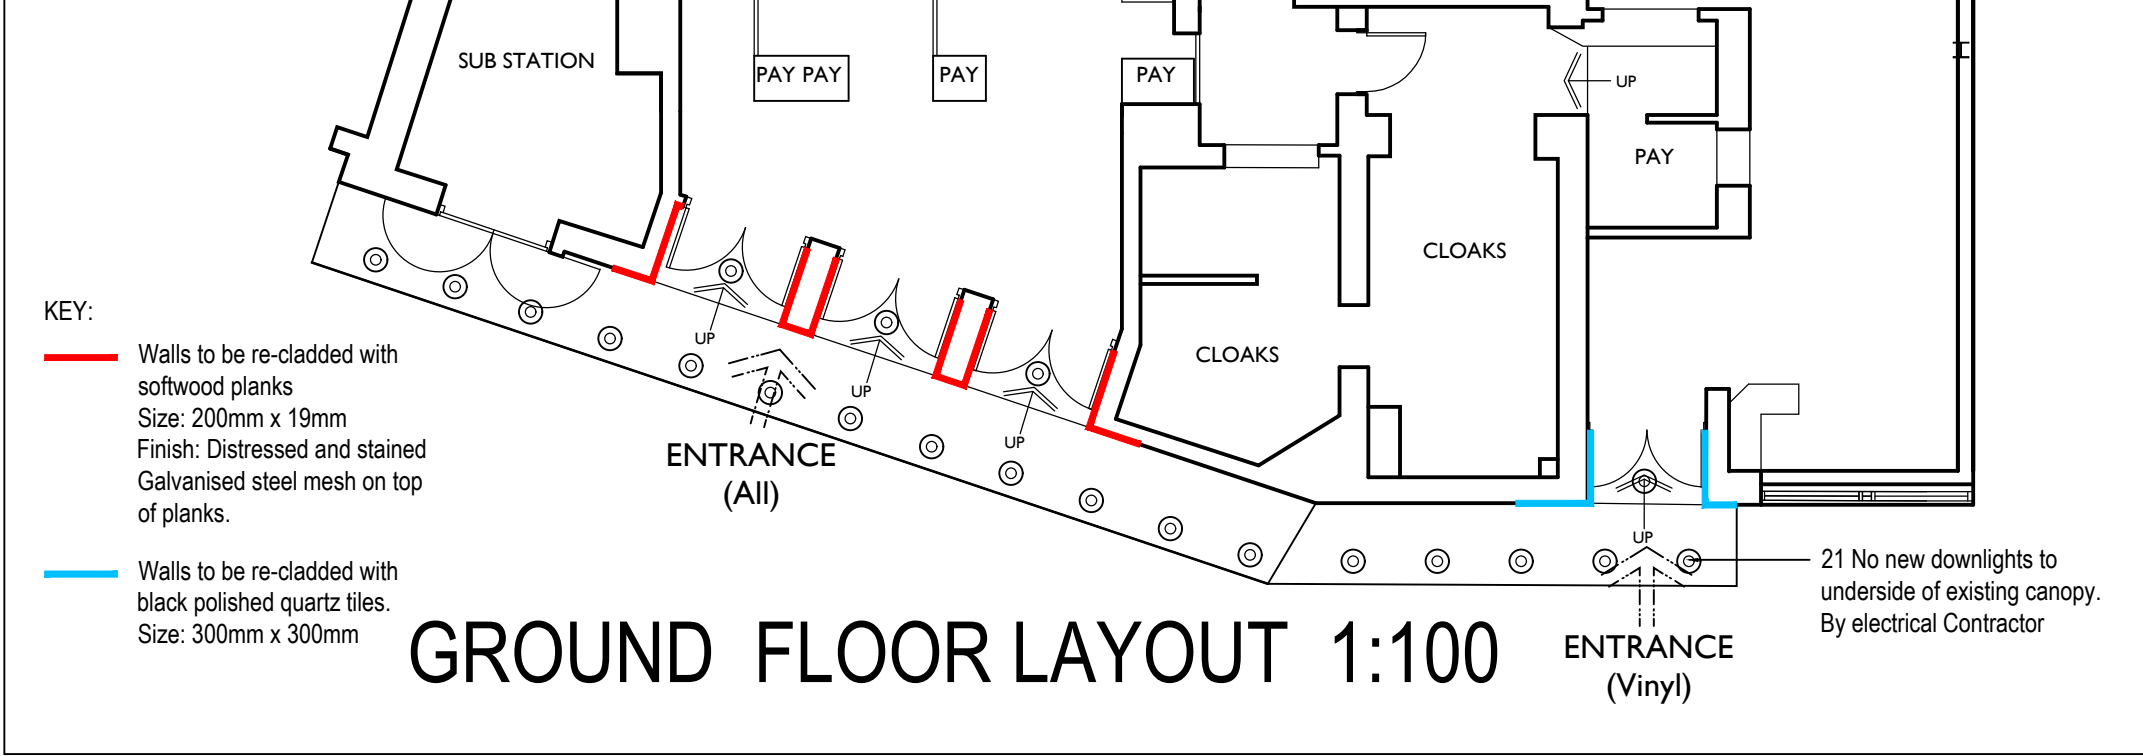

ALL DIMENSIONS TO BE CHECKED ON SITE
PRIOR TO ORDERING AND CONSTRUCTION.
SHOULD ANY VARIATIONS OCCUR PLEASE
ADVISE DESIGNER

REVISION	DATE
A Finishes amended	05.01.16
B To suit revised scheme	25.04.17

Client
THE DELTIC GROUP
Job
ATIK WREXHAM
Drawing Title
EXISTING AND PROPOSED EXTERNAL ELEVATIONS
Scale
1:100, 1:50 @ A1
Date
DEC 15
Drawn By
Job Number
2014-1560
Drawing Number.
1560- 118B
Status

Copyright is reserved by them and the drawing is issued on the condition that it is not copied either wholly or in part without the consent in writing of Signal Shackley and Ewing Ltd. Figured dimensions to take preference over those scaled. All dimensions to be checked on site before commencement of any work or shop drawings. This drawing is to be read in conjunction with the specification when existing.