


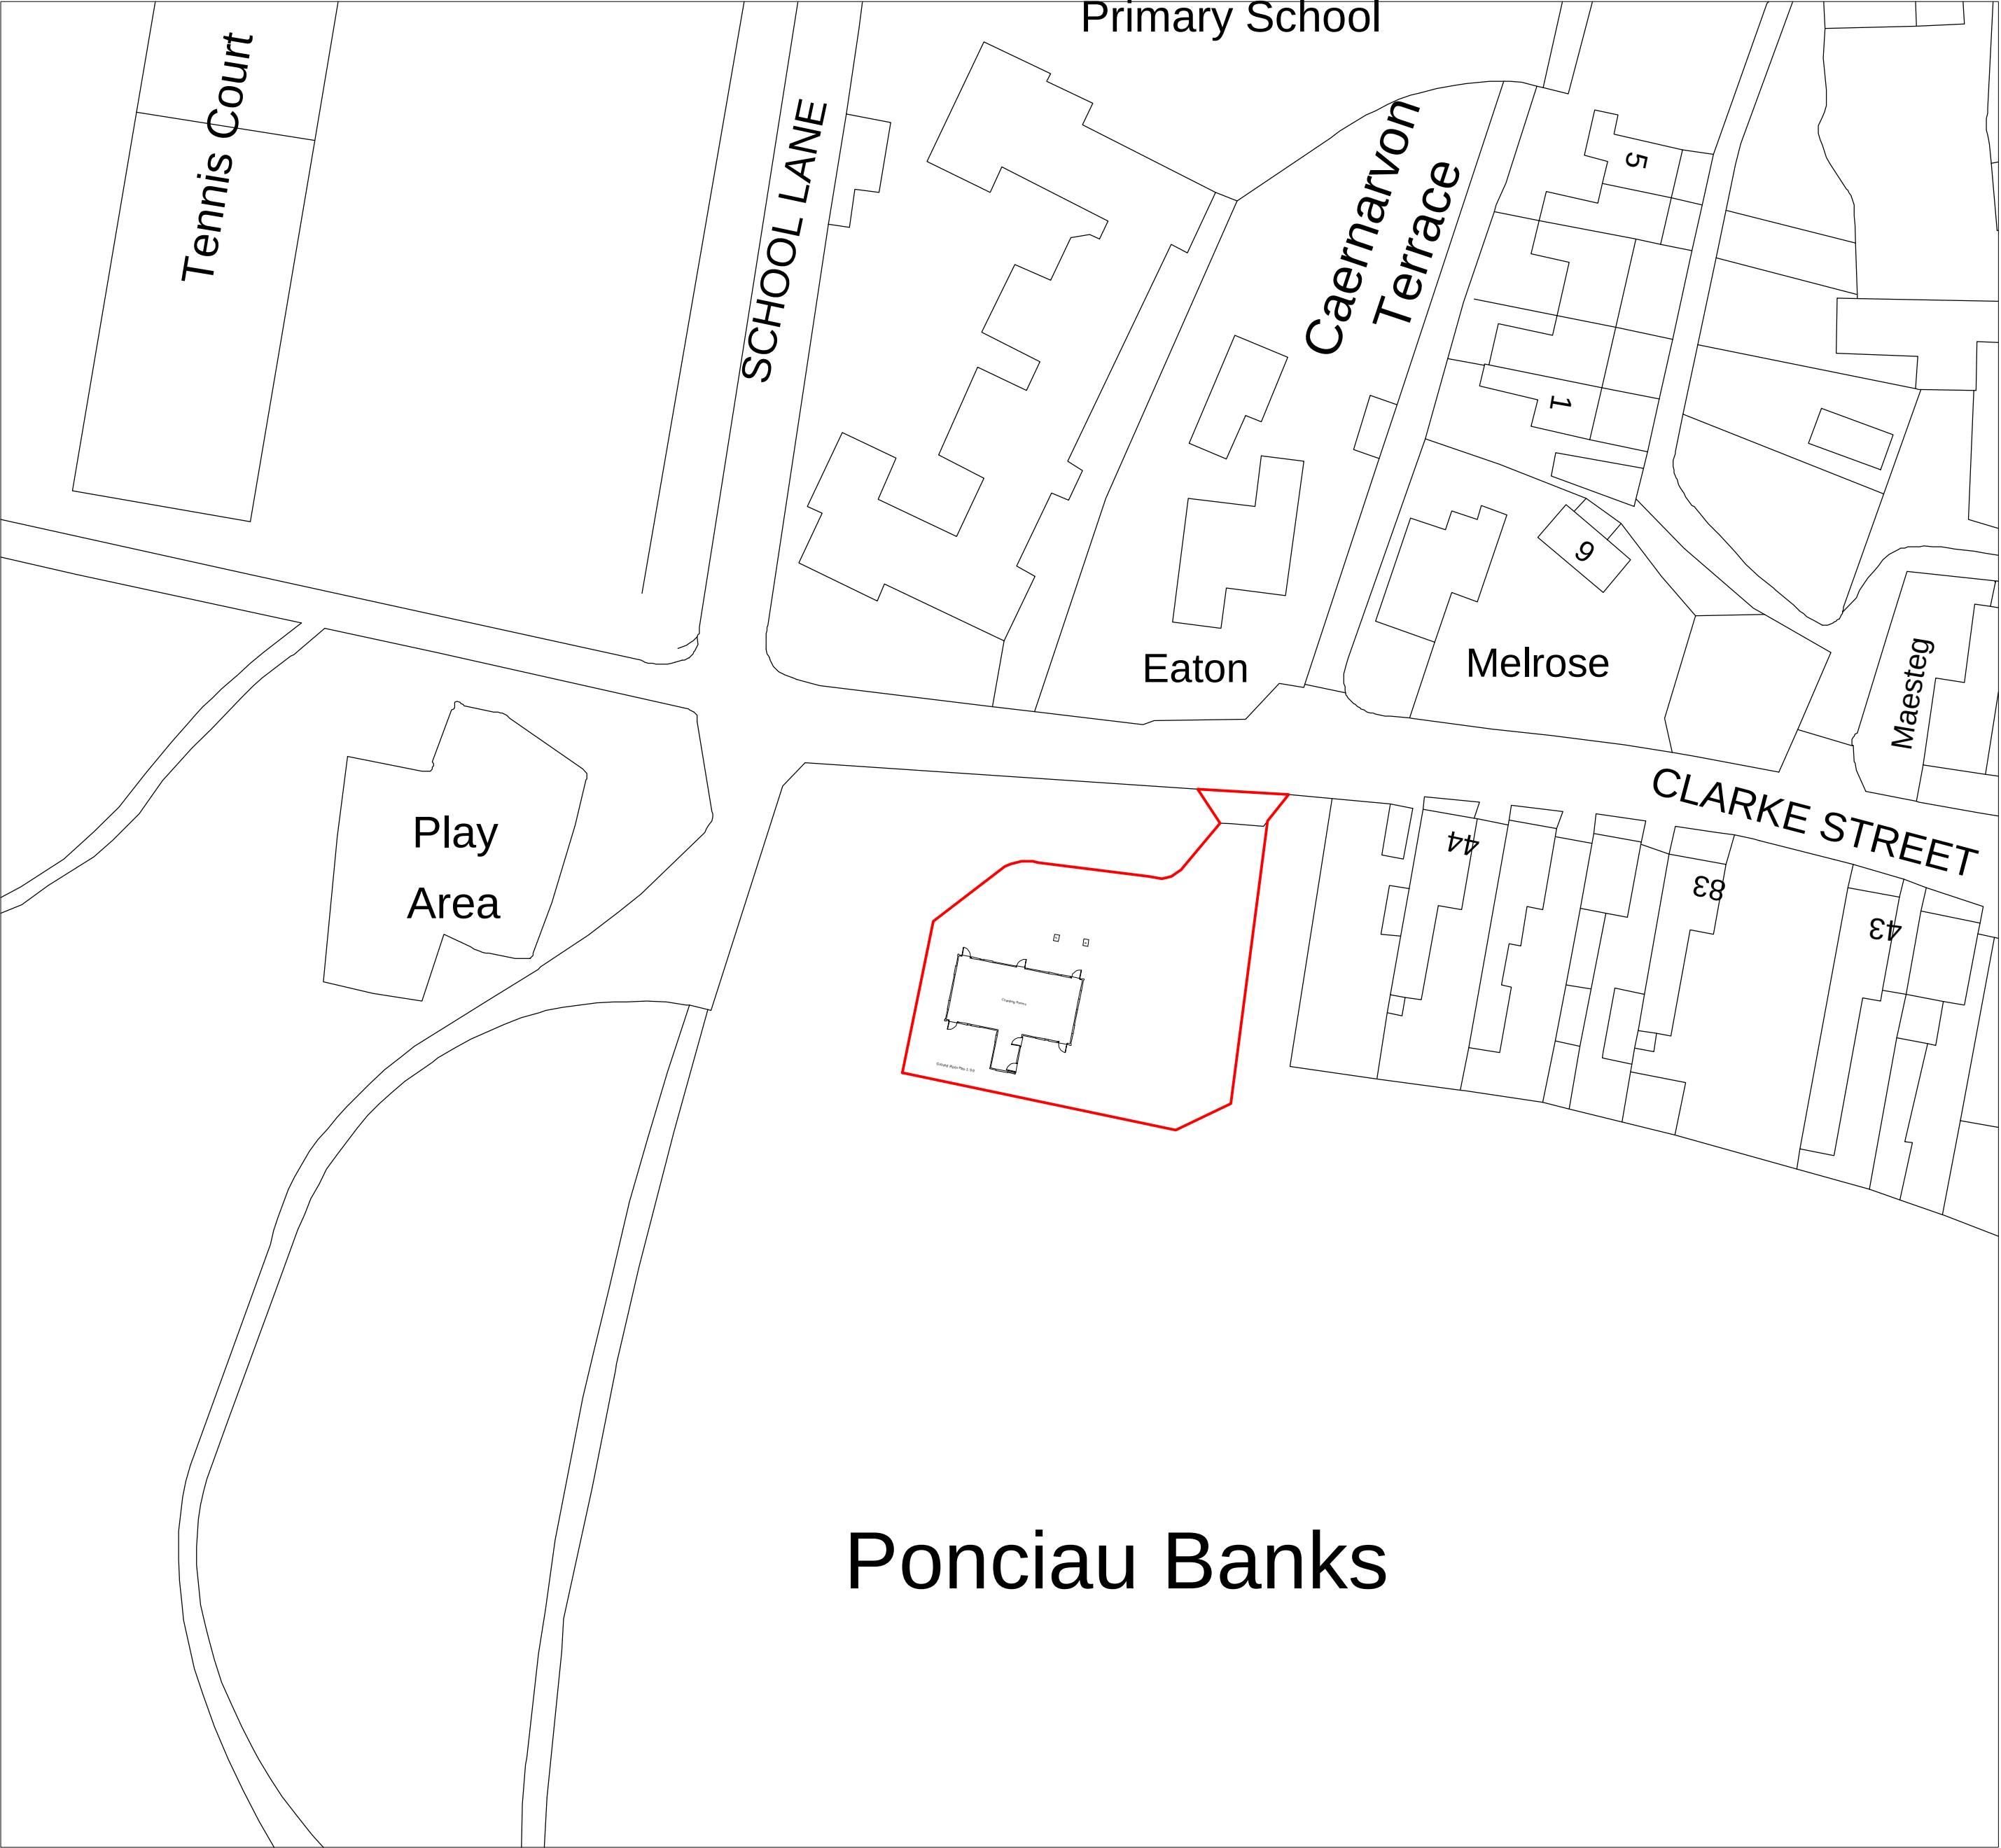

Site Plan 1:500

Rev	Date	Detail	Initial

Project:
Proposed community unit
at Ponciau Playing Fields
Clarke Street, Ponciau,
Wrexham.

Title:	Existing: Site Plan	Scale: (A2) 1:500
--------	------------------------	----------------------

Drawn By:	Date:
D.J.Edwards	Oct 2016

Drawing No:	Sheet:
P093/002	1 of 1



Office 3K4,
Redwither Business Tower,
Wrexham. LL13 9XT
Tel: 01978 356500
www.blueprintarchitectural.com
© copyright all rights reserved