




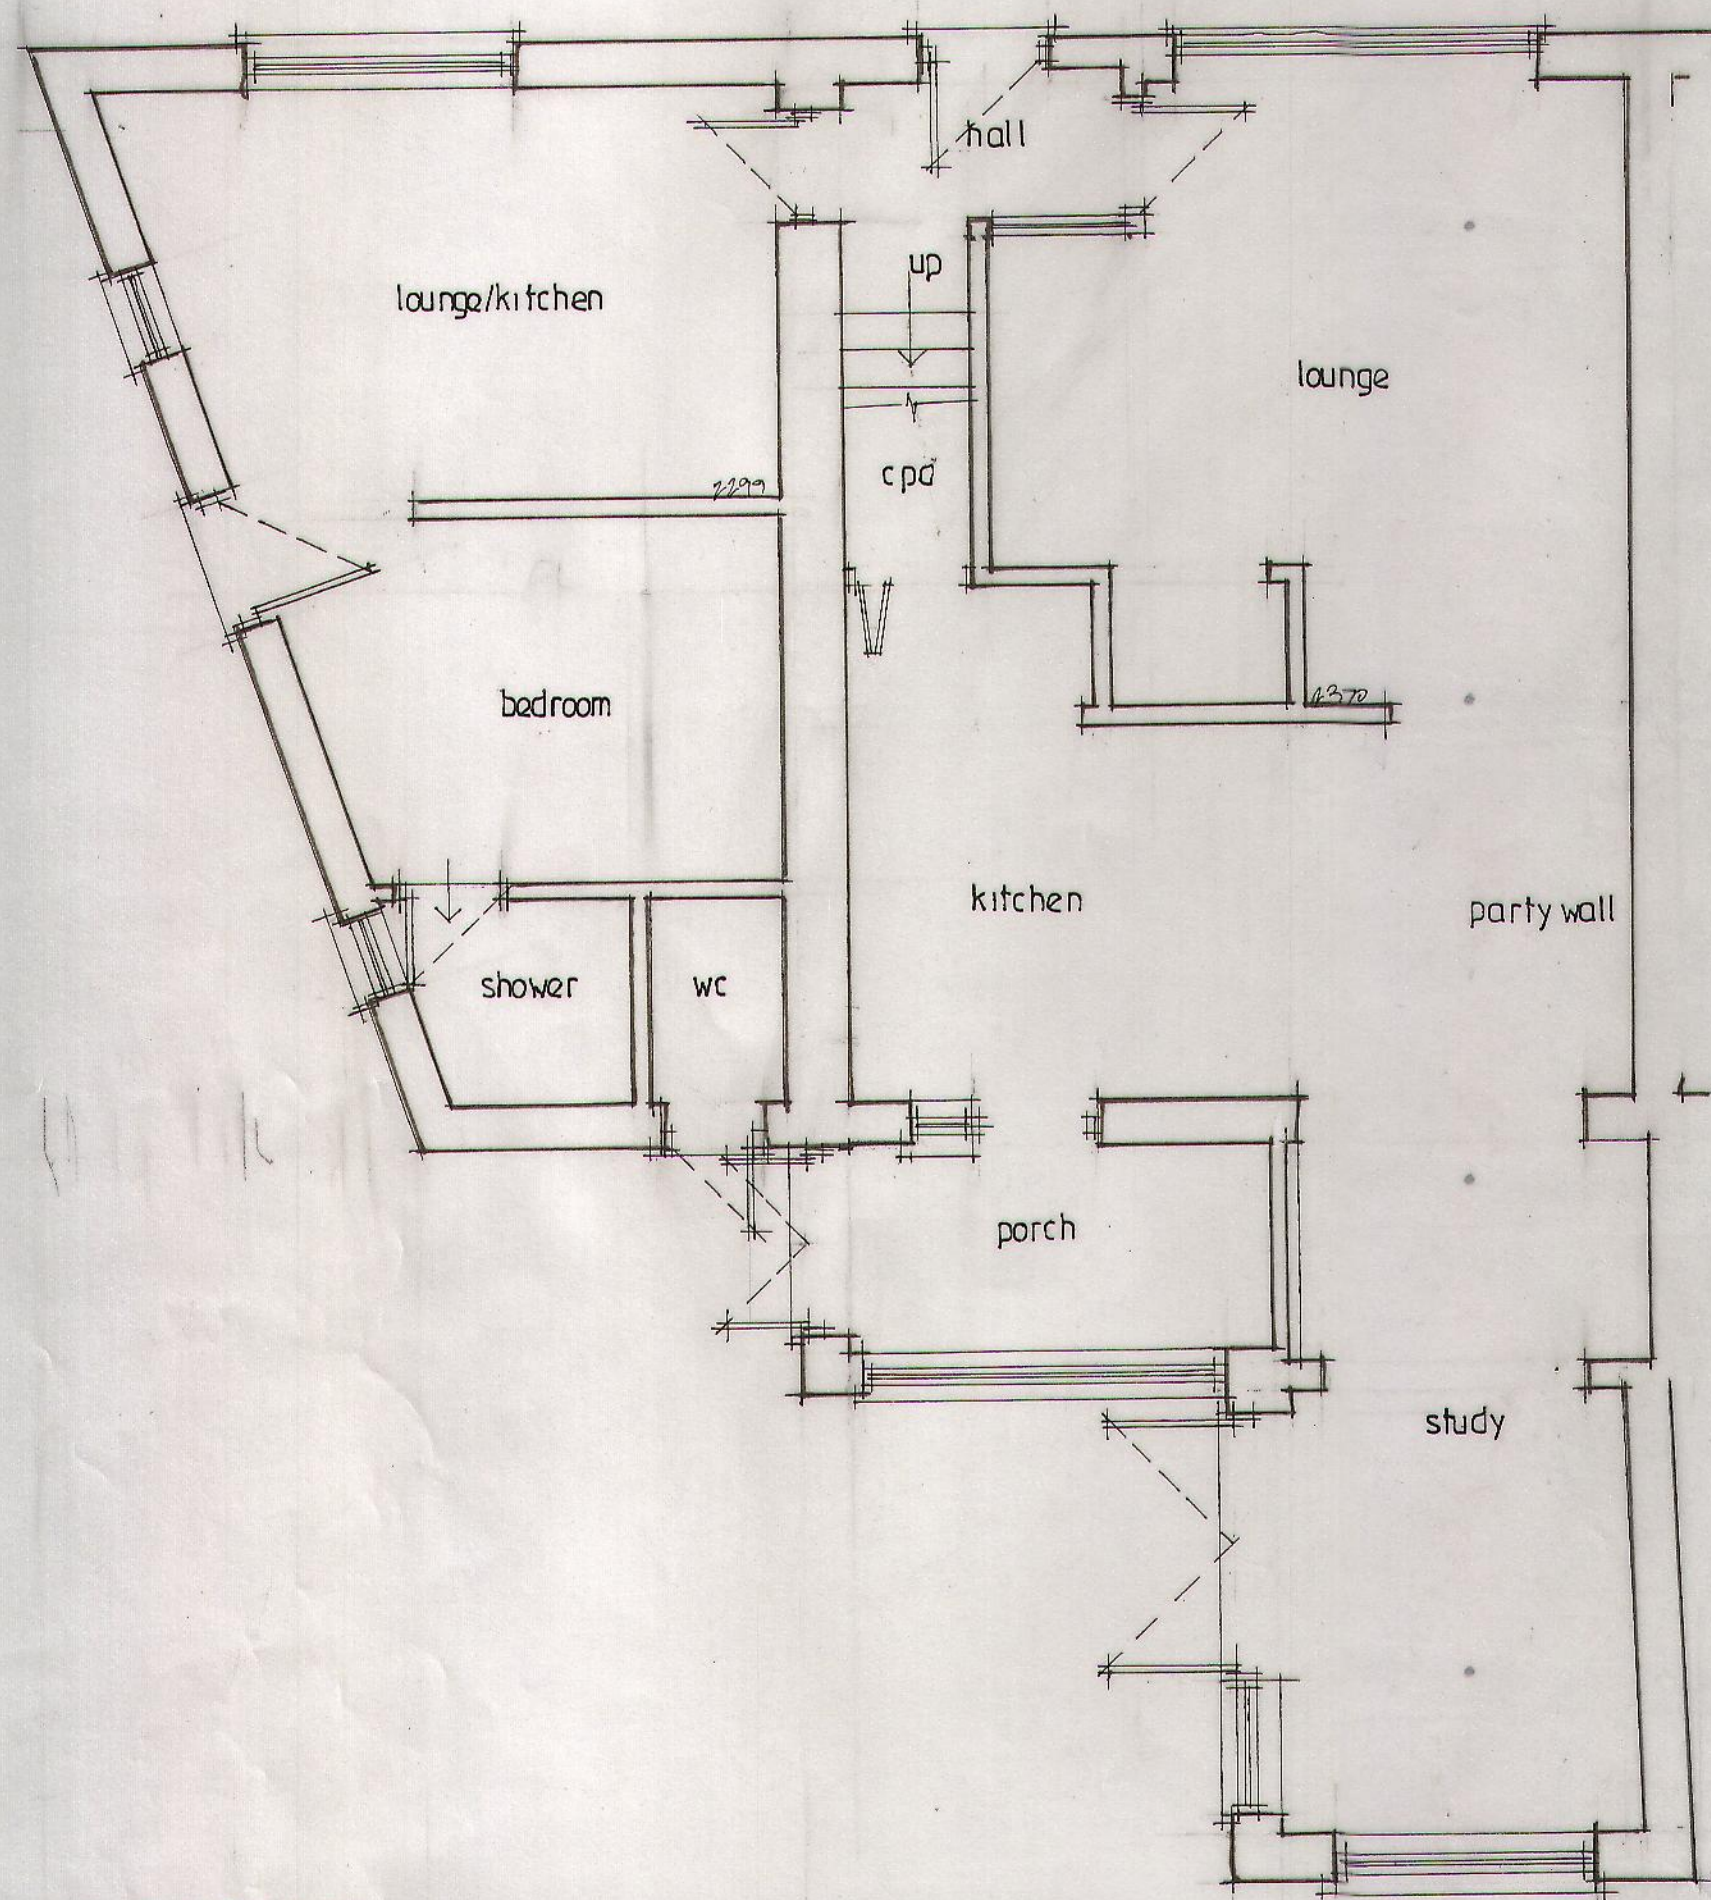


GROUND FLOOR PLAN

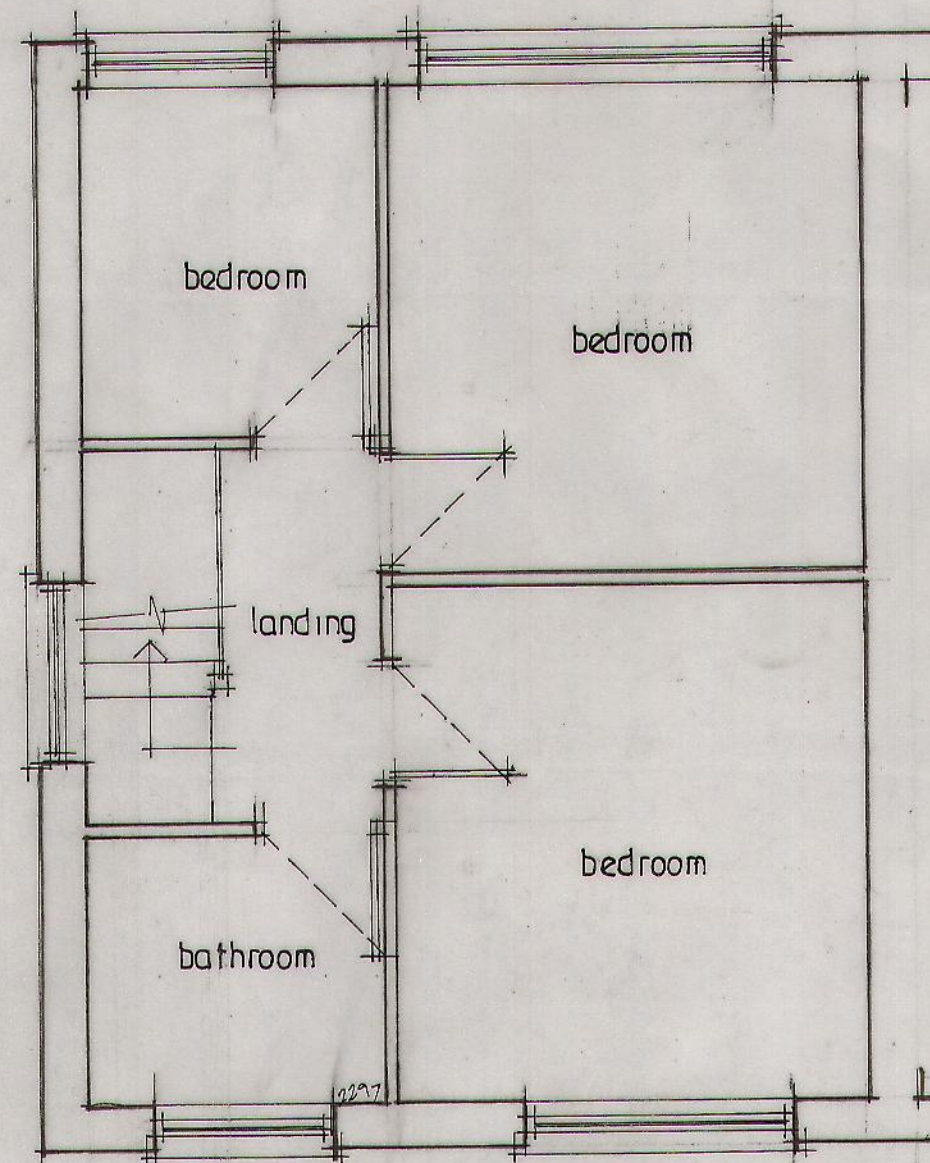


FIRST FLOOR PLAN

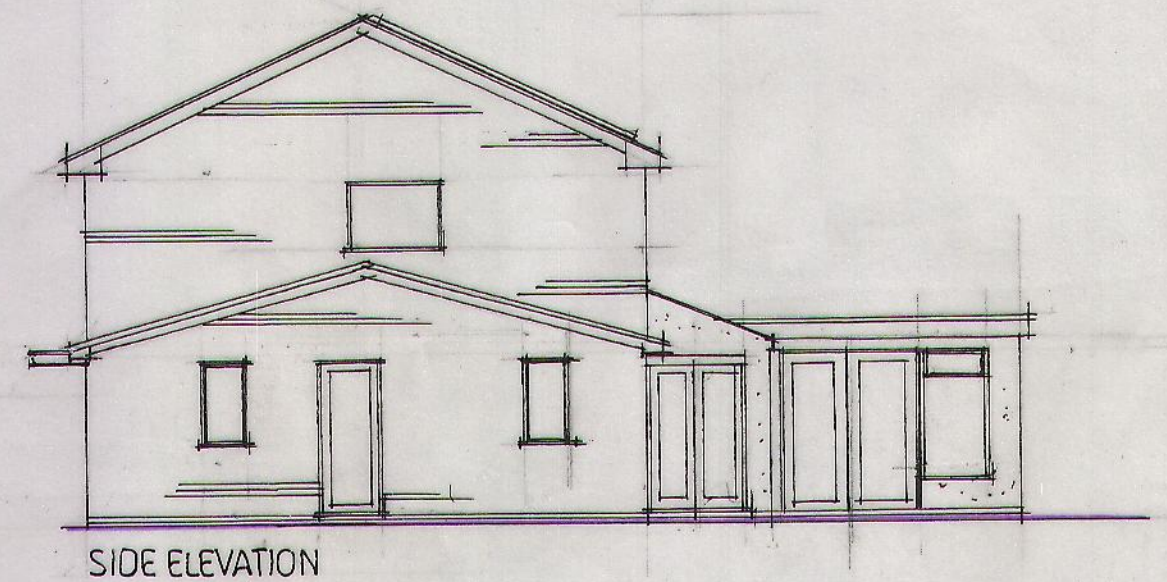


SIDE ELEVATION

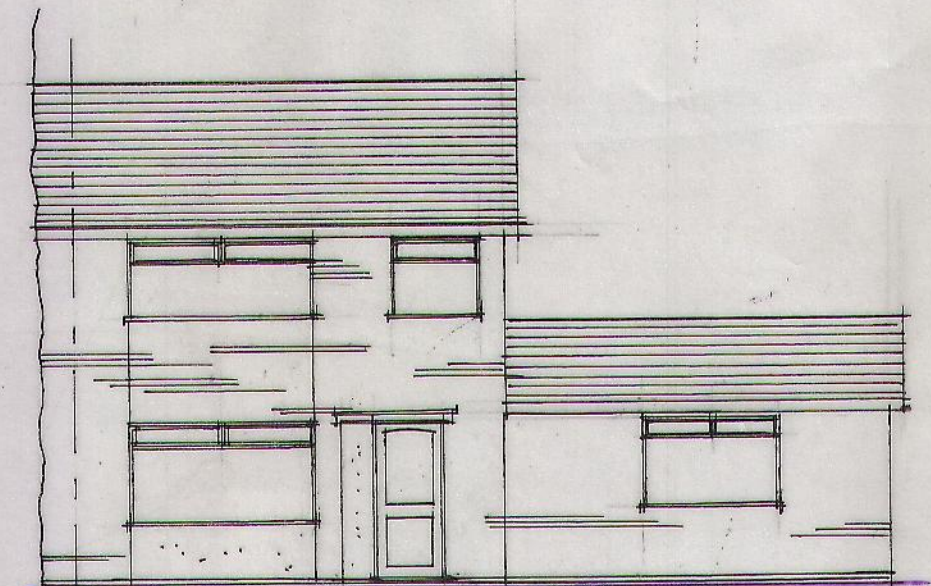

FRONT ELEVATION

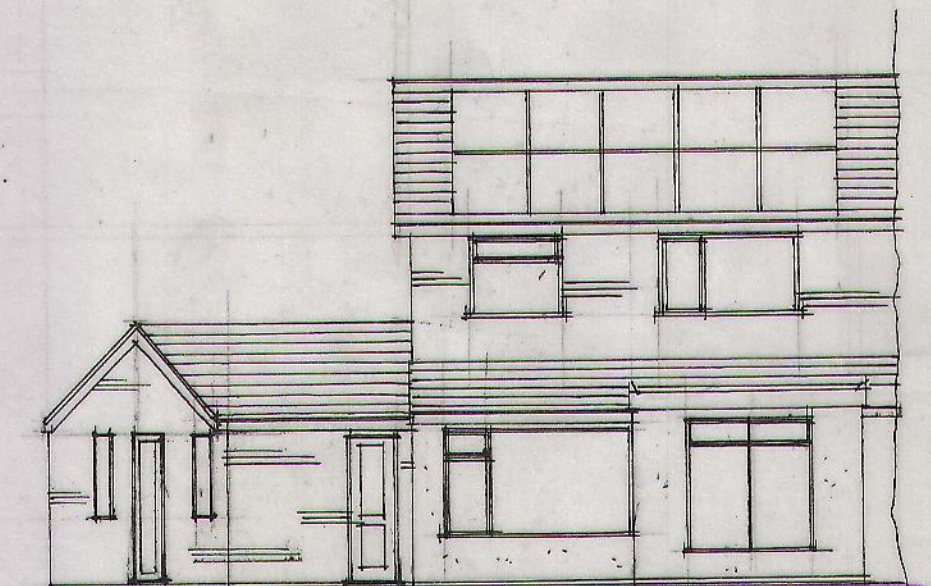

REAR ELEVATION

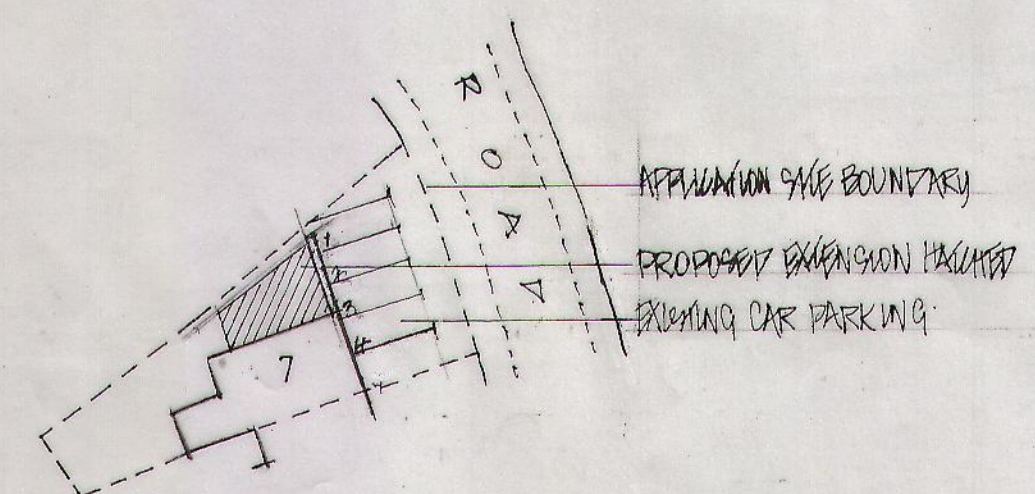

SITE PLAN
SCALE 1:500
NORTH ↑

PROPOSED EXTENSION
7 MAES TEG
PEN Y CAE

EXISTING
SCALE 1:50 1:100 PRINT A2
DATE AUG 2018

A-