

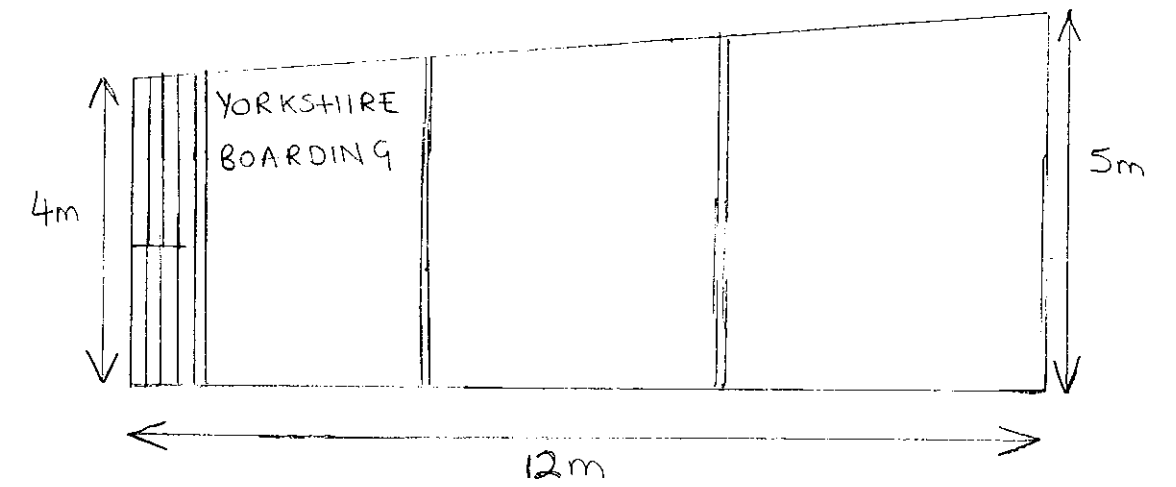
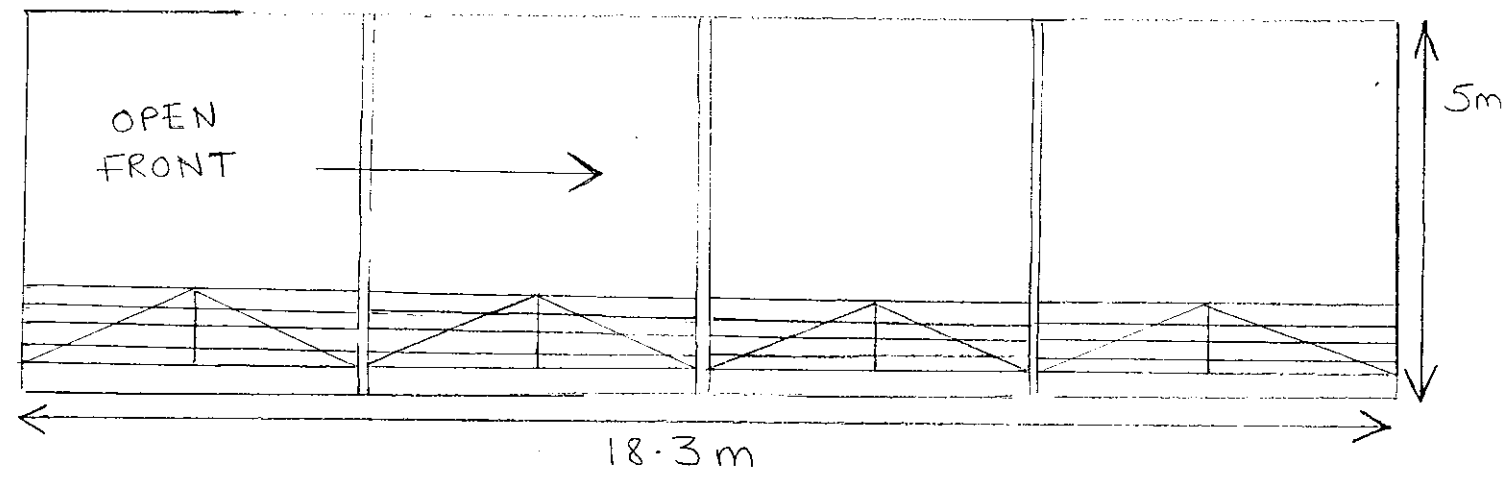


NORTH WEST ELEVATION

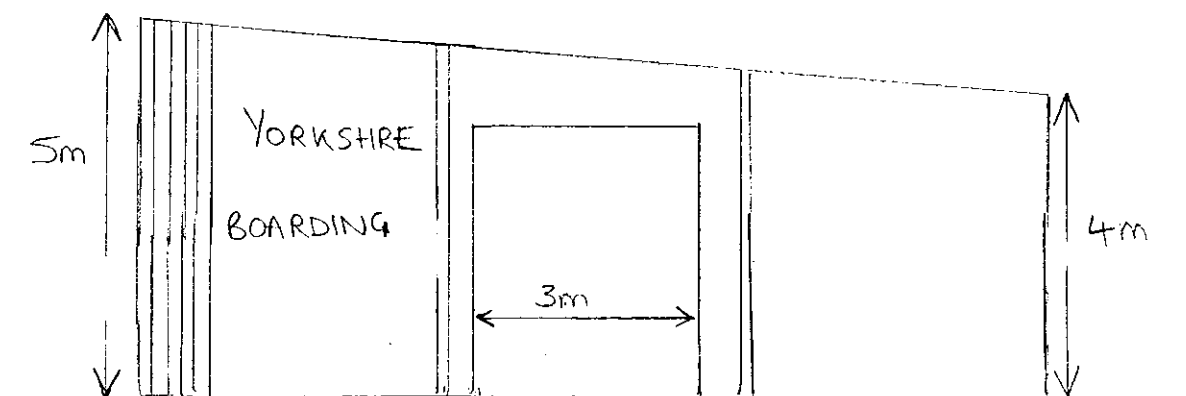

SOUTH EAST ELEVATION

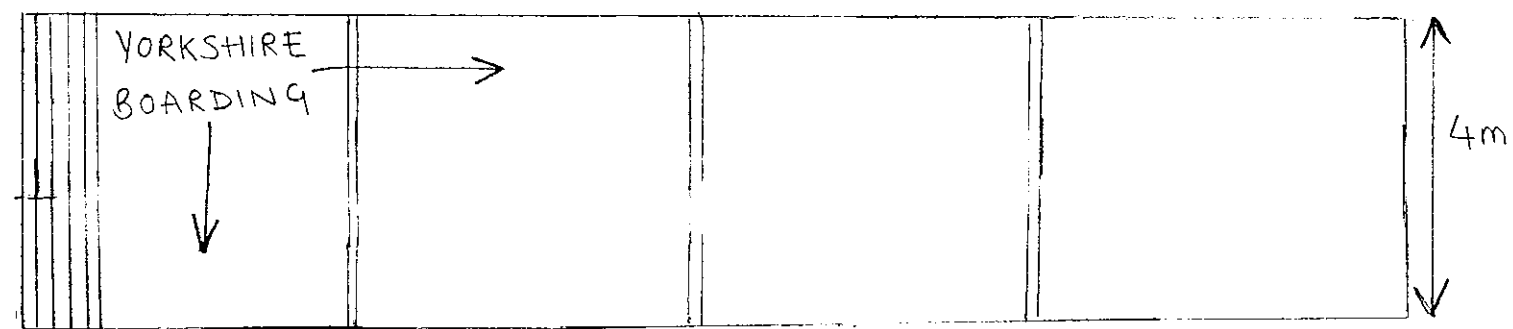

Scale 1:100