



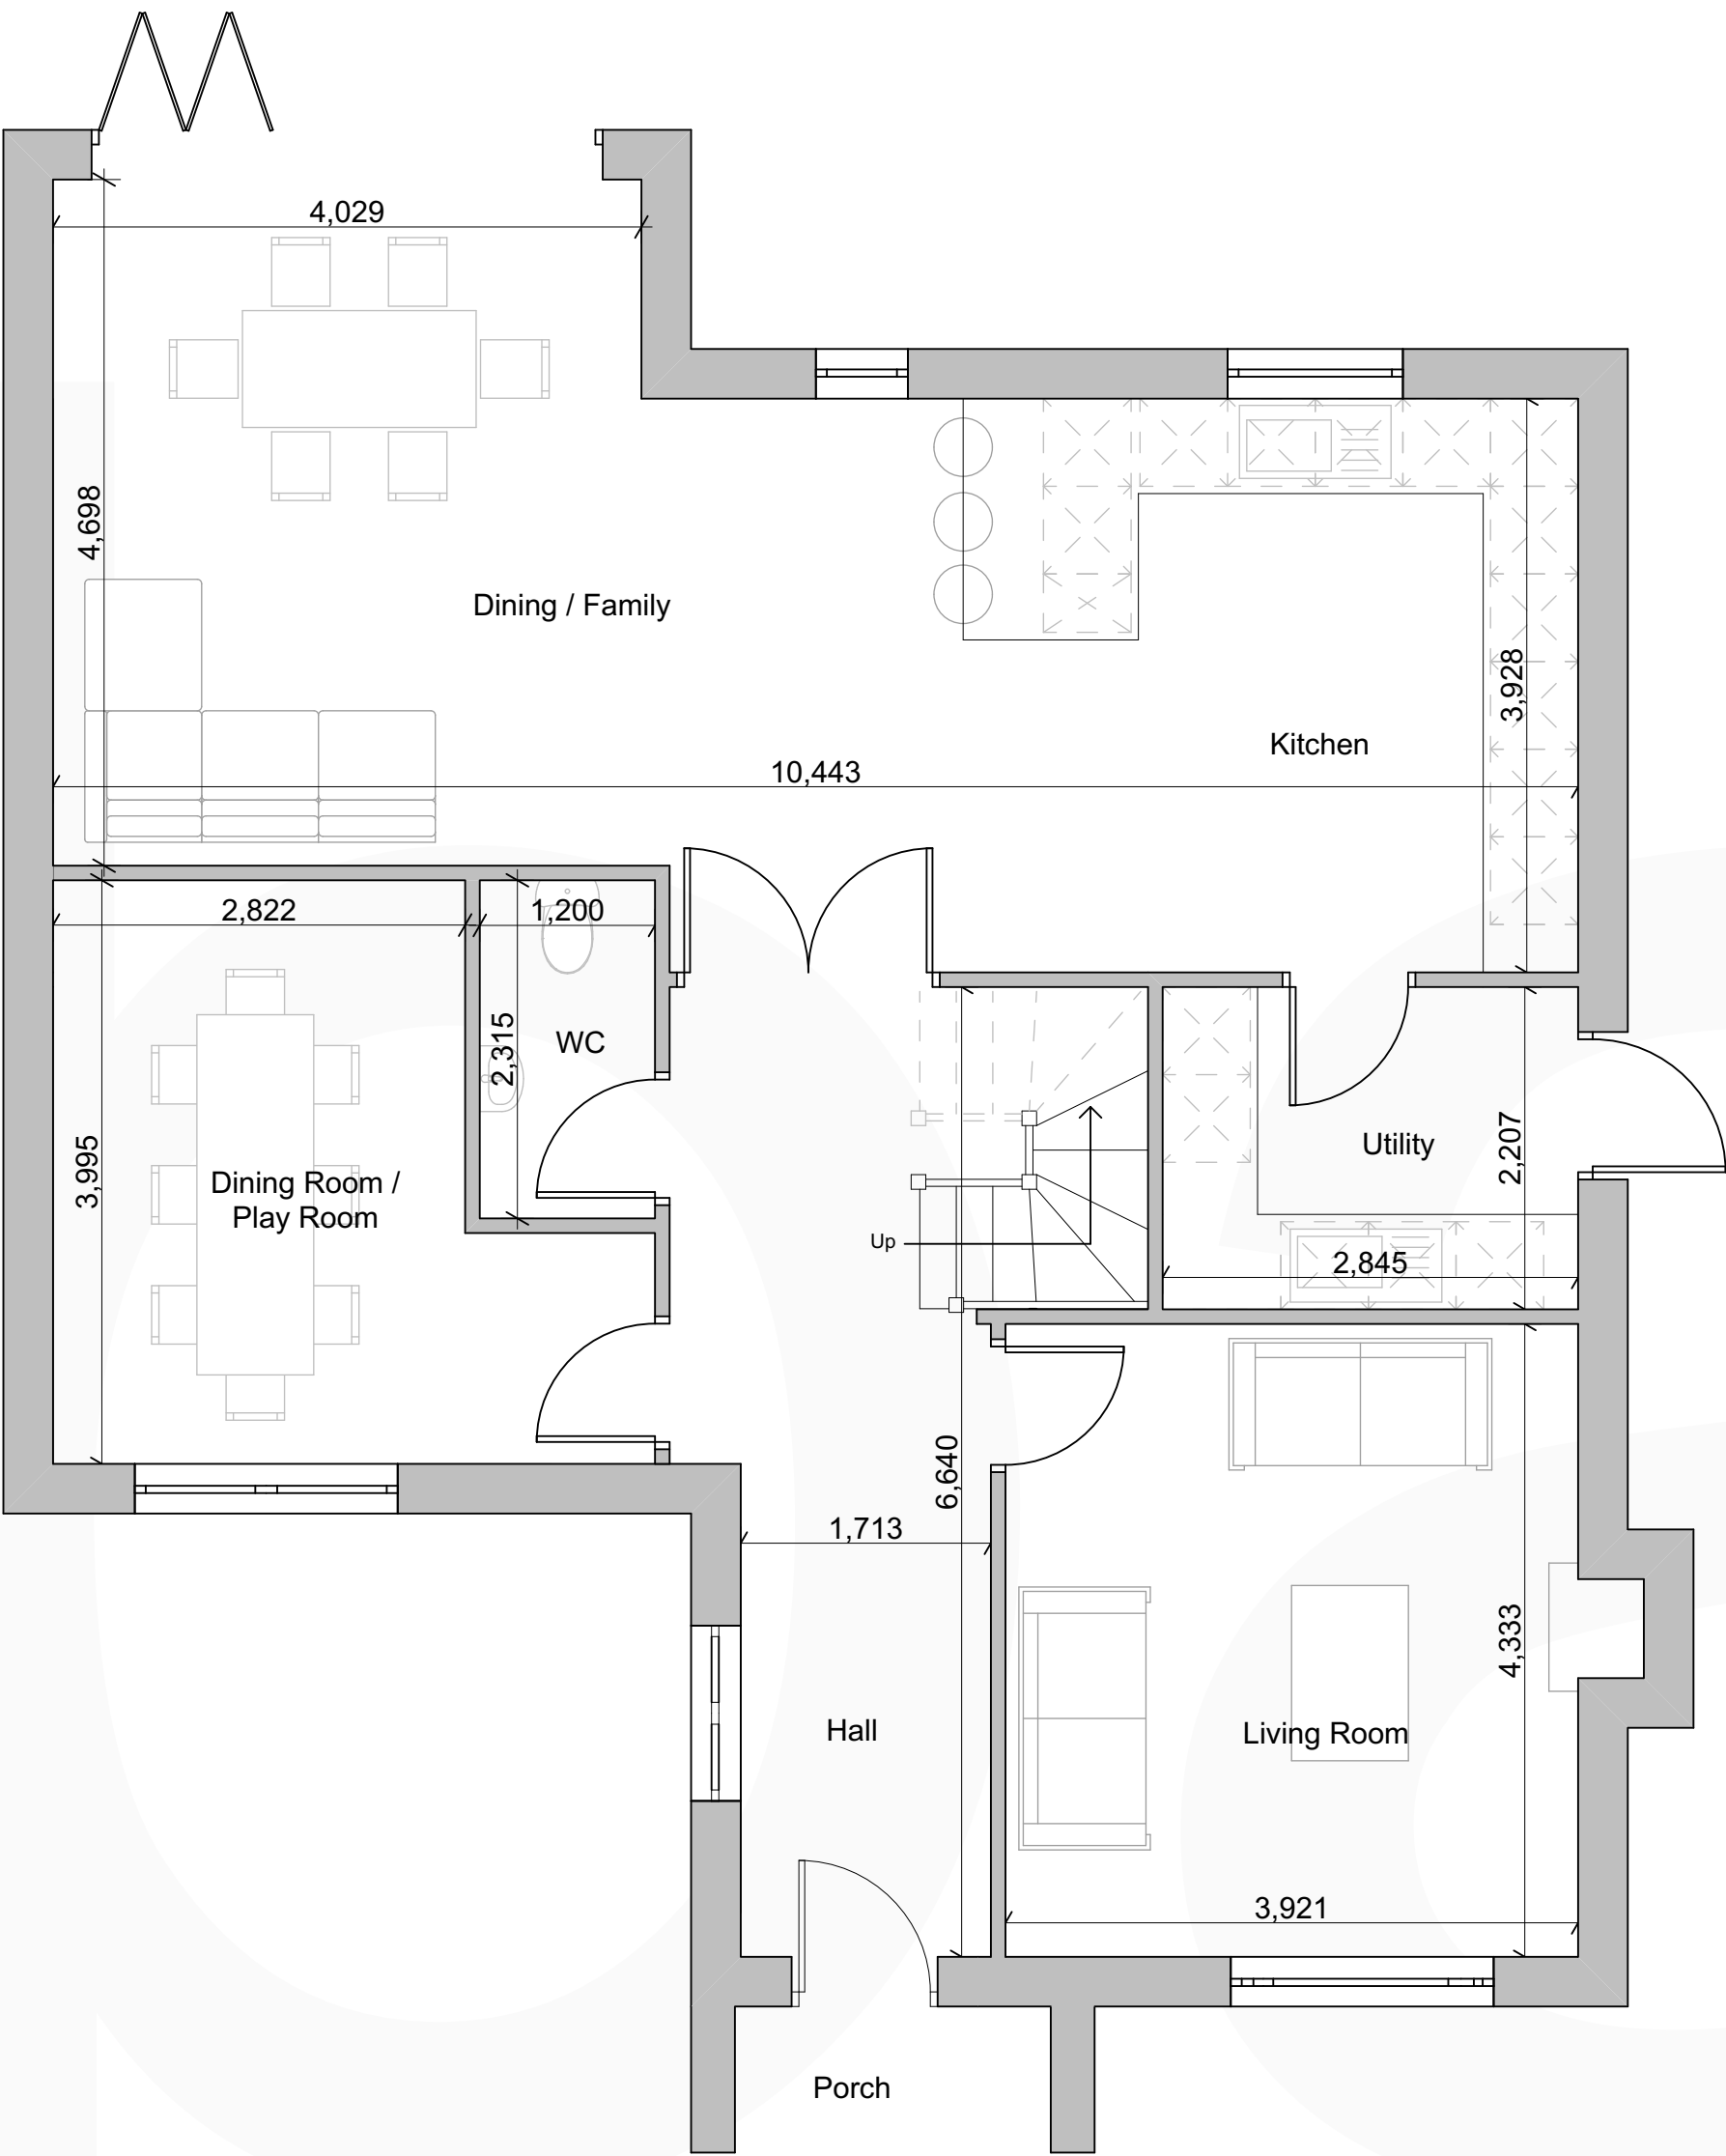


Ground Floor Plan

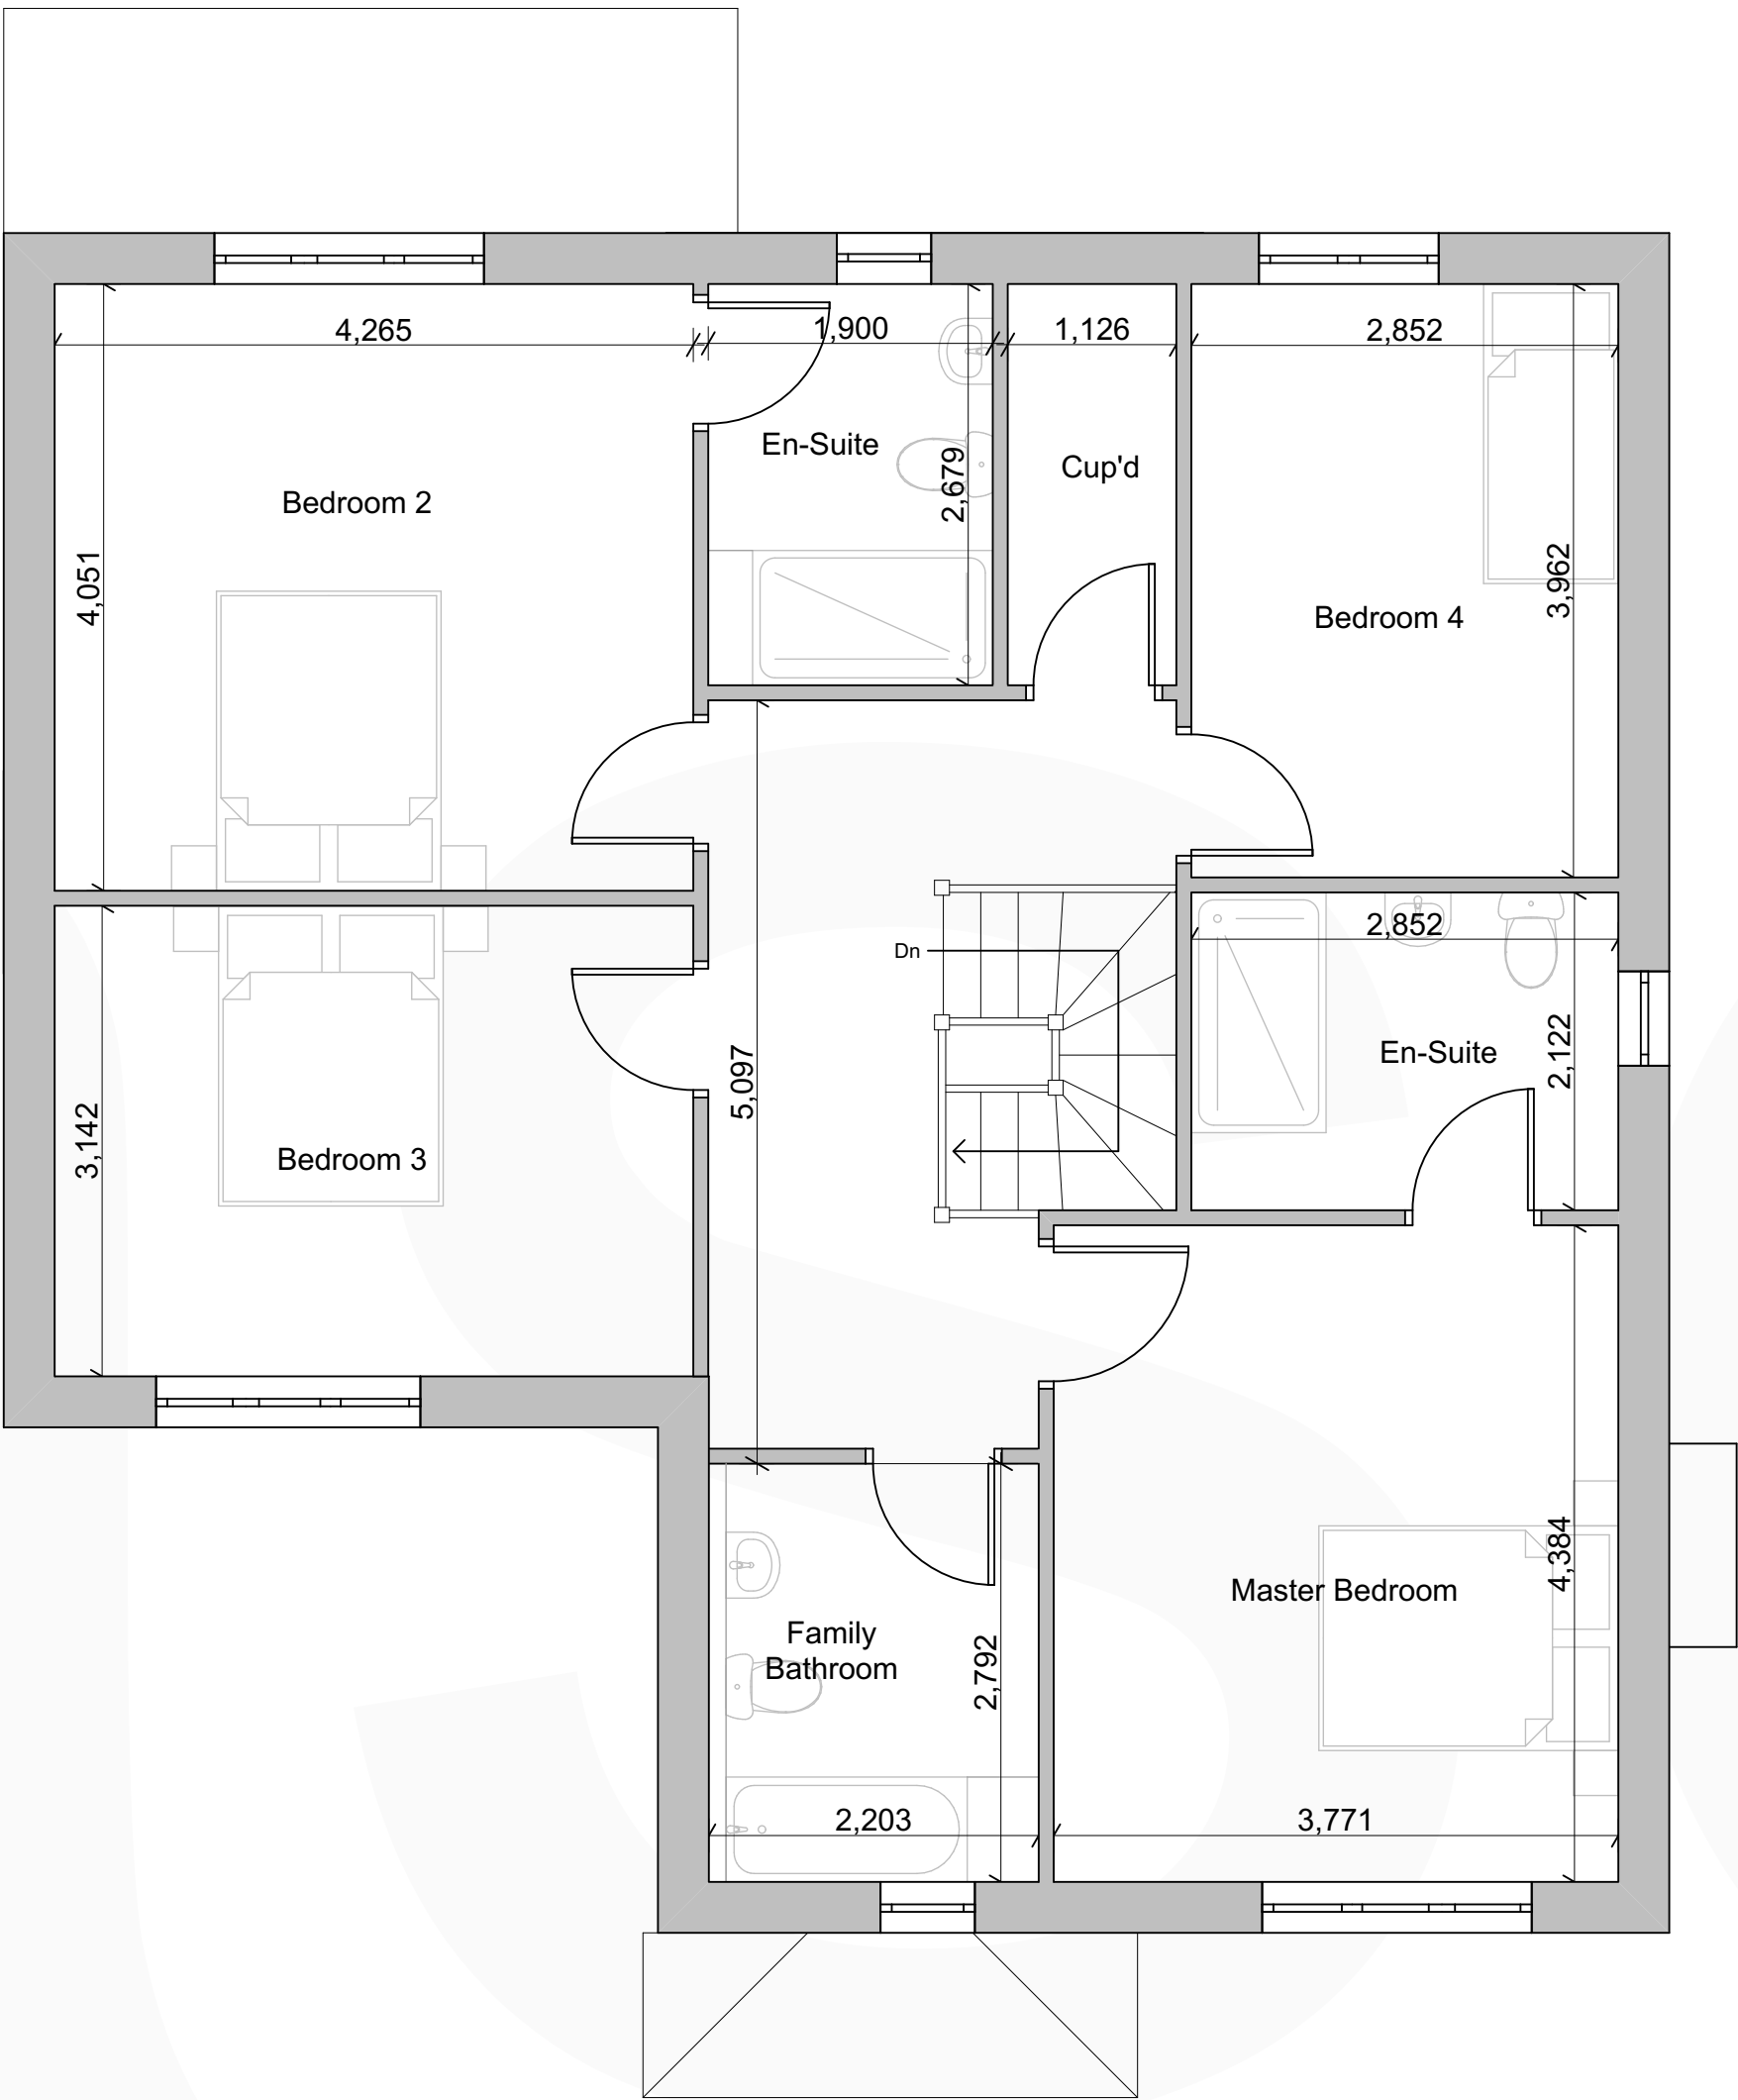

First Floor Plan

HOUSE TYPE 3
4 bedroom detached dwelling
GIA = 209sqm / 2250sqft

Plot 24 detached double garage
Plot 26 attached double garage
Plot 27 attached double garage
Plot 31 (handed) attached double garage

 

Rev No.	Date.	Rev.	By.	Chk.	

PLANNING

Scale.	1:50@A1	Date.	Jan 18	Drawn by.	AO	Chk.	-
base. ARCHITECTS							
Project Title.							
Vicarage Lane, Gresford							
Client.							
Gower Homes Ltd.							
Drawing Title.							
New HT 3 Floor Plans							
Project No.		Drawing No.			Revision.		
BA1858		PL-030			-		