



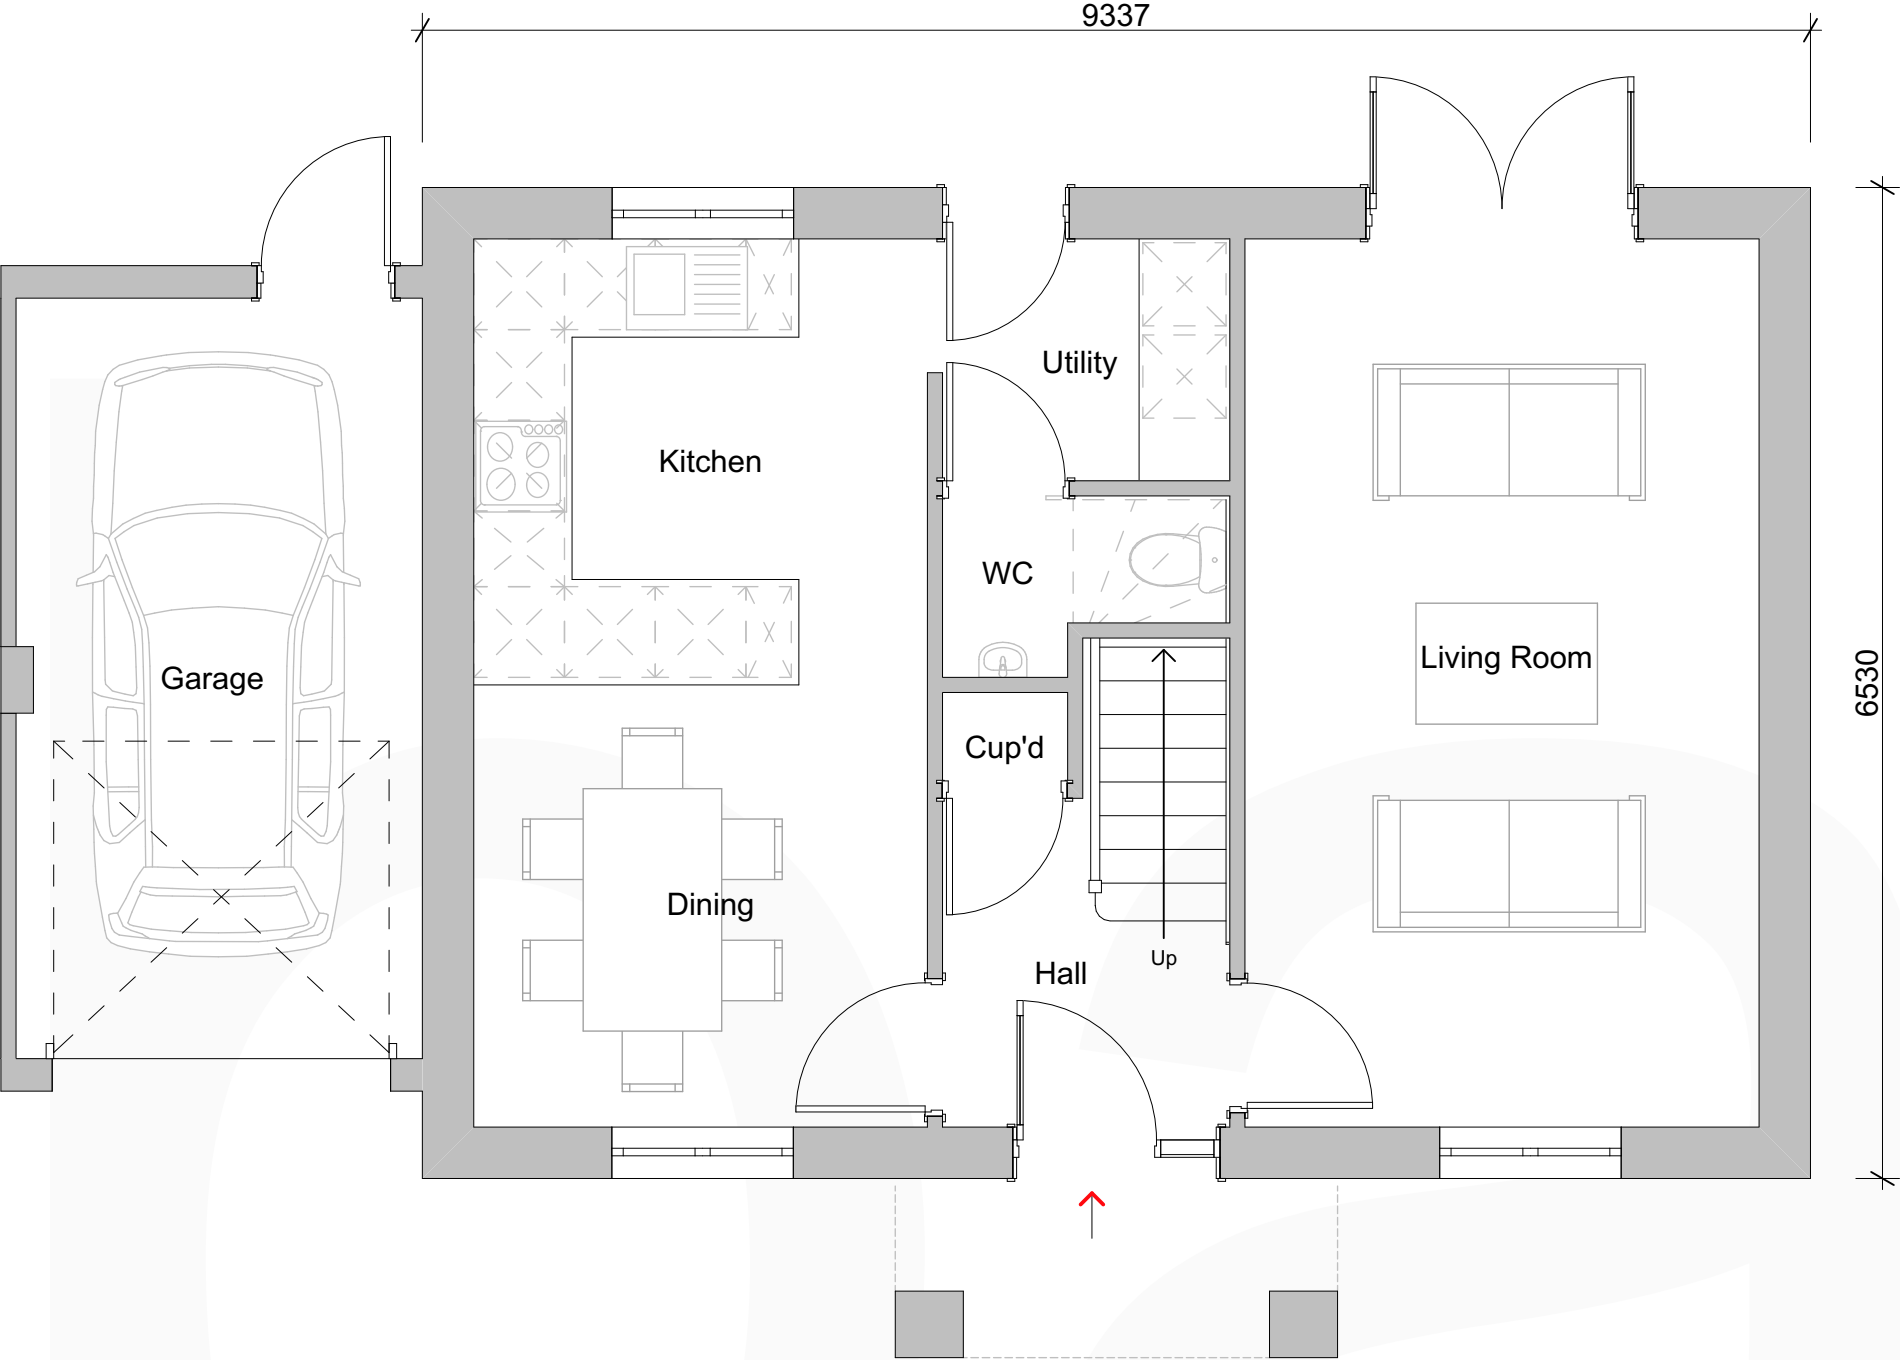


Ground Floor Plan

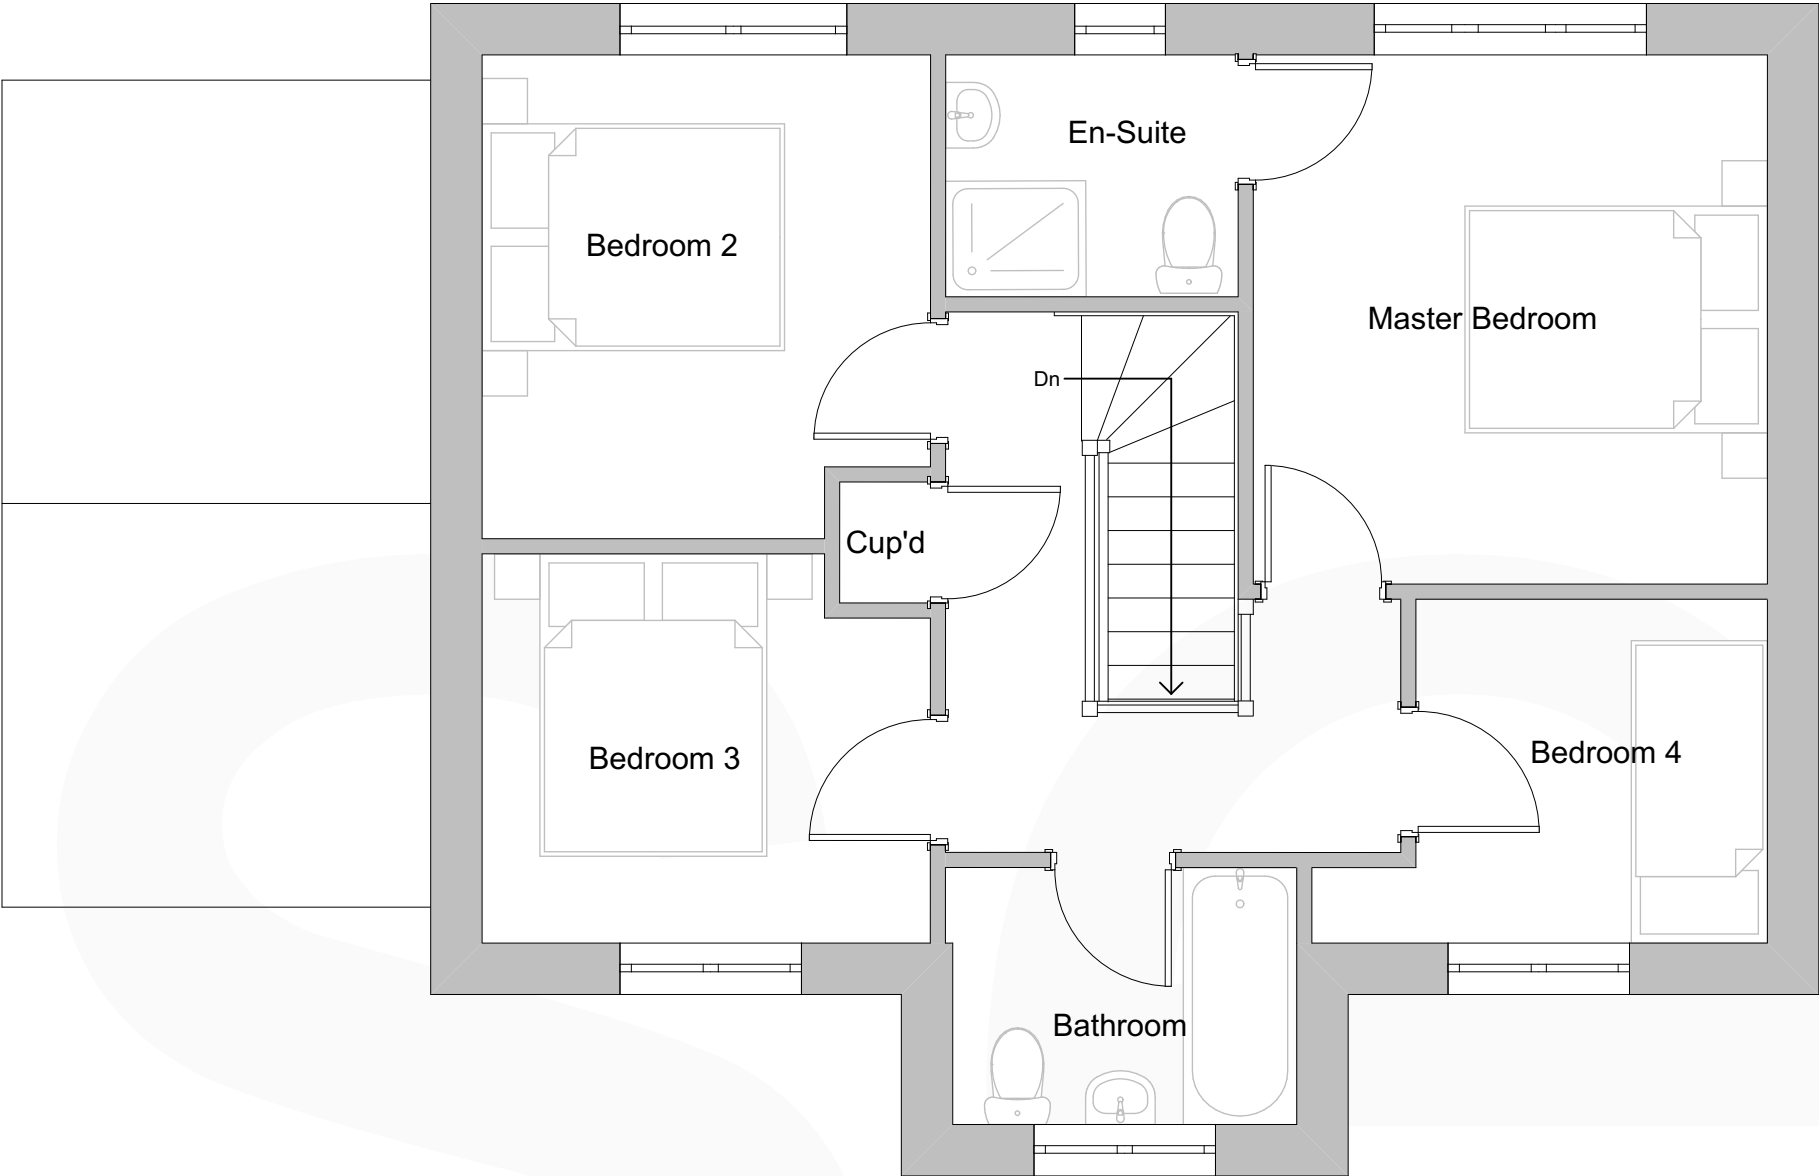

First Floor Plan

CONWY HOUSE TYPE
4 bedroom detached dwelling
GIA = 102sqm / 1095sqft

Plot 21 attached single garage
Plot 41 (handed) attached single garage

 

Rev No.	Date.	Rev.	By.	Chk.

PLANNING

Scale.	1:50@A2	Date.	Jan 2018	Drawn by.	JS	Chk.	AO
--------	---------	-------	----------	-----------	----	------	----

Project Title.					
Vicarage Lane, Gresford					
Client.					
Gower Homes Ltd.					
Drawing Title.					
Conwy Floor Plans					
Project No.	BA1858	Drawing No.	PL-014	Revision.	-

base Architecture and Design is a registered Limited Company