


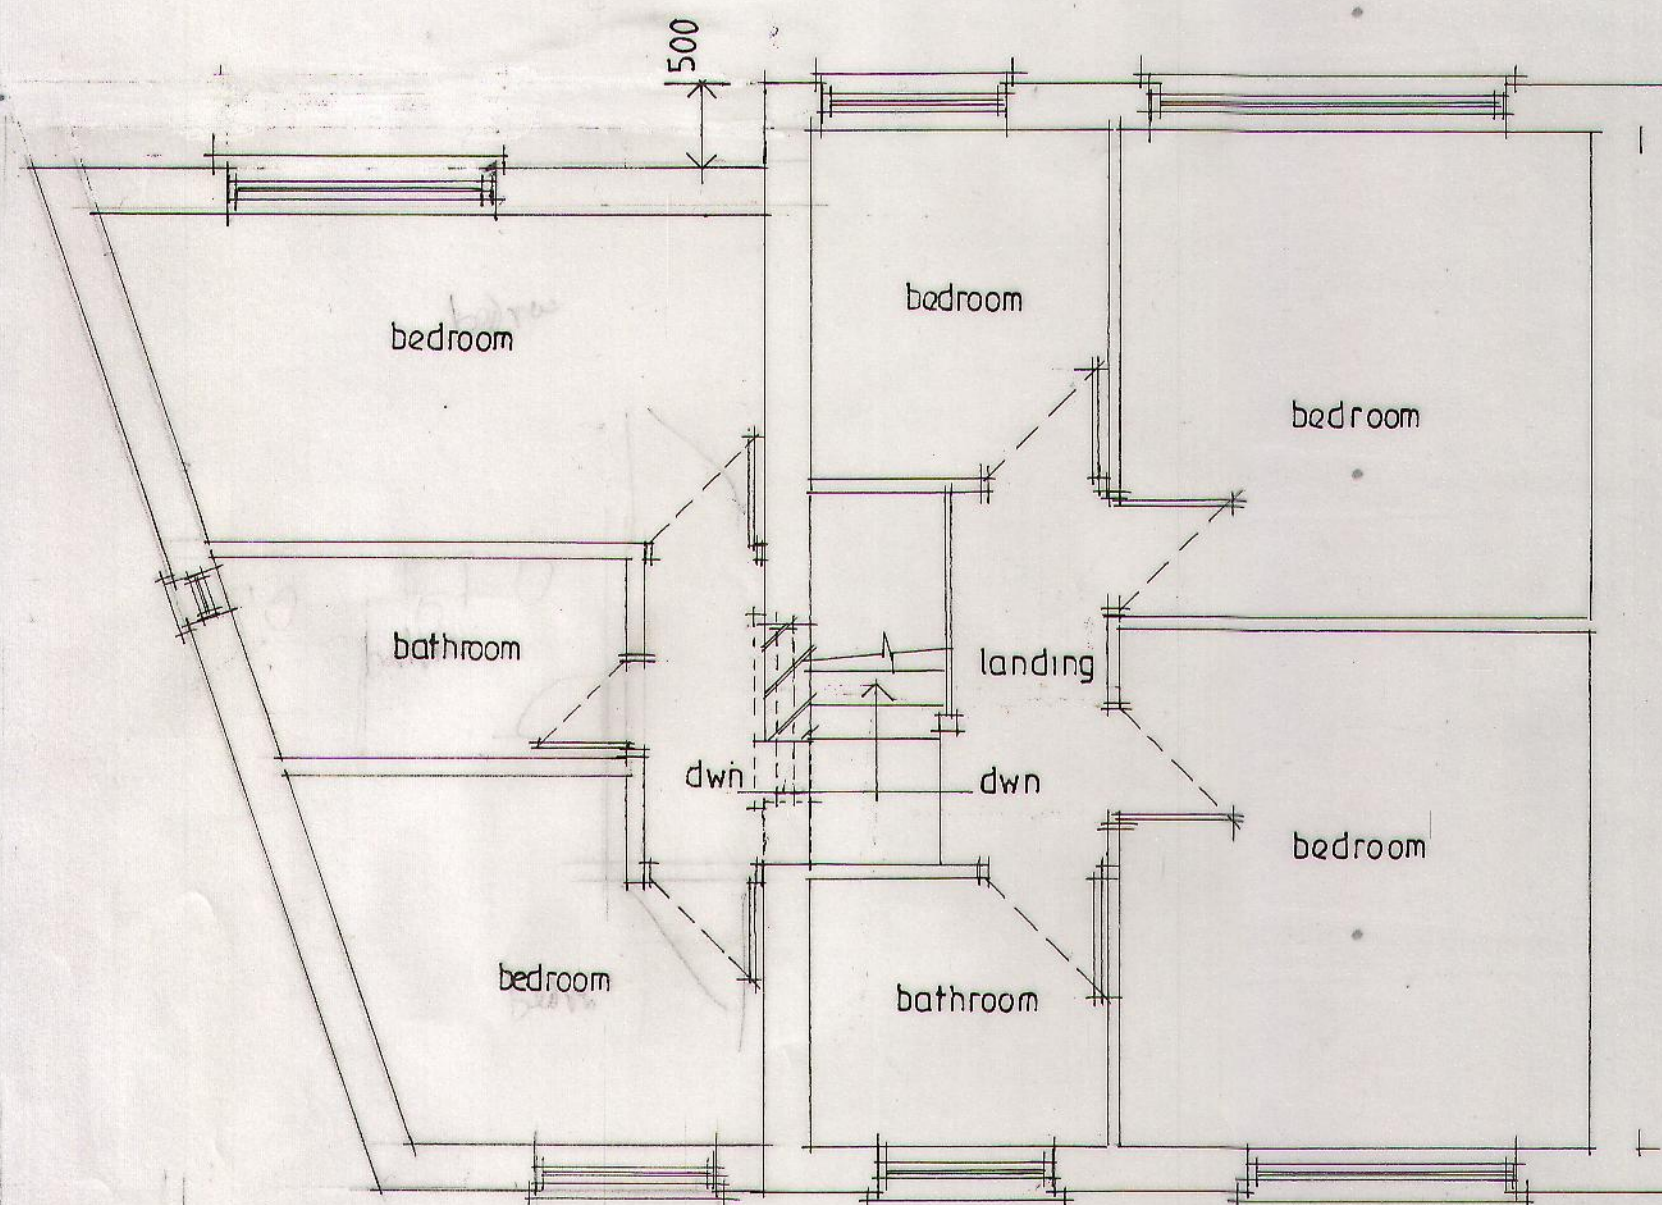

PROPOSED EXTENSION
 7 MAES TEG
 PEN Y CAE
 FIRST FLOOR PLAN PROPOSED
 SCALE 1:50 PRINT A2
 DATE AUG 2018
 A.