




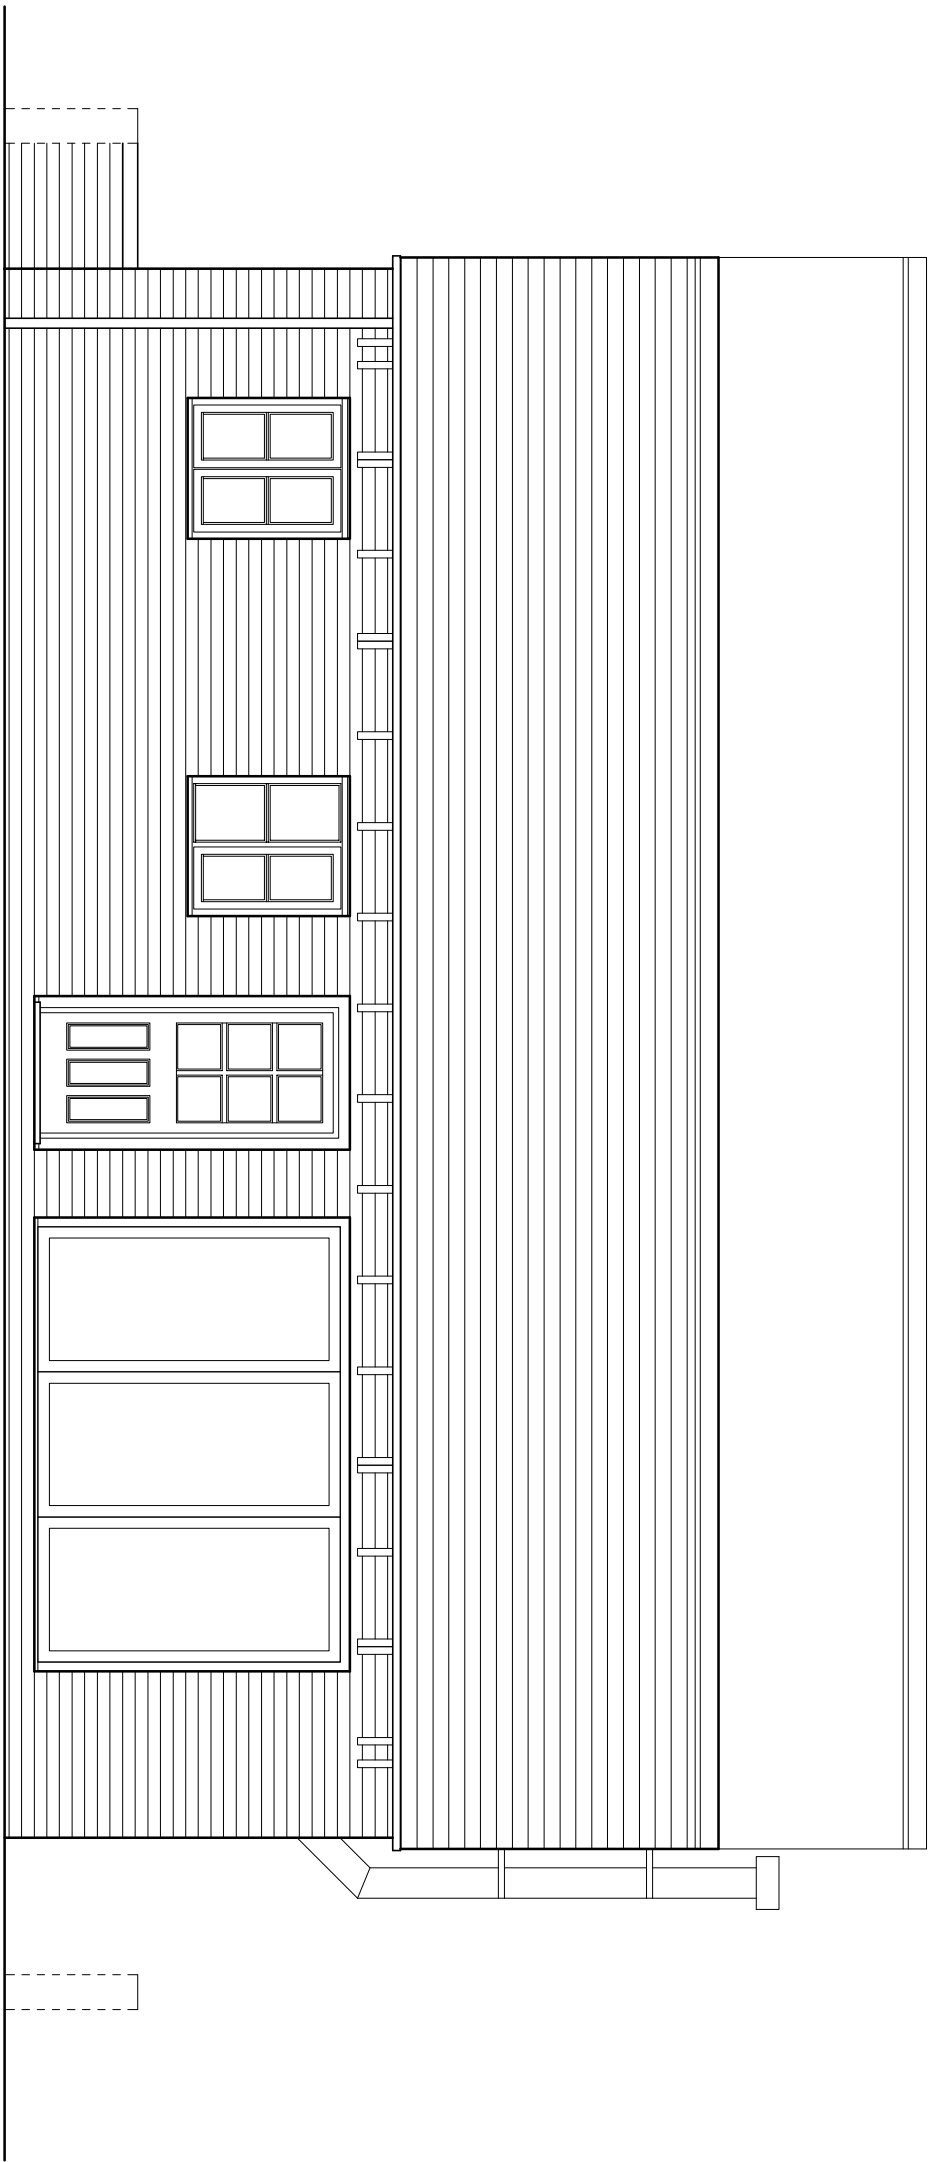


FRONT ELEVATION

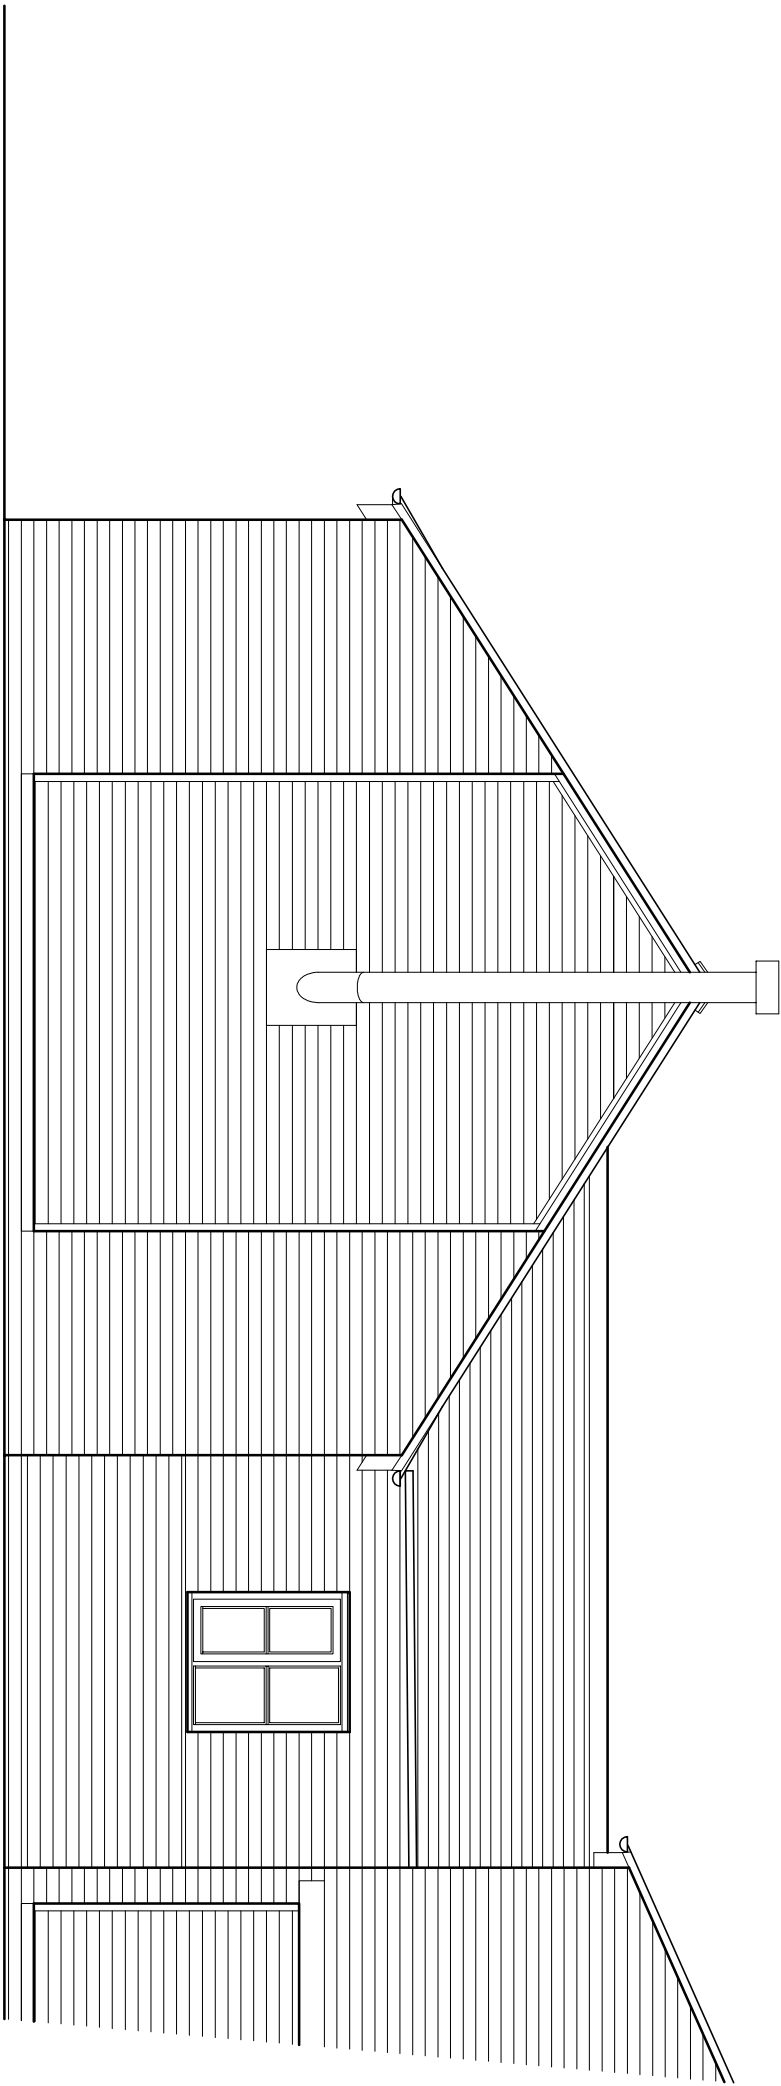

SIDE ELEVATION

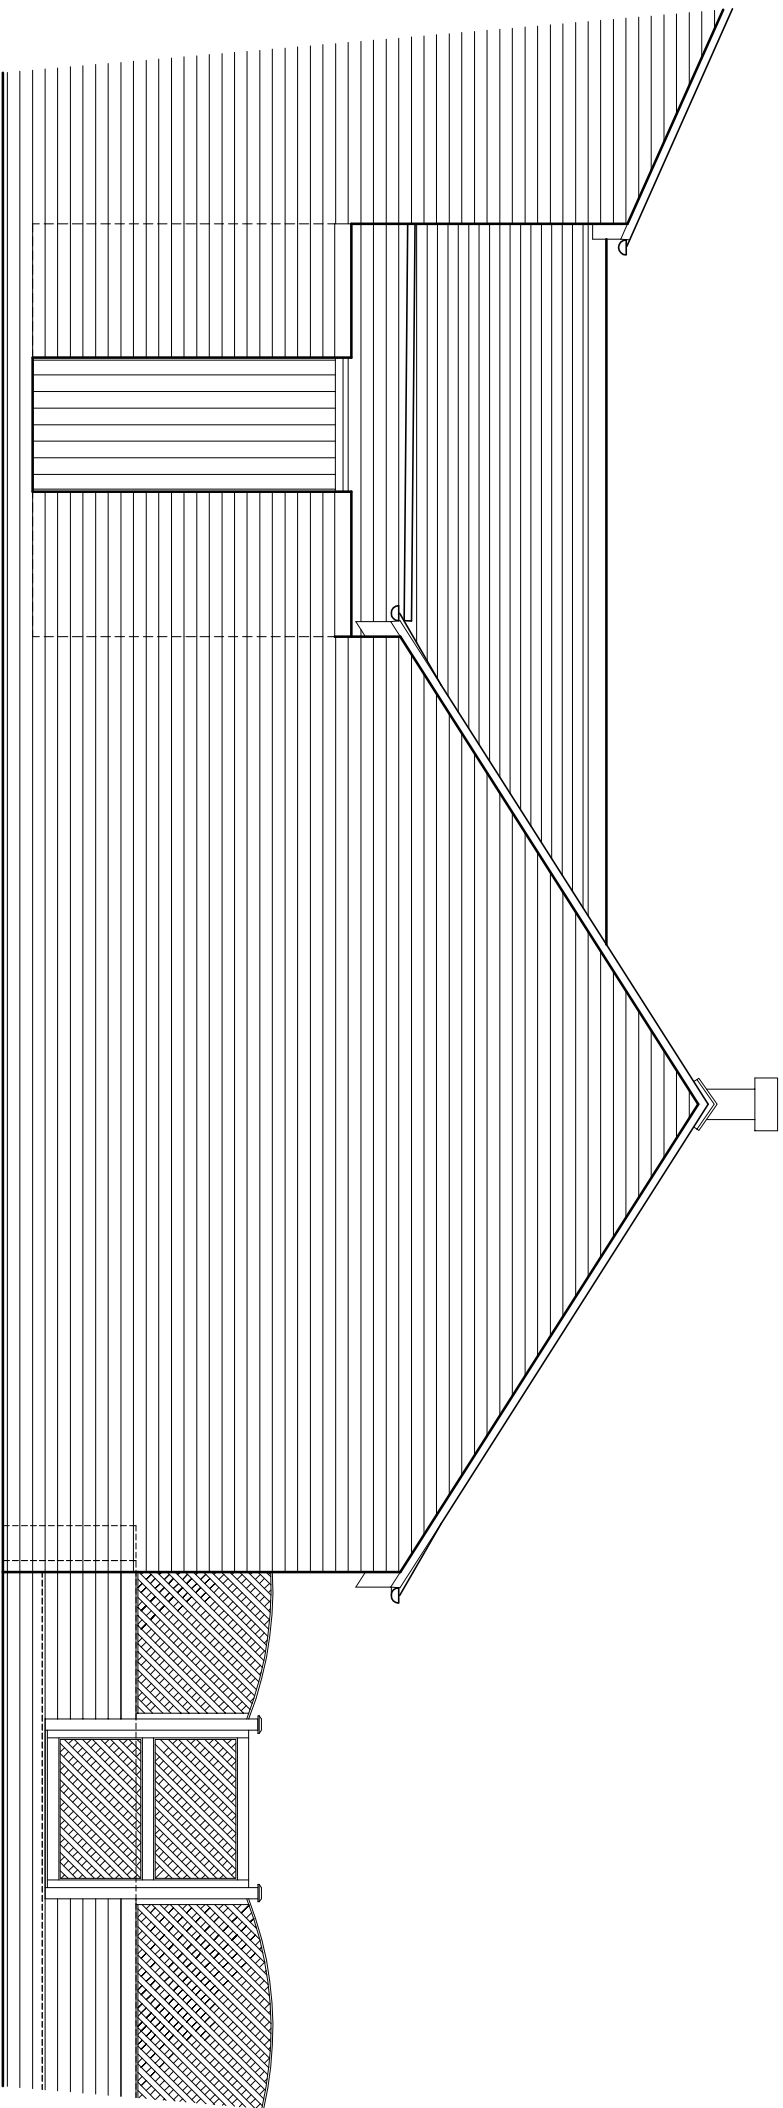

SIDE ELEVATION

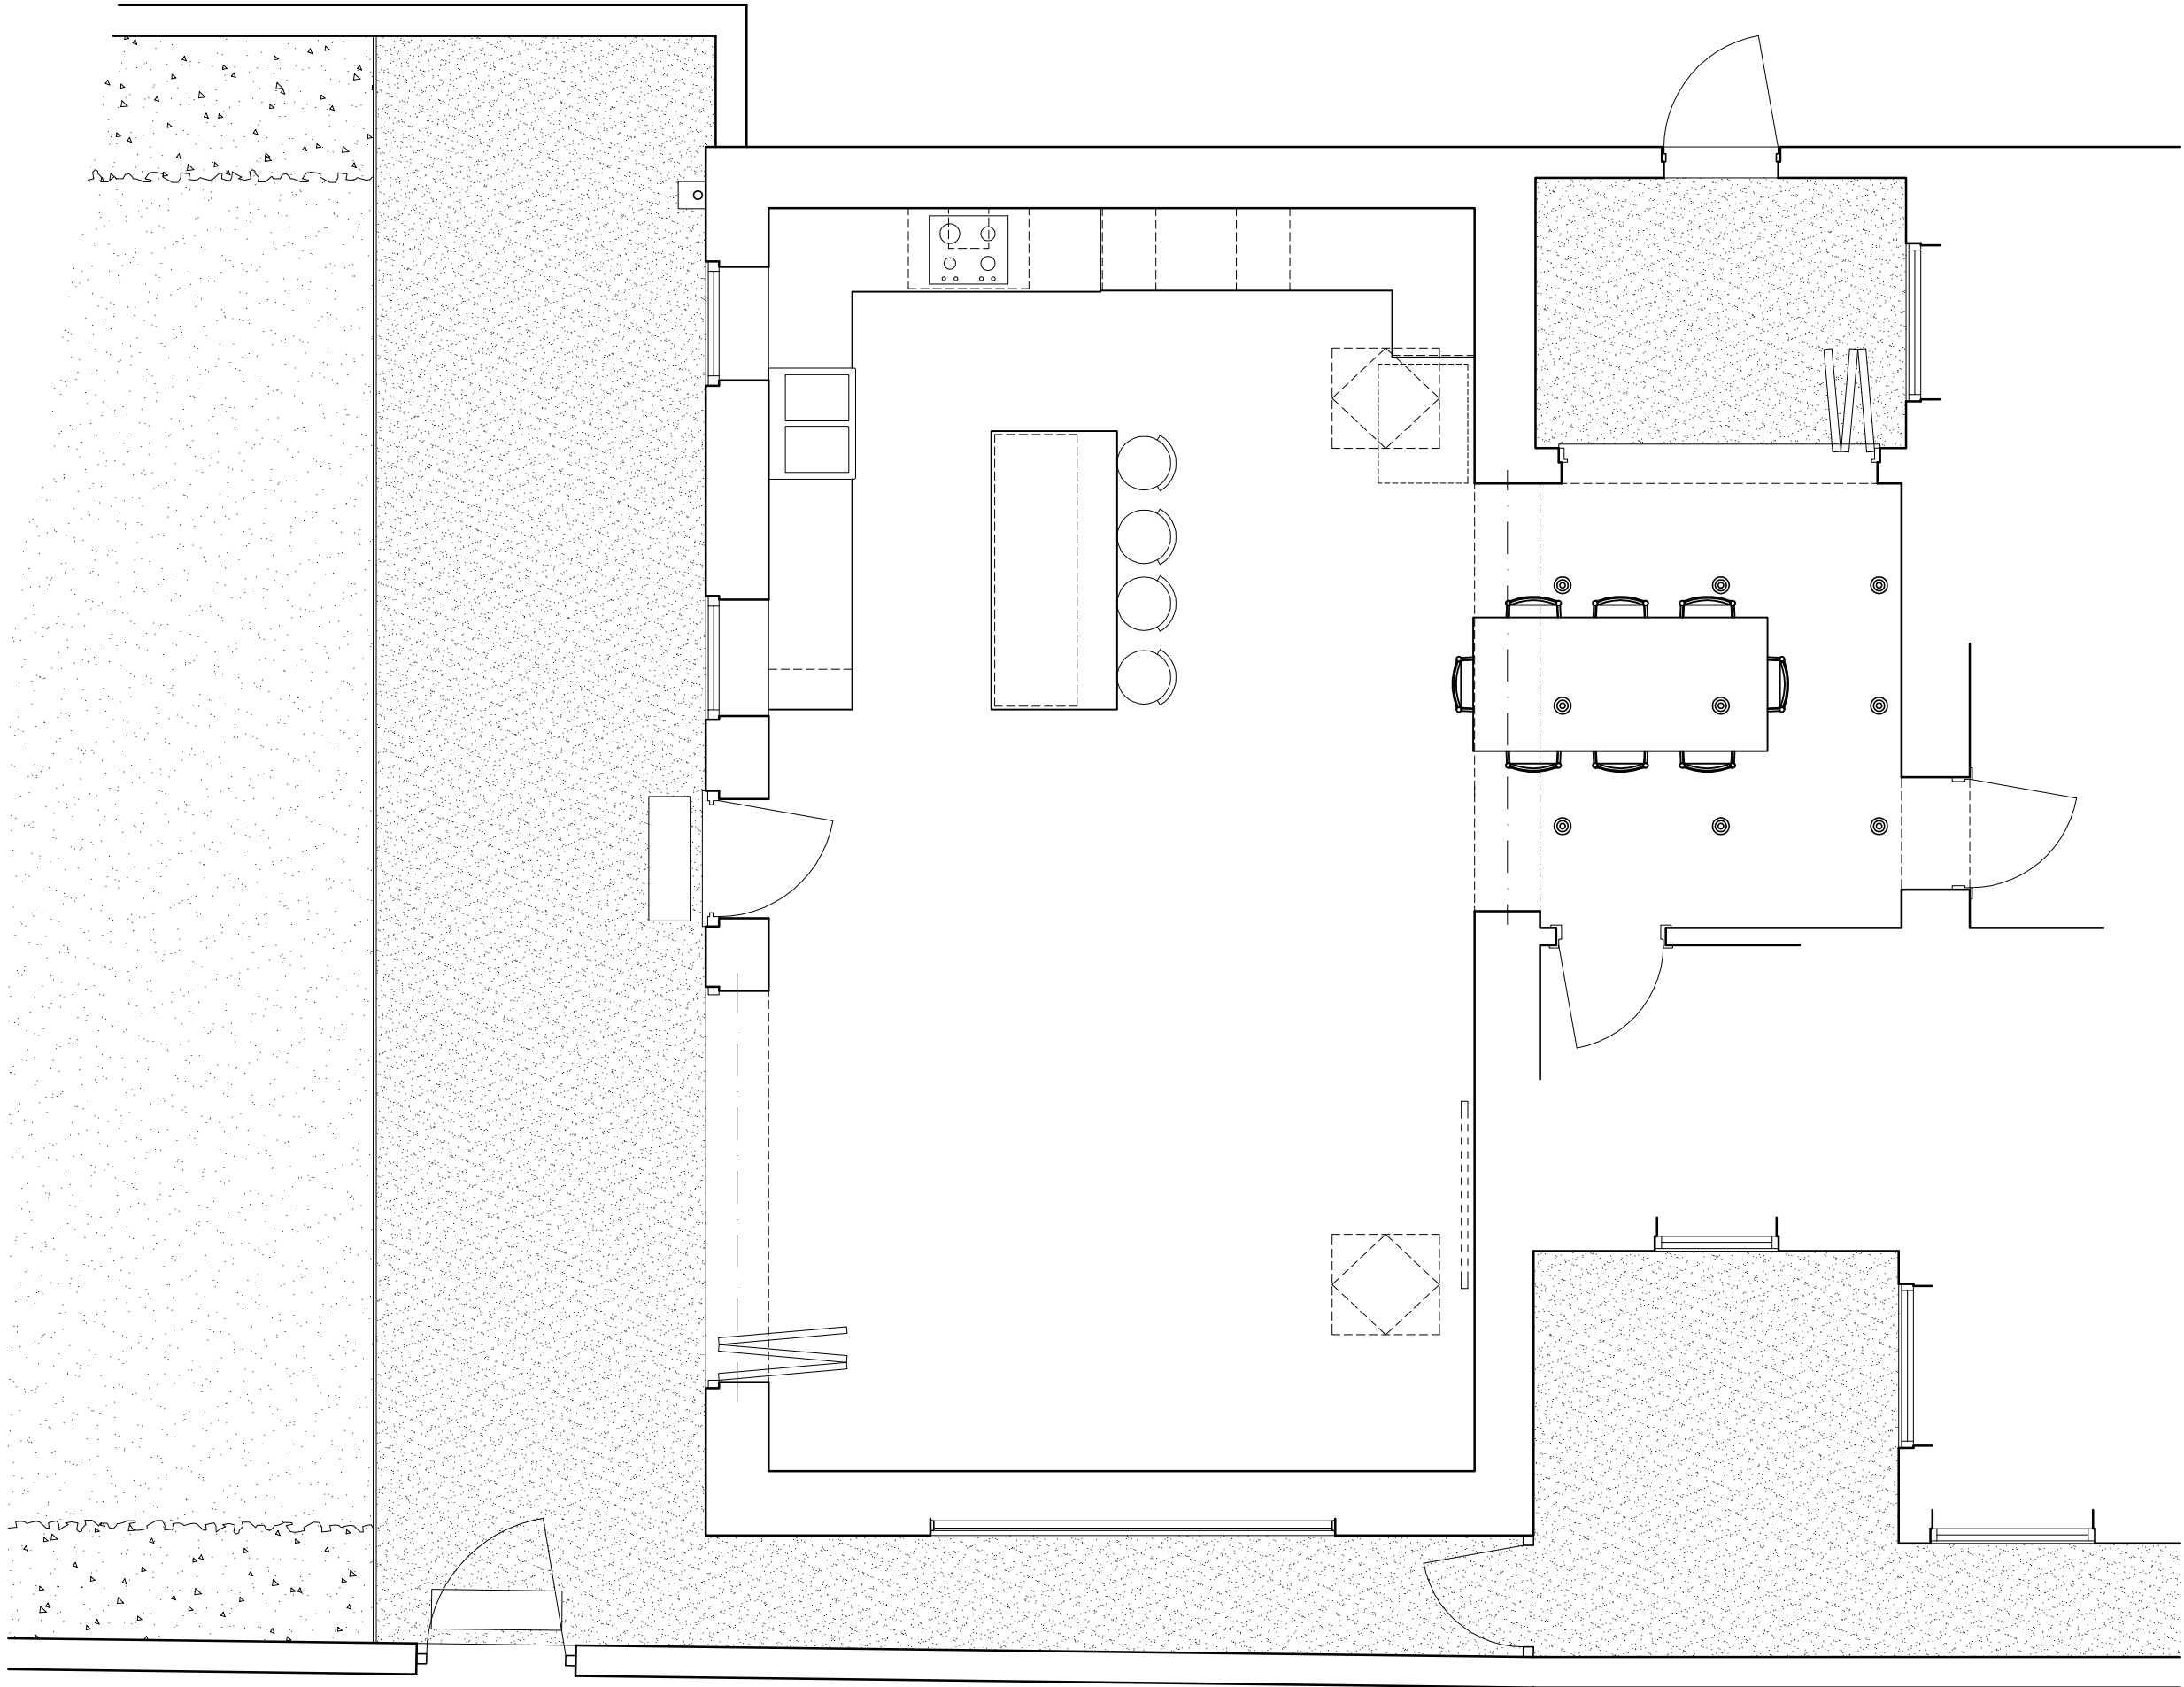

CLIENT

Mr & Mrs P. Collister

PROJECT

Proposed Alterations at:
3 Parkleigh Farm Barns
Park Lane
Rossett
Wrexham LL12 0BL

DRAWING TITLE

Ground Floor Layout & Elevations as Proposed

SCALE (0002)

1:50


DATE

July '17

DRAWING NO. (Revision)

0949/D.02 (A)

architectural
design
group

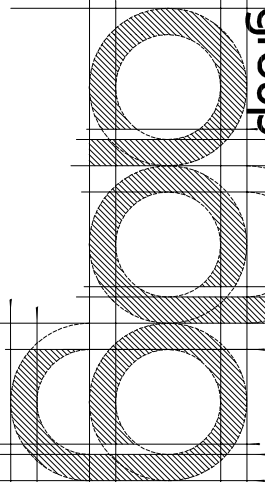

■ The office pod · 12 Rookery Close
Helsall · Torporley · CW6 0LF
☎ 07709 189670
✉ adg2009@live.co.uk