



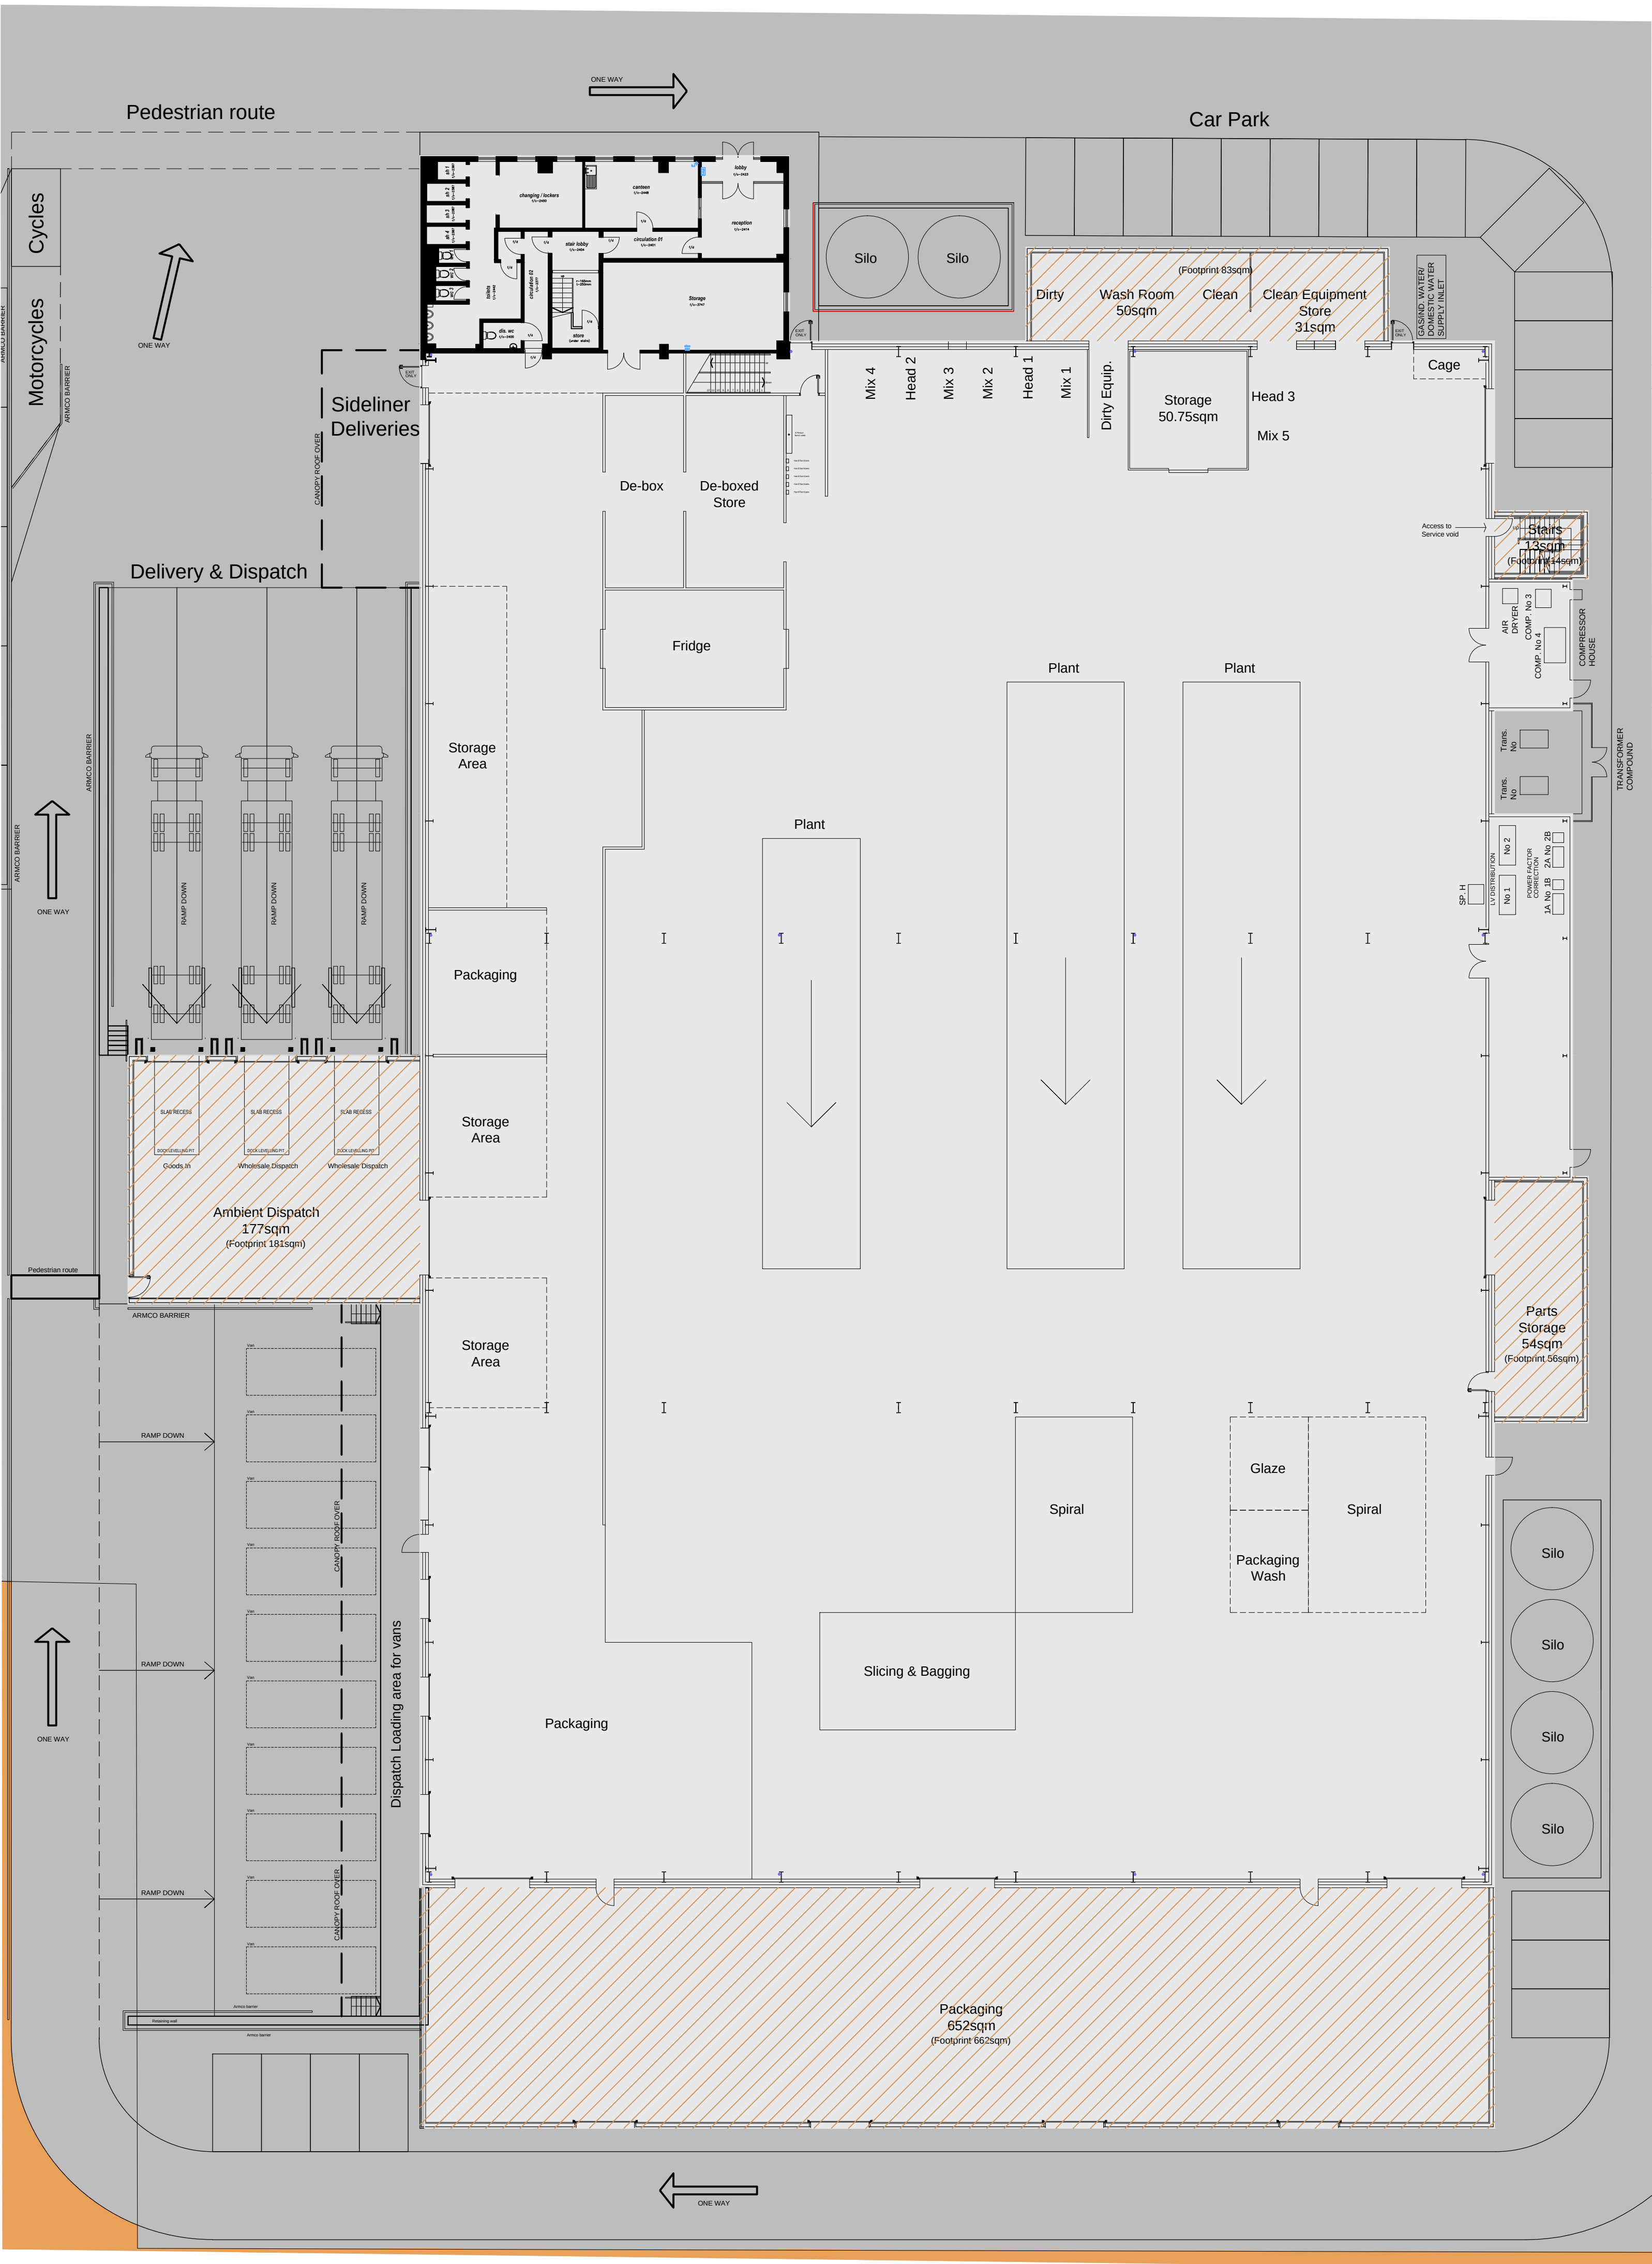

GROUND FLOOR PLAN
1:200@A1

TOTAL FOOTPRINT OF EXISTING
BUILDING = 4628sqm

TOTAL FOOTPRINT OF PROPOSED
EXTENSIONS SHOWN THUS 
= 996sqm

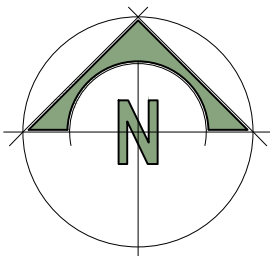

NOT APPROVED FOR CONSTRUCTION

A	Issued for Planning	15 / 12 / 17	JR	GE
rev	description	date	dr by	ap by

PLANNING

client
VILLAGE BAKERY WREXHAM LTD
project
NEW EXTENSION & REFURBISHMENT OF FORMER
CAPARO WIRE FACTORY, ASH ROAD, WREXHAM
INDUSTRIAL ESTATE

drawing GROUND FLOOR PLAN: AS PROPOSED	project no. 17056	date 12/17 drawn JR	scale 1:200 @A1
--	----------------------	------------------------------	--------------------

drawing no. P-10	revision A
---------------------	---------------

The copyright of this drawing is vested in Design & Planning Associates and must not be copied or reproduced without written consent. It must be stored with the current building regulations and codes of practice. It is not to be used for any other purpose. It is not to be used for any other purpose. It is not to be used for any other purpose.

GROUND FLOOR PLAN AS PROPOSED