





Picture of Minibus and Delivery Vehicle

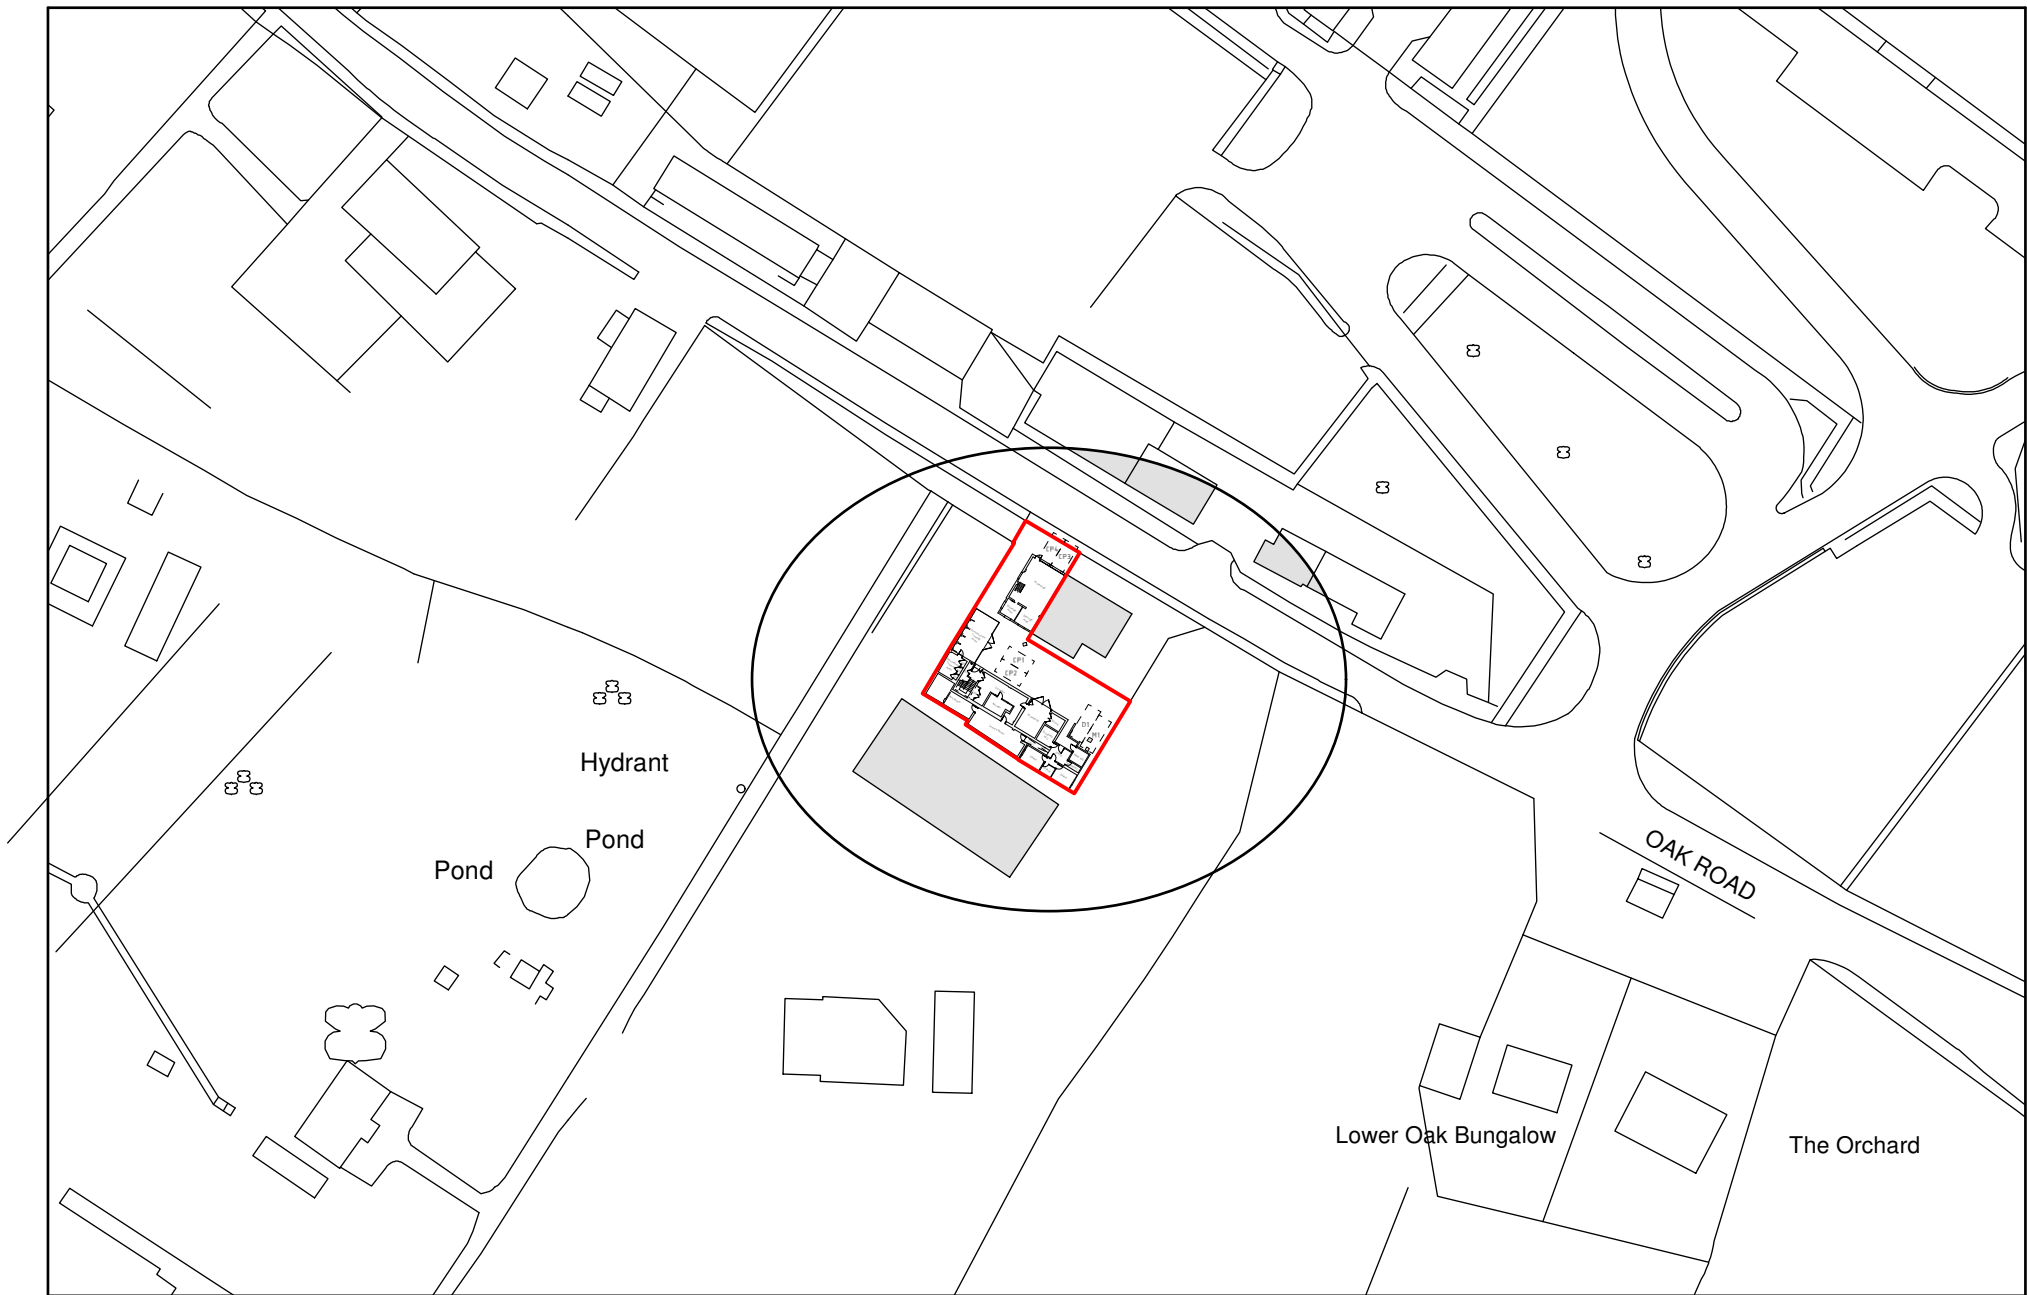

Location Plan 1:1250

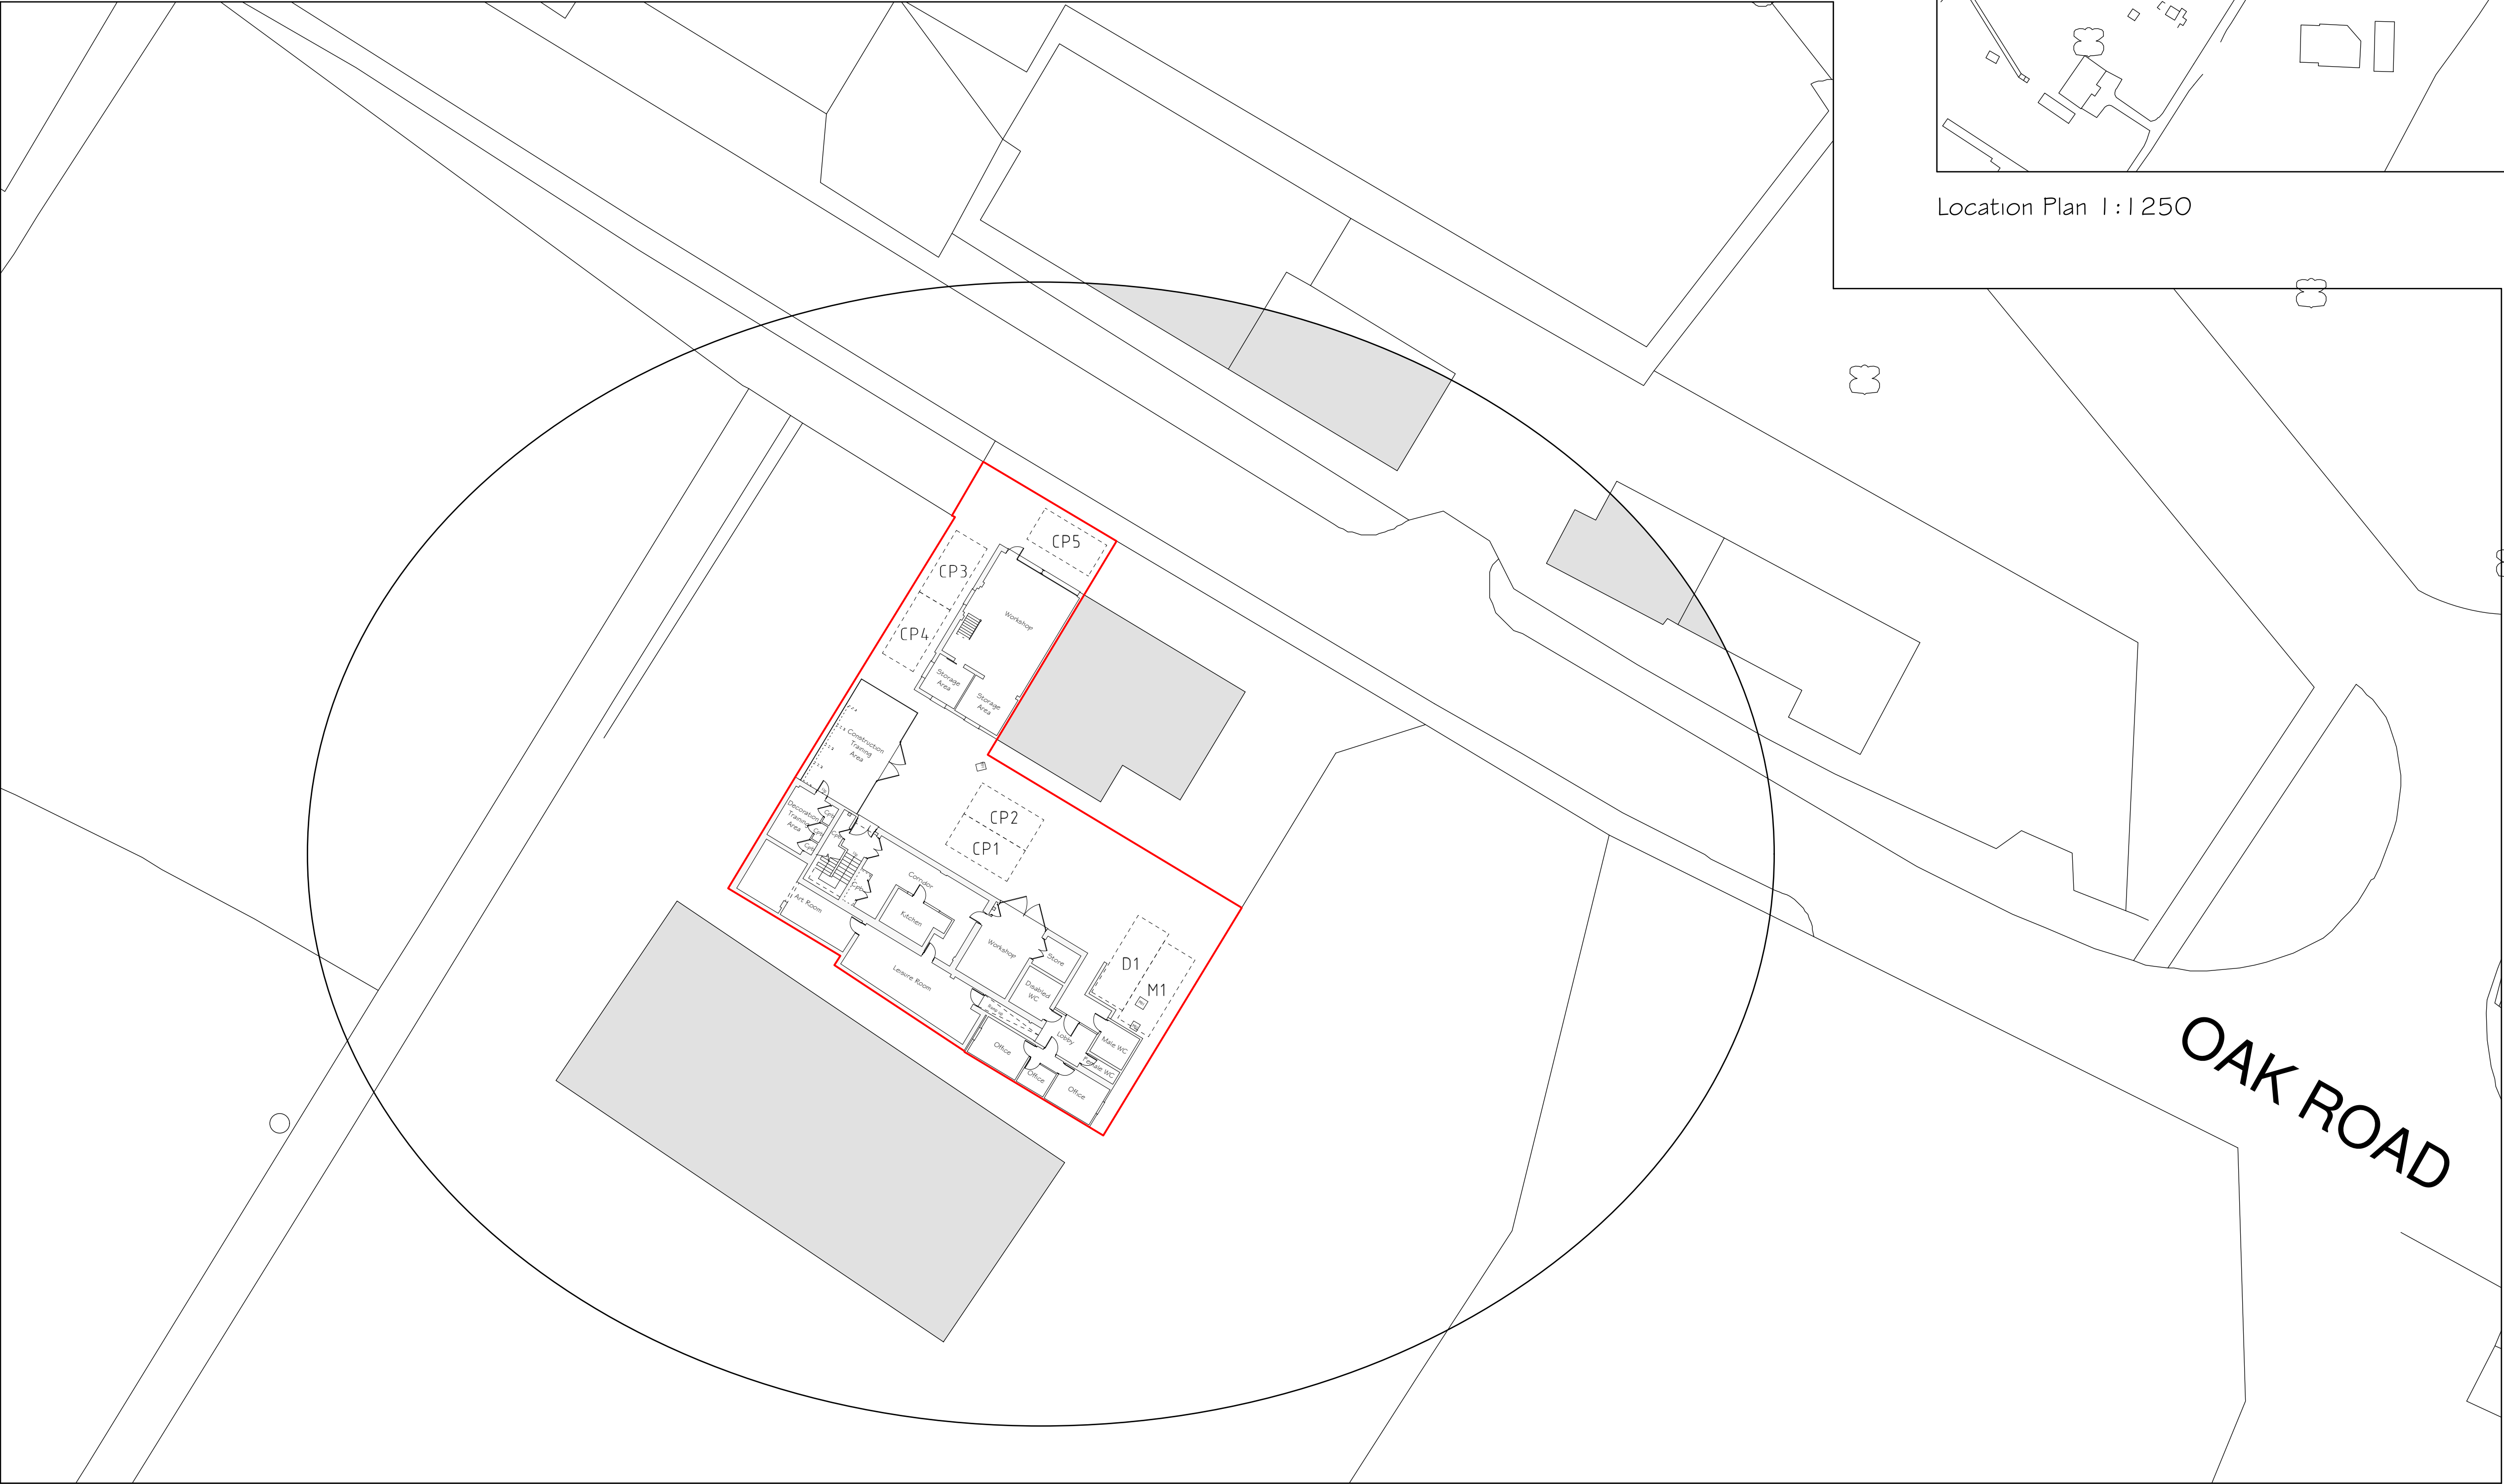

Site Plan 1:250

B	1/18	Planning Amends	SIH
A	12/17	Planning Amends	S.M.E.
Rev	Date	Detail	Initial

Project: Proposed alterations at Wrexham Warehouse Project, Oak Road, Wrexham, LL13 9RG.	
Title: Site Plan & Location Plan	Scale: (A1) 1:250 & 1:1250
Drawn By: S Eltham	Date: Nov 2017
Drawing No: W135/002	Sheet: 1 of 1

blueprint
architectural services

S.M. Eltham
LABC

Office 3K4,
Redwither Business Tower,
Wrexham, LL13 9XT
Tel: 01978 356500
www.blueprintarchitectural.com
© copyright all rights reserved