



THE WYNNSTAY ARMS, RUABON,
PROPOSED WEST ELEVATION.

0 0.5 1 1.5 2 2.5 3 3.5 4 4.5 5




THE WYNNSTAY ARMS, RUABON,
PROPOSED NORTH ELEVATION.

0 0.5 1 1.5 2 2.5 3 3.5 4 4.5 5



THE WYNNSTAY ARMS, RUABON,
PROPOSED EAST ELEVATION.

0 0.5 1 1.5 2 2.5 3 3.5 4 4.5 5

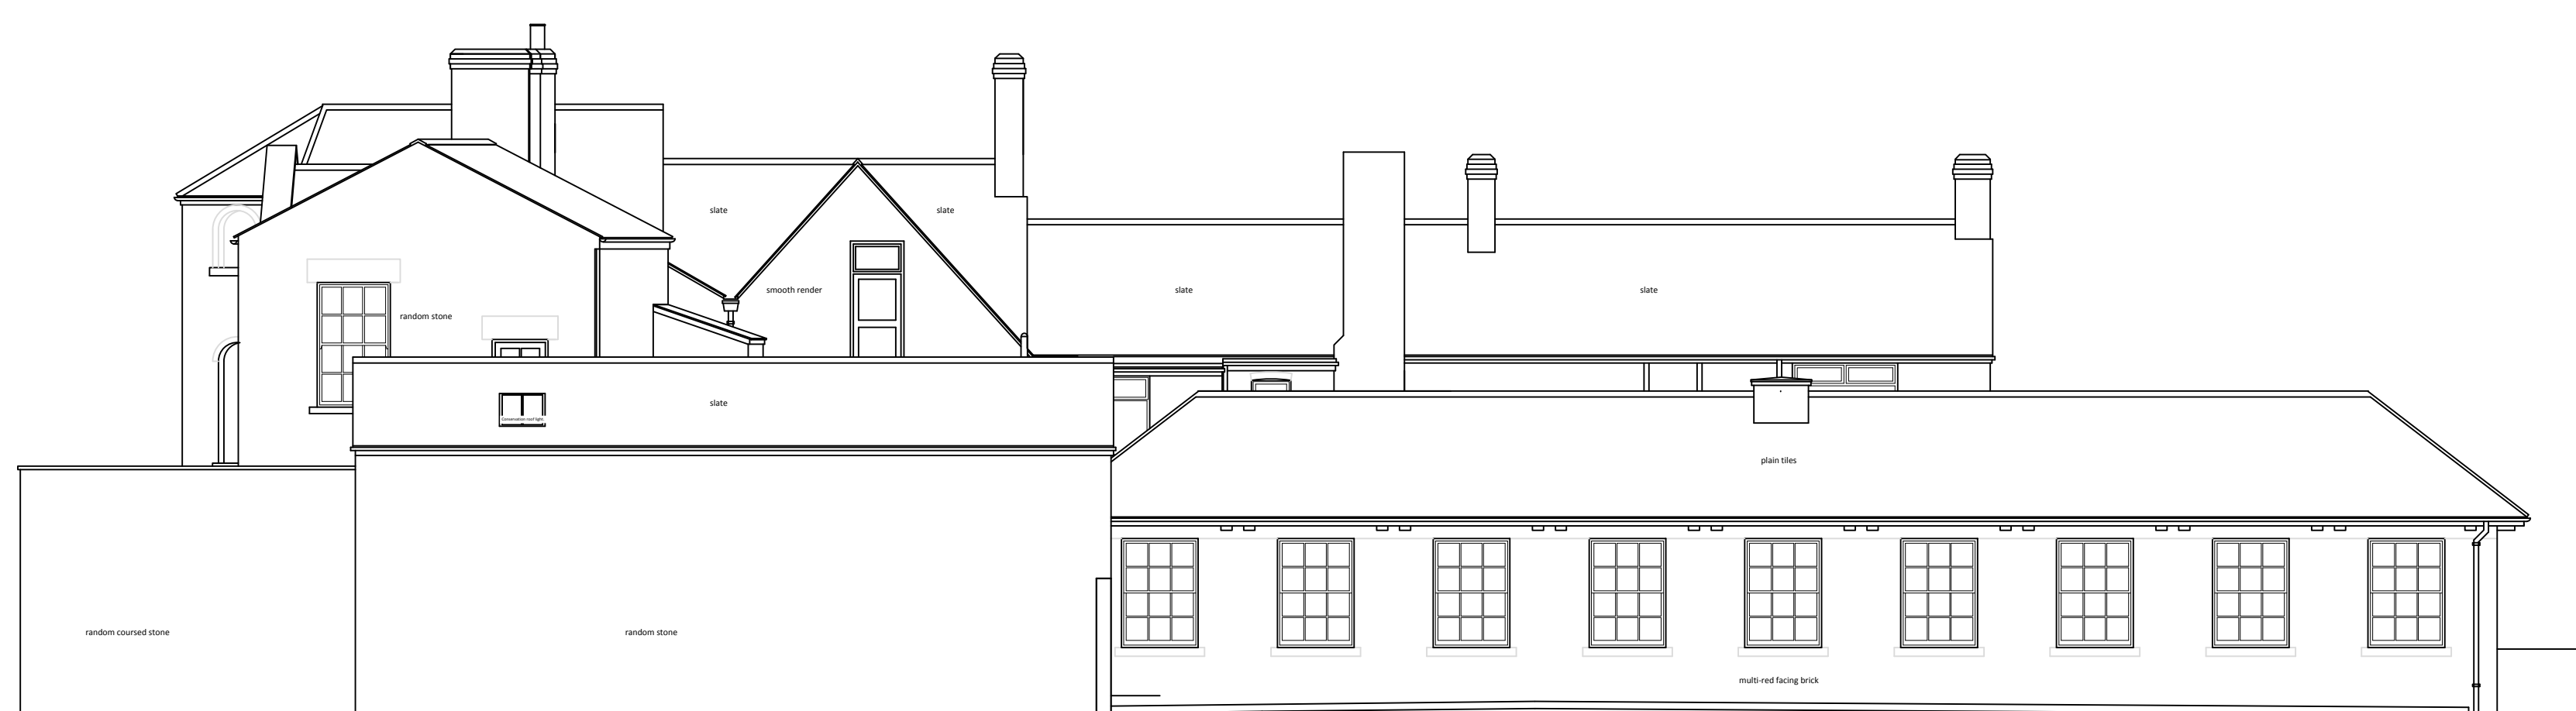

THE WYNNSTAY ARMS, RUABON,
PROPOSED EAST ELEVATION.

0 0.5 1 1.5 2 2.5 3 3.5 4 4.5 5



THE WYNNSTAY ARMS, RUABON,
PROPOSED SOUTH ELEVATION - PARK STREET.

0 0.5 1 1.5 2 2.5 3 3.5 4 4.5 5



THE WYNNSTAY ARMS, RUABON,
PROPOSED WEST ELEVATION - HIGH STREET (BS605).

0 0.5 1 1.5 2 2.5 3 3.5 4 4.5 5

A	05-10-2017	BIN STORE SIZE AND CONSTRUCTION REVISED. HORIZONTAL DIVIDERS REMOVED FROM DOORS AND WINDOWS TO BEDROOMS U1 & U2. METAL FENCING TO PAVED AREA REVISED.	PCI
/	AUG 2017	ISSUE FOR PLANNING	PCI
REV	DATE ISSUE	NOTES	IB

© FREDERIC ROBINSON LTD
DO NOT SCALE THIS DRAWING.
ALL DIMENSIONS TO BE CHECKED AND VERIFIED ON SITE.
THIS DRAWING IS TO BE READ IN CONJUNCTION WITH ALL OTHER
RELEVANT DRAWINGS AND SPECIFICATIONS.
ANY DISCREPANCIES IN THE DRAWINGS ARE TO BE REPORTED
IMMEDIATELY TO THE PROPERTY DEPARTMENT AT FREDERIC
ROBINSON LIMITED.
THIS DRAWING IS NOT TO BE USED FOR CONSTRUCTION OR SALES
PURPOSES UNLESS EXPRESSLY MARKED AS SUCH.

IMPORTANT NOTE REGARDING ASBESTOS
THIS BUILDING MAY CONTAIN ASBESTOS. A COPY OF THE INTRUSIVE ASBESTOS
SURVEY FOR THIS BUILDING HAS BEEN MADE AVAILABLE TO ALL CONTRACTORS.
SHOULD COPIES BE REQUIRED PLEASE CONTACT THE PROPERTY DEPARTMENT
USING THE DETAILS OPPOSITE.

FREDERIC ROBINSON LIMITED
PROPERTY DEPARTMENT
UNICORN BREWERY
STOCKPORT CHESHIRE
SK1 1JJ
Tel: +44 (0)161 480 6571
Fax: +44 (0)161 476 6011
Email: info@frederic-robinson.co.uk

PROJECT TITLE:	THE WYNNSTAY ARMS, RUABON.		
DRAWING TITLE:	PROPOSED EXTERNAL ELEVATIONS		
ARCINV NO:	ARCINV227	DATE:	13/07/2017
DRAWN BY:	PCI	DWG NO:	205
		REVISION:	A