



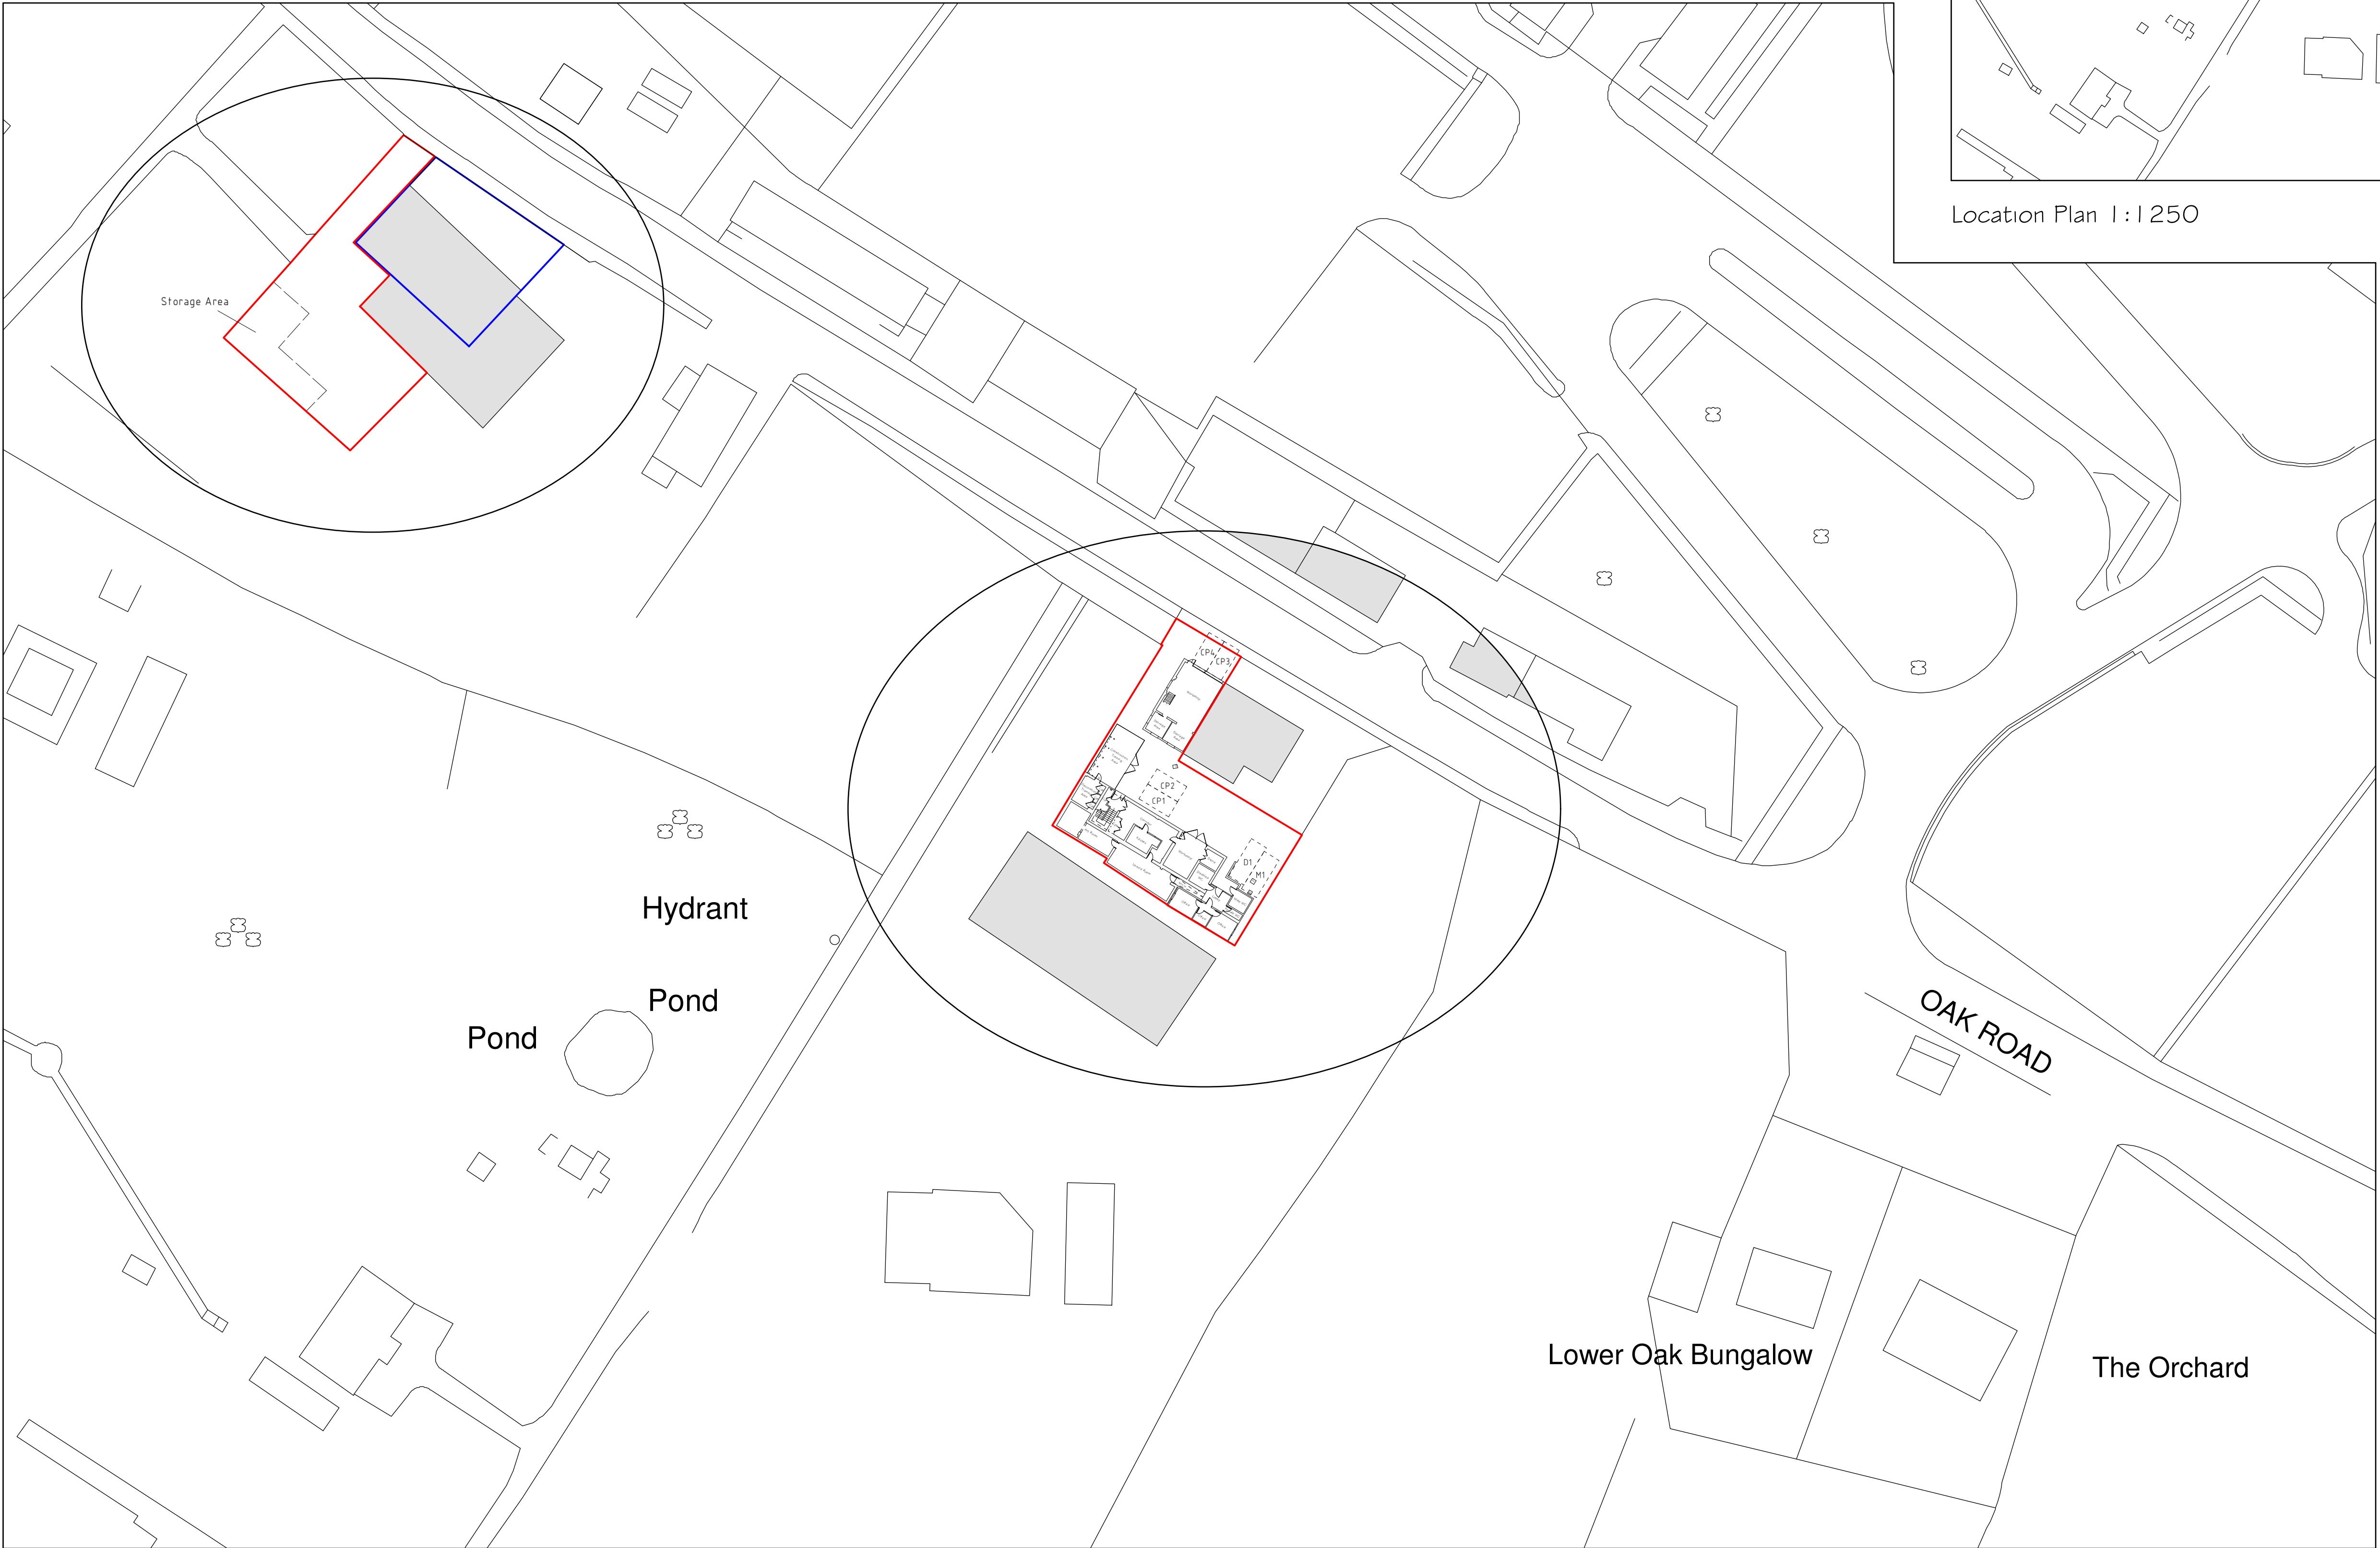


Site Plan 1:500

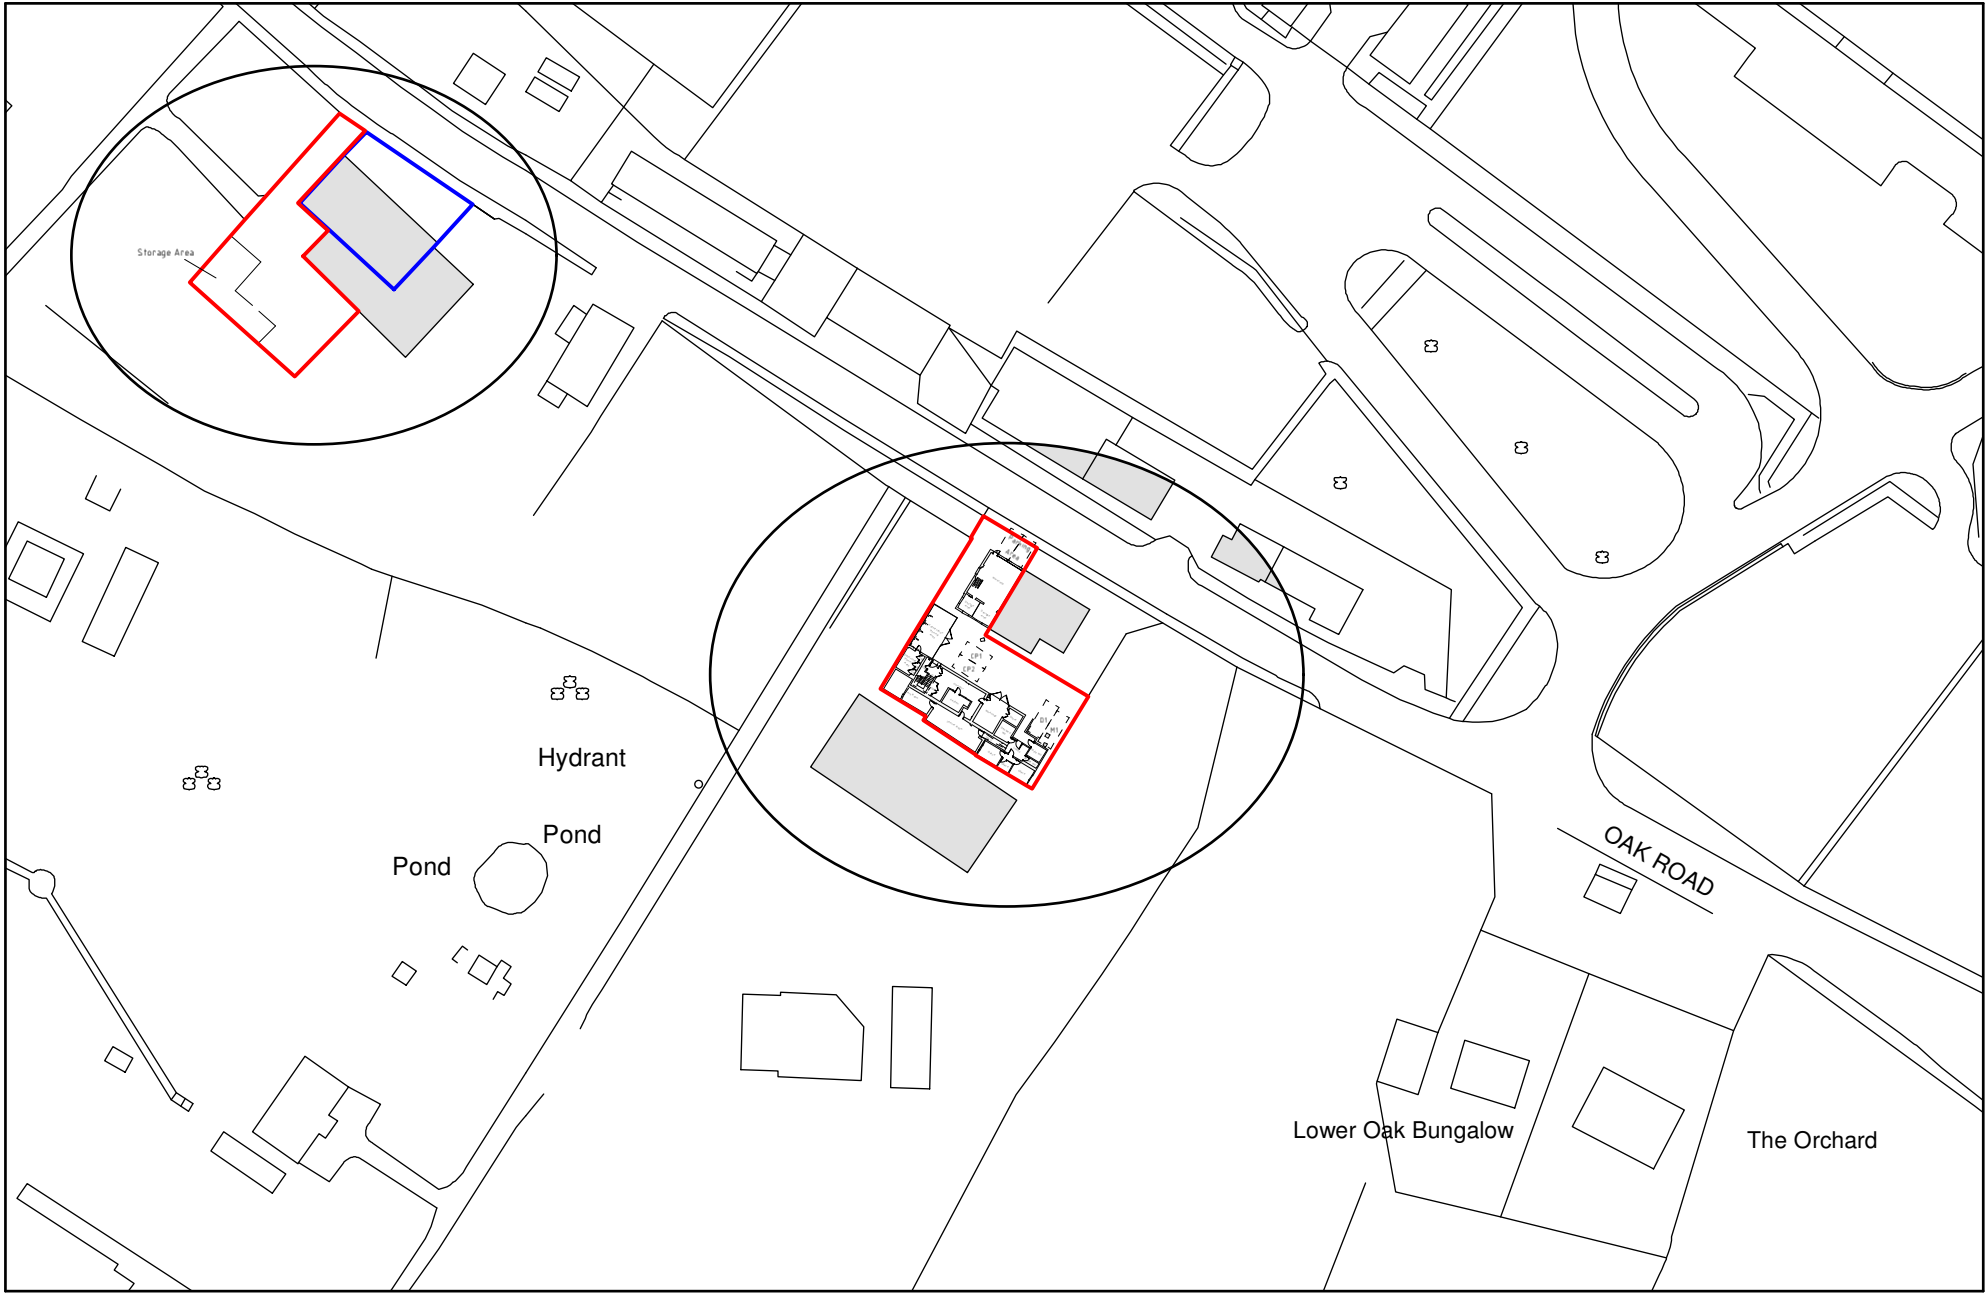

Location Plan 1:1250

Key

- Surrounding Buildings
- Proposed Site
- Land in Client's Ownership
- CP1 Car Parking Spaces
- M1 Minibus Parking Space
- D1 Delivery Vehicle Parking Space

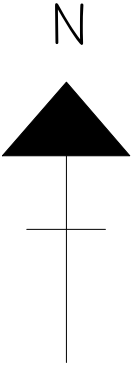

Rev	Date	Detail	Initial	

Project: Proposed alterations at Wrexham Warehouse Project, Oak Road, Wrexham, LL13 9RG.			
Title: Existing: Site # Location Plan		Scale: (A1) 1:500 # 1:1250	
Drawn By: S M Eltham		Date: Dec 2017	
Drawing No: W132/006		Sheet: 1 of 1	

Office 3K4,
Redwither Business Tower,
Wrexham. LL13 9XT
Tel: 01978 356500
www.blueprintarchitectural.com
© copyright all rights reserved