


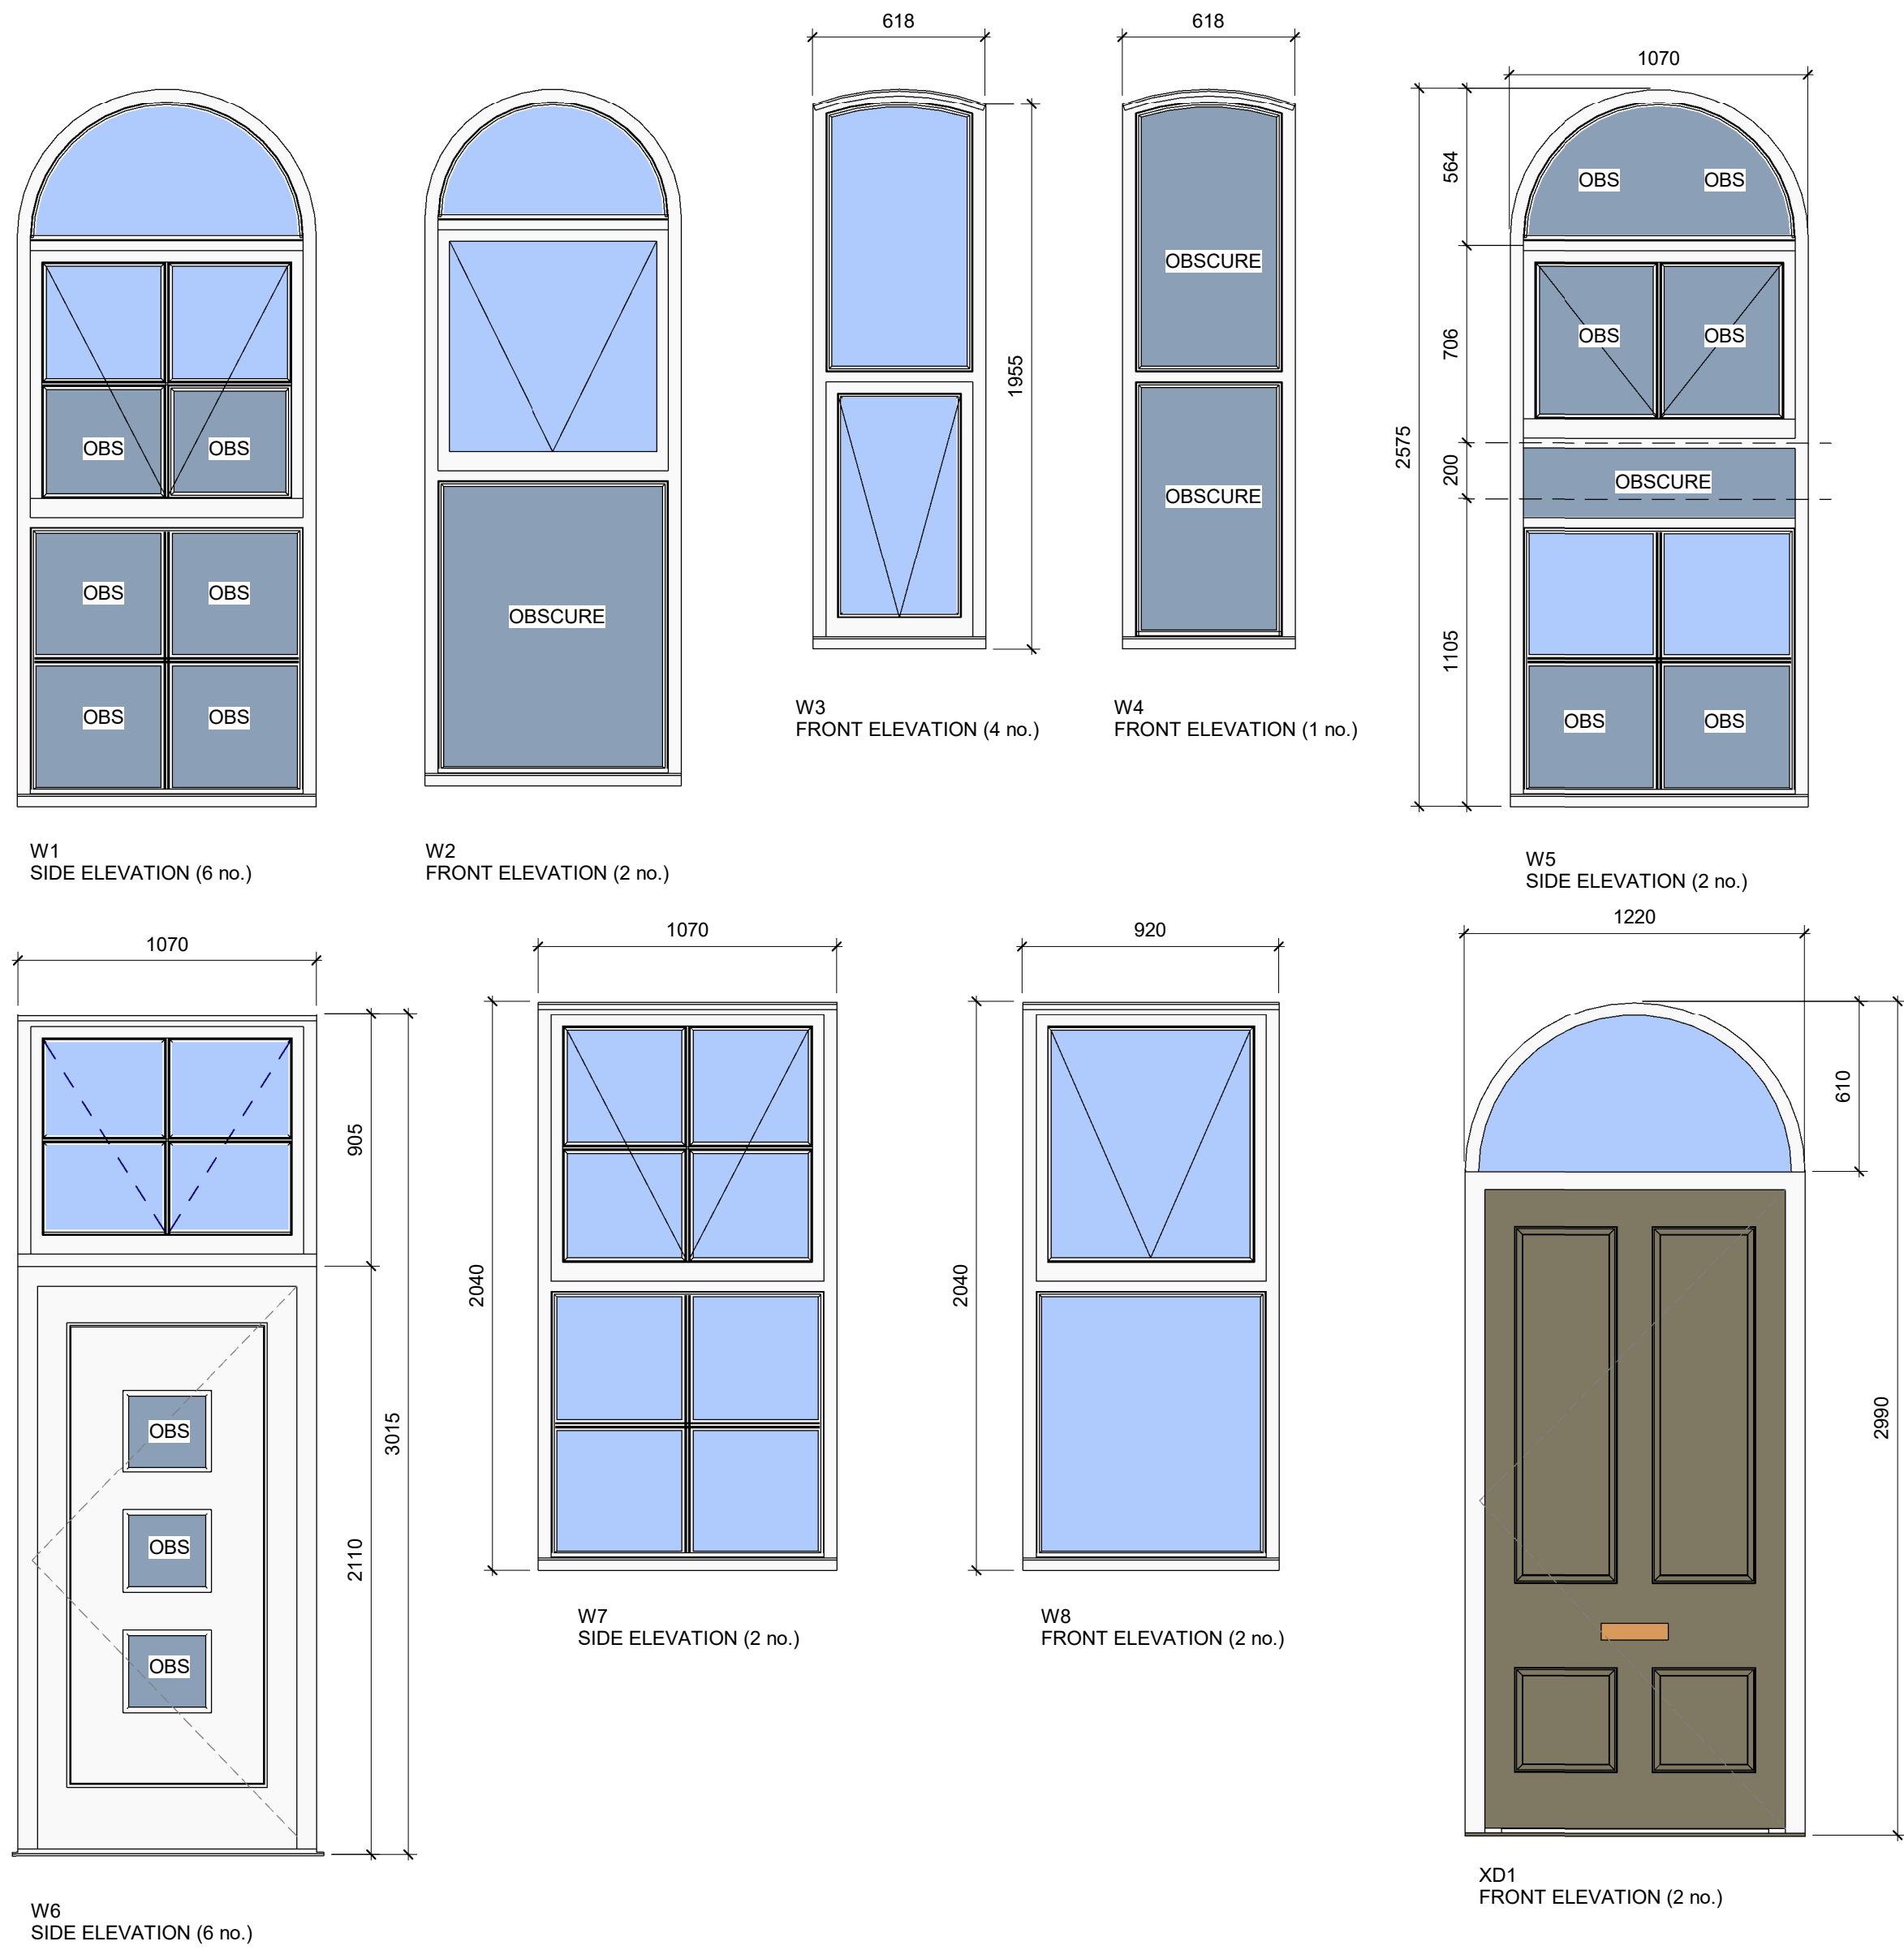

External Window/Door Types
1 : 20

Window Schedule			
Type Ref	Number	Configuration	Description
W1	6	W1 Side w Arched Head FF	Heritage UPVC
W2	2	W2 Front w Arched Head FF	Heritage UPVC
W3	4	W3 Front Slim FF	Heritage UPVC
W4	1	W4 Front Slim Obscure FF	Heritage UPVC
W5	2	W5 Side w Floor Panel FF	Heritage UPVC
W6	6	W6 Fanlight above XD2	Heritage UPVC
W7	2	W7 Side GF	Heritage UPVC
W8	2	W8 Front GF	Heritage UPVC

External Door Schedule			
Type Ref	Number	Configuration	Description
XD1	2	Ext door with arched fanlight	Timber To Match Existing
XD2	6	Ext door combi with W6 above	Heritage UPVC Morton Design

Window and Door Frame Colour: RAL 9001 - Cream
All Sashes To Be Flush Fitted Heritage Specification
XD1 Colour: RAL7002 - Olive Grey

Rev	Description	Date
A	External Window and Door Frame colour and description amended	13/09/17
B	Glazing Bars Omitted	14/09/17
C	Door & Feature Colours revised	14/09/17

CODE	SUITABILITY DESCRIPTION
STATUS	PURPOSE OF ISSUE

Askari Projects Ltd	
Tel: 07771 957823 Email: Dawid@AskariLtd.com	
PROJECT	
Seion Chapel	
TITLE	
External Window & Door Schedule	
CLIENT	
Askari Projects Ltd	
DRAWN BY MG	CHECKED BY DC
DATE 11/07/17	
SCALE (@ A1) 1 : 20	PROJECT NUMBER S01
DRAWING NUMBER S01-SCH-01	REV C