

DRAWING NO: P01A

The Architects take no responsibility for any dimensions obtained by scaling from this drawing. If no dimension is shown the recipient must ascertain the dimension specifically from the Architect or by site measurement. Supplying this drawing in digital form is solely for convenience and no reliance may be placed on digital data. All data must be checked against hard copy. Dimensions must be checked on site. Any discrepancies must be reported to the Architect immediately.

All drainage runs, connections, lines, levels and inverts are assumed, these are to be confirmed on site and agreed with LA Building Inspector and Babbie (welsh water) if necessary.

This drawing to be read in conjunction with consultants drawings, calculations and report, and the designer's risk assessment (where CDM is compliant).

The Architect will not be held responsible for any works carried out prior to Building Regulation/Planning Approval

The Architect takes no responsibility for any material/product changes/alterations on site without his/her written consent.


Copyright
These drawings and designs are protected by the copyright design and patent act of 1988 which prevents any copying of the drawings/design without the architects permission. Under the R.I.B.A standard form of appointment JPH Architects Ltd retain the copyright.



North West Elevation
1 : 100



North East Elevation
1 : 100

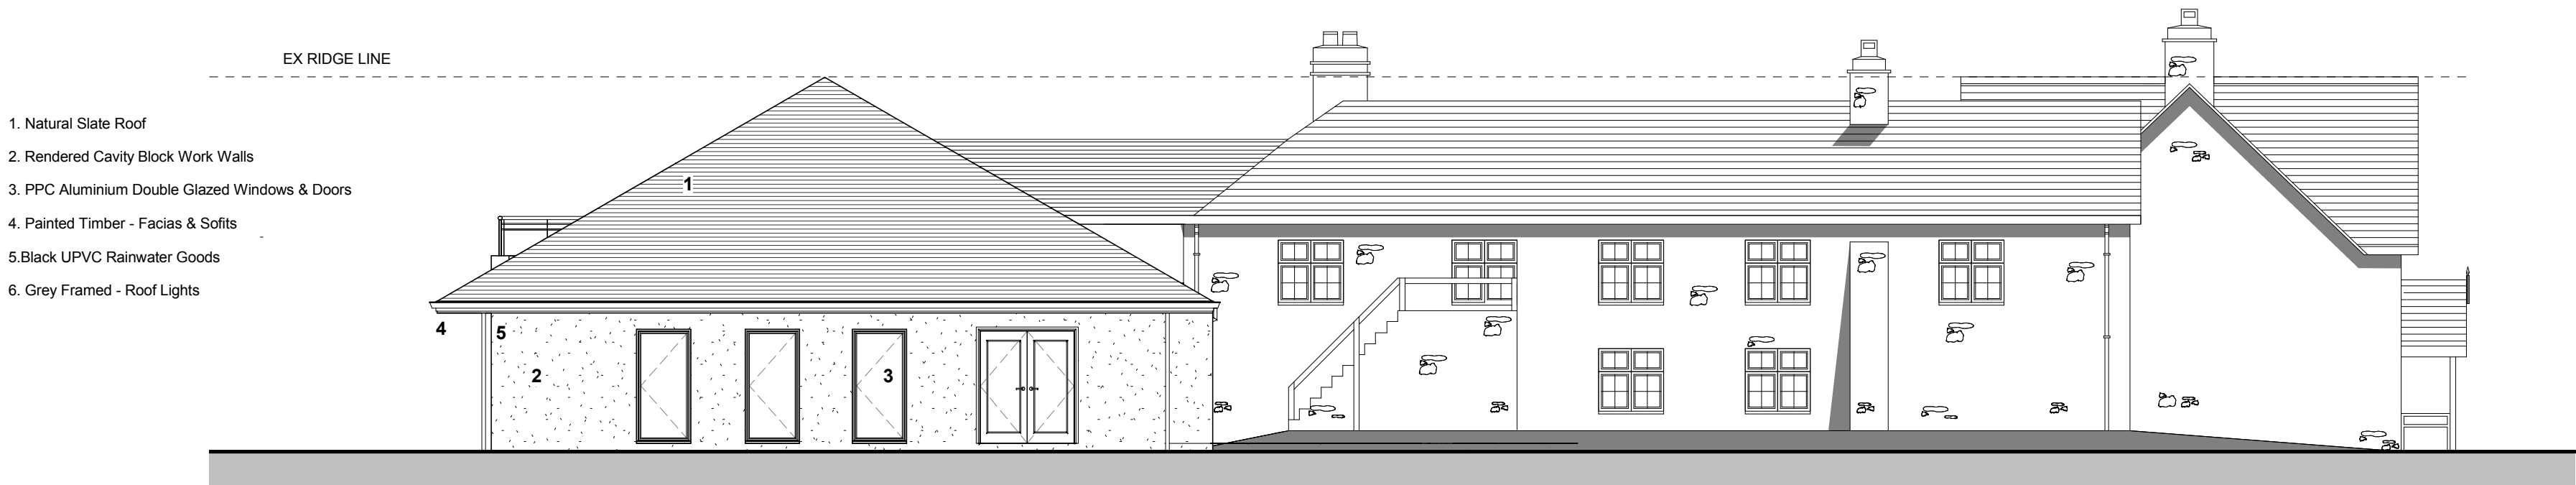

South West Elevation
1 : 100



South East Elevation
1 : 100



3D View 2

15.09.17	A	FOOTPRINT REDUCED & RIDGE LINE REDUCED		
DATE	REV	DESCRIPTION	DWN	CHECK

DRAWING NO: P01A		
CLIENT: Gill & Geoff Leigh-Ford	PROJECT: The West Arms	
WORK DESCRIPTION: Internal Alterations & Additional Honeymoon Suite	DRAWING TITLE: Proposed Elevations	
DATE: 15.07.17	SCALE: 1:100 @A1	PROJECT NO: 26_17
CAD REF: P01	FILE NO: PXREF 15.07.17	DRAWING TYPE: P



J
P
ARCHITECTS

8 Brighton road, rhyll, ll18 3hd
em: info@jparchitects.com - www.jparchitects.com

tel: (01745) 350650
fax: (01745) 350557

Certified Passivhaus Designers & Code for Sustainable Homes Assessors