




South Facing Elevation

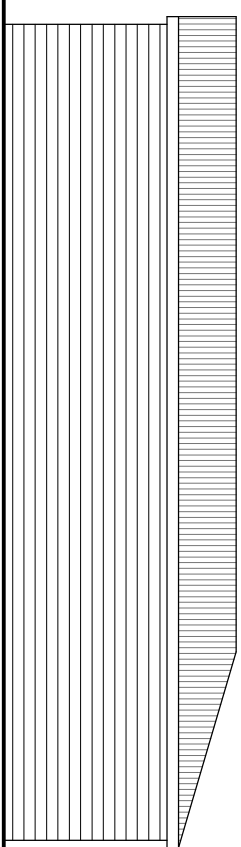


East Facing Elevation

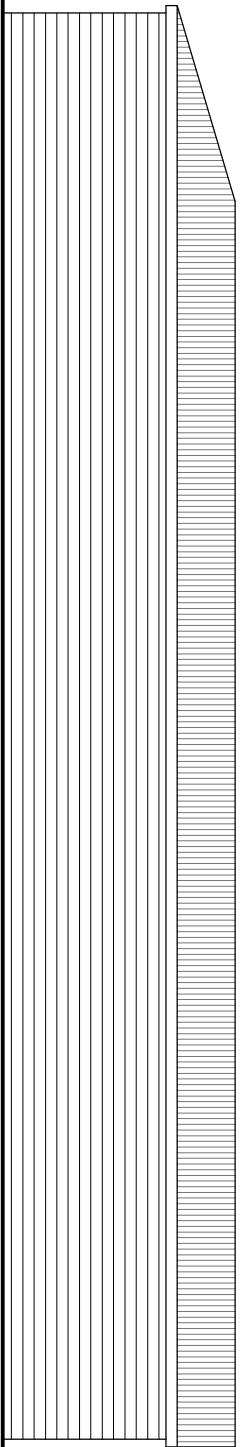

North Facing Elevation

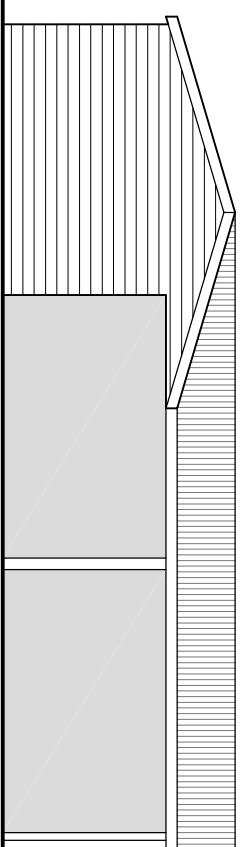

West Facing Elevation

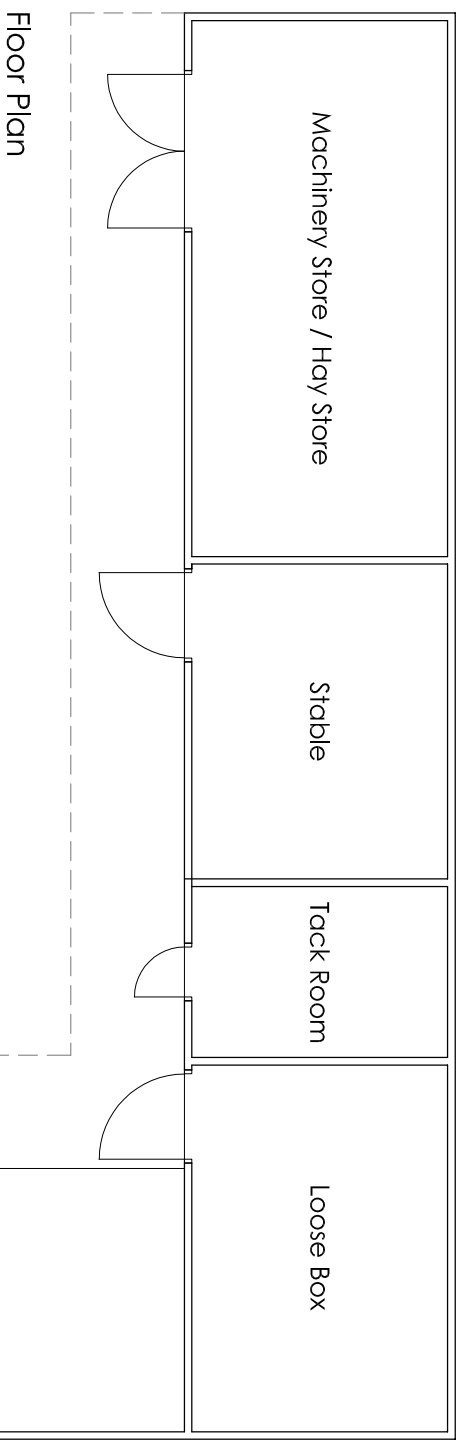

Floor Plan

Client: Mr & Mrs Bebbington	
Project: Corner Cottage, Smokey Lane, Tybroughton, SY13 3BH	
Title: Proposed Plans and Elevations	
Date: Nov 17	Scale: 1:100 @ A3
Drwg No. 2398 - 001	Rev. A
btdesign^{LTD}	
9 Tomkys Gardens, Wednesfield, Wolverhampton, WV11 3NB T : 07540 884006 E : ste.beatty@gmail.com W : www.btdesignltd.com	