



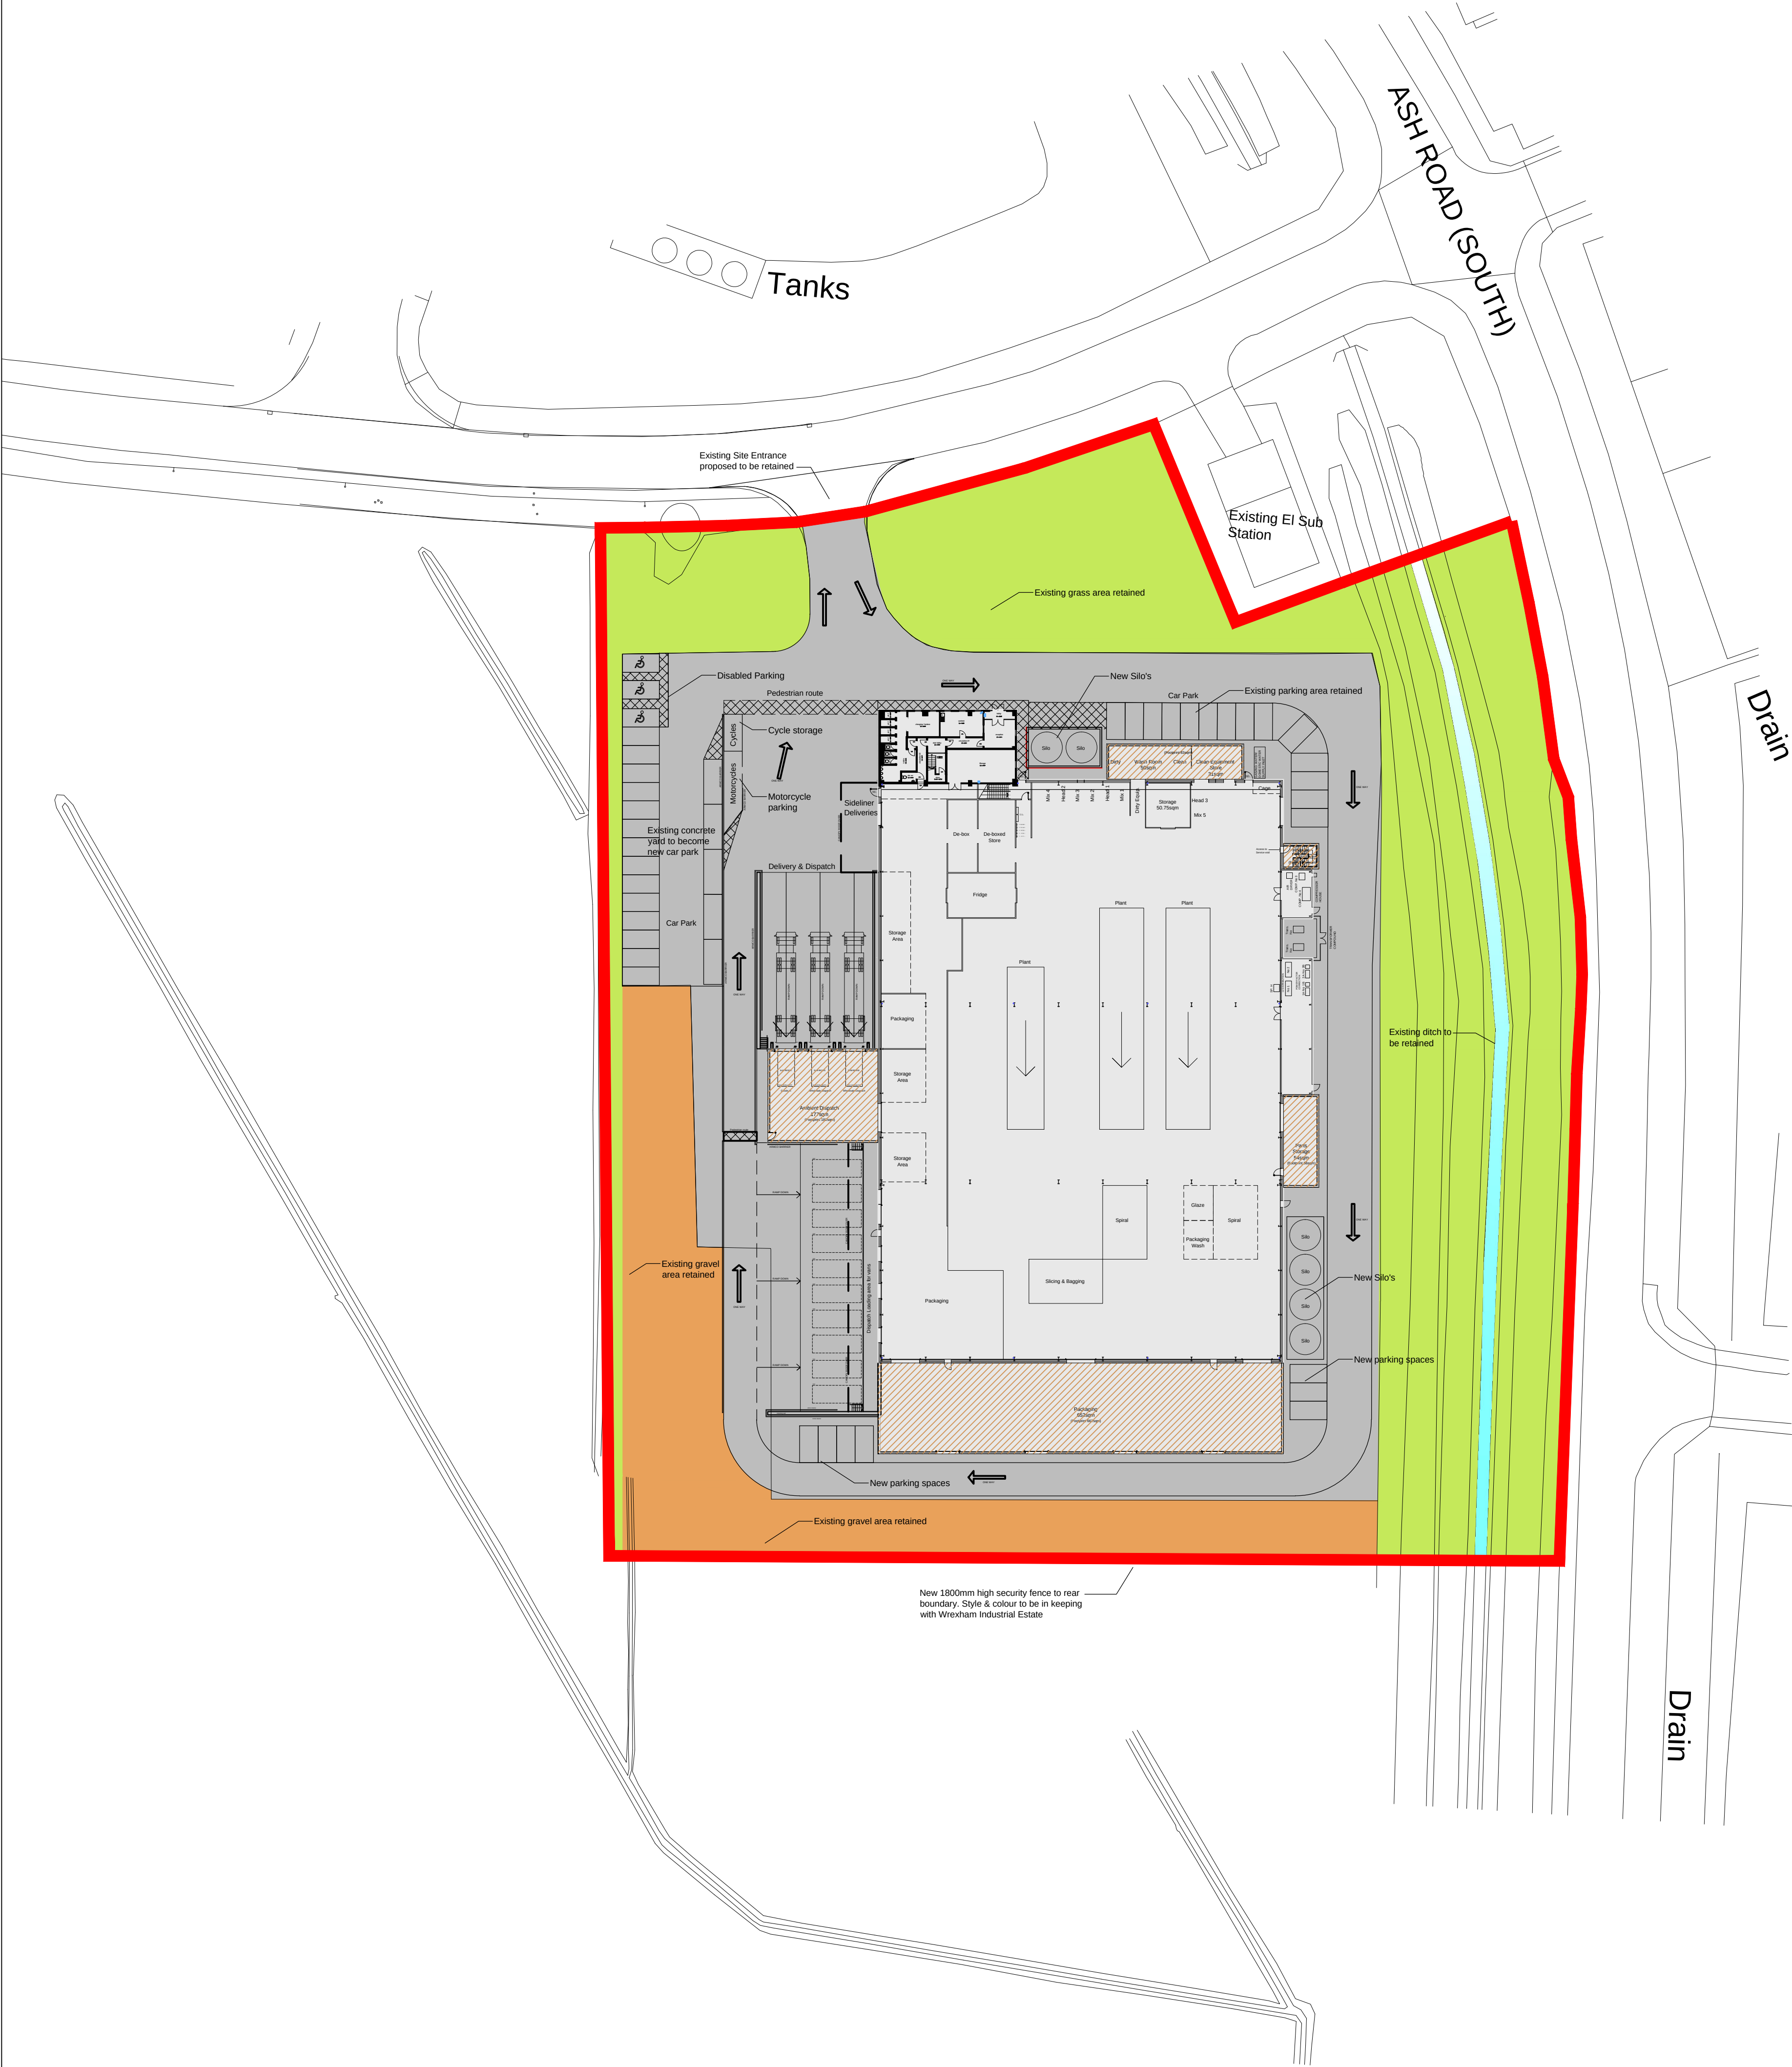

TOTAL SITE AREA
18,243sqm

SITE PLAN AS PROPOSED
1:500@A1

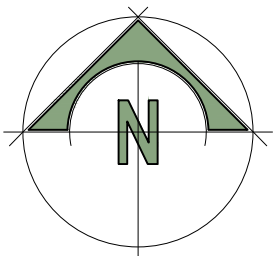

NOT APPROVED FOR CONSTRUCTION

A	Issued for Planning	15 / 12 / 17	JR	GE
rev	description	date	dr by	ap by

PLANNING

client
VILLAGE BAKERY WREXHAM LTD
project
NEW EXTENSION & REFURBISHMENT OF FORMER
CAPARO WIRE FACTORY, ASH ROAD, WREXHAM
INDUSTRIAL ESTATE

drawing SITE PLAN: AS PROPOSED	project no. 17056	date 12/17 drawn JR	scale 1:500@A1
--------------------------------------	----------------------	------------------------------	-------------------

drawing no. P-03	revision A
---------------------	---------------

The copyright of this drawing is vested in Design & Planning Associates and must not be copied or reproduced without written consent. It must be stored with the current building regulations and codes of practice. If printed elsewhere any to be taken from this drawing. Contractors must visit the site and be responsible for taking and checking dimensions relative to this work.

SITE PLAN AS PROPOSED