



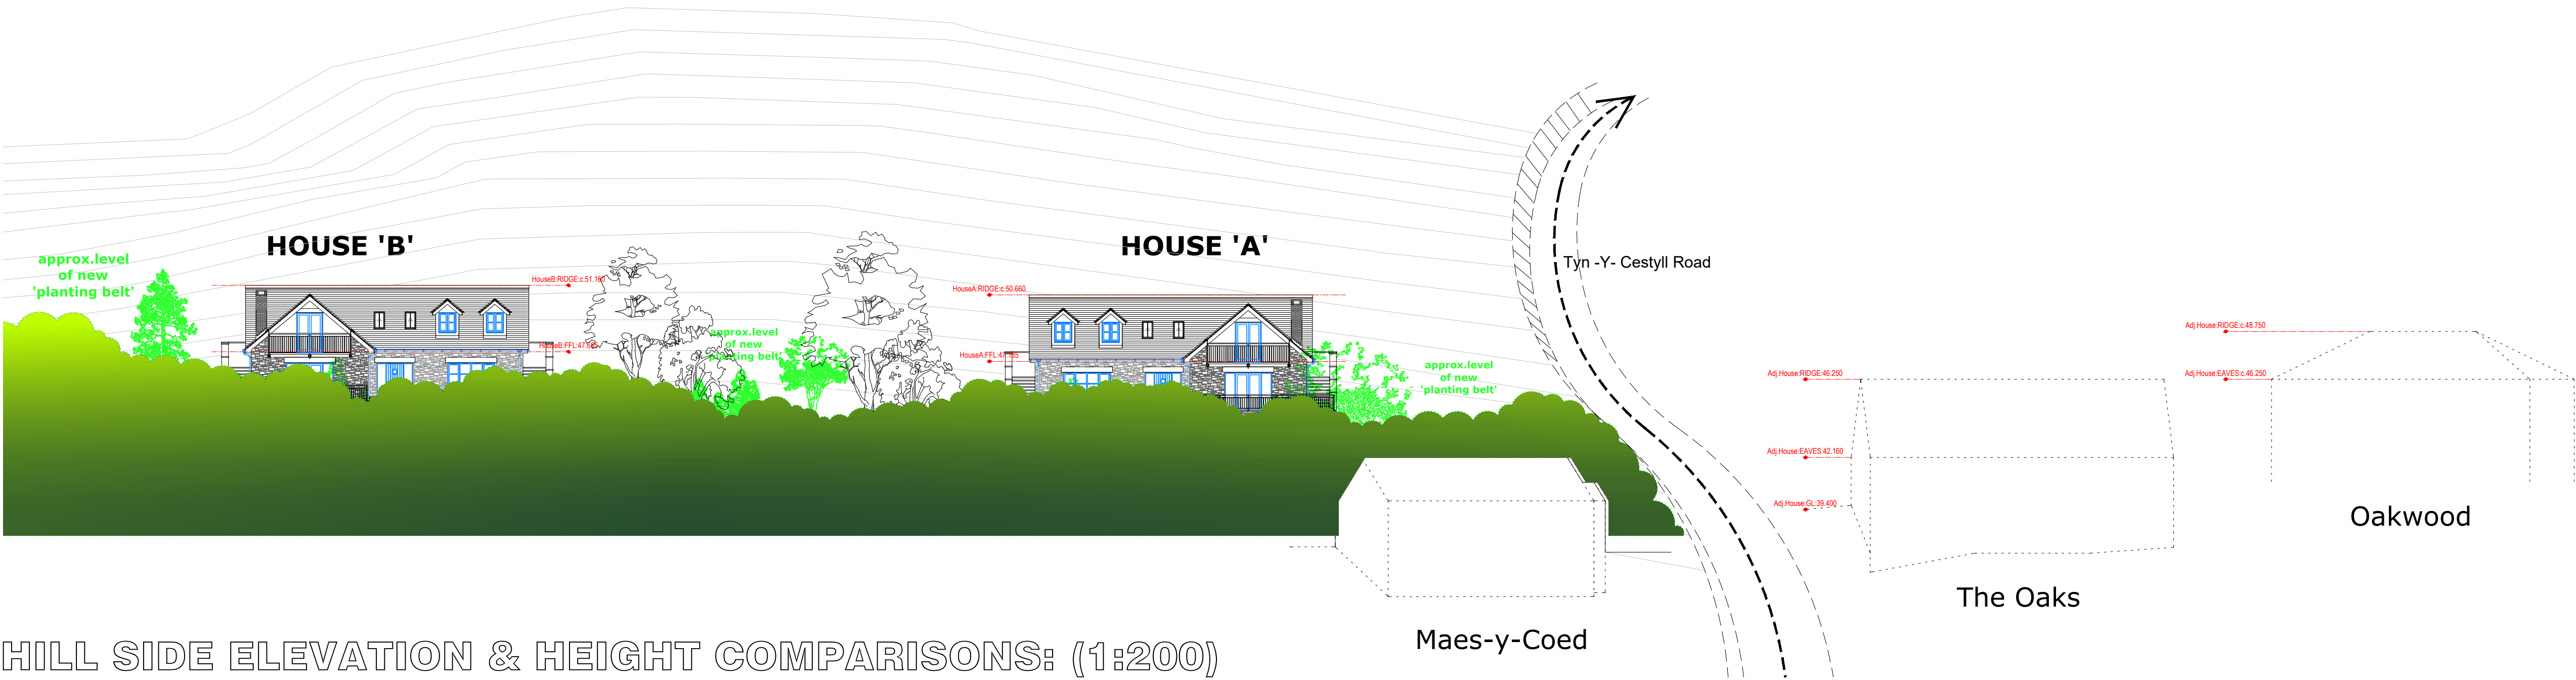

HILL SIDE ELEVATION & HEIGHT COMPARISONS: (1:200)

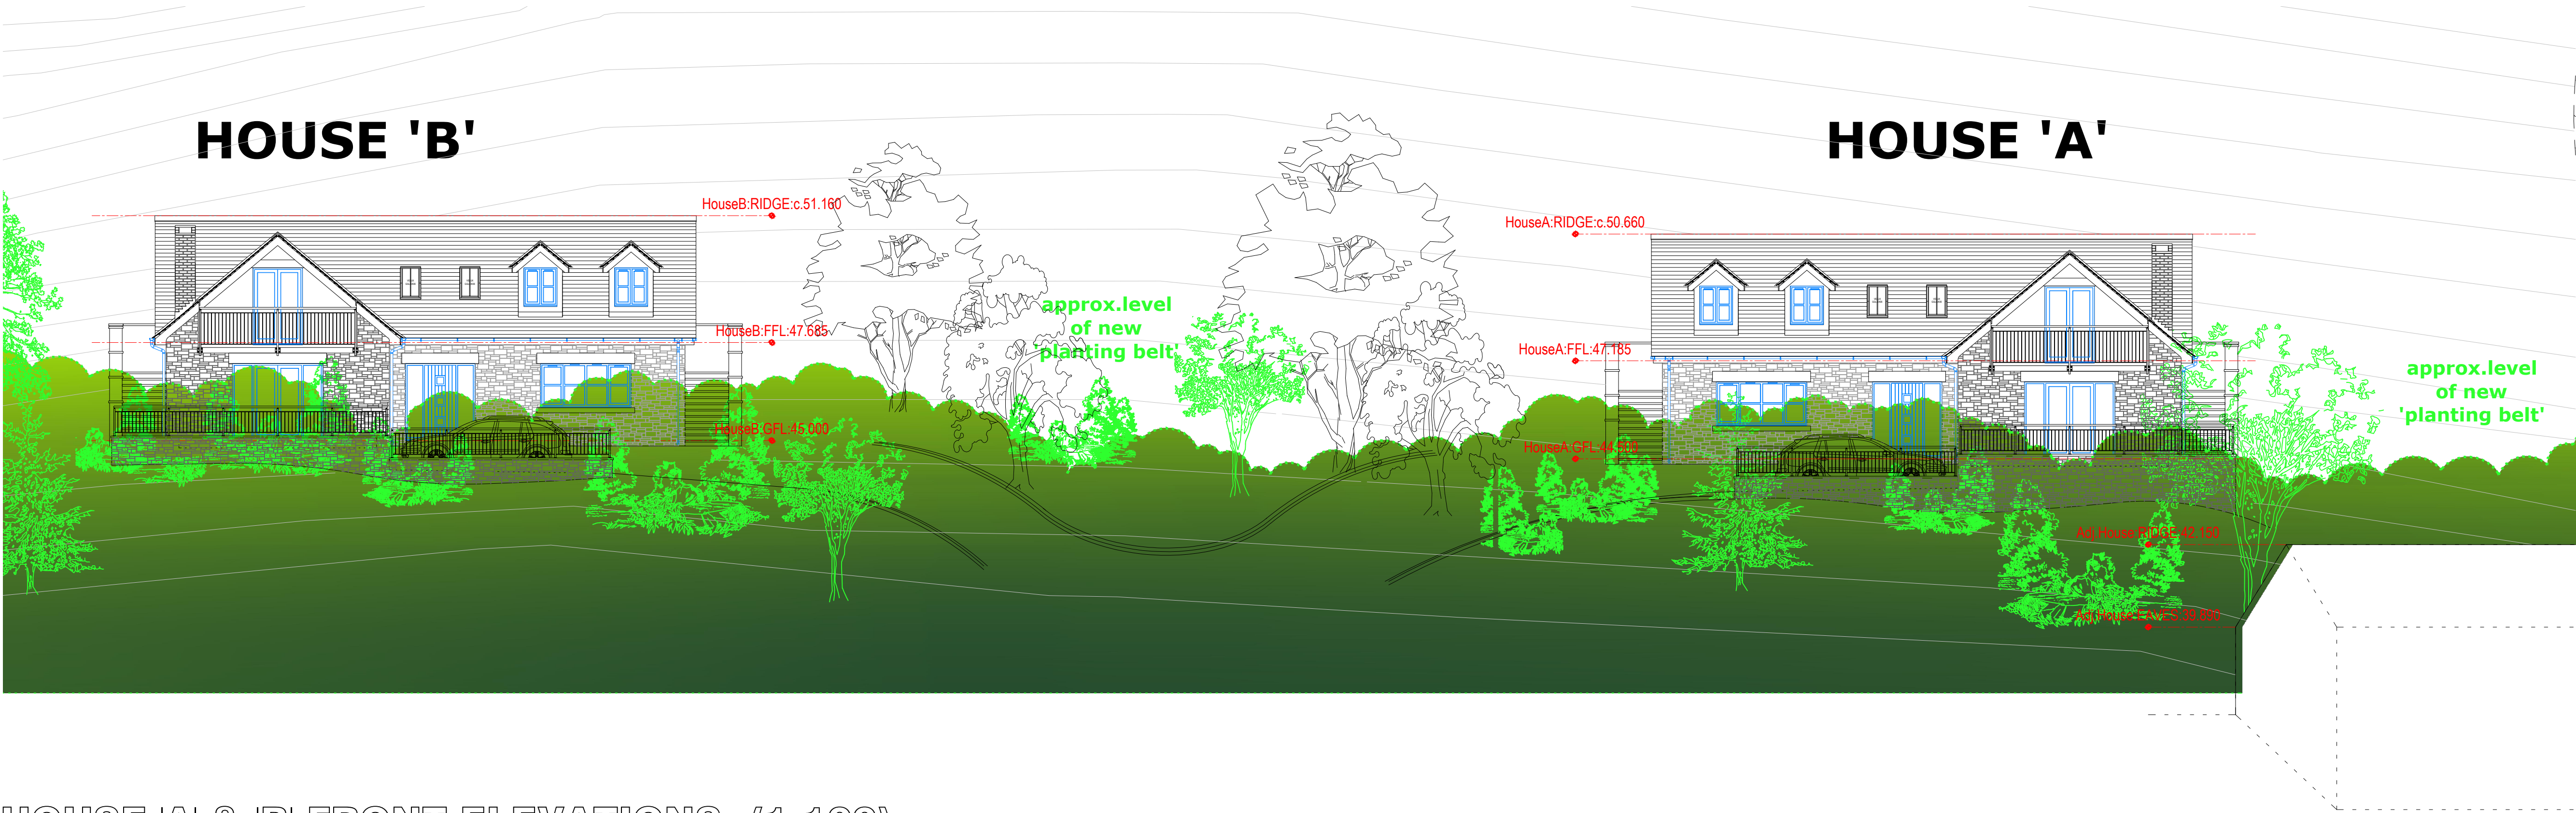

HOUSE 'A' & 'B' FRONT ELEVATIONS: (1:100)

BASIC STRIP ELEVATIONS:

NOT APPROVED FOR CONSTRUCTION

A	additional planting shown between properties	27/02/17	DS
rev:	description:	date:	author:

PLANNING

client:
Mr D. HOWELLS

project:
LAND off TYN Y CESTYLL ROAD,
GLYN CEIRIOG, Nr LLANGOLLEN

drawing: STRIP ELEVATIONS	project no: 1678	date: 24/02/17 drawn: DS	scale: 1/200 & 1/100 @A1
drawing no: P-05		revision: A	

Design and Planning Associates
Salop House, 13 Salop Road,
Clywedoch, Shropshire
SY11 2NE
Tel: 01691 659595.

SK=SKETCH/FEASIBILITY • PH=PLANNING
BR=BUILDING REGS • AB=AS BUILT

The copyright of this drawing is vested in Design & Planning Associates and must not be copied or reproduced without written consent. All work to comply with the current building regulations and codes of practice. Figures dimensions ONLY to be taken from this drawing. Contractors must visit the site and be responsible for taking and checking dimensions relative to the work prior to construction.