






PROPOSED REAR ELEVATION



PROPOSED GROUND FLOOR PLAN

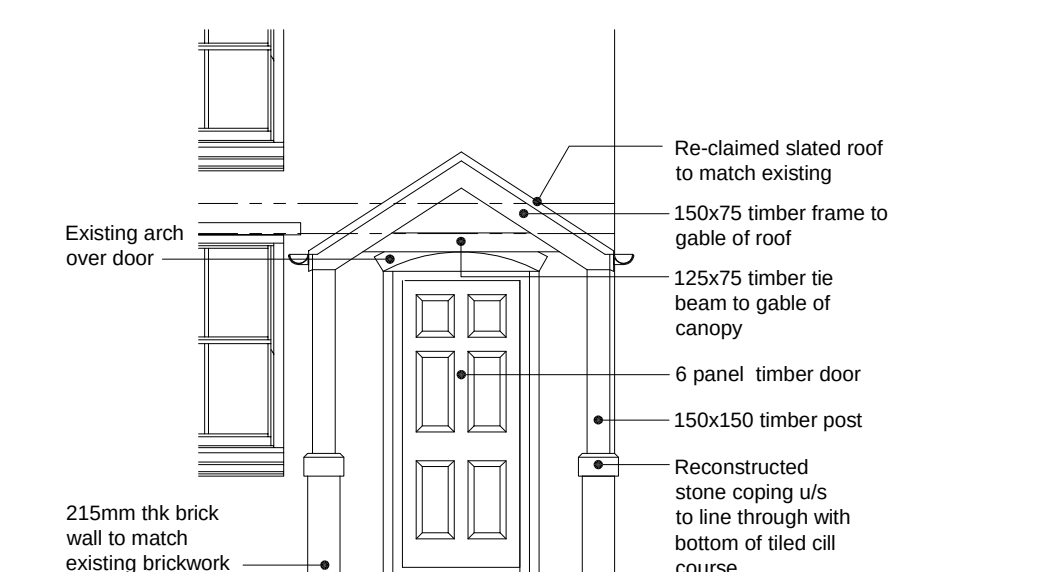

PROPOSED PORCH
SCALE 1:50

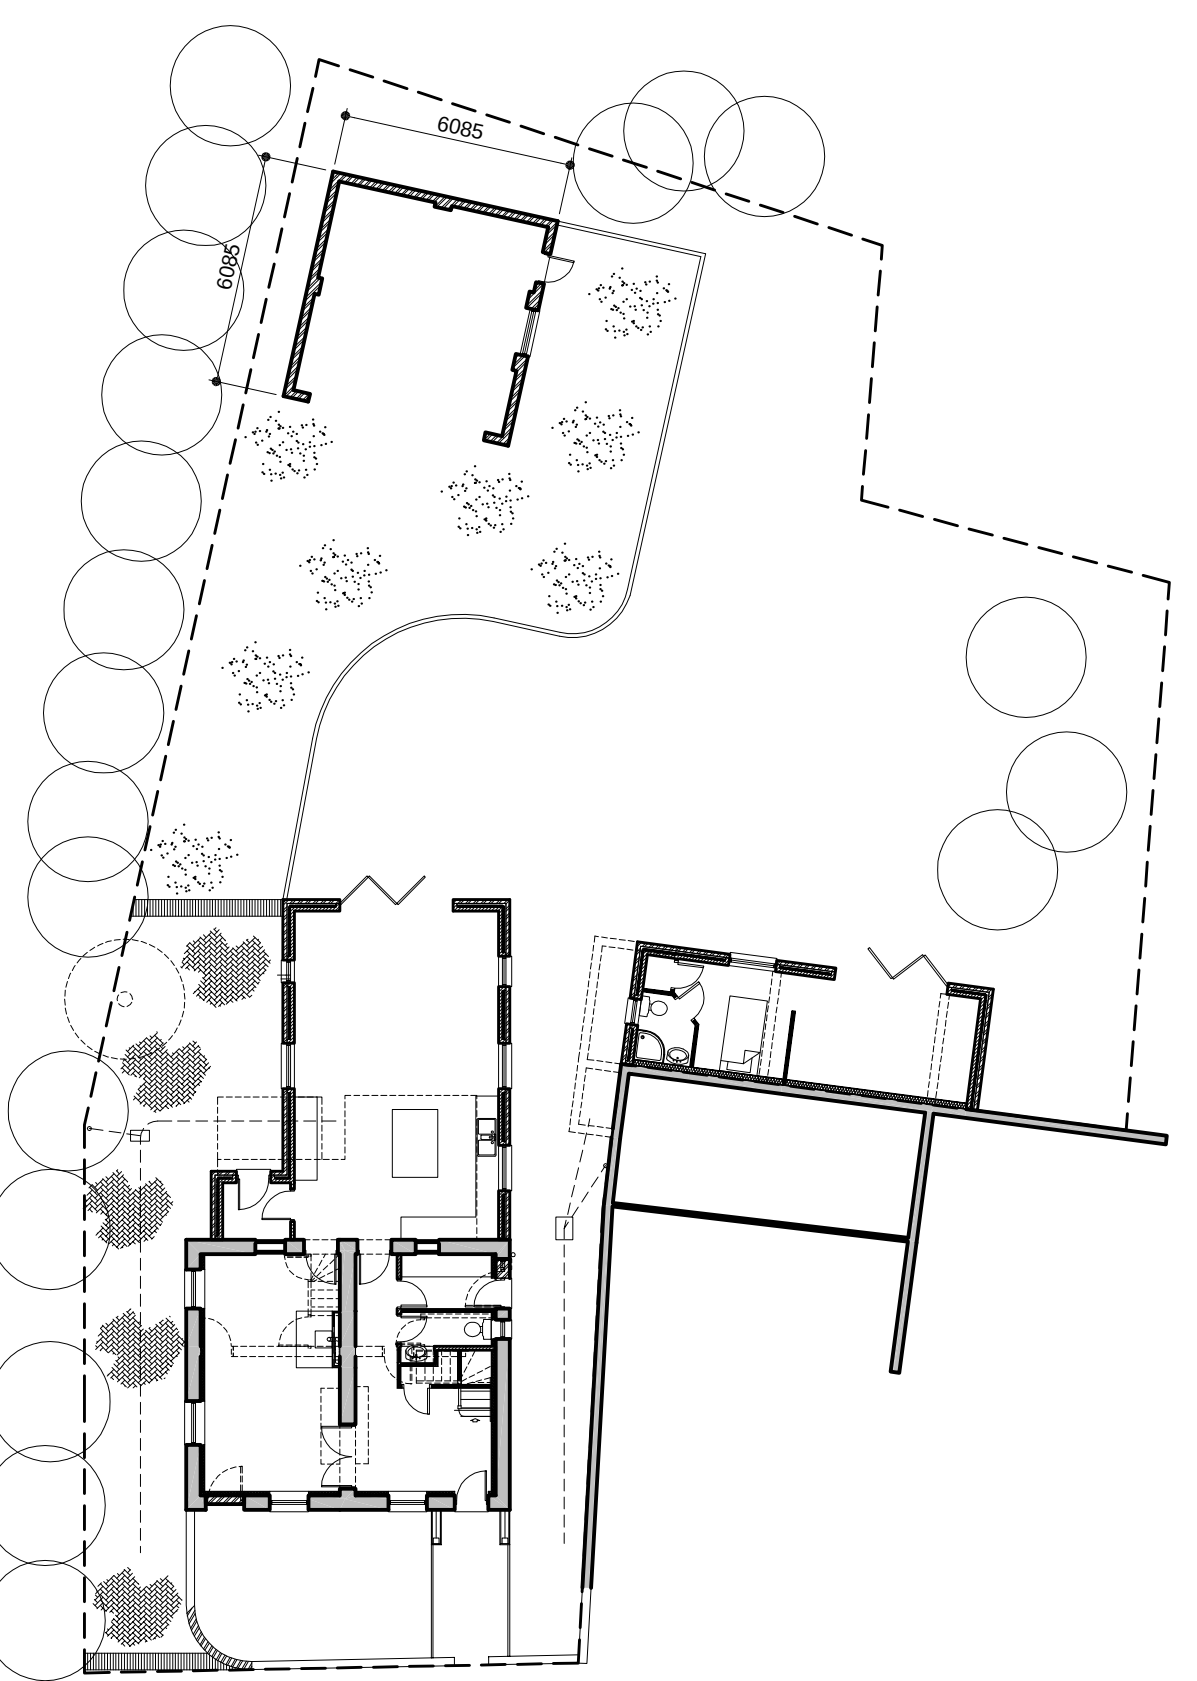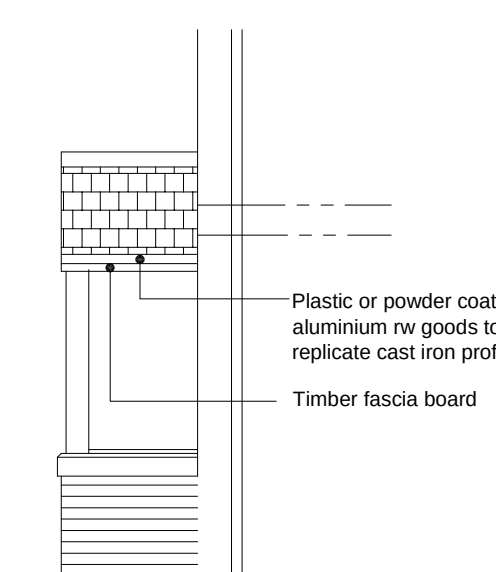

PROPOSED FIRST FLOOR PLAN

PROPOSED PORCH
COPING
SCALE 1:20

Revision	Amendment	Date
A	Planning revs	Oct 17
B	Planning & client revs	Nov 17
C	proposed rear ele bedroom windows glazing bars omitted	Nov 17
D	Elevations revised for planning	Dec 17



PARTNERED WITH
CHESHIRE WEST AND CHESTER

Purpose of issue	
Planning application	

CLIENT
Development by Freemans Ltd, Myrtle Cottage, Wrexham Rd, Holt

TITLE	Proposed plans
-------	----------------

Malcolm Quick

5 Haslin Crescent Christleton Chester CH36AN

Telephone 01244 335971

Architectural Consultant

SCALE	DATE
-------	------

Jul 17

1:100

DRAWING NUMBER

L7.009/02D

DRAWING NOT TO BE SCALED AND ALL DIMENSIONS CHECKED ON SITE