



Proposed Site Plan (Scale 1:100)

tree survey schedule

TREE NO	TREE SPECIES	O/A HEIGHT meters	TRUNK DIA mm	HEIGHT TO FIRST SIG BRANCH	BRANCH SPREAD				LIFE STAGE	CONDITION
					N	S	E	W		
T1	Sycamore acer pseudoplatanus	17m	950mm	4.5m	5.4m	2.2m	4.4m	5.4m	mature	fair
T2	Poplar Populus	22m	800mm	7m	2.5m	2.8m	2.5m	2.0m	mature	fair
T3	Sycamore acer pseudoplatanus	18m	950mm	2.5m	5.6m	7.5m	6.0m	6.2m	mature	fair

DRAWING NO: P04

The Architect take no responsibility for any dimensions obtained by scaling from this drawing. If no dimension is shown the recipient must ascertain the dimension specifically from the Architect or by site measurement. Supplying this drawing in digital form is solely for convenience and no reliance may be placed on digital data. All data must be checked against hard copy. Dimensions must be checked on site. Any discrepancies must be reported to the Architect immediately.


All drainage runs, connections, lines, levels and inverts are assumed, these are to be confirmed on site and agreed with LA Building Inspector and Babilie (welsh water) if necessary.

This drawing to be read in conjunction with consultants drawings, calculations and report, and the designer's risk assessment (where CDM is compliant).

The Architect will not be held responsible for any works carried out prior to Building Regulation/Planning Approval

The Architect takes no responsibility for any material/product changes/alterations on site without his/her written consent.

Copyright
These drawings and designs are protected by the copyright design and patent act of 1988 which prevents any copying of the drawings/design without the architects permission. Under the R.I.B.A standard form of appointment JPH Architects Ltd retain the copyright.

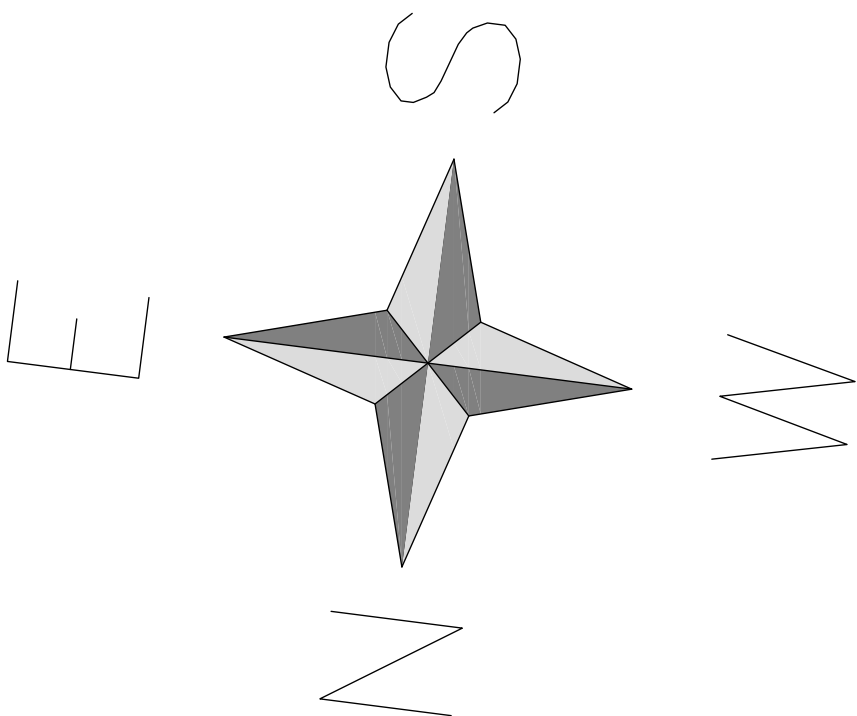

FOR PLANNING PURPOSES ONLY

15/09/17	A	T1, T2 and T3 ADDED BUILDING FOOTPRINT REDUCED IN SIZE	WG	JPH
DATE	REV	DESCRIPTION	DWN	CHECK

DRAWING NO: P04 REV A

CLIENT: Gill & Geoff Leigh-Ford	PROJECT: The West Arms	
WORK DESCRIPTION: Internal Alterations & Additional Honeymoon Suite	DRAWING TITLE: Proposed Site Plan	
DATE: 22/07/17	SCALE: 1:100@A1	PROJECT NO: 26_17
CAD REF: PXRREF	FILE NO: 22.07.17	DRAWING TYPE: P



J
P

ARCHITECTS

8 Brighton road, rhyll, L118 3hd
em: info@jpharchitects.com - www.jpharchitects.com

tel: (01745) 350650
fax: (01745) 350557

Certified Passivhaus Designers & Code for Sustainable Homes Assessors