


HOUSE TYPE B


Area Schedule (Gross Building)		
Level	Area	Comments
Second Floor Plan	47 m²	area to ext face of ext wall
Ground Floor Plan	64 m²	area to ext face of ext wall
First Floor Plan	64 m²	area to ext face of ext wall
Grand total	174 m²	

Material Key	
Roof	- Slate roof.
Walls	- Dark red brick and white render.
Doors	- Painted soft wood, colour tbc.
Windows	- Painted soft wood, colour tbc.
Rainwater Goods	- Black UPVC.
Facia, Soffit & Bargeboard	- Painted soft wood, colour tbc.

REVIEWED
Reviewed By AlwynRowlands at 09 Dec 17 11:06
APPROVED
Approved By AlwynRowlands at 09 Dec 17 11:06

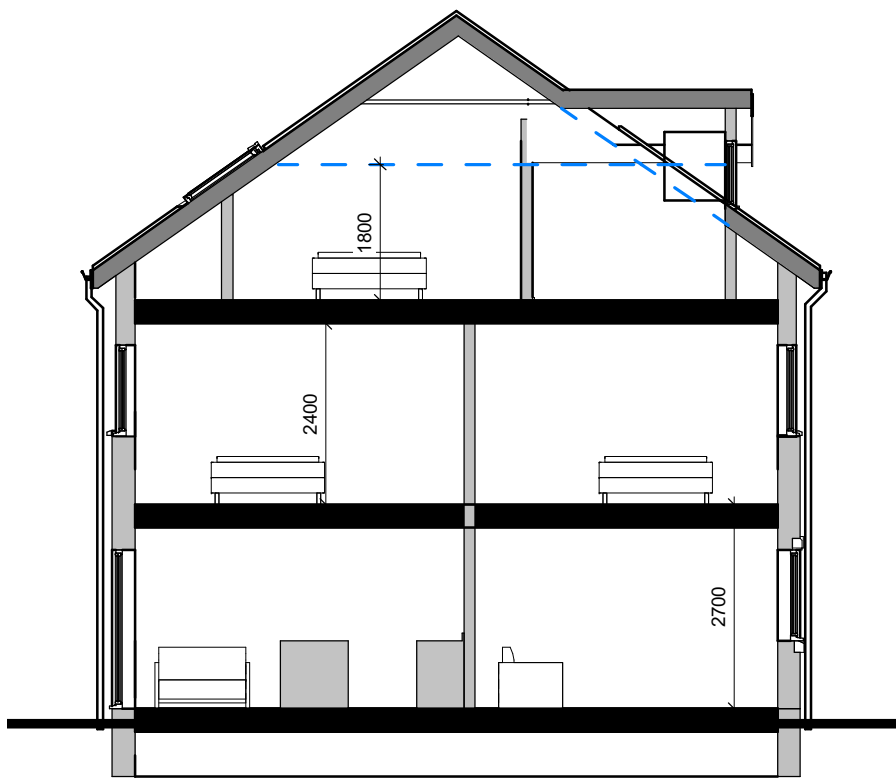


Section 4

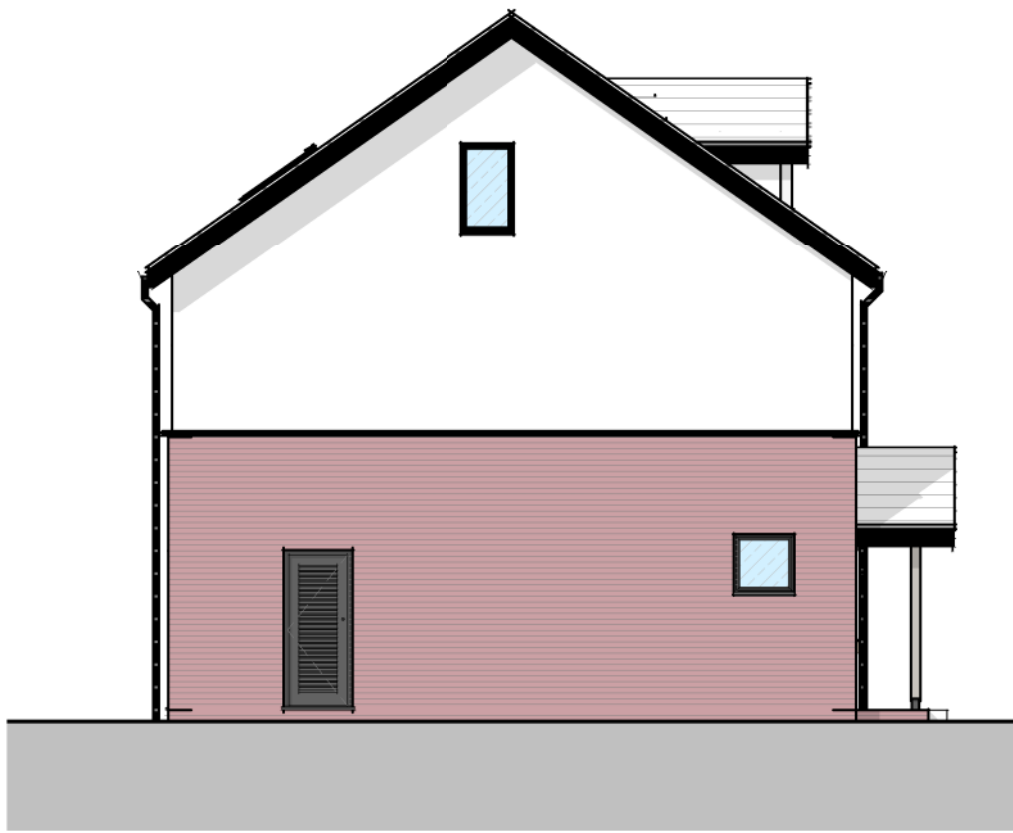

Elevation Side A




Front Elevation

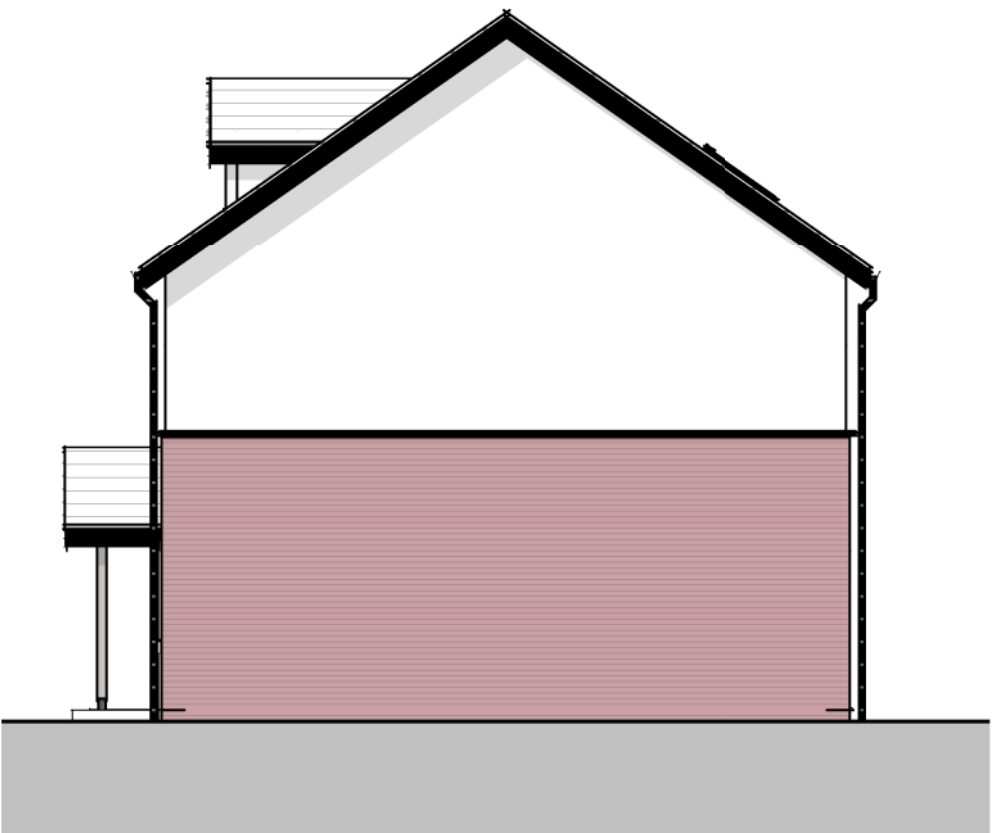


Elevation Side B




Rear Elevation

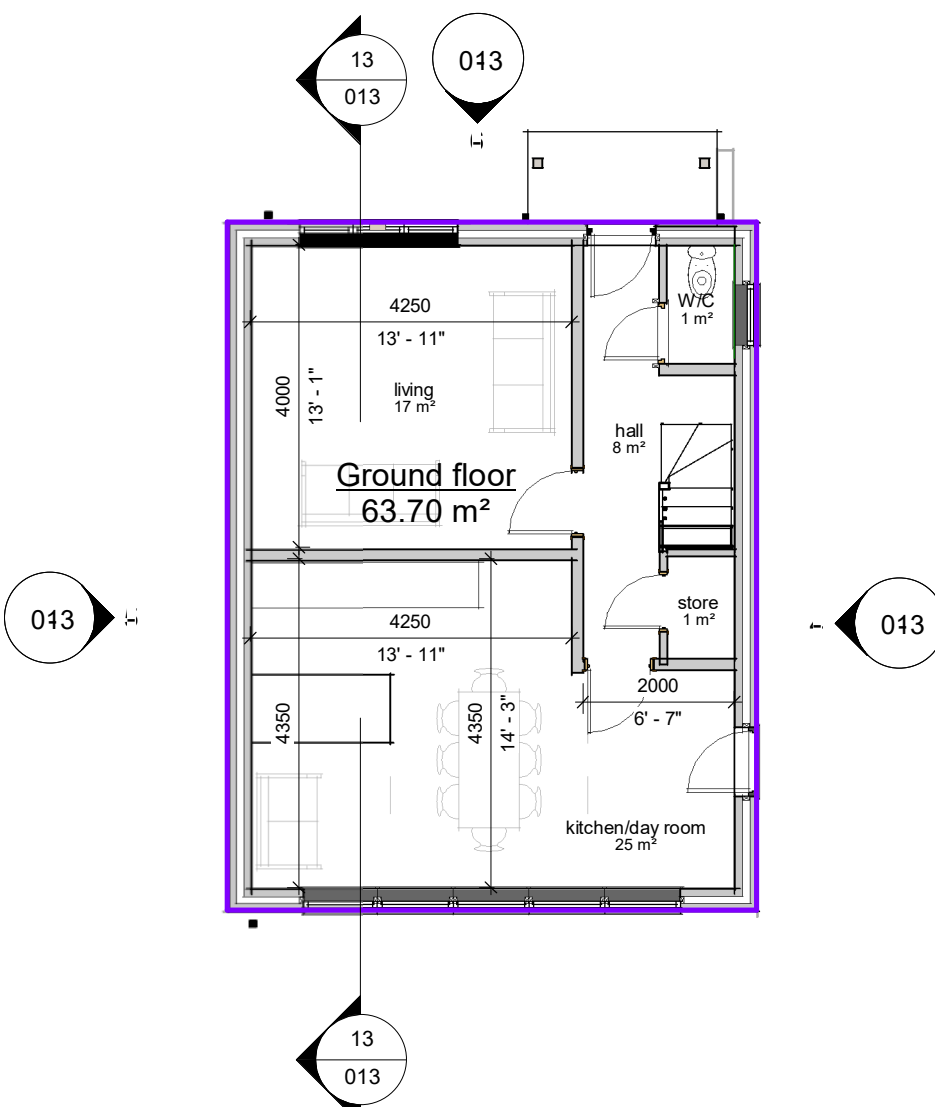


Ground Floor Plan

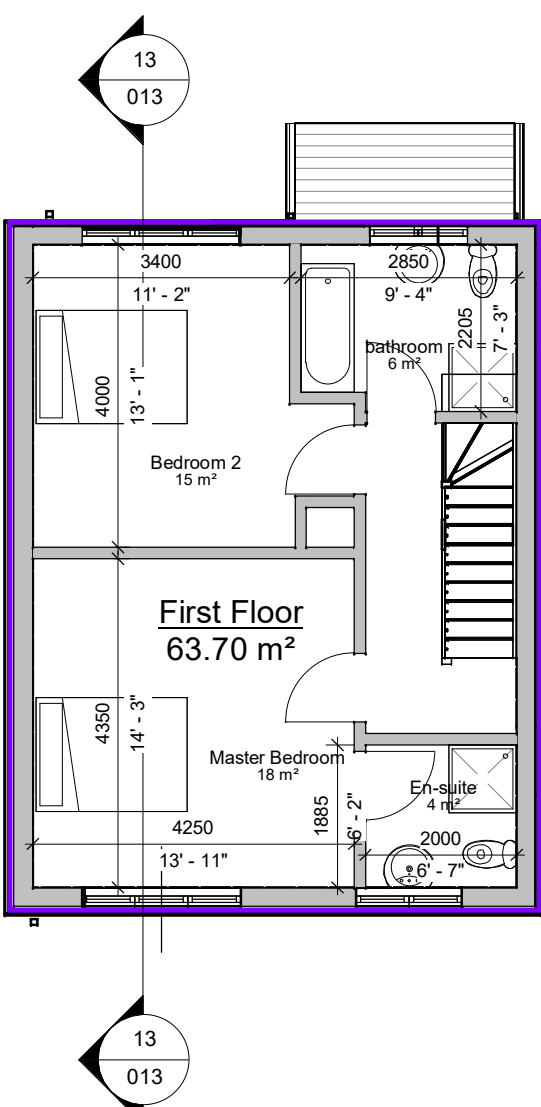

First Floor Plan

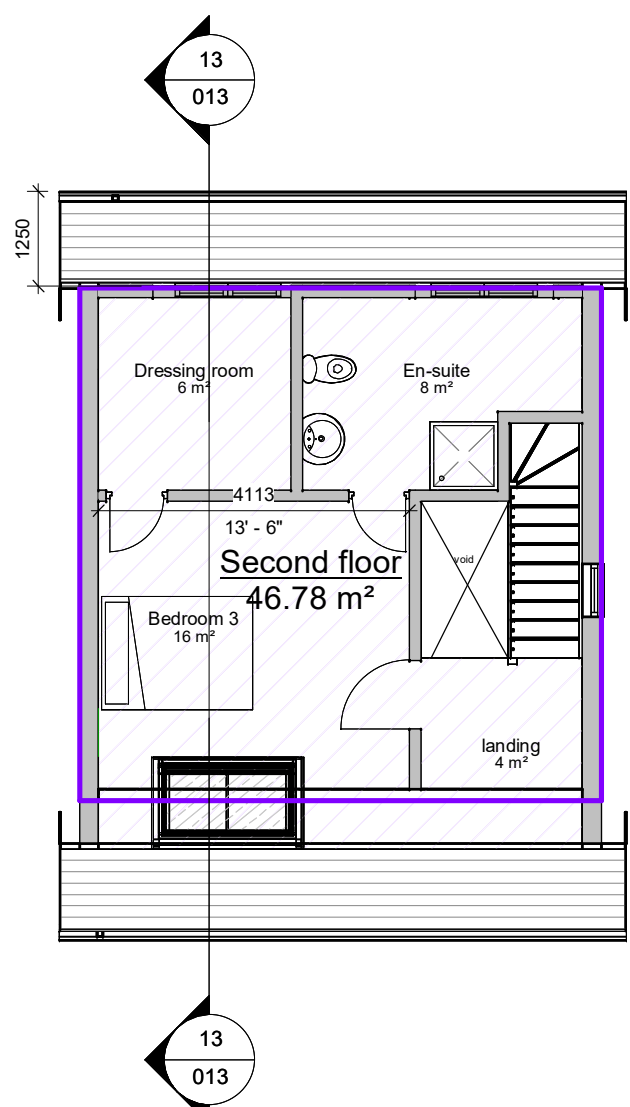

Second Floor Plan

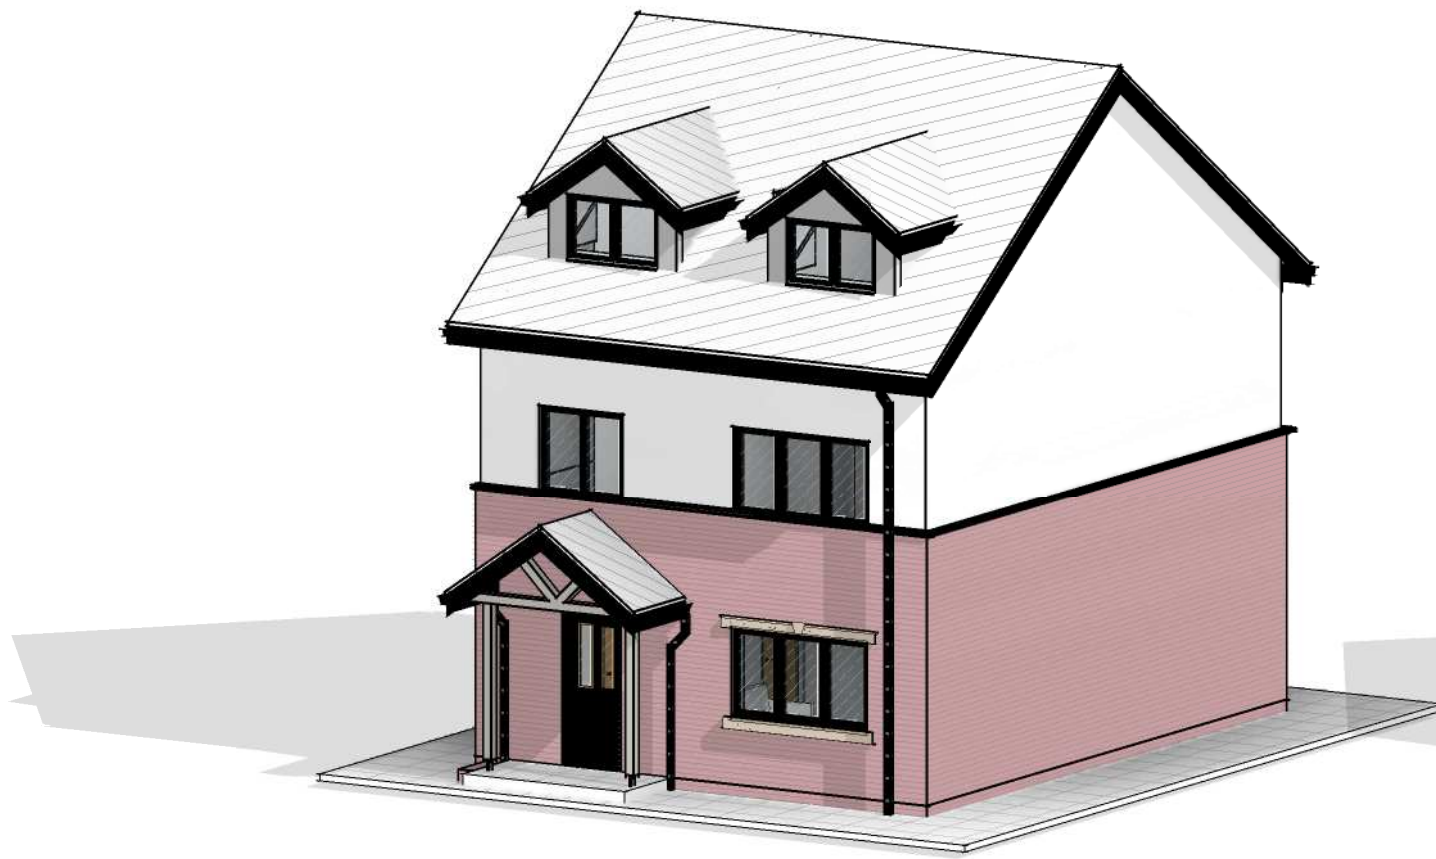

Front Axo



Rear Axo

H	Submitted for planning	2017.12.08	CLM
G	Revised to suit clients comments recived 2017.11.27	2017.11.28	CLM
F	Revised with addition of dormers to front elevation	2017.10.27	JRW
E	Revised with addition of material Key	2017.10.23	JRW
D	Revised to suit Planning and Client comments	2017.10.18	AJR
C	Design development	2017.07.12	JRW
B	Layout Refinement	2017.07.07	AJR
A	Footprint reduced	2017.07.04	AJR
Revision	Description	Date of Revision	Issued by

Project status: **Planning** Current Workstage: **workstage 3**

www.creuarchitecture.com

Ffon - Phone : 01745 814441 E-bost - E-mail : info@creu.biz Cyfeiriad - Address : Upper Floor Studio, Diamond Building, 6 Highgate, Denbigh. LL16 3LE



Project: Housing Development Holt
Scale@A1: 1 : 100
Revision: H
Drawing No: 013
Date: 30/05/17
Sheet name: PROPOSED PLANS & ELEVATIONS_ HOUSE TYPE B

© copyright reserved by creu ltd. this drawing has been produced for this project and is not intended for use by any other person or for any other purpose. check dimension bar top left before scaling. all dims should be checked on site and discrepancies reported.