

Project

Graig Wen Cottage

Author

Lizzie Nicholson-Jones

Checked by

Tim Nicholson

Drawing Description

Ground Floor As Existing

Drawing Number

DWG1

Date

8th November 2017

Scale

1mm:50mm @ A3



Ground Floor As Existing



Project

Graig Wen Cottage

Author

Lizzie Nicholson-Jones

Checked by

Tim Nicholson

Drawing Description

First Floor As Existing

Drawing Number


DWG2

Date

8th November 2017

Scale

1mm:50mm @ A3

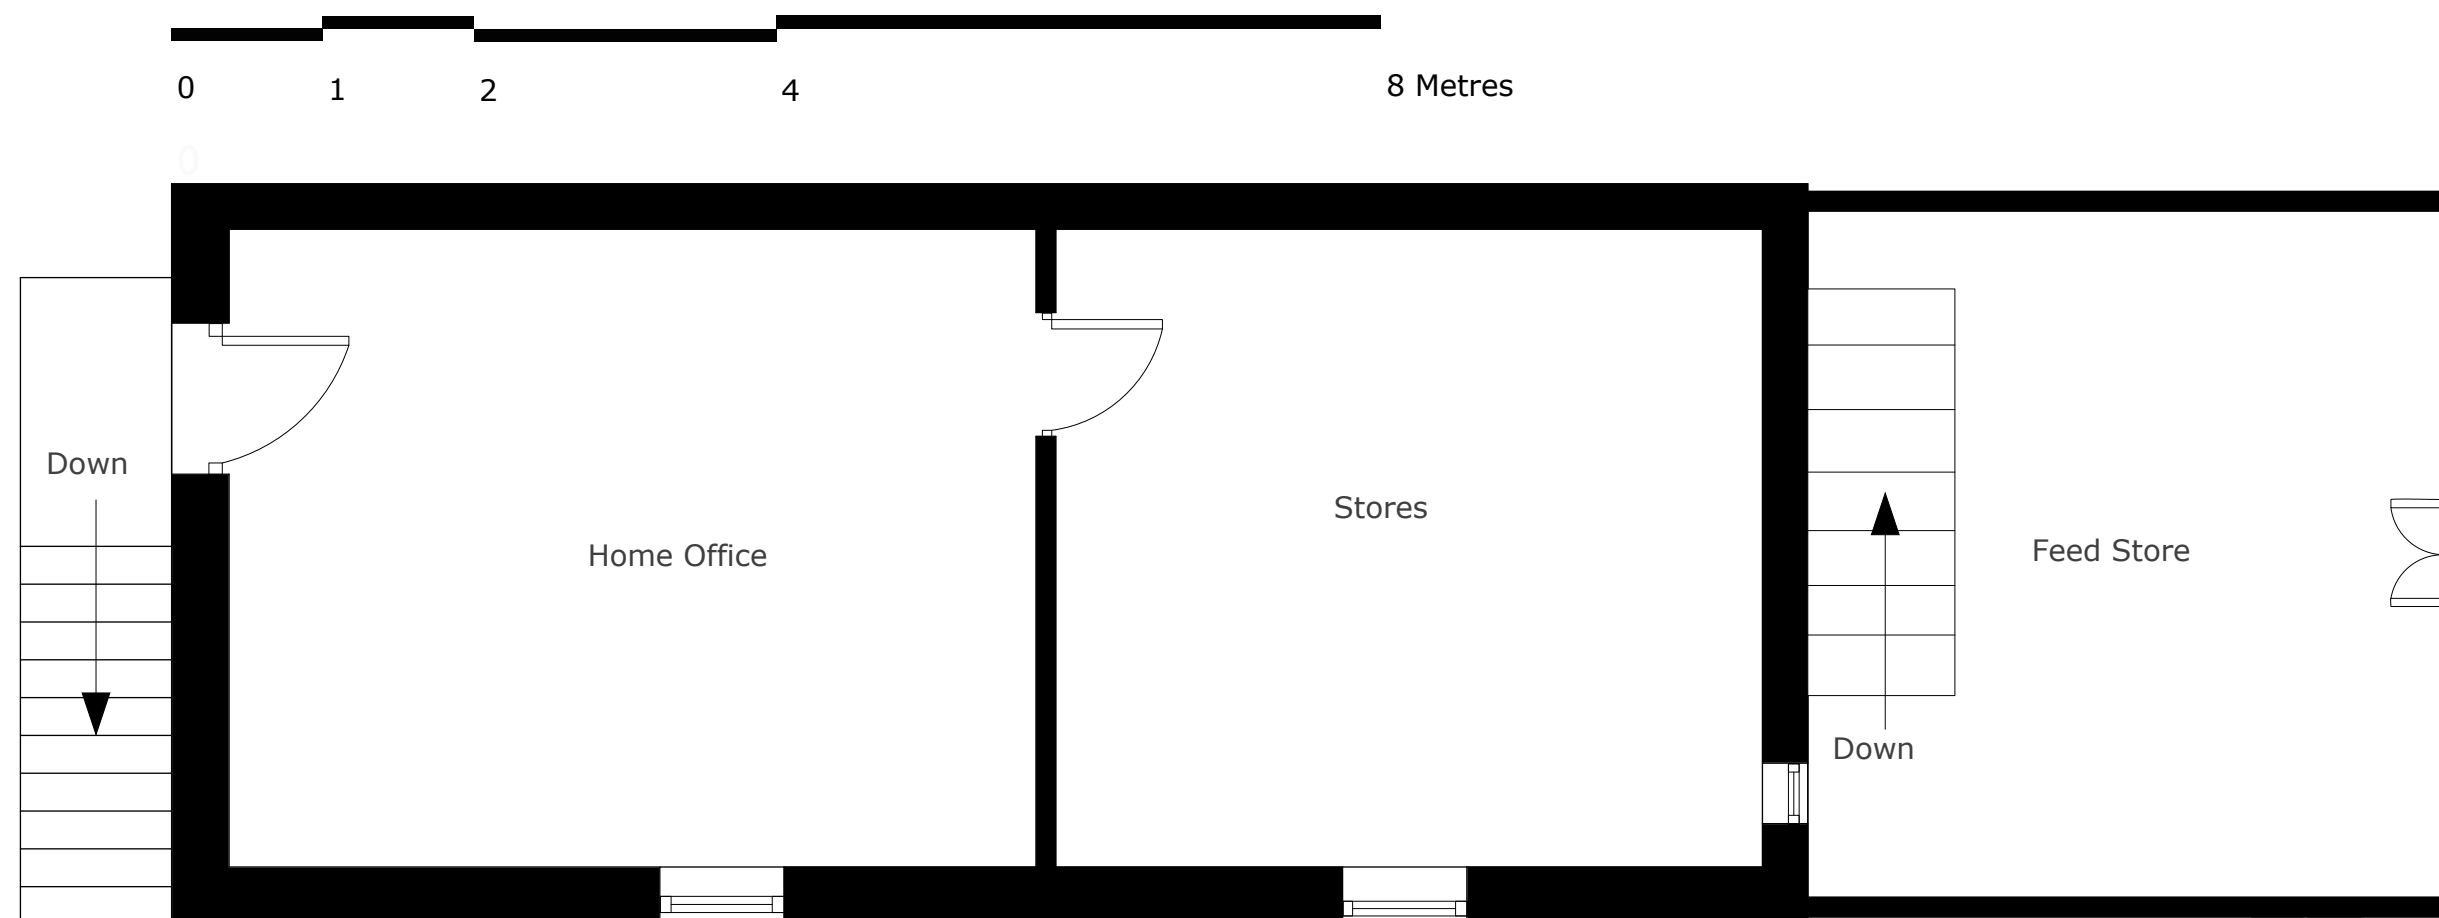

First Floor As Existing



Project

Graig Wen Cottage

Author

Lizzie Nicholson-Jones

Checked by

Tim Nicholson

Drawing Description

South East Elevation As Existing

Drawing Number

DWG3

Date

8th November 2017

Scale

1mm:50mm @ A3

0 1 2 4 8 Metres

South East Elevation As Existing



Stonework

Softwood Doors

Horizontal Softwood Cladding

Softwood Window frames, single glazed throughout

Project

Graig Wen Cottage

Author

Lizzie Nicholson-Jones

Checked by

Tim Nicholson

Drawing Description

*North West Elevation As
Existing*

Drawing Number

DWG4

Date

8th November 2017


Scale

1mm:50mm @ A3

0 1 2 4 8 Metres


0

Horizontal Softwood Cladding

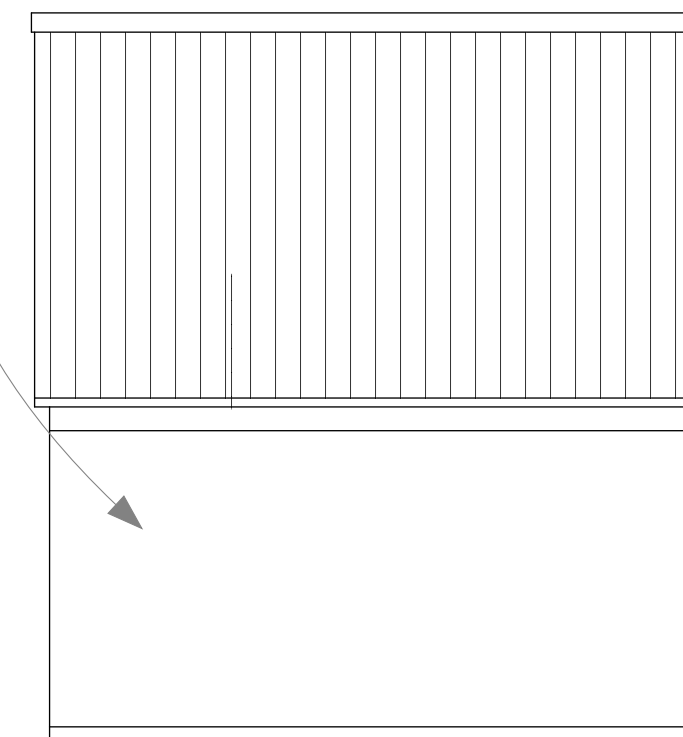

North West Elevation As Existing

Blockwork

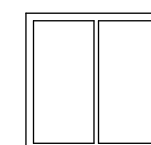

Softwood Window Frame, Single Glazed

Project

Graig Wen Cottage

Author

Lizzie Nicholson-Jones

Checked by

Tim Nicholson

Drawing Description

*South West and North East
Elevations As Existing*

Drawing Number

DWG5

Date

8th November 2017


Scale

1mm:50mm @ A3

South West Elevation As Existing

North East Elevation as existing



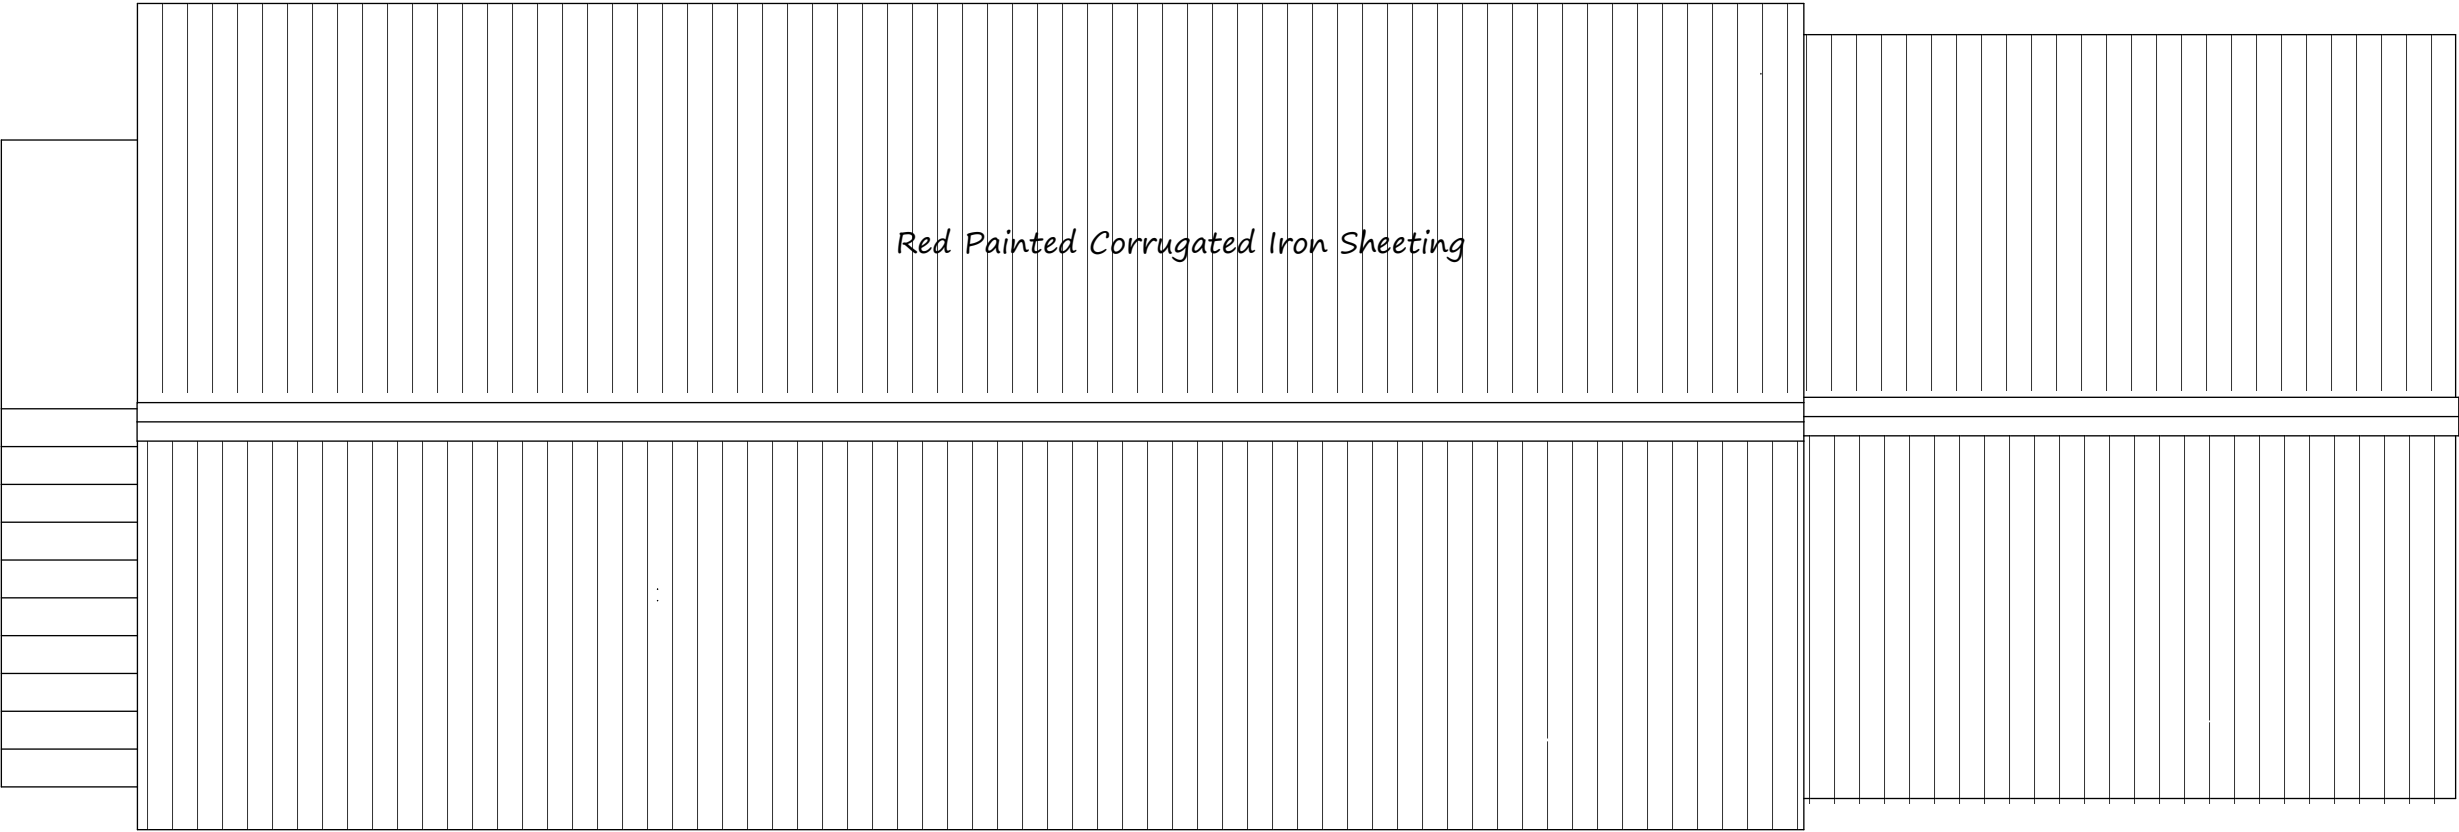

Roof Plan As Existing





Project

Graig Wen Cottage

Author

Lizzie Nicholson-Jones

Checked by

Tim Nicholson

Drawing Description

Ground Floor As Proposed

Drawing Number

DWG7

Date

8th November 2017

Scale

1mm:50mm @ A3




0

1

2

4

8 Metres

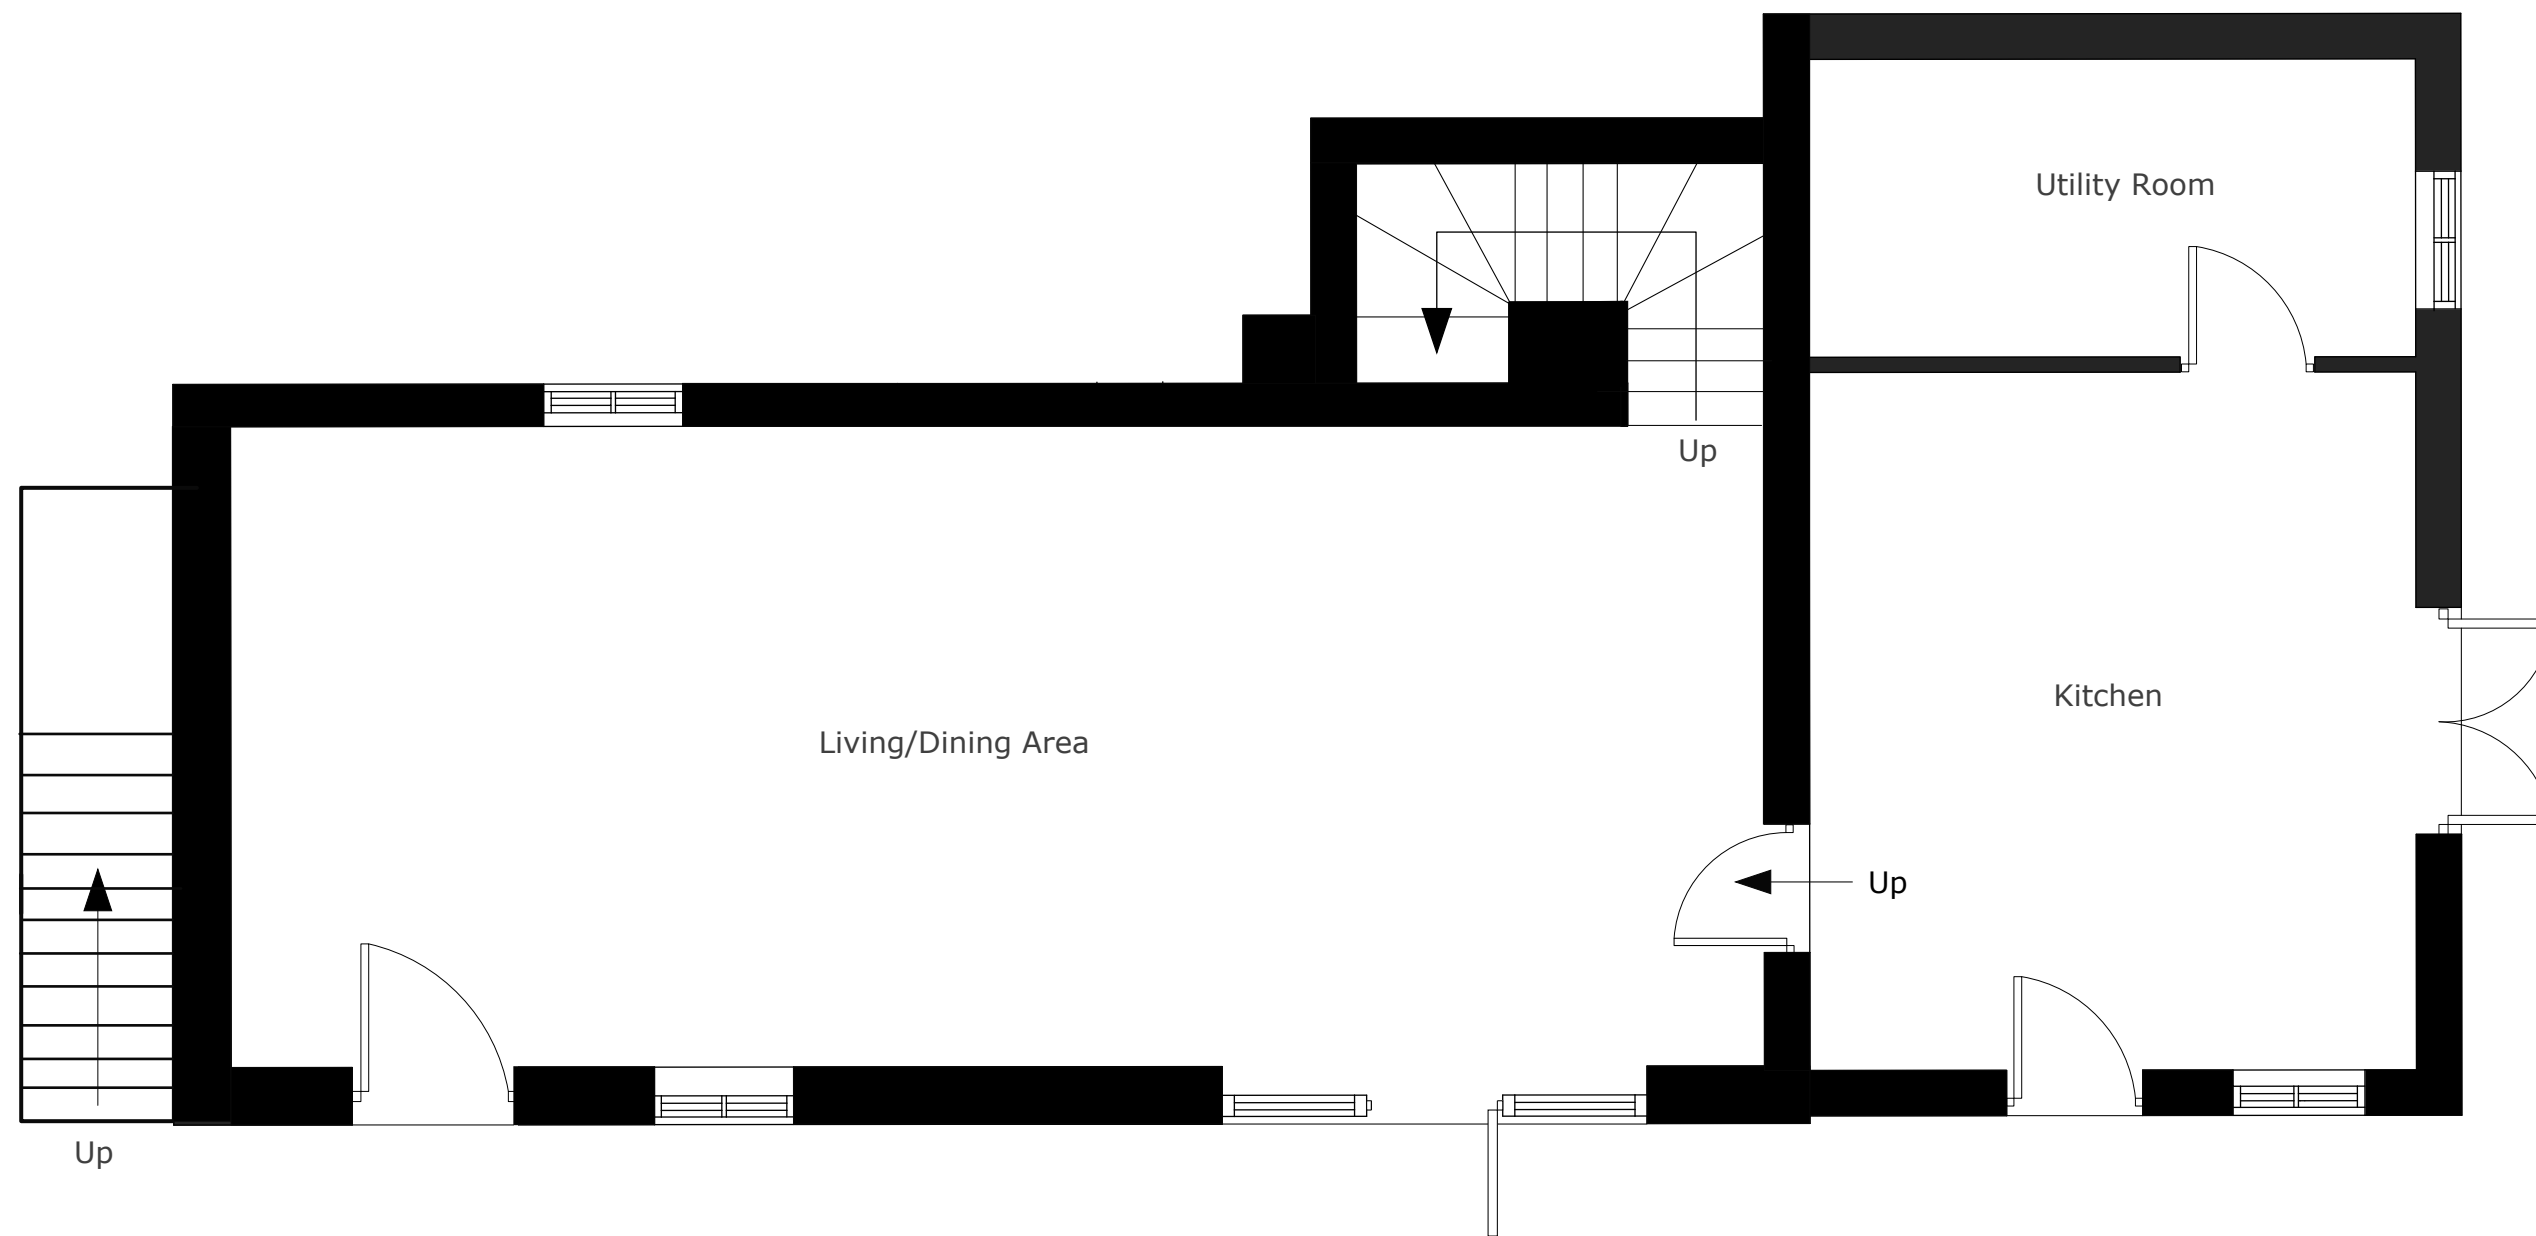

Ground Floor As Proposed

Project

Graig Wen Cottage

Author

Lizzie Nicholson-Jones

Checked by

Tim Nicholson

Drawing Description

First Floor As Propsoed

Drawing Number


DWG8

Date

8th November 2017

Scale

1mm:50mm @ A3

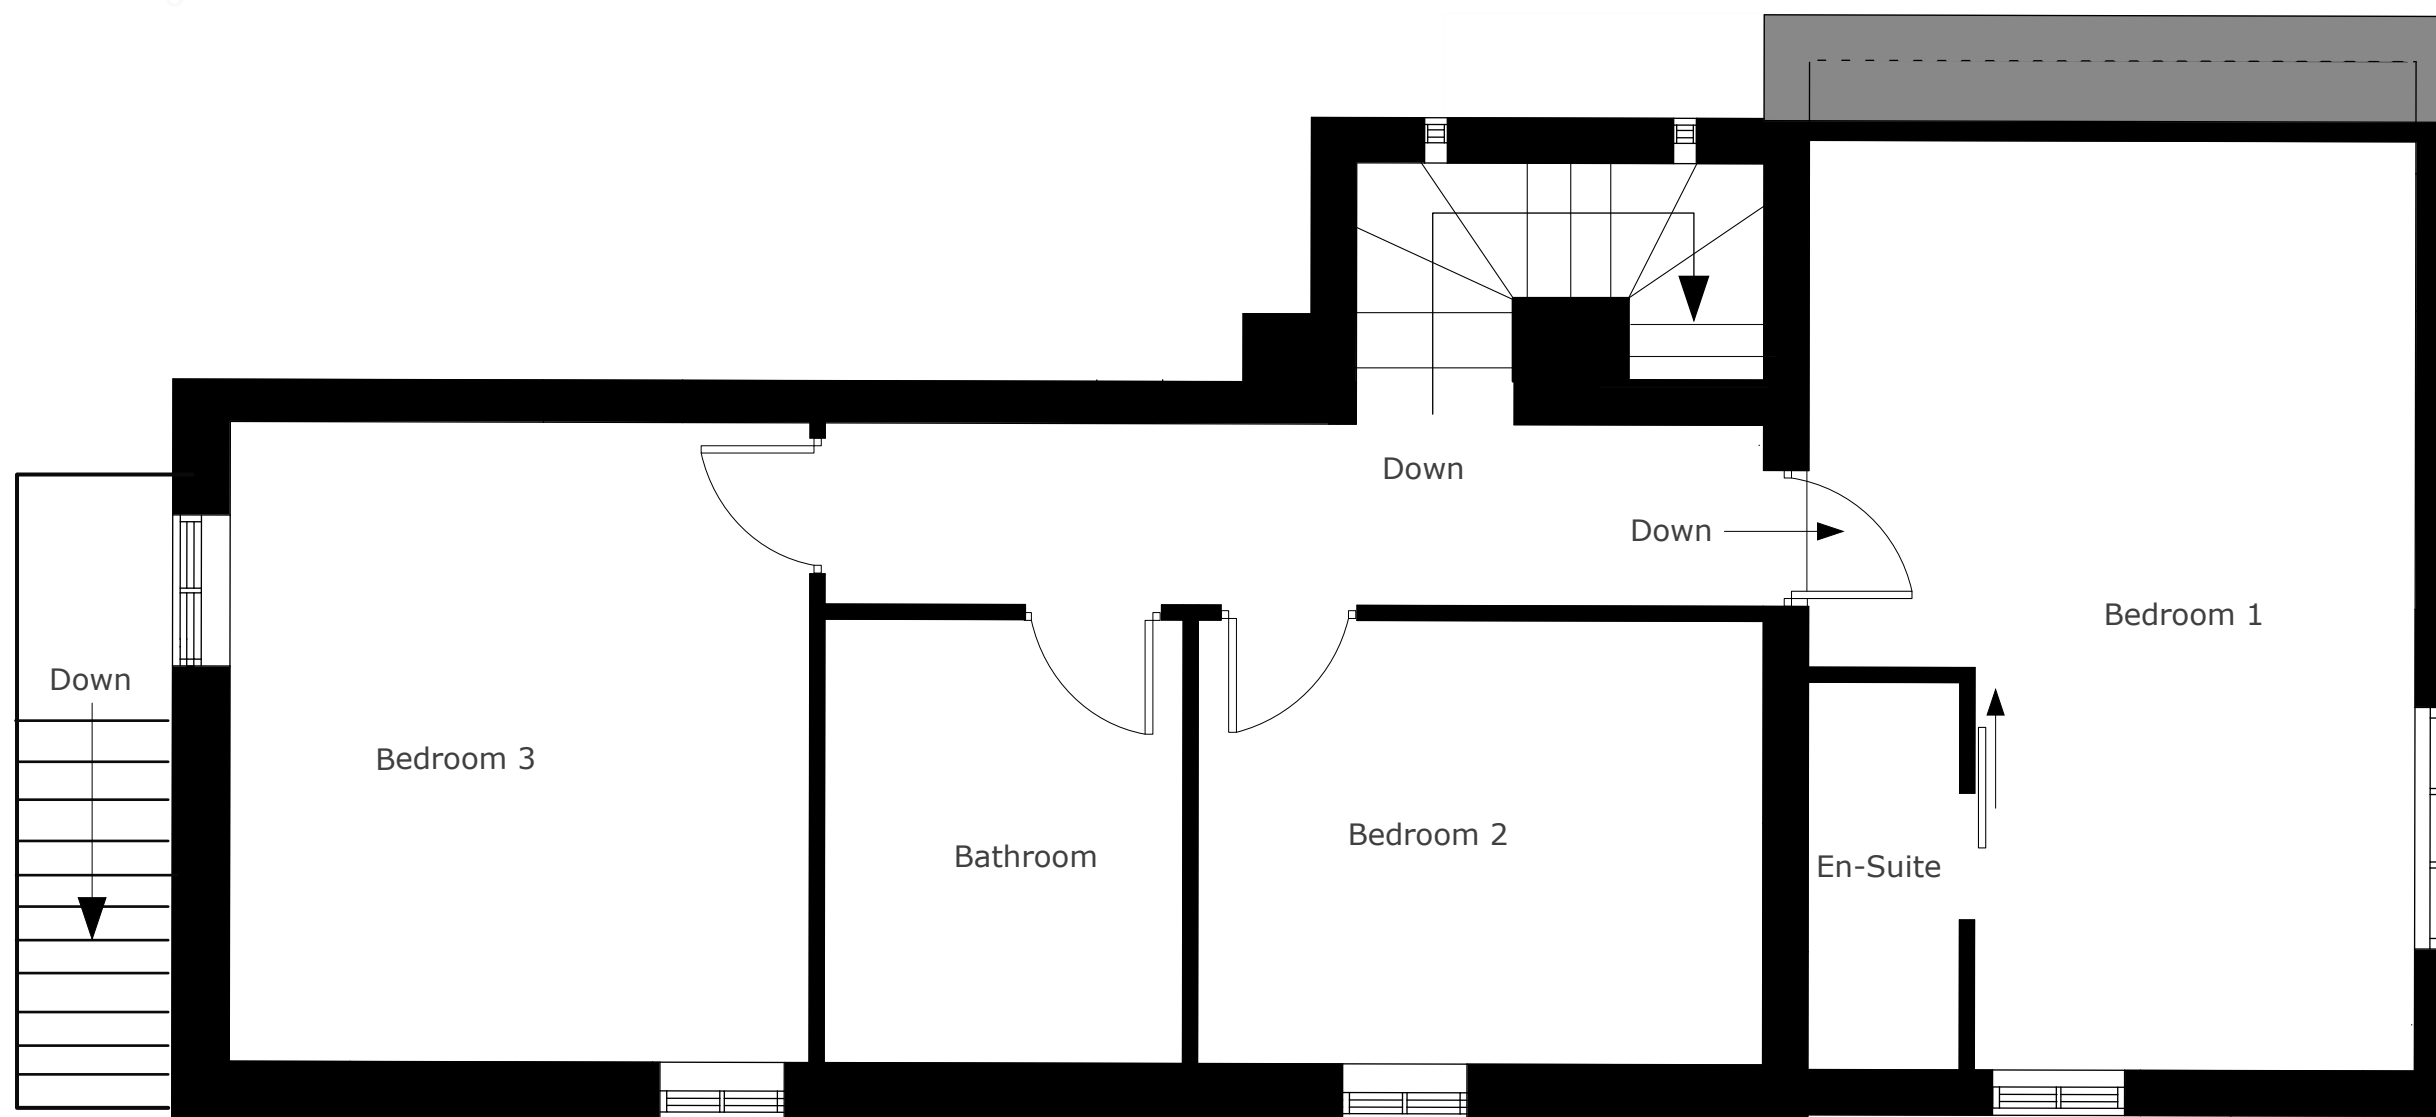

First Floor As Proposed

Project

Graig Wen Cottage

Author

Lizzie Nicholson-Jones

Checked by

Tim Nicholson

Drawing Description

South East Elevation As Proposed

Drawing Number

DWG9

Date


8th November 2017

Scale

1mm:50mm @ A3

0 1 2 4 8 Metres

South East Elevation As Proposed

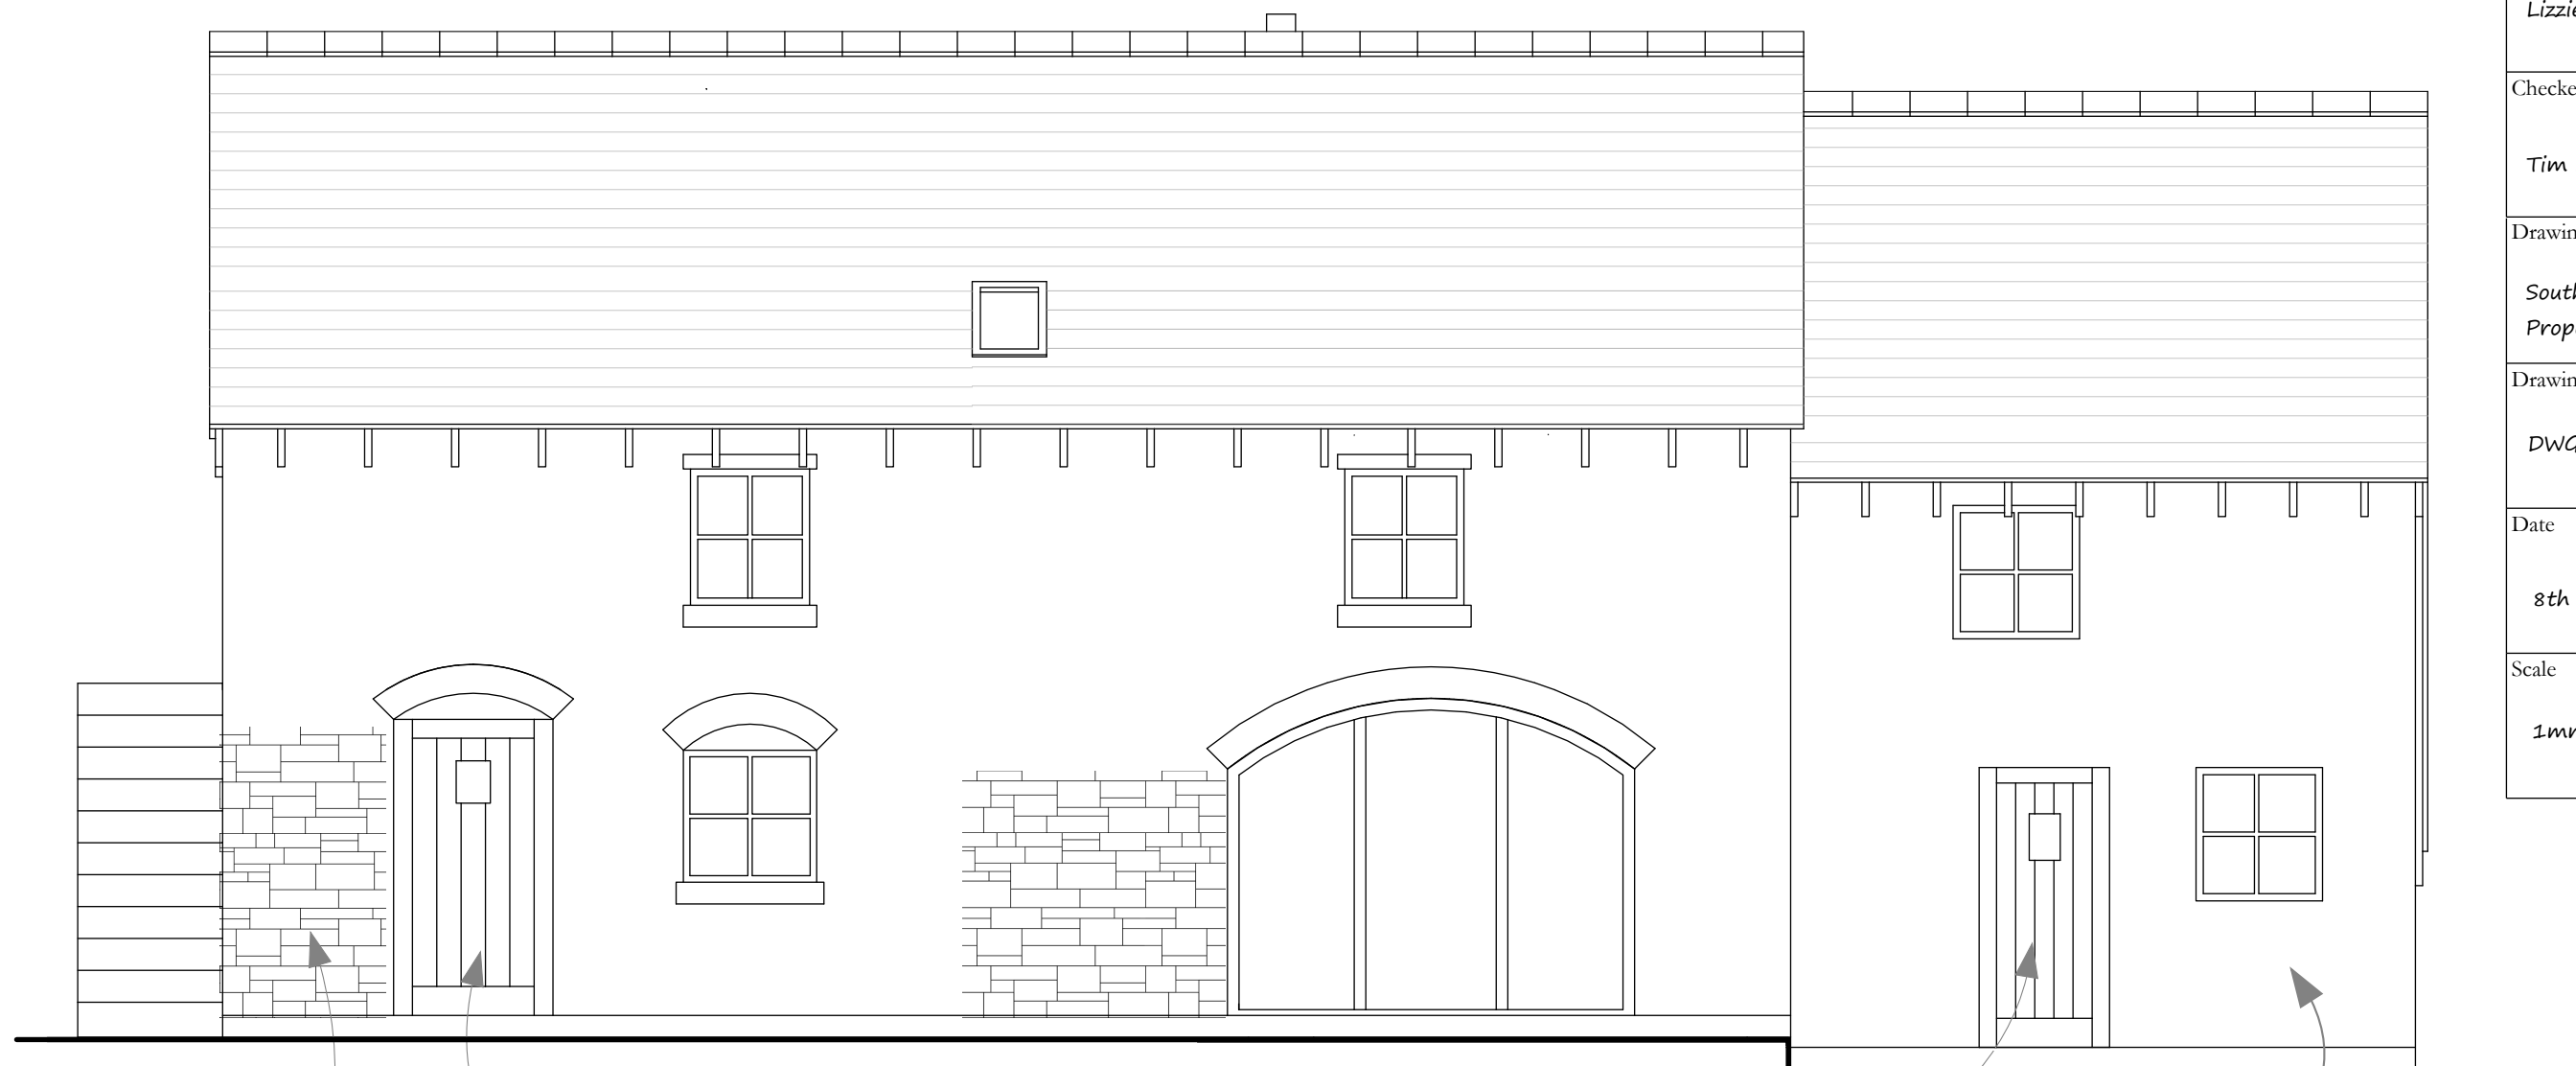

Stonework

Painted Hardwood Doors

*Glazed Opening With Central
Outward Opening Door*

*Vertical Softwood Cladding stained black to match
existing stables*

Painted hardwood window frames, double glazed throughout

Project

Graig Wen Cottage

Author

Lizzie Nicholson-Jones

Checked by

Tim Nicholson

Drawing Description

North West Elevation As Proposed

Drawing Number

DWG10

Date


8th November 2017

Scale

1mm:50mm @ A3

0 1 2 4 8 Metres

North West Elevation As Proposed

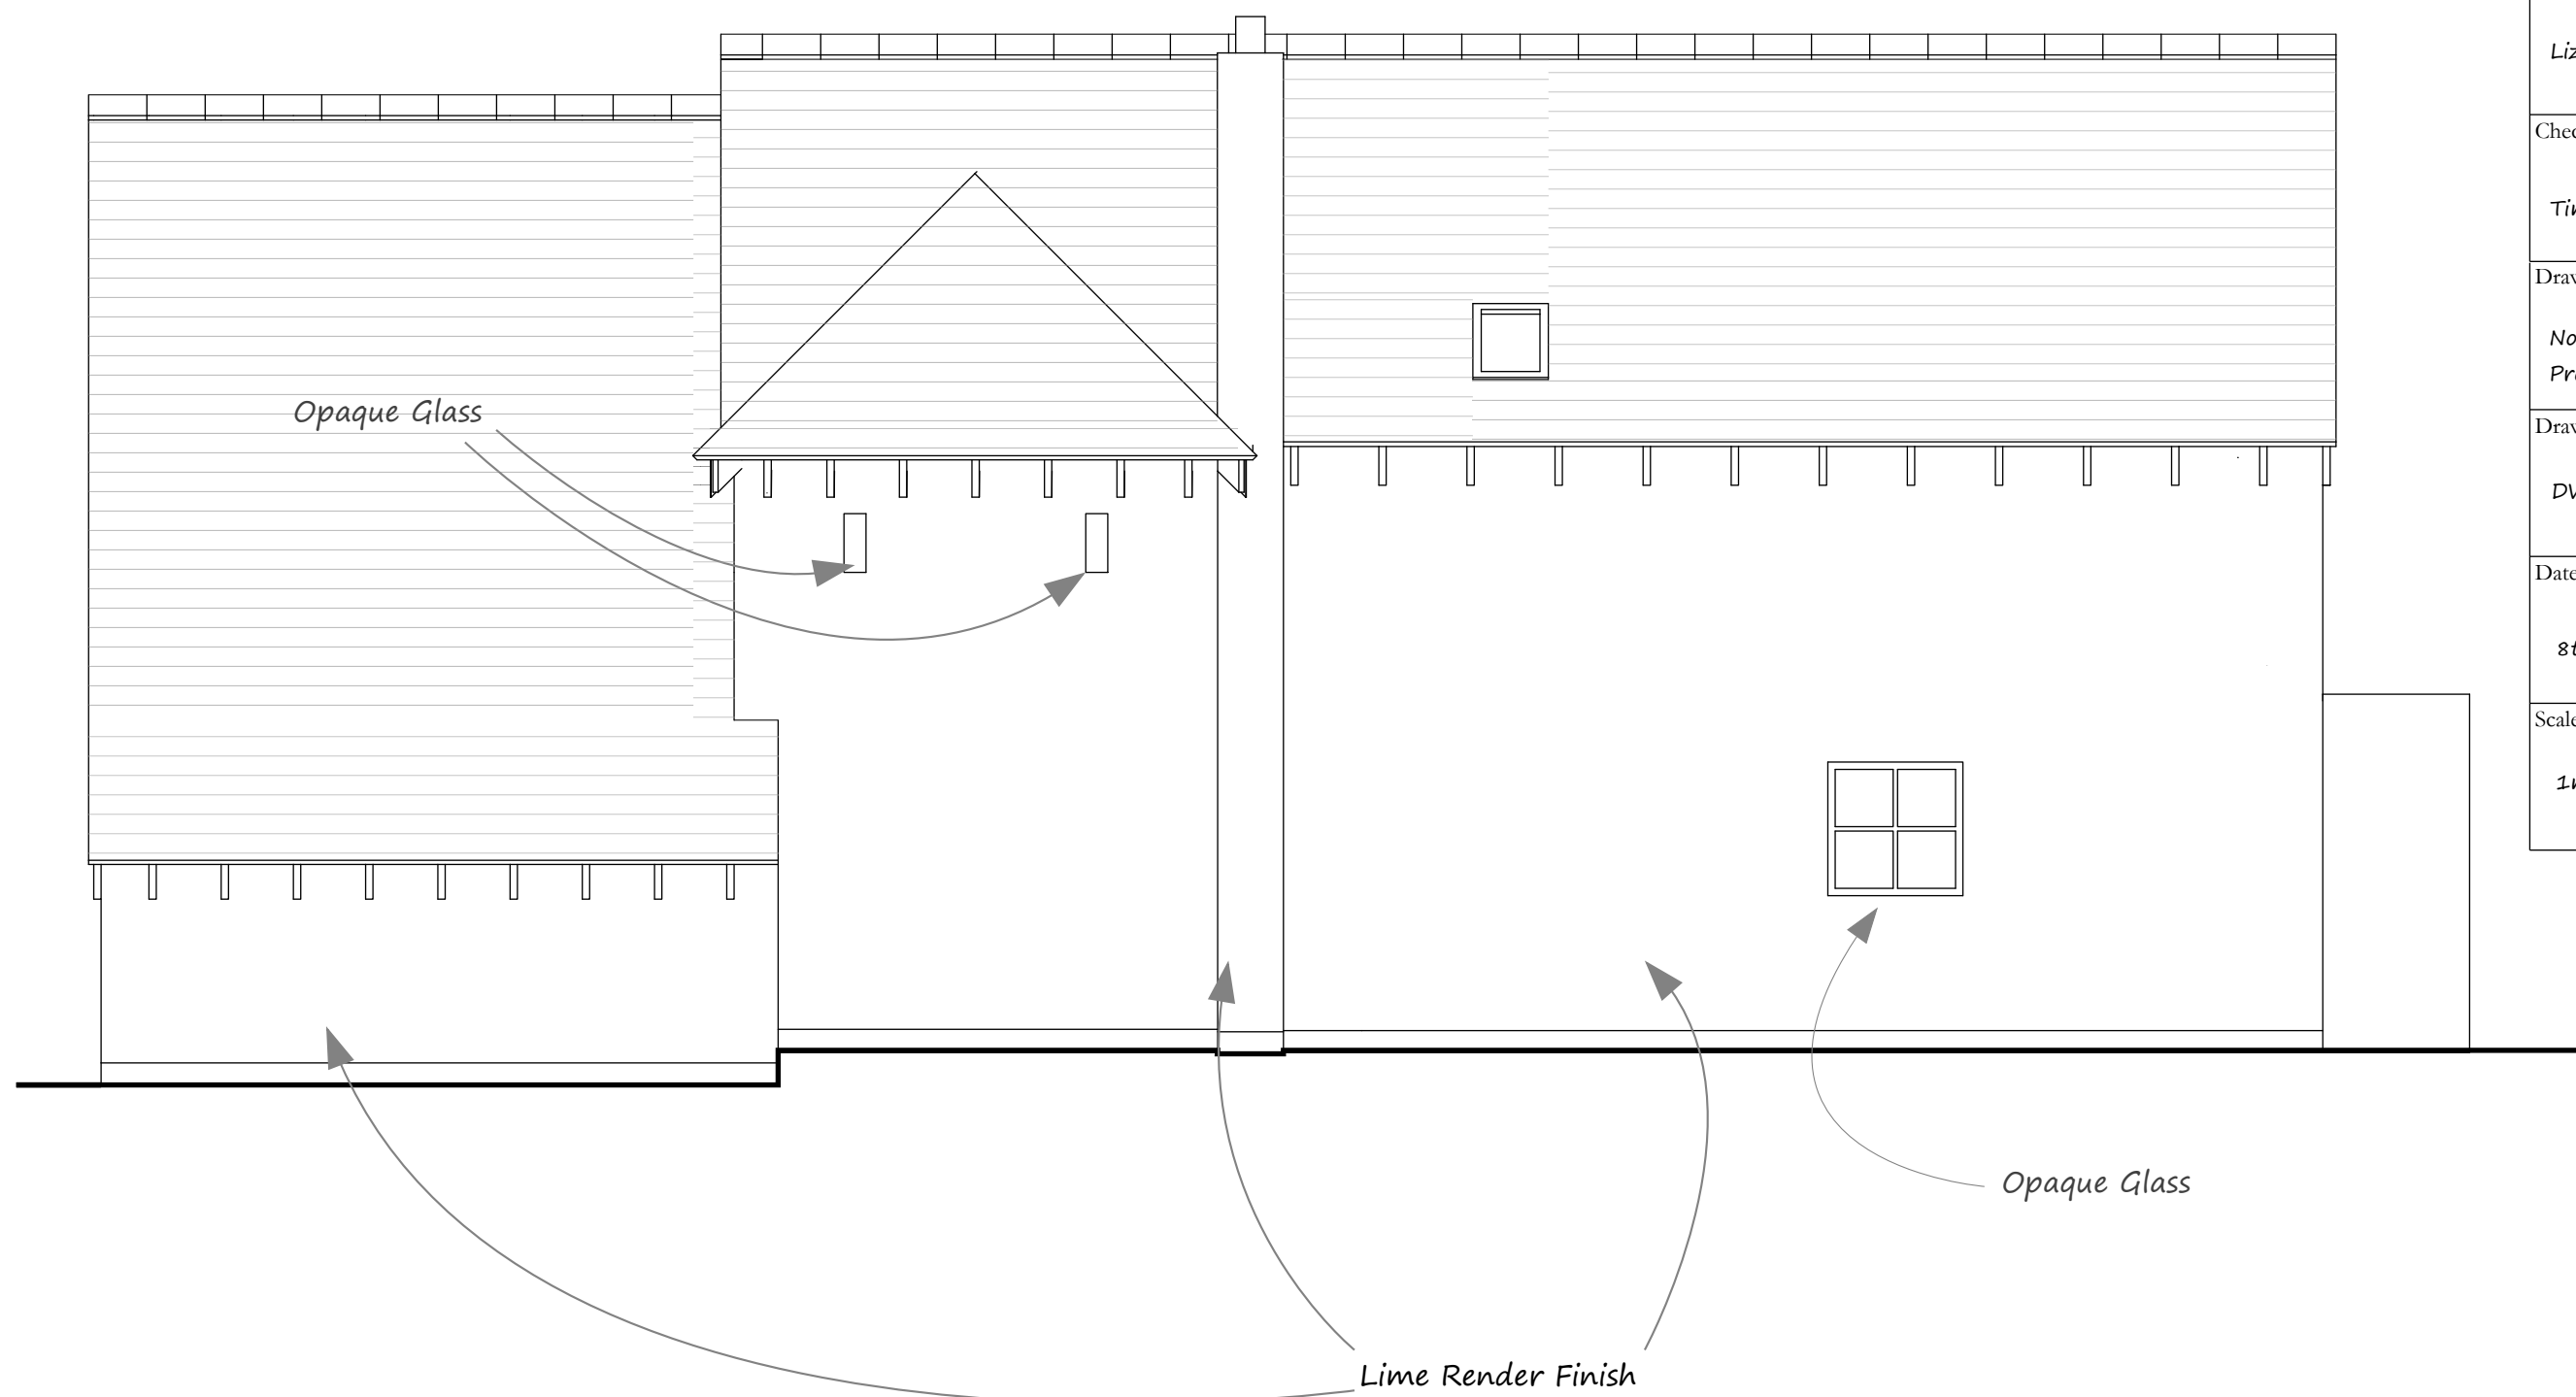



South West Elevation As Proposed

Stonework as existing

North East Elevation As Proposed



Project
Graig Wen Cottage
Author
Lizzie Nicholson-Jones
Checked by
Tim Nicholson
Drawing Description
South West and North East Elevations As Proposed
Drawing Number
DWG11
Date
8th November 2017
Scale
1mm:50mm @ A3

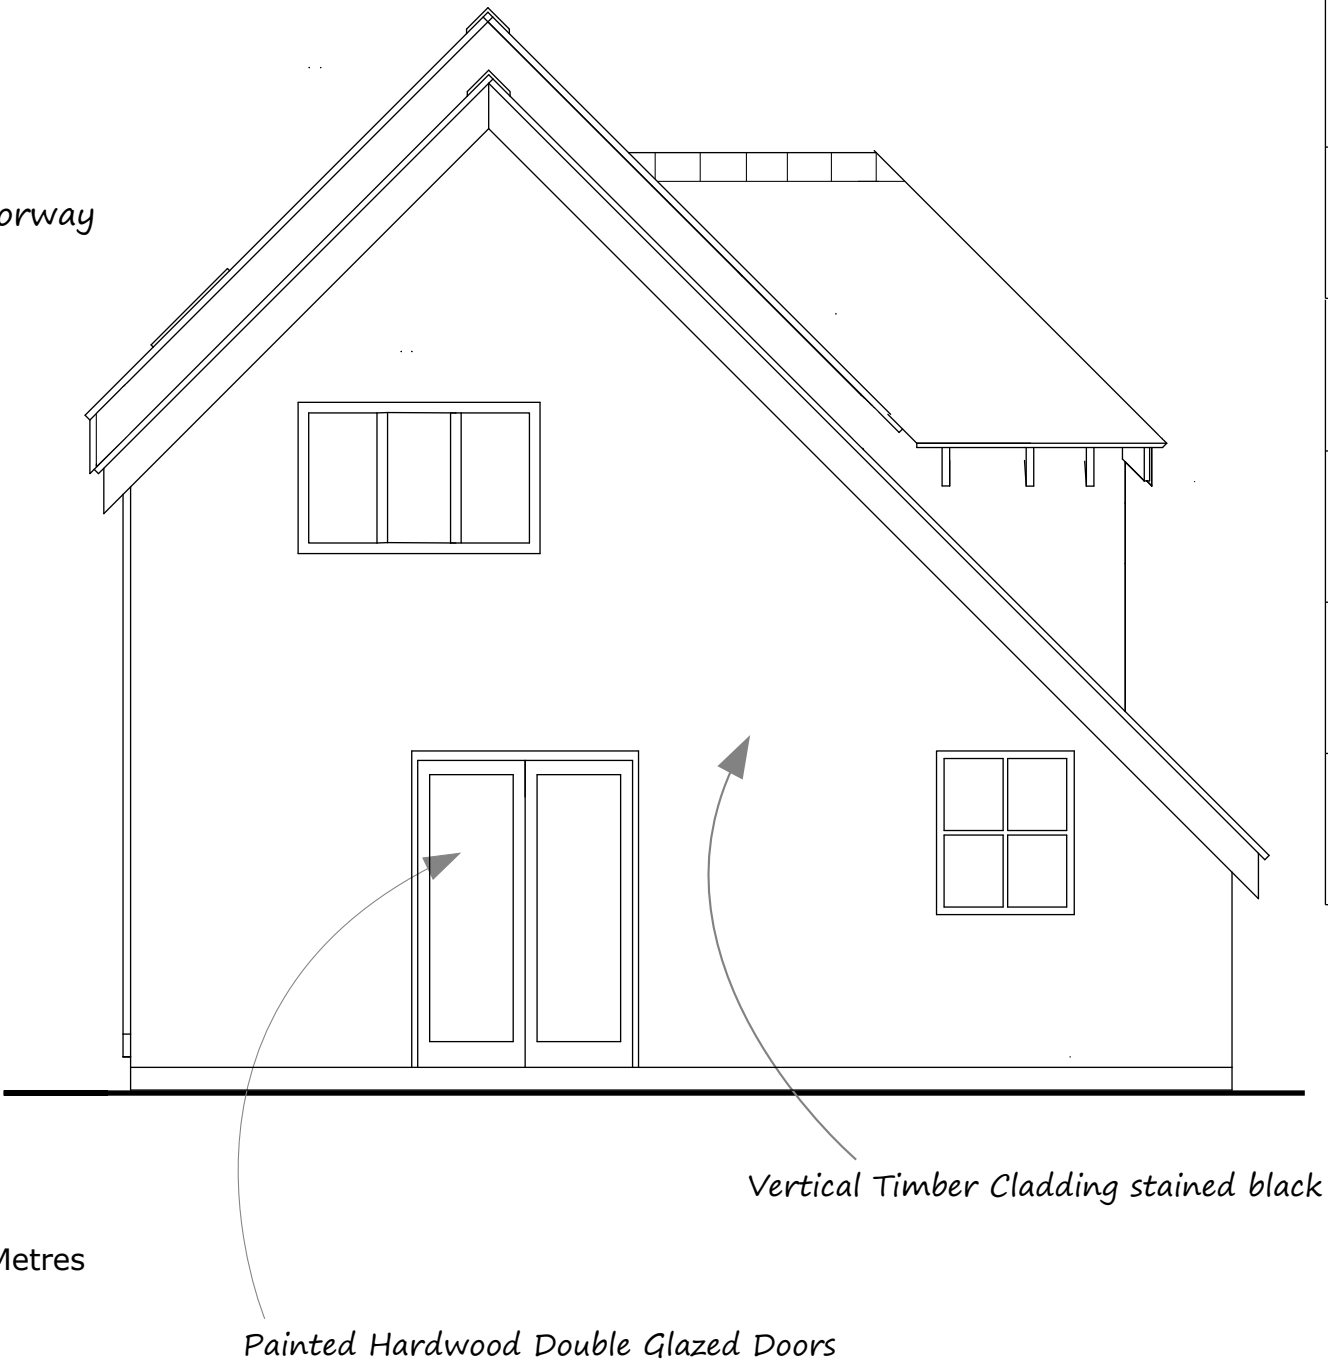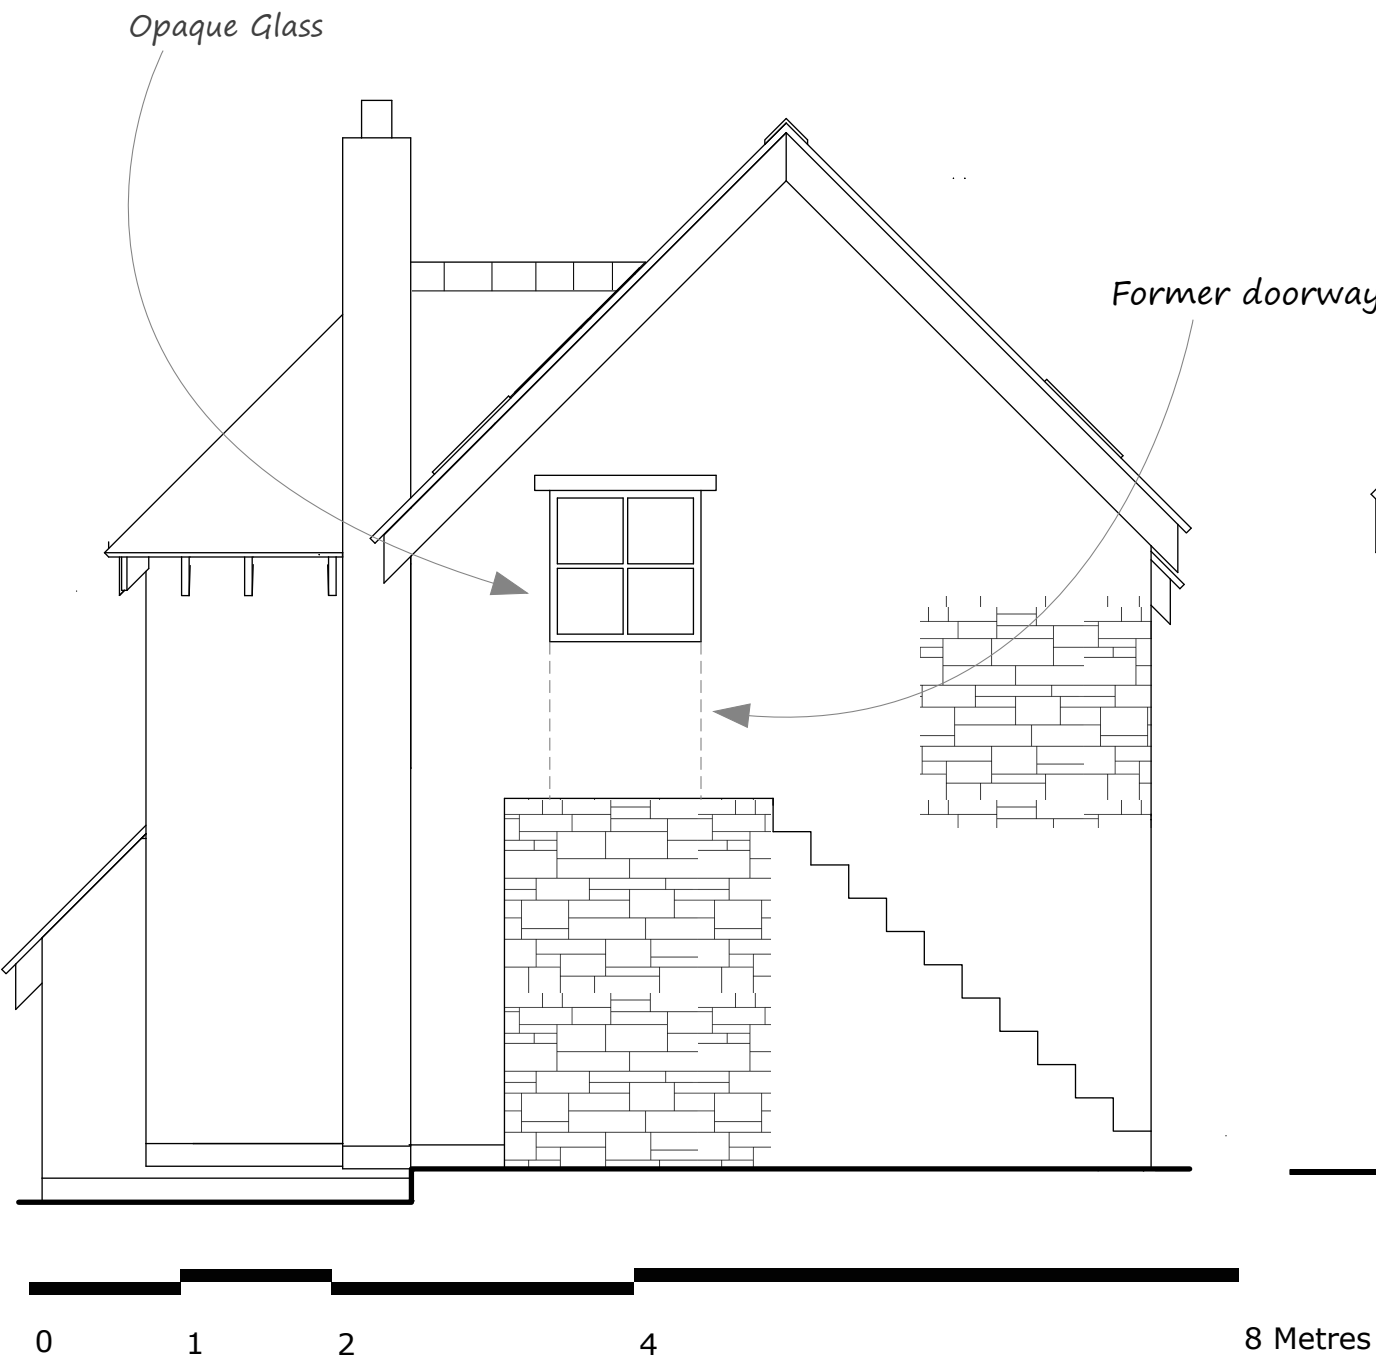

Painted hardwood window frames, double glazed throughout

Project

Graig Wen Cottage

Author

Lizzie Nicholson-Jones

Checked by

Tim Nicholson

Drawing Description

Roof Plan As Proposed

Drawing Number

DWG12


Date

8th November 2017

Scale

1mm:50mm @ A3

0 1 2 4 8 Metres

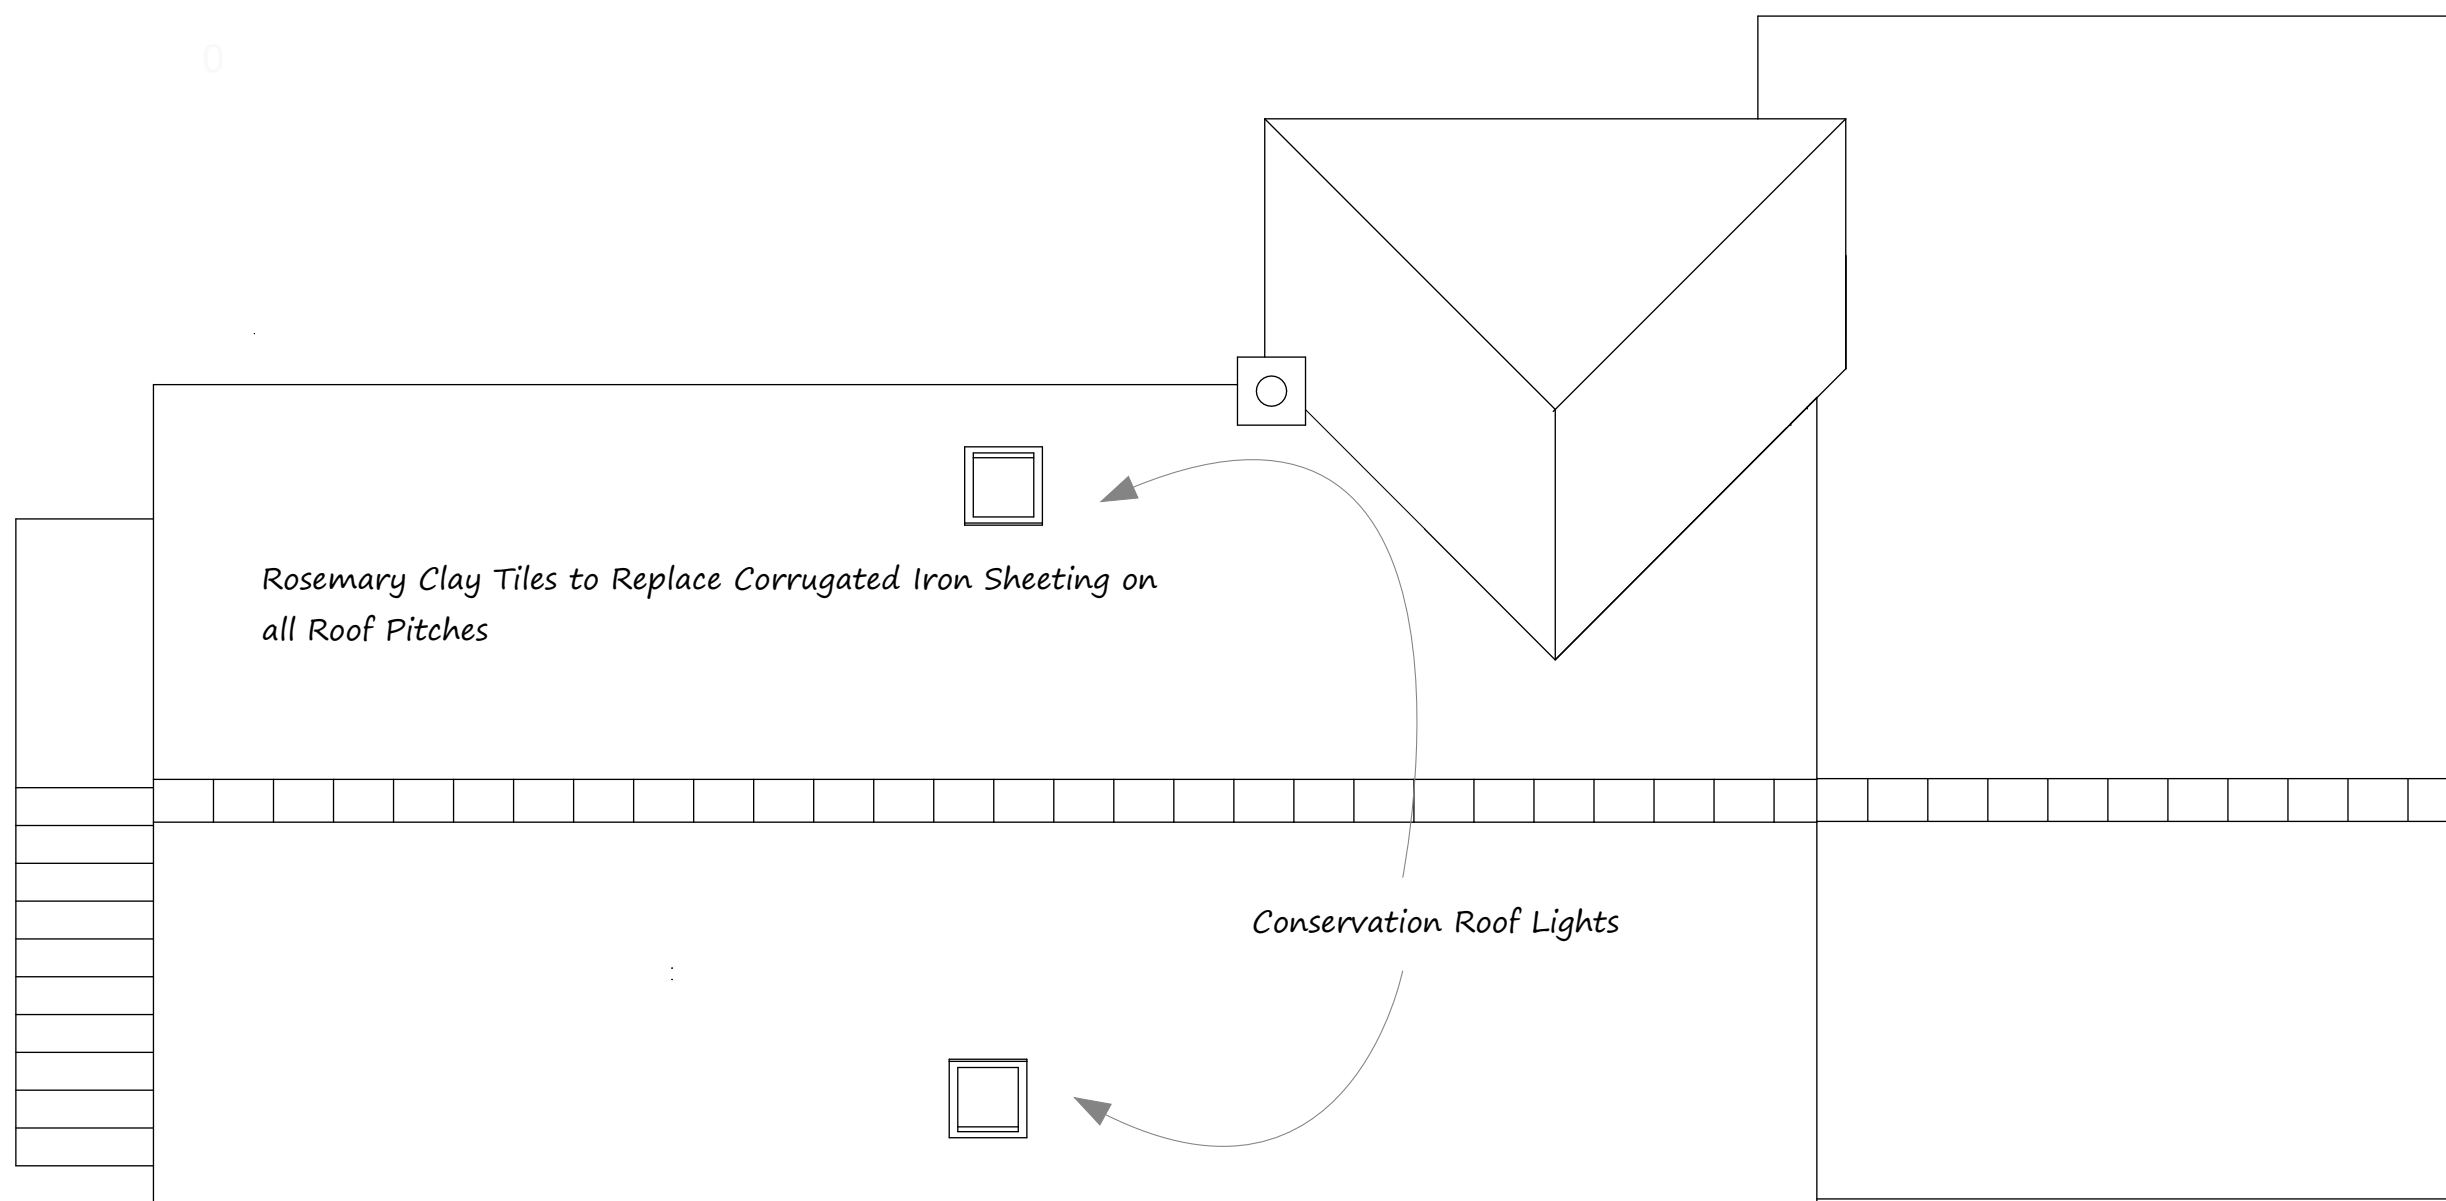

Roof Plan As Proposed



Project

Graig Wen Cottage

Author

Lizzie Nicholson-Jones

Checked by

Tim Nicholson

Drawing Description

*3D View of Building As Existing
and As Proposed*

Drawing Number


DWG13

Date


8th November 2017

Scale

N/A

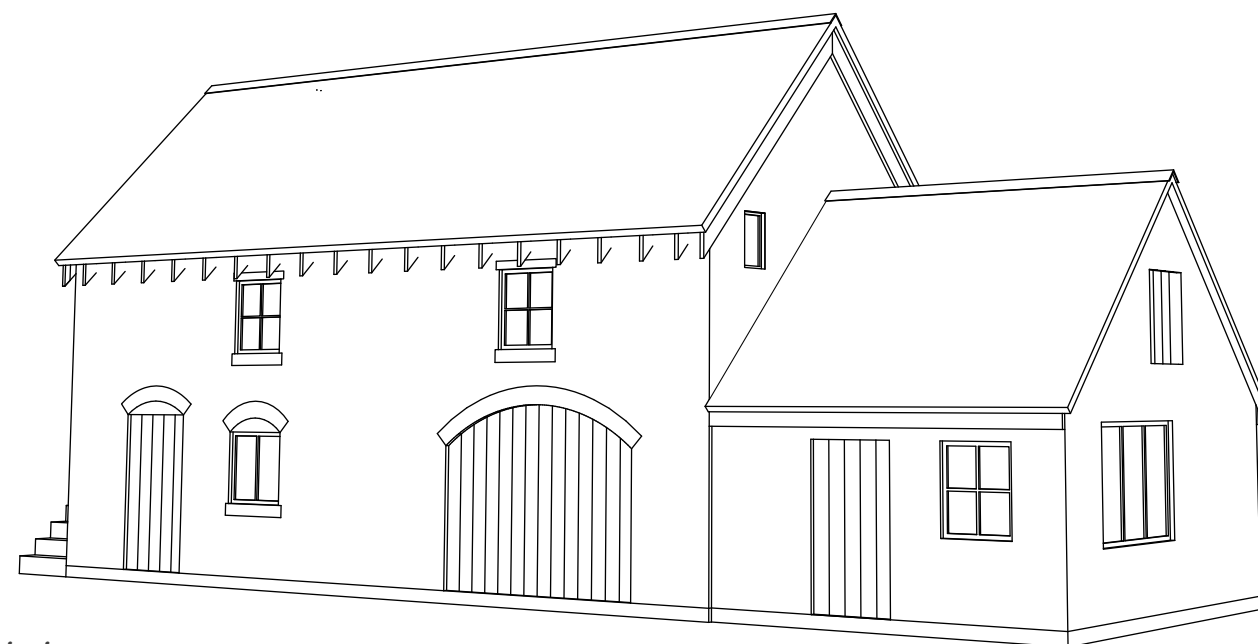

As Existing

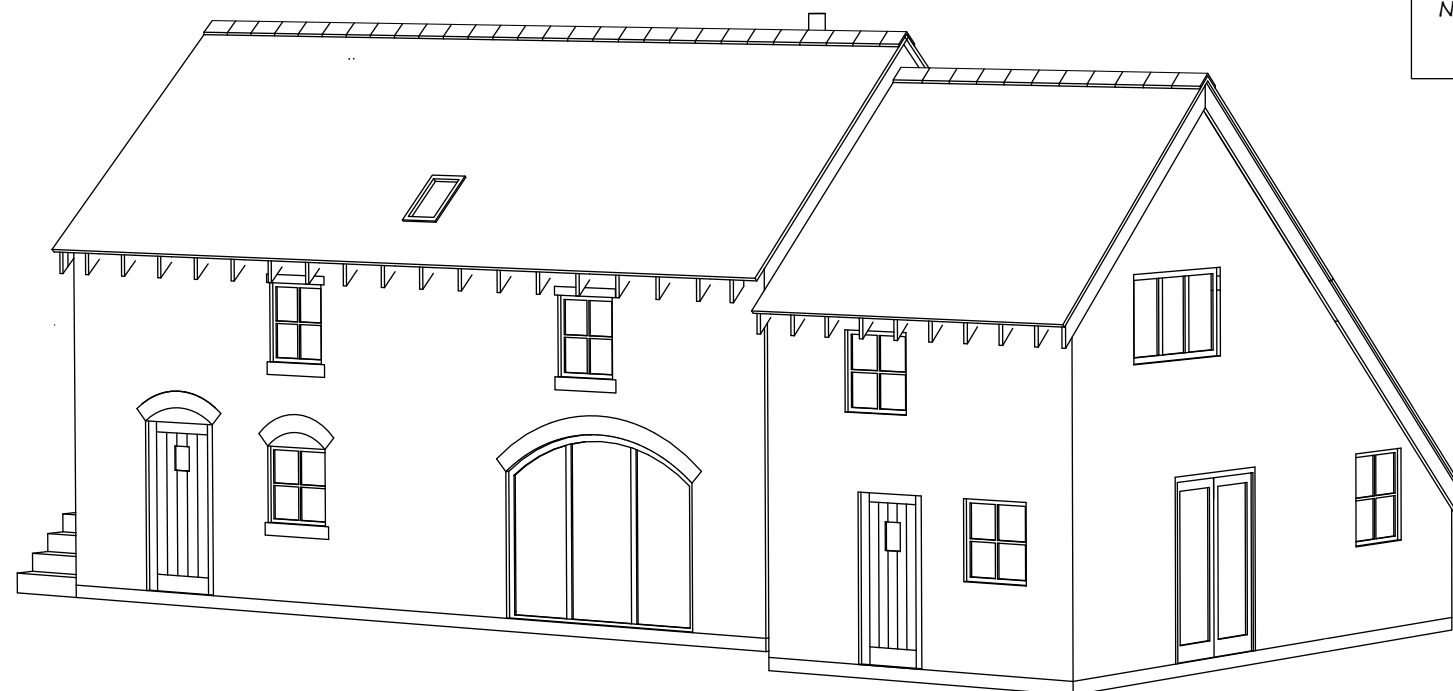

As Proposed

Project

Graig Wen Cottage

Author

Lizzie Nicholson-Jones

Checked by

Tim Nicholson

Drawing Description

*3D View of Building As Existing
and As Proposed*

Drawing Number


DWG14

Date


8th November 2017

Scale

N/A

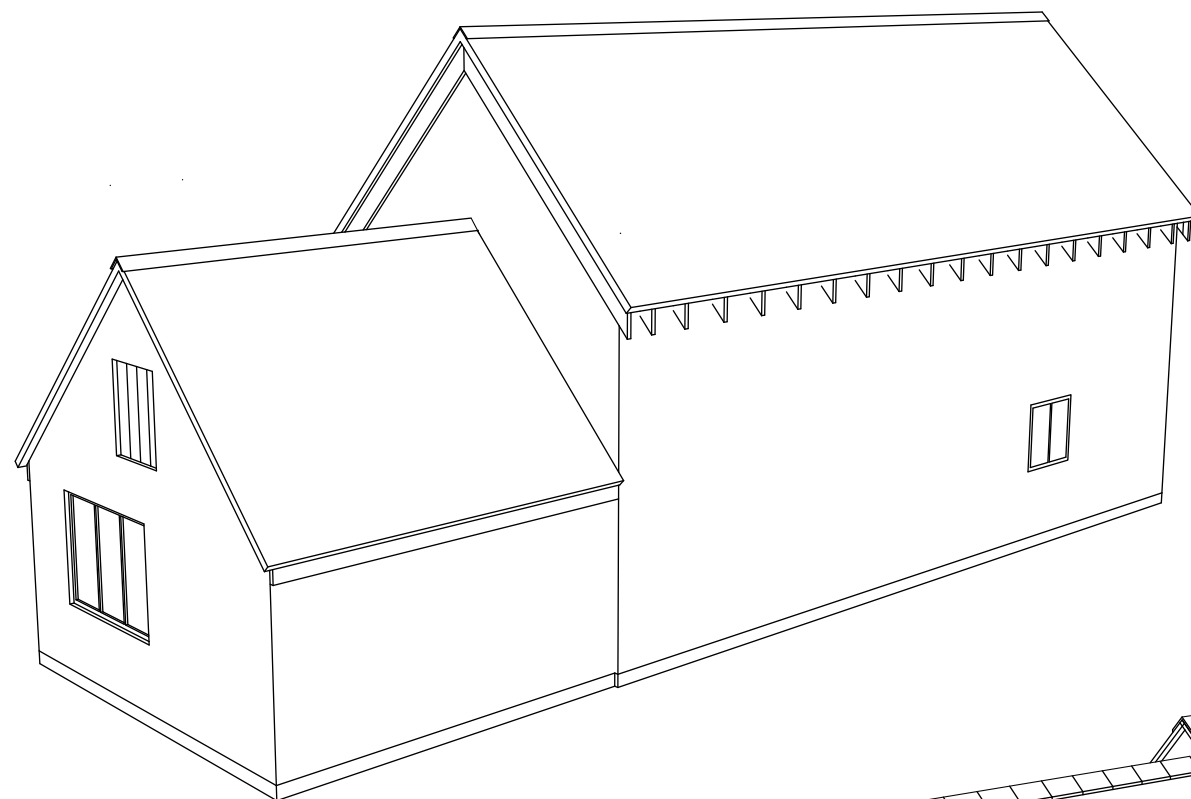

As Existing

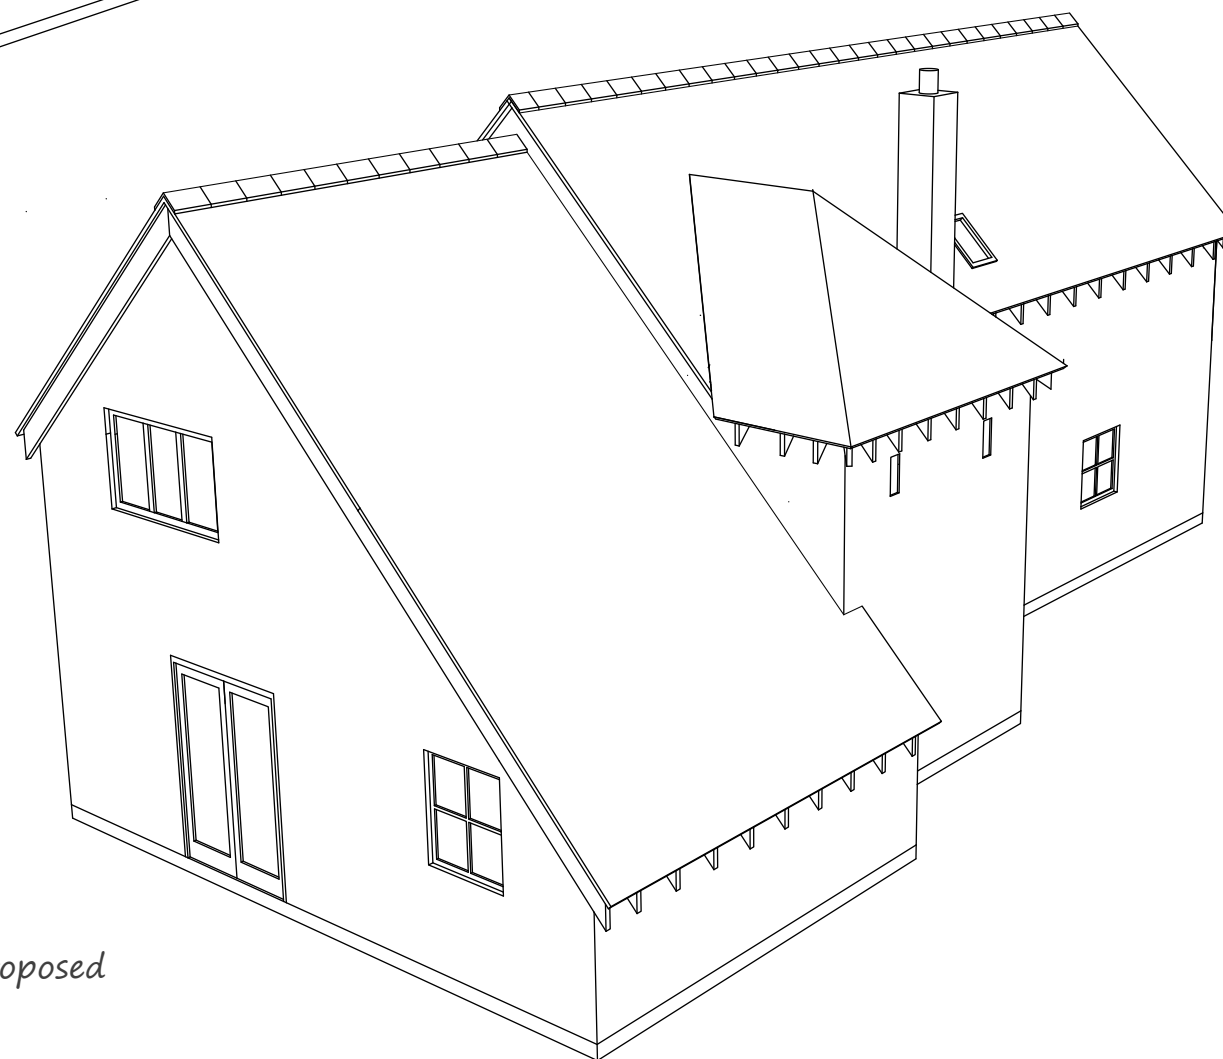

As Proposed