



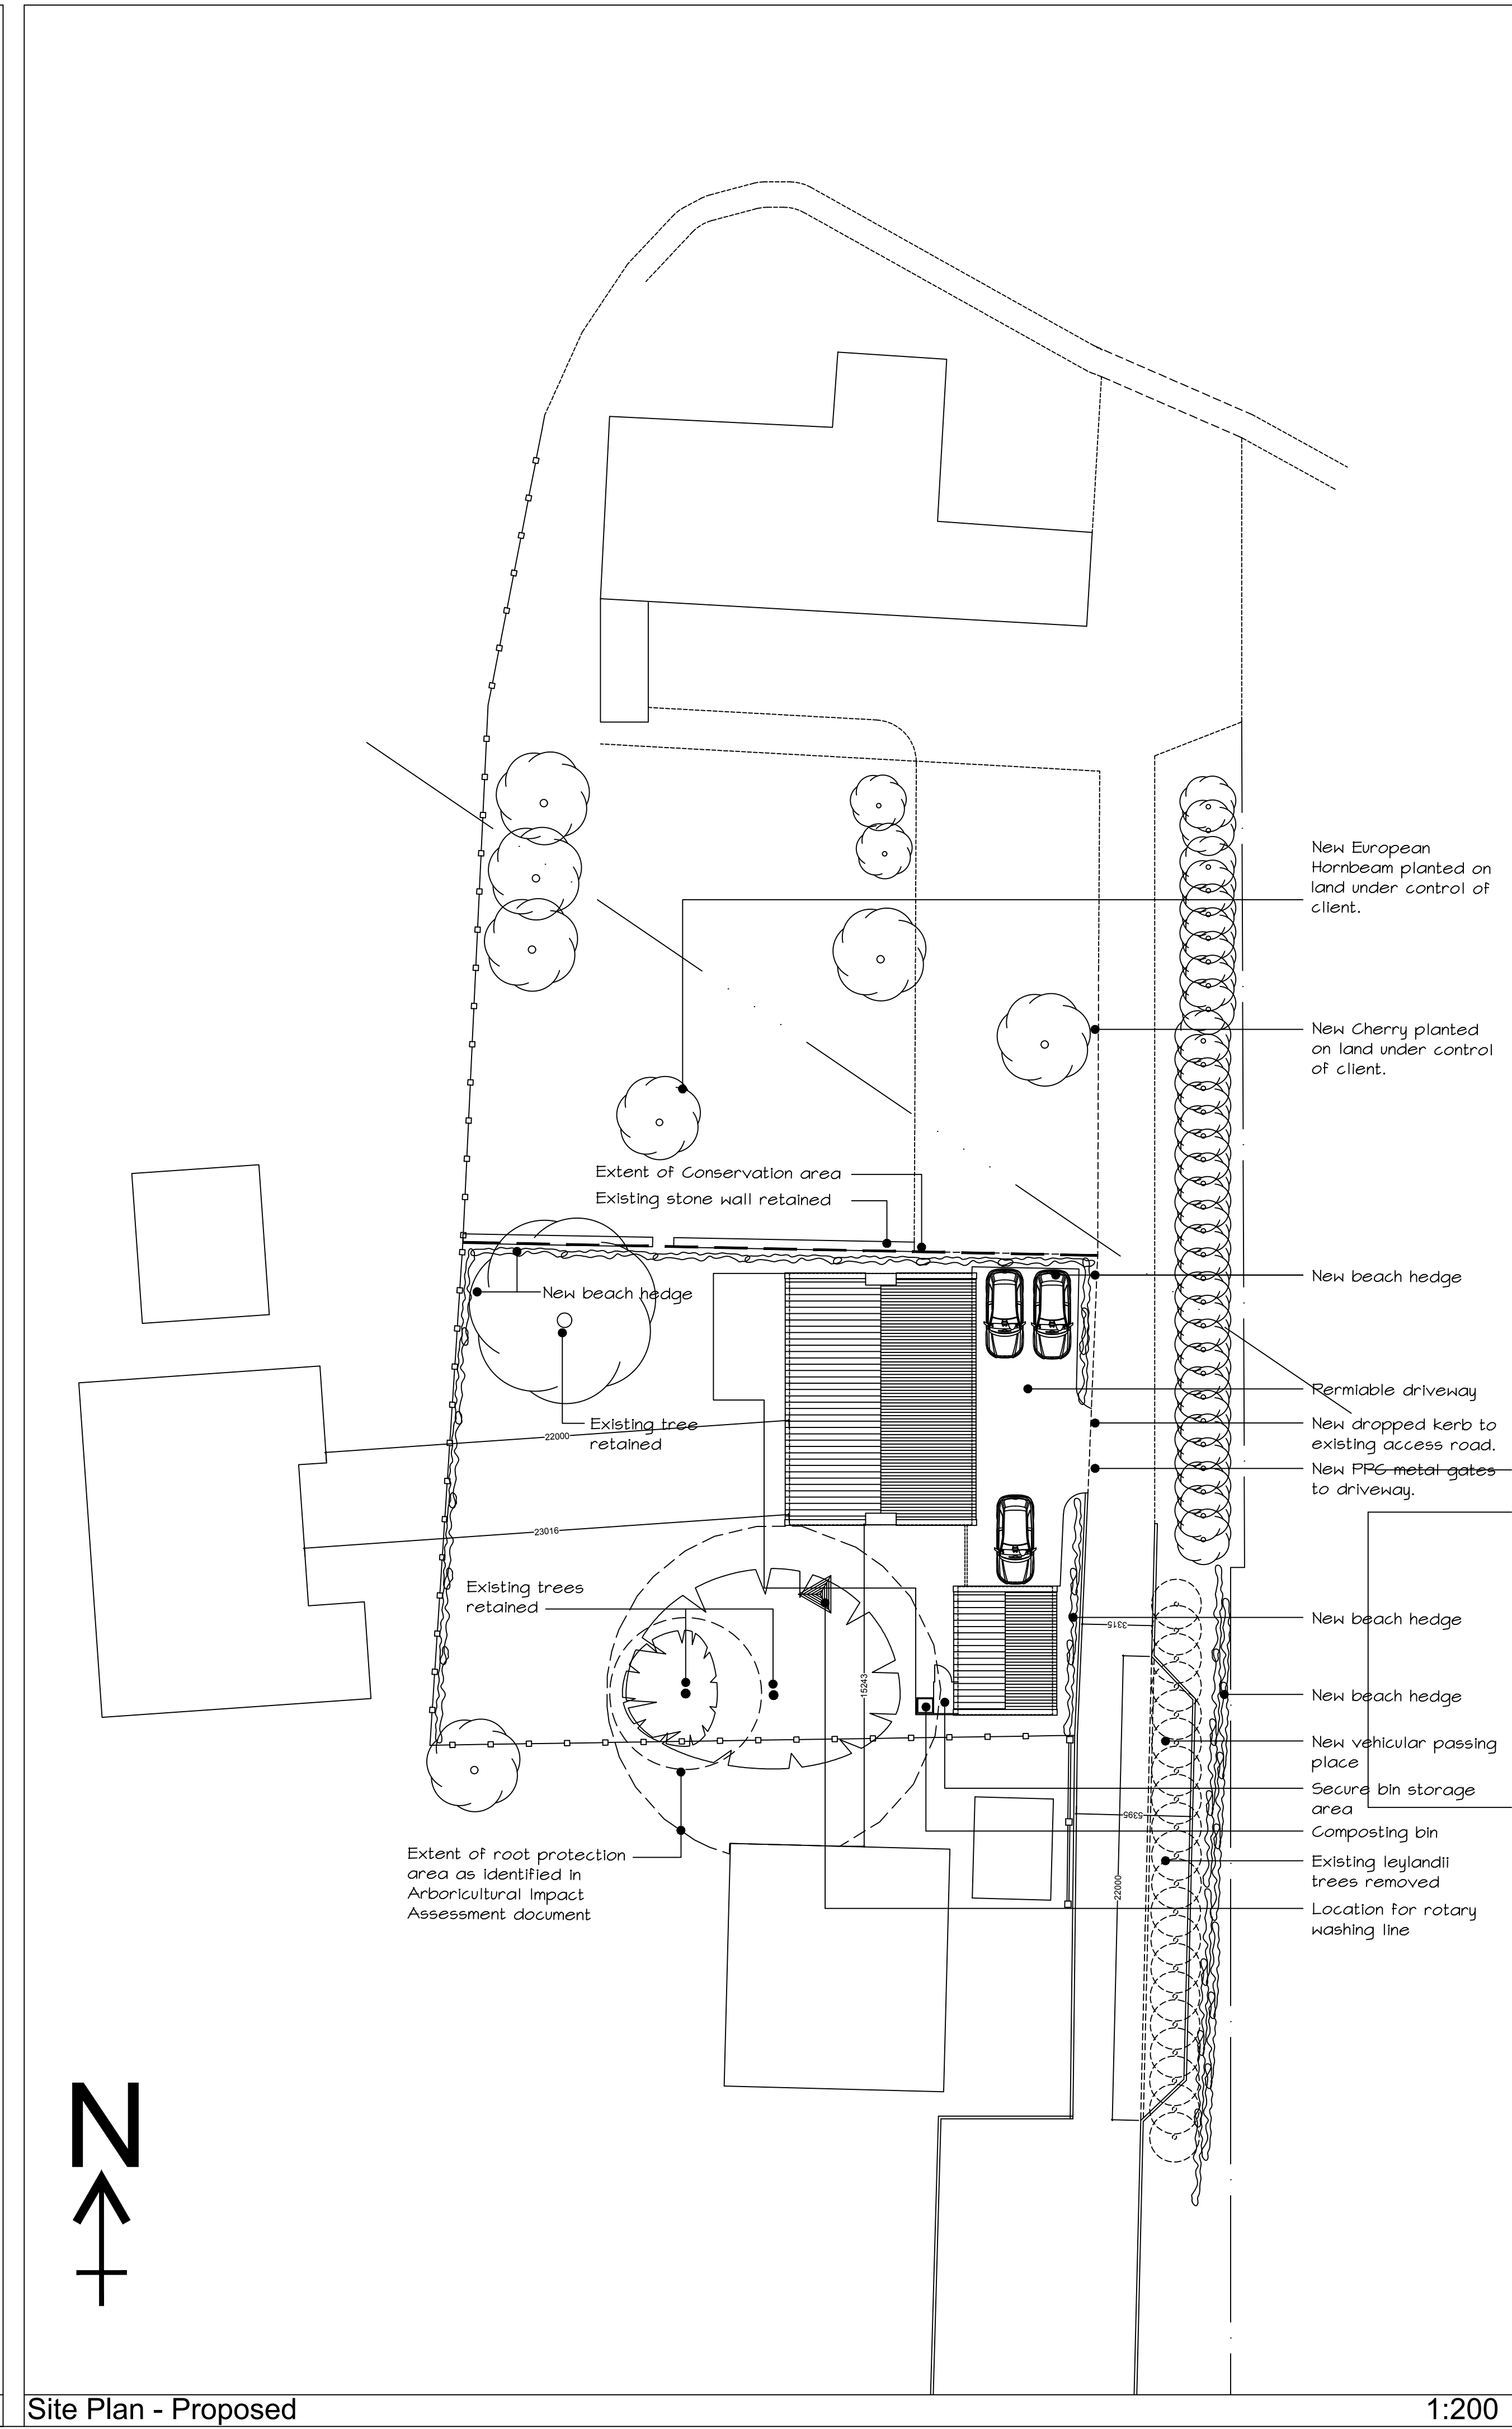

E	Plans updated to incorporate secure cycle store, bin store, composting bin area & rotary drying line.	10.02/14	ACM	ACM
D	Plans updated to incorporate Planning, Conservation and Highway comments.	01.05.13	ACM	ACM
C	Plans updated to avoid removing existing trees.	01.01.13	ACM	ACM
B	Updated to incorporate clients comments	16.09.12	ACM	ACM
A	Updated to reflect changes to floor plans	11.09.12	ACM	ACM
original by	A C Munro	30/07/2012	ACM	

Approved Drawing

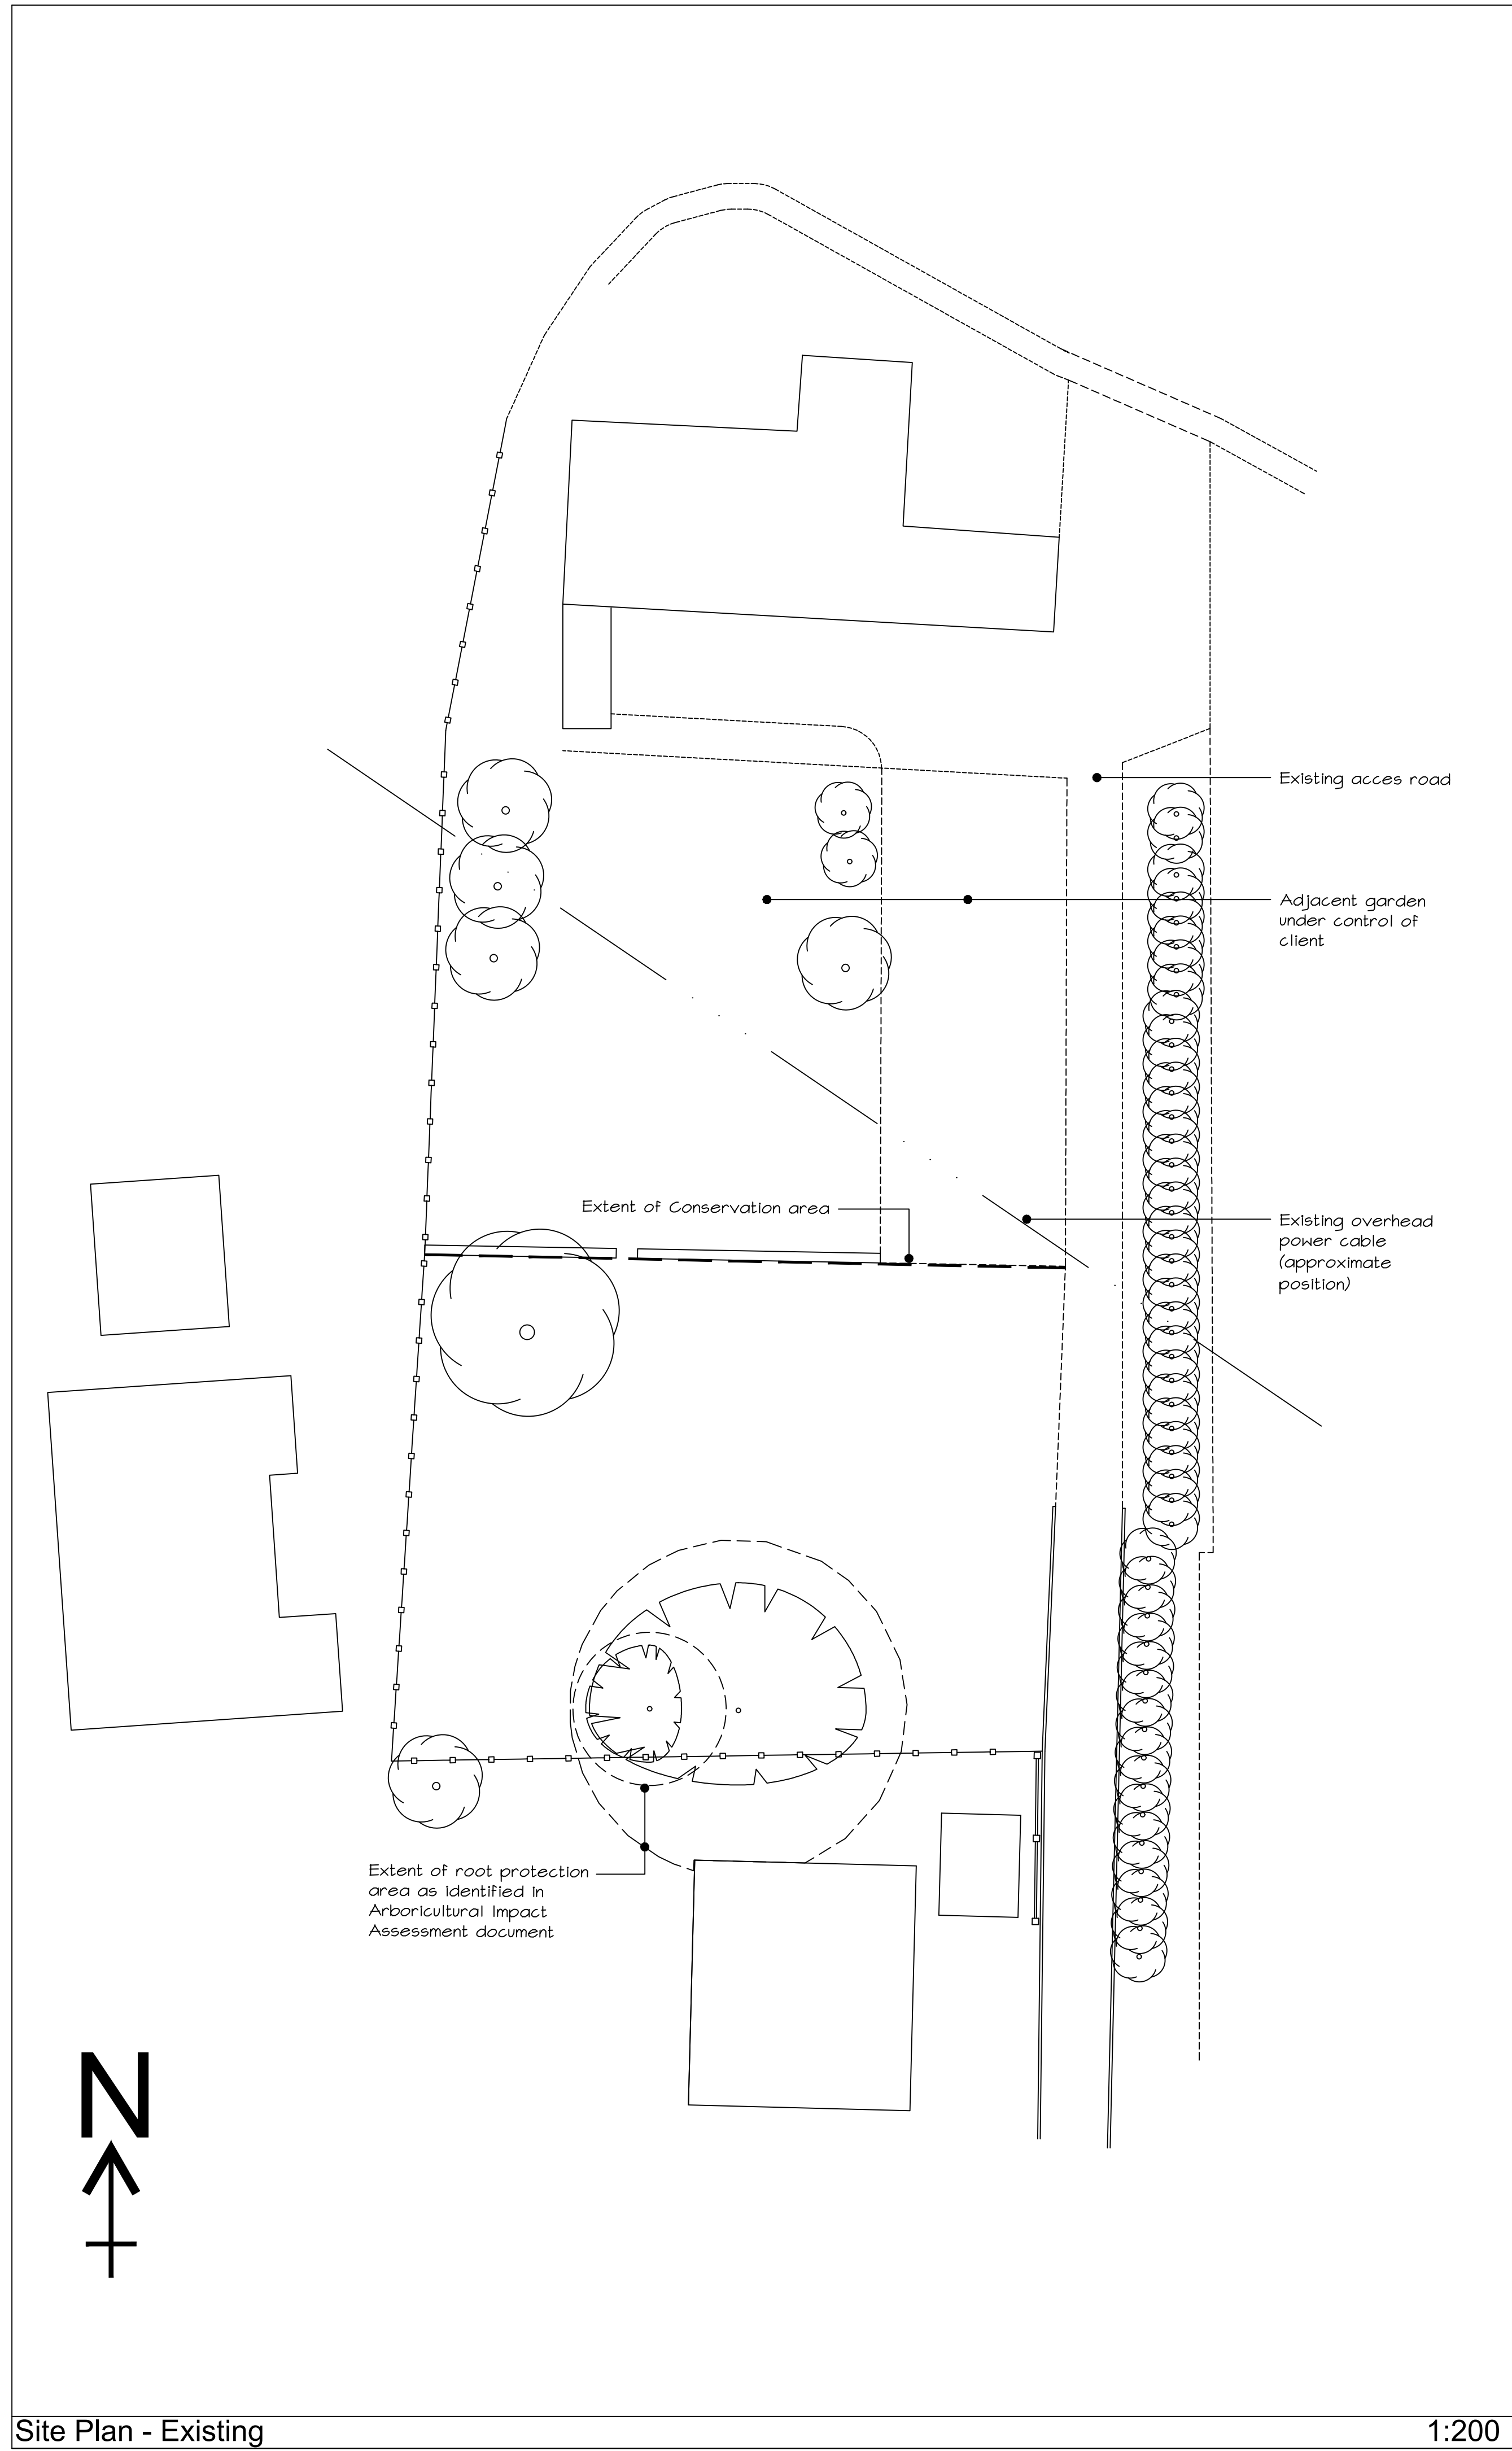

This drawing is to be read in conjunction with all related drawings. Do not scale from this drawing. All dimensions must be checked and verified on site before commencing any work or producing shop drawings. The originator should be notified immediately of any discrepancy. This drawing is copyright and remains the property of Three 6 T Architecture T: 07583 303 464. E: enquiries@three6t.co.uk

client	Mytton Homes			
project	The Orchards Overton			
project no	1207/005			
drawing title	Site Plan Existing & Proposed			
scale	prefix	drawing No	rev	
As shown @ A1	PL	010	E	