


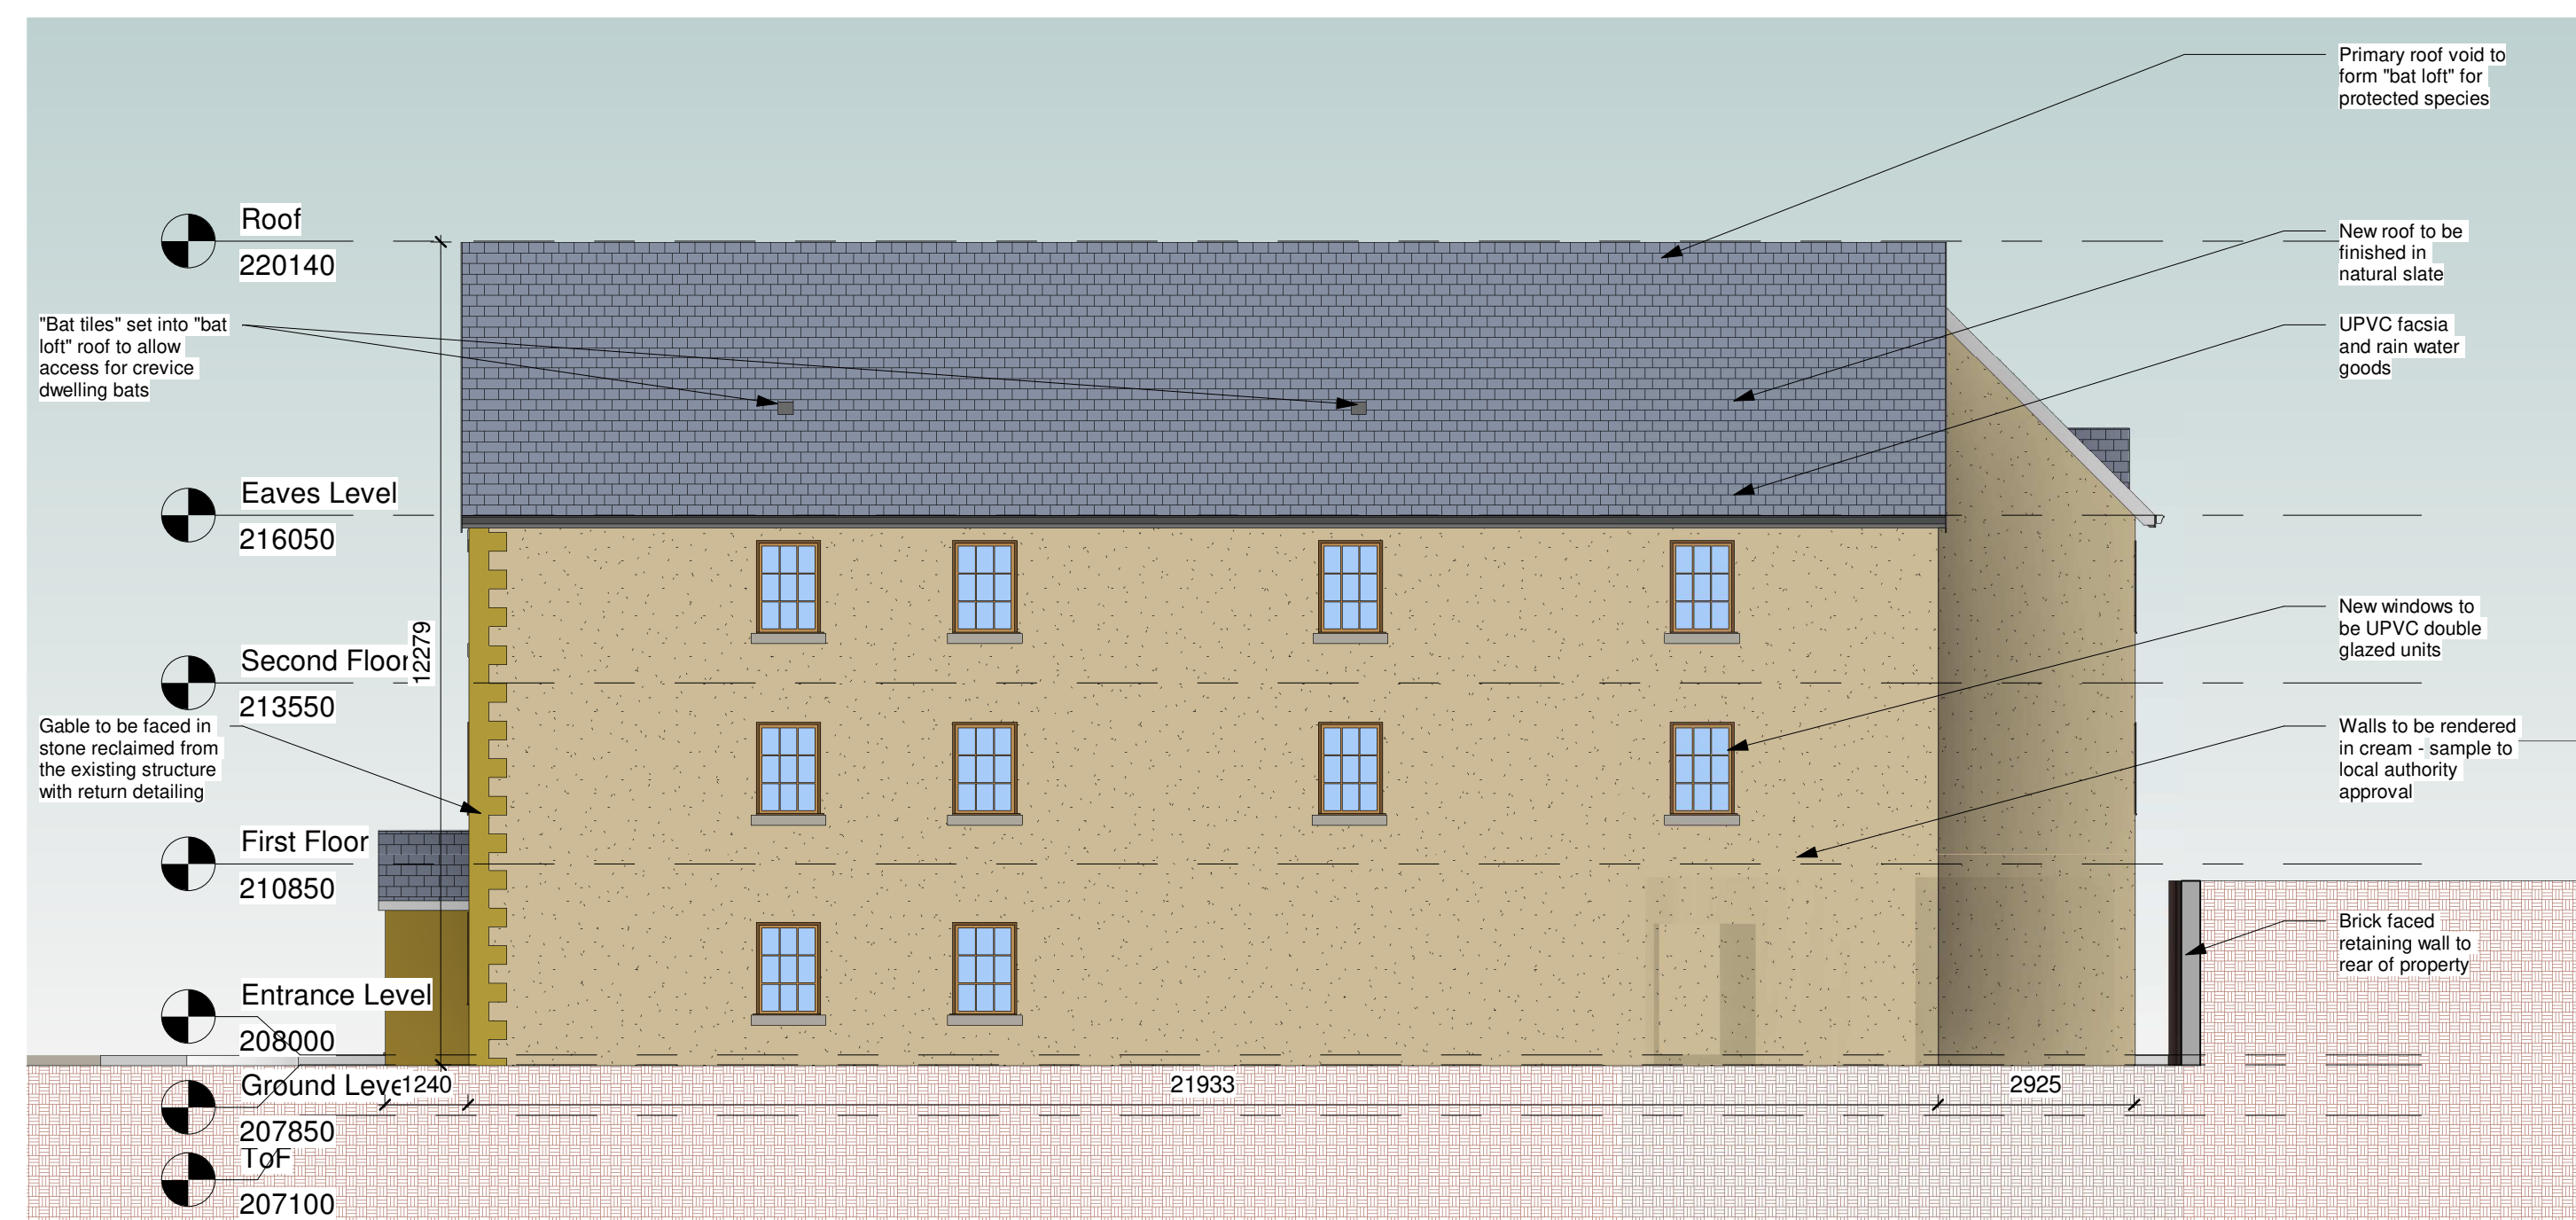

3 Proposed East Elevation Full
1 : 100



2 Proposed North Elevation
1 : 100

Planning

Hadfield Architectural Design

Araul:Heol Caradoc:Coedpoeth:LL11 3PS
01978 721219 : 07977 284317 : sjhad@gmail.com



CLIENT Steggles Property Limited

PROJECT Engedi Court

ADDRESS
Engedi Chapel
Brymbo, Wrexham

DRAWING TITLE
**Elevations as Proposed
Sheet 1 of 2**

DATE
11/09/2017

SCALE
1 : 100

@ A1

DRAWING No
16-08-106

Rev.
P11