



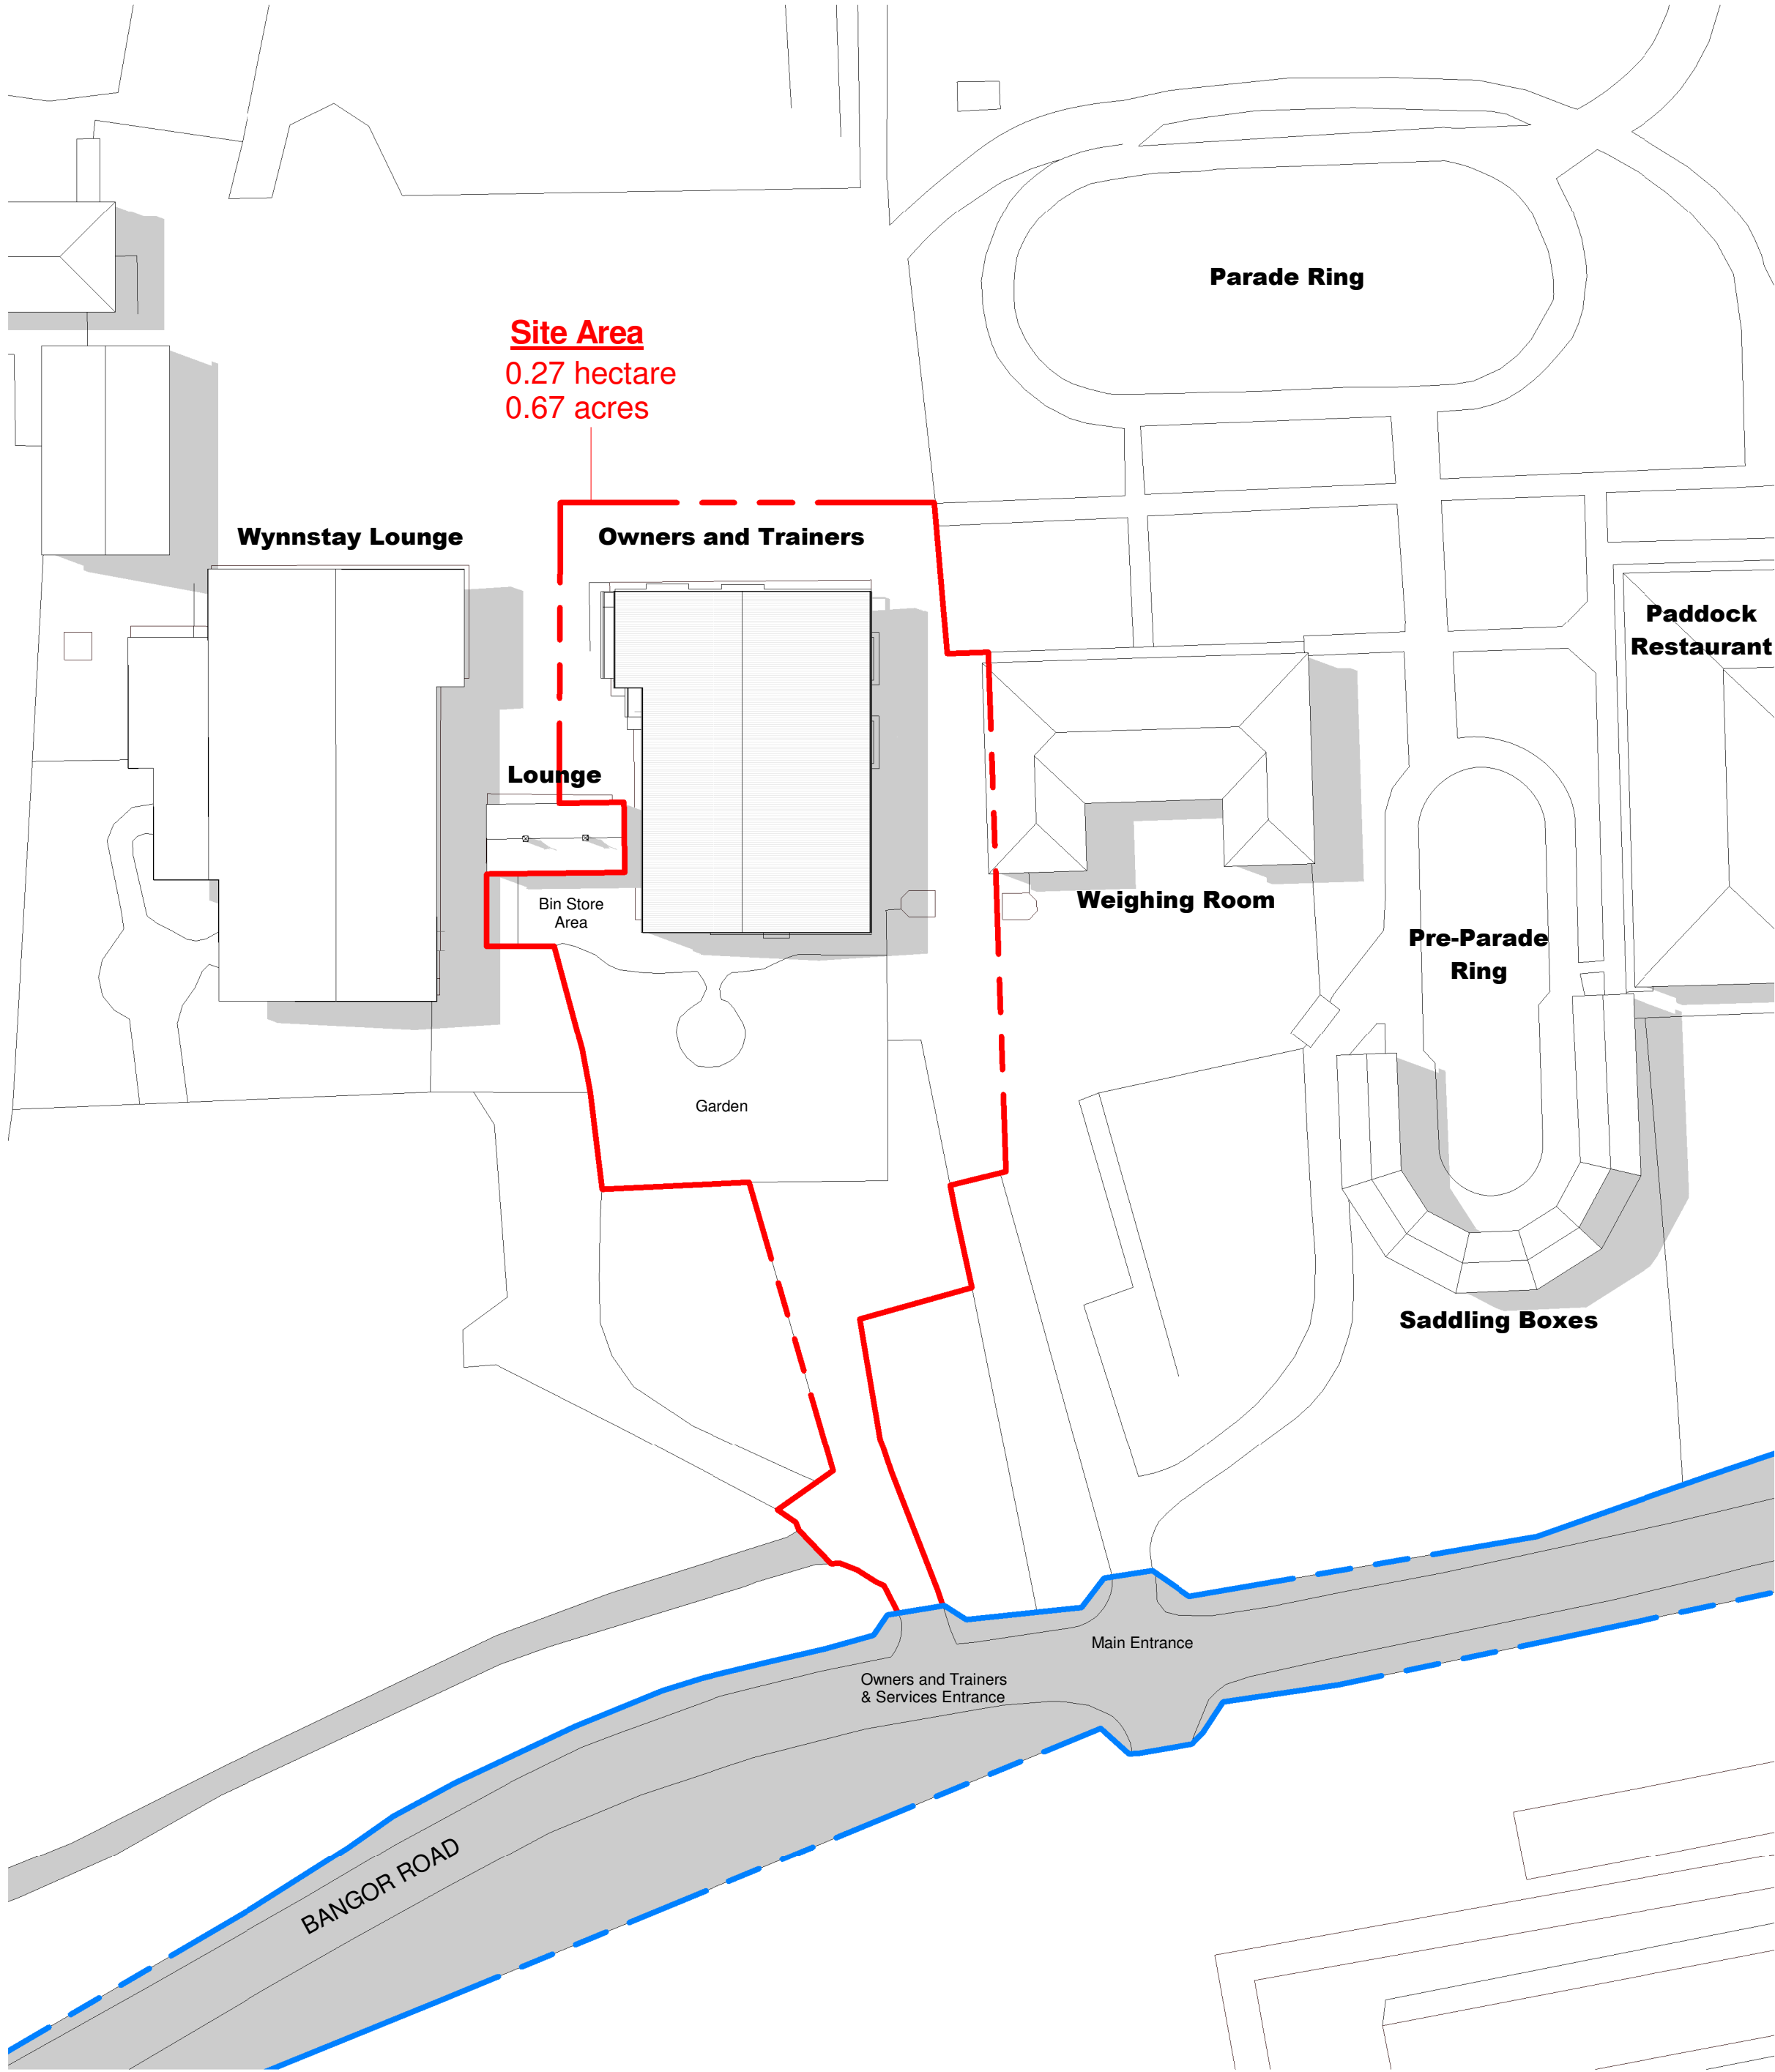

1 Site Plan as Existing
Scale: 1 : 500

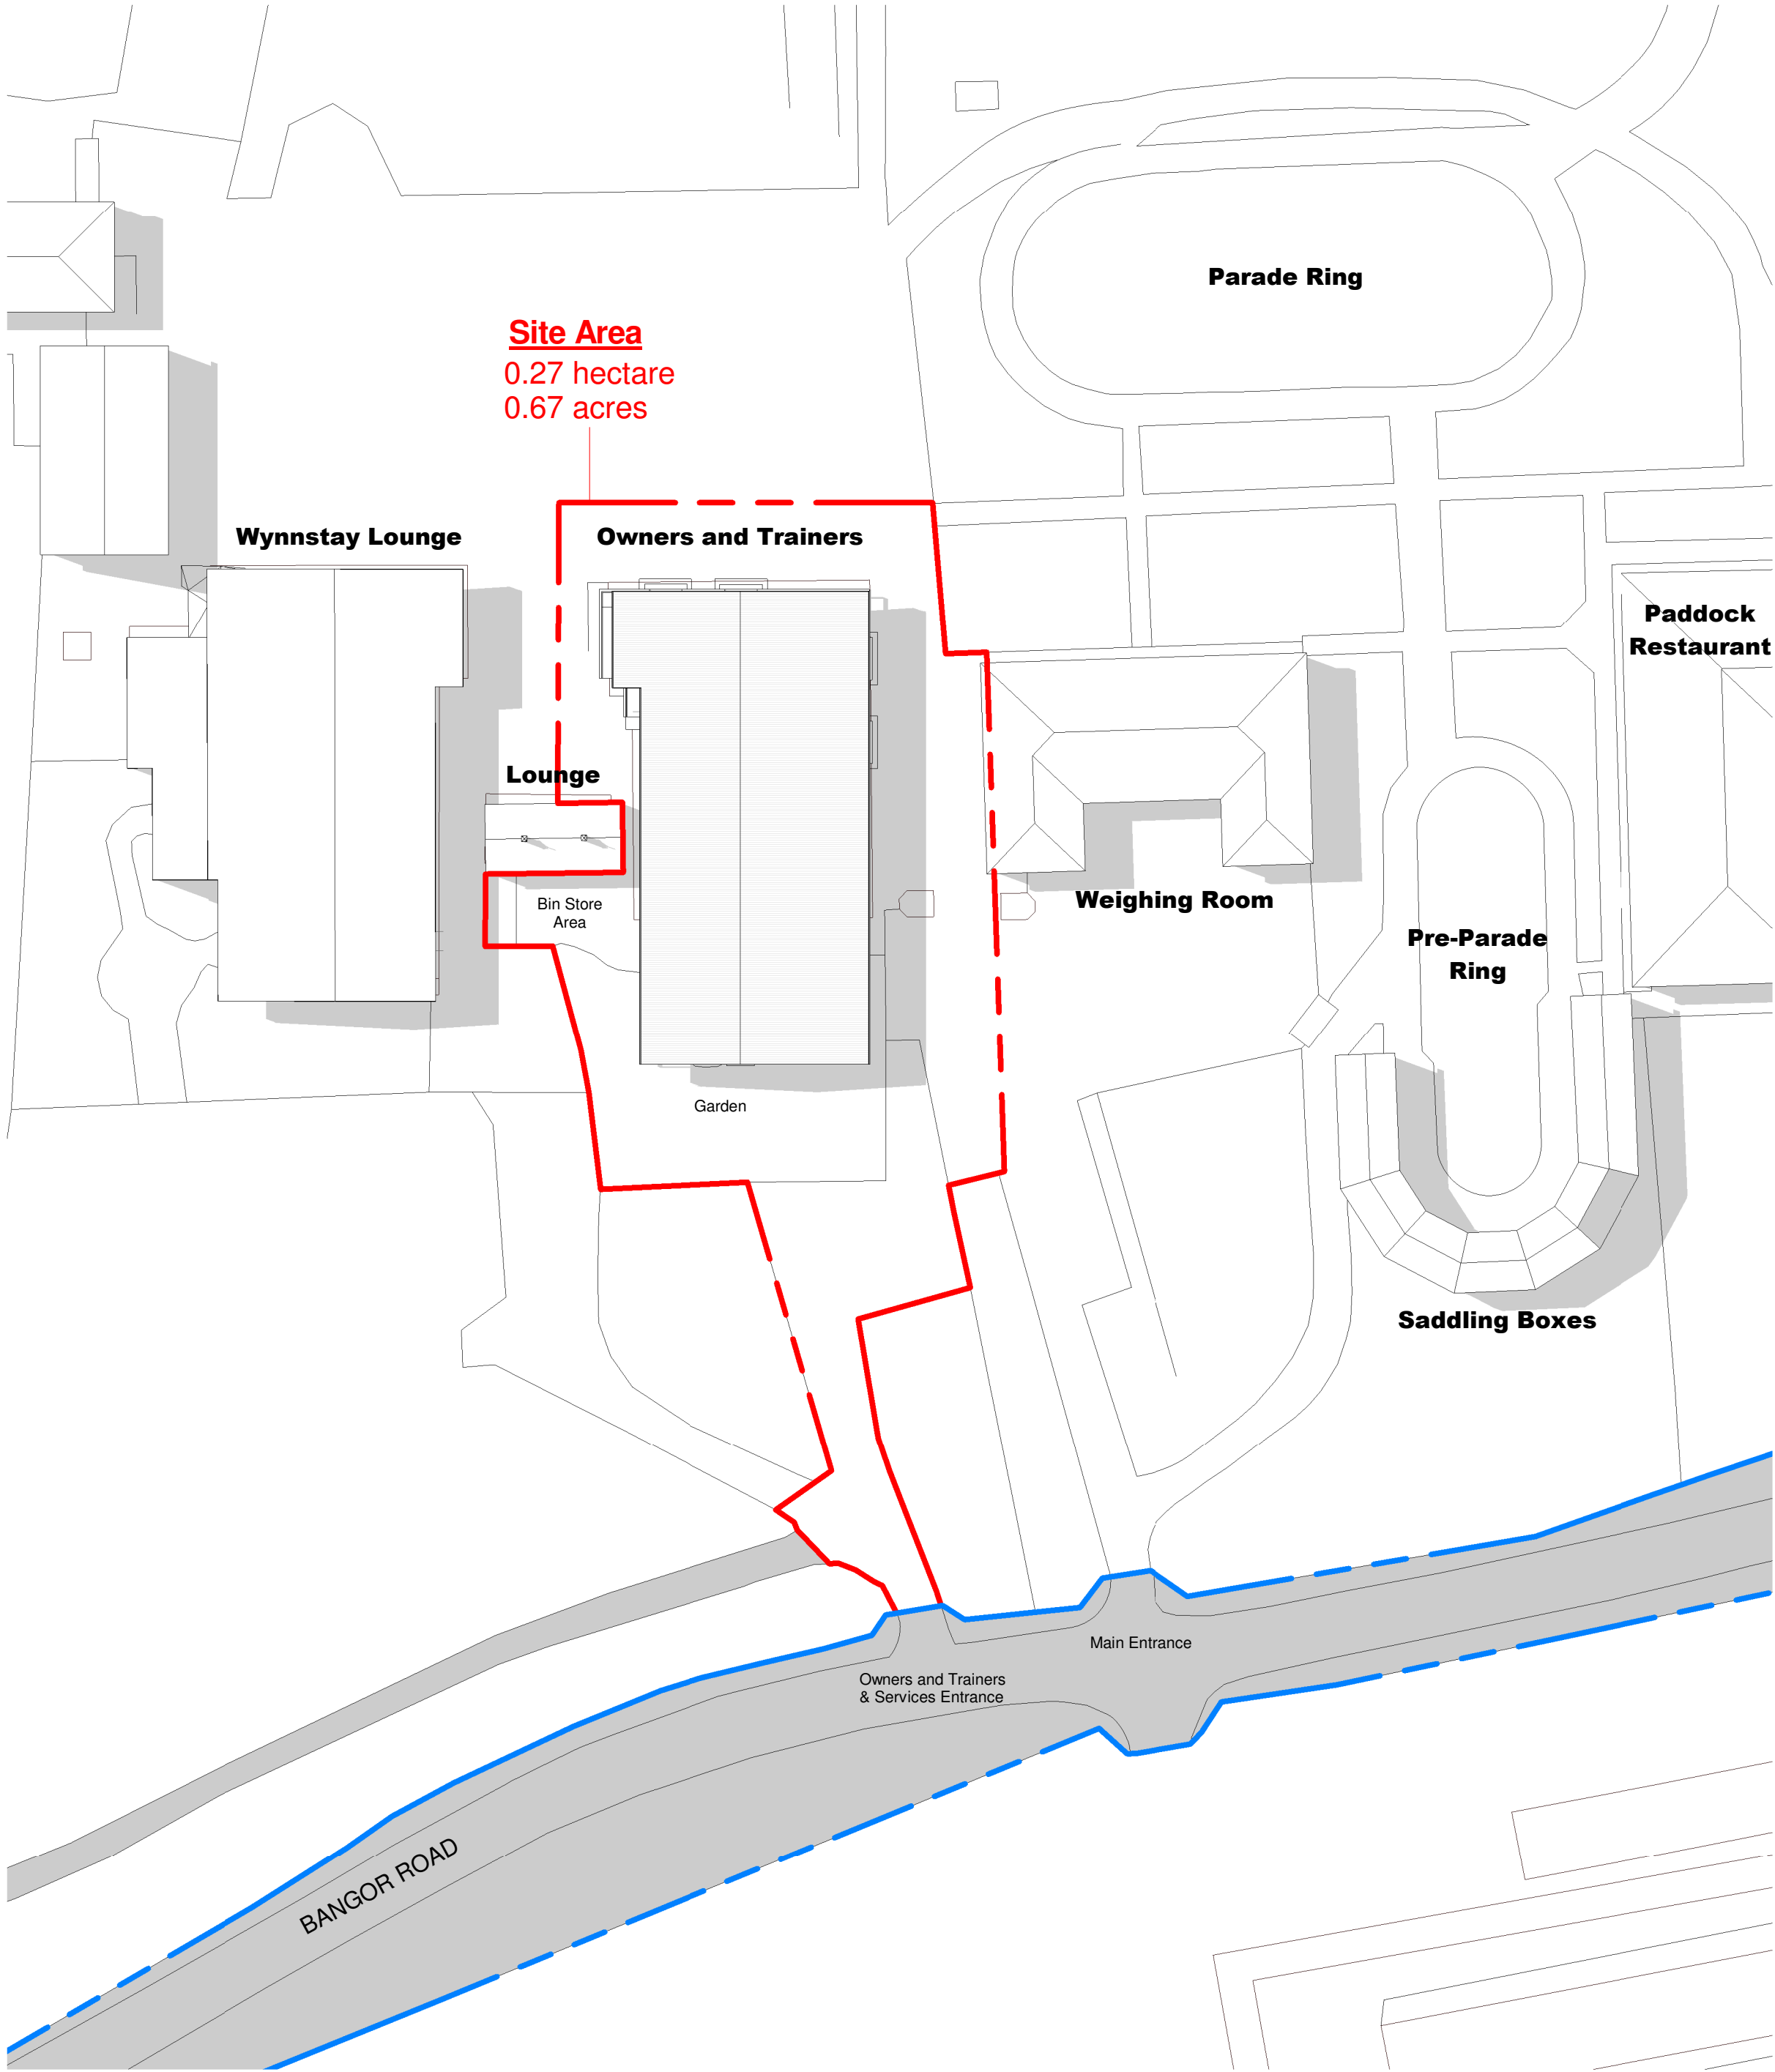

2 Site Plan as Proposed
Scale: 1 : 500

0m 10m 20m 30m 40m A1

VISUAL SCALE 1:500 @ A1

Notes
Figured dimensions are to be used in all cases.
Dimensions should not be scaled from drawing
All existing dimensions should be checked on site before commencement of the work.
Any discrepancies in dimensions should be clarified with the Architect prior to commencement of the work.
No deviation from this drawing will be permitted without the prior written consent of the Architect.
This drawing is to be read in conjunction with all the relevant Mechanical and Electrical drawings.
This drawing is to be read in conjunction with the relevant Structural Engineer's drawings, structural calculations and recommendations.
This drawing is to be read in conjunction with the relevant Fire Safety Strategy drawings.
This drawing is copyright and to be returned to the architect on completion of the contract.

P01	Issued for Planning	ST	MR	13.11.17
Rev.	Revision description	Drawn	Checked	Date

Lovelock Mitchell Architects
3 Stanley Street, Chester, CH1 2LS
Tel +44 (0) 1244 404321

St Andrews Business Centre
St Andrews Park, Mold, Flintshire, CH7 1XB
Tel 0843 515 9921

e-mail: admin@lovelockmitchell.com
web: www.lovelockmitchell.com

Project
CRC - Bangor On Dee Racecourse -
Owners and Trainers Suite Extension

Title
Site Plan Existing and Proposed

LMA Project	Drawing number	Rev.
1513	BOT-LMA-XX-XX-DR-A-1001	P01