





Picture of Minibus and Delivery Vehicle

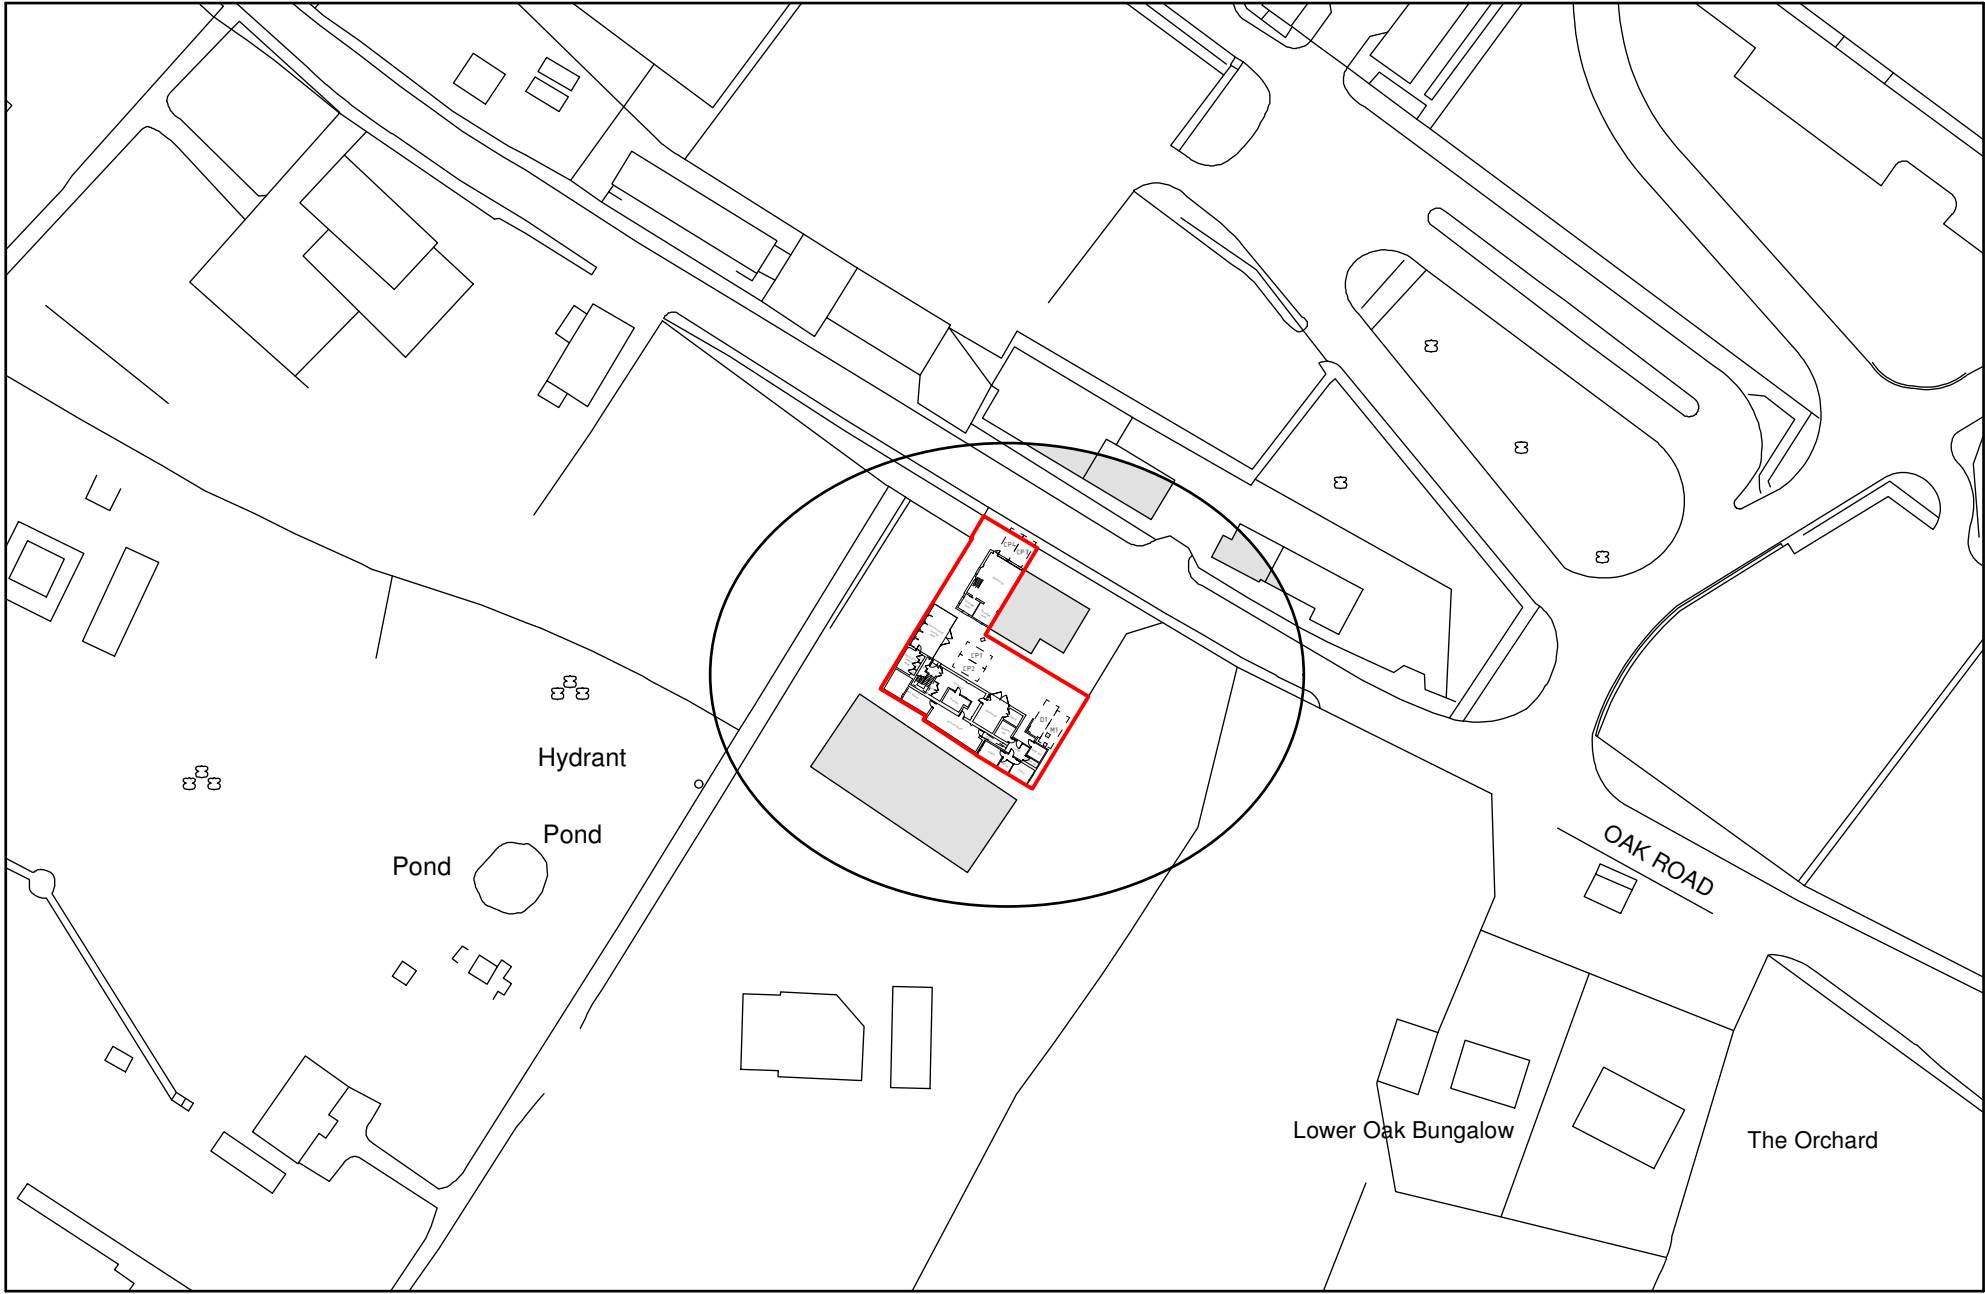


Location Plan 1:1250

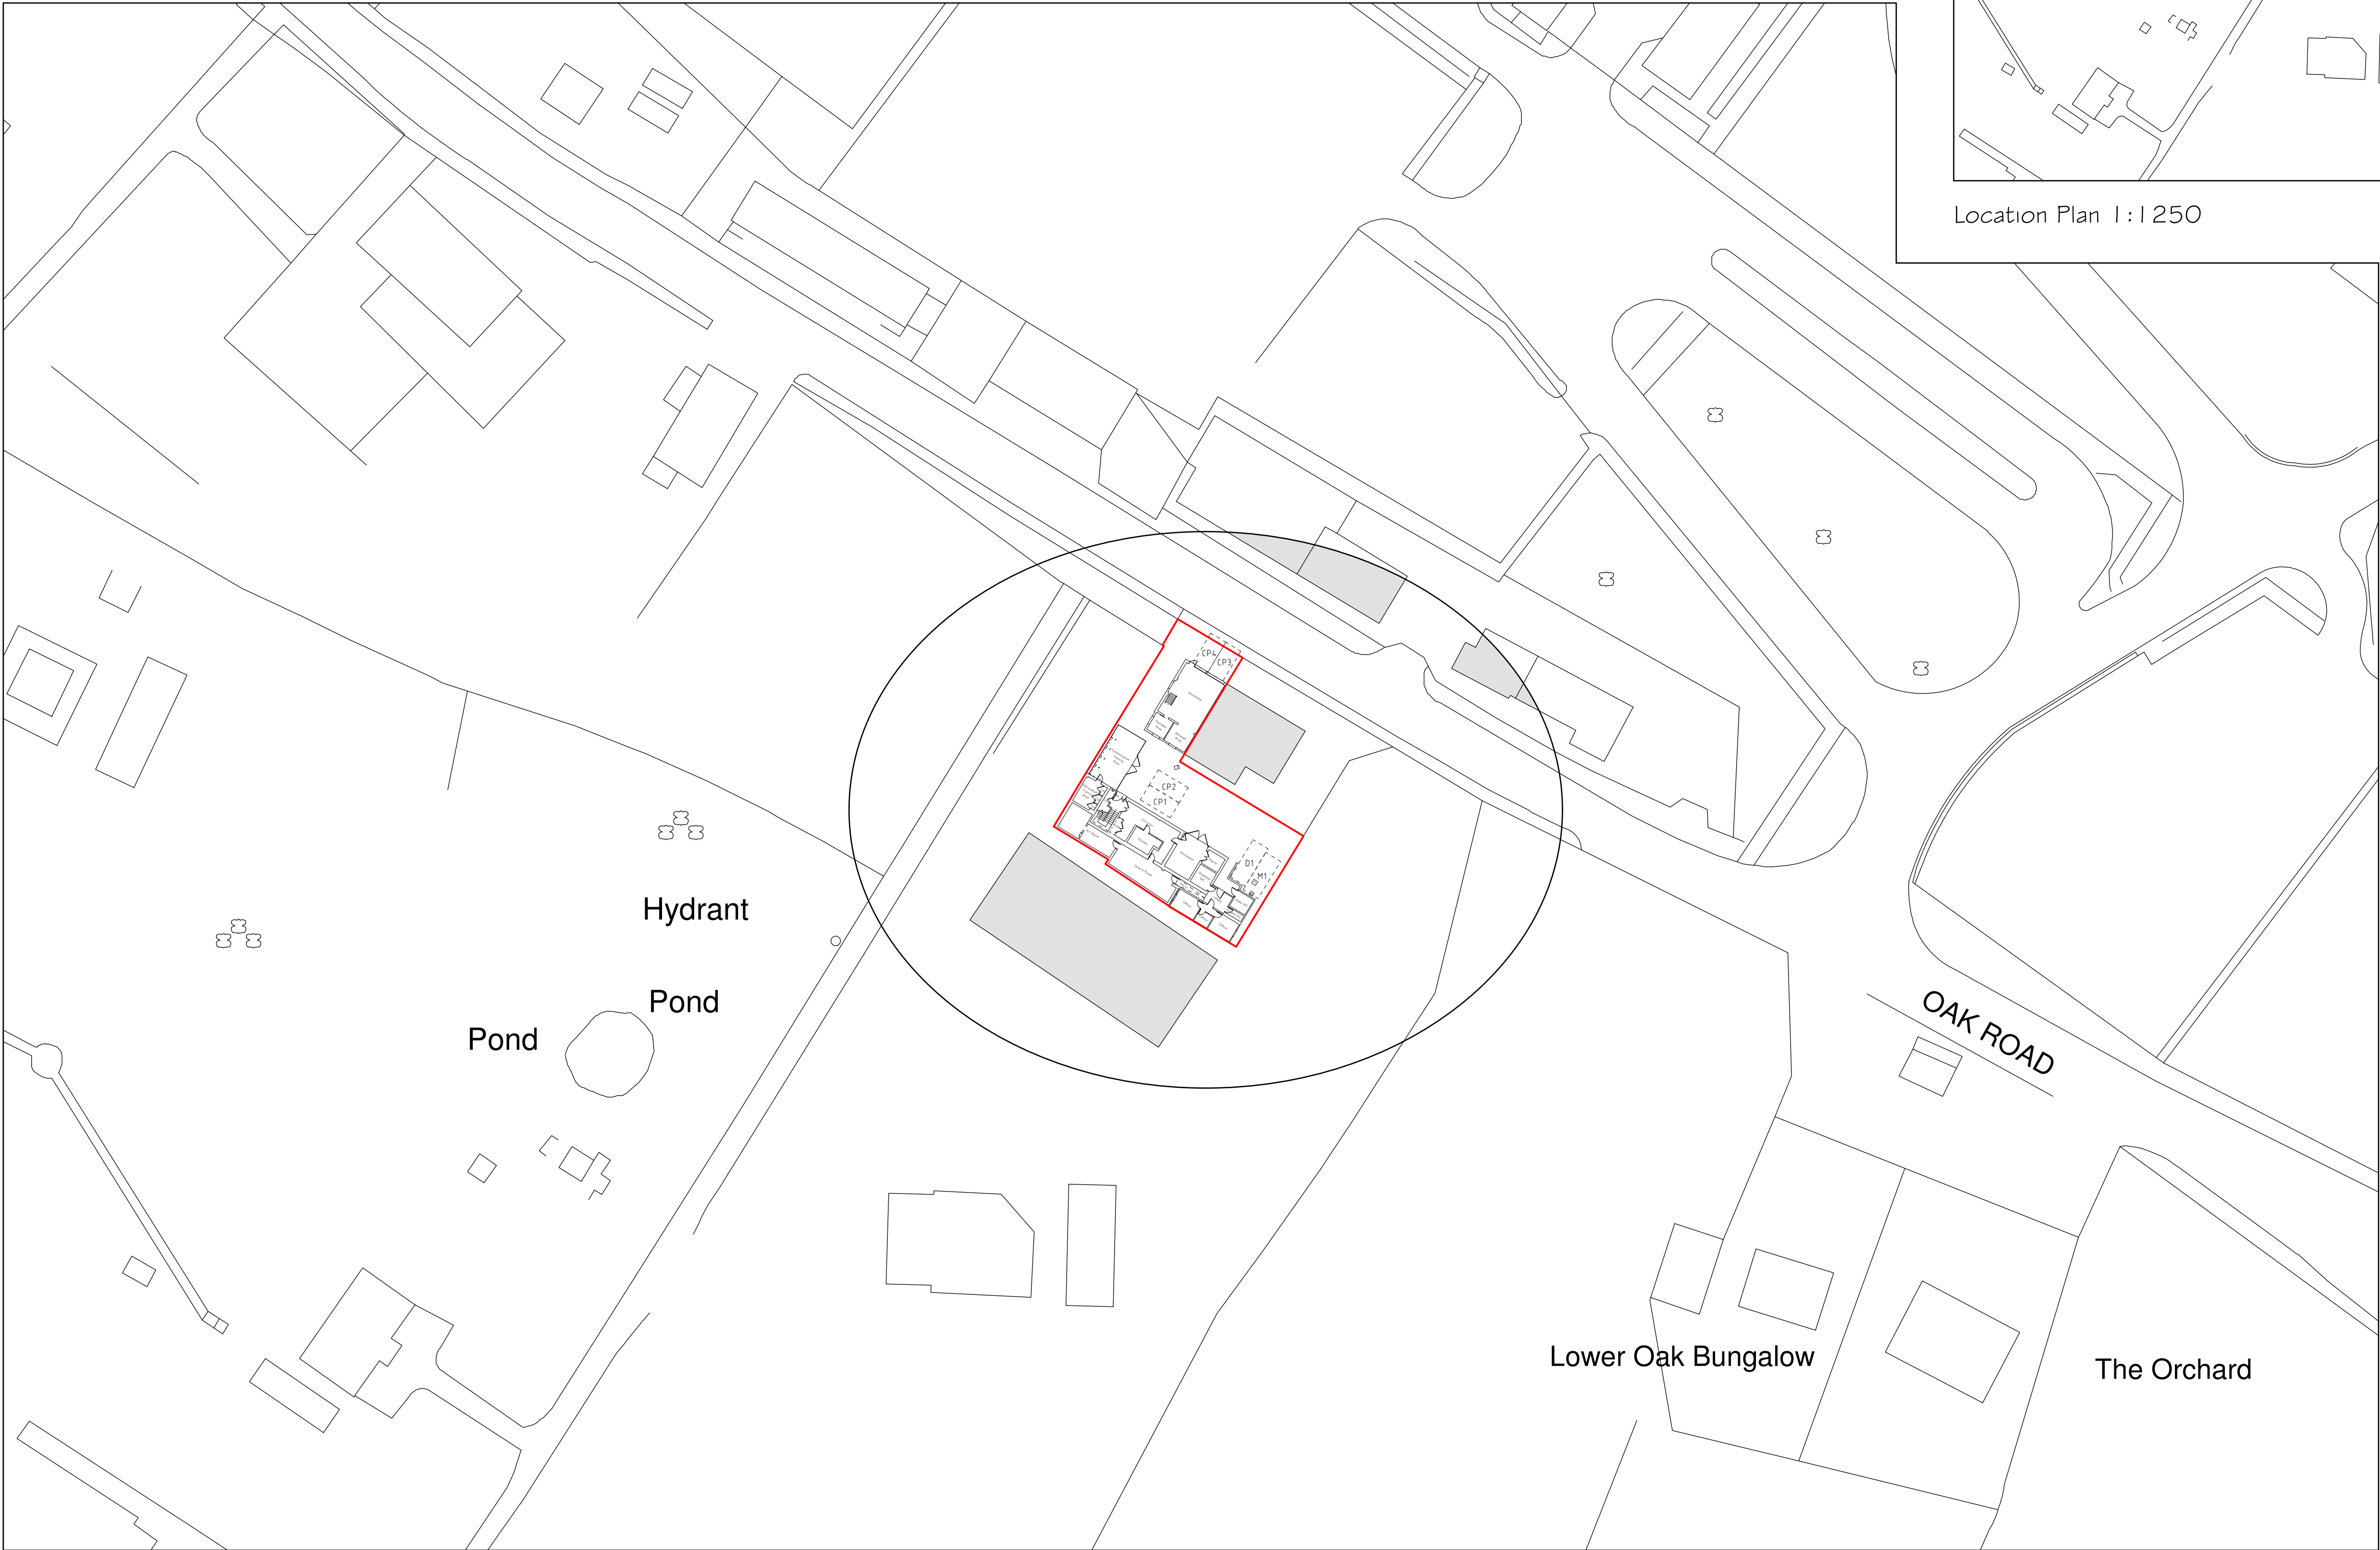

Key:

- Surrounding Buildings
- Proposed Site
- CP1 Car Parking Spaces
- M1 Minibus Parking Space
- D1 Delivery Vehicle Parking Space

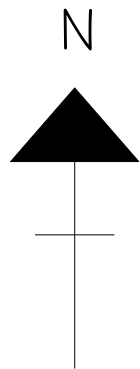

A	12/17	Planning Amends		S.M.E.
Rev	Date	Detail		Initial

Project: Proposed alterations at Wrexham Warehouse Project, Oak Road, Wrexham, LL13 9RG.	
Title: Site Plan & Location Plan	Scale: (A1) 1:500 & 1:1250
Drawn By: S M Eltham	Date: Nov 2017
Drawing No: W135/002	Sheet: 1 of 1

blueprint
architectural services

LABC partner

Office 3K4,
Redwither Business Tower,
Wrexham. LL13 9XT
Tel: 01978 356500
www.blueprintarchitectural.com
© copyright all rights reserved

Site Plan 1:500