



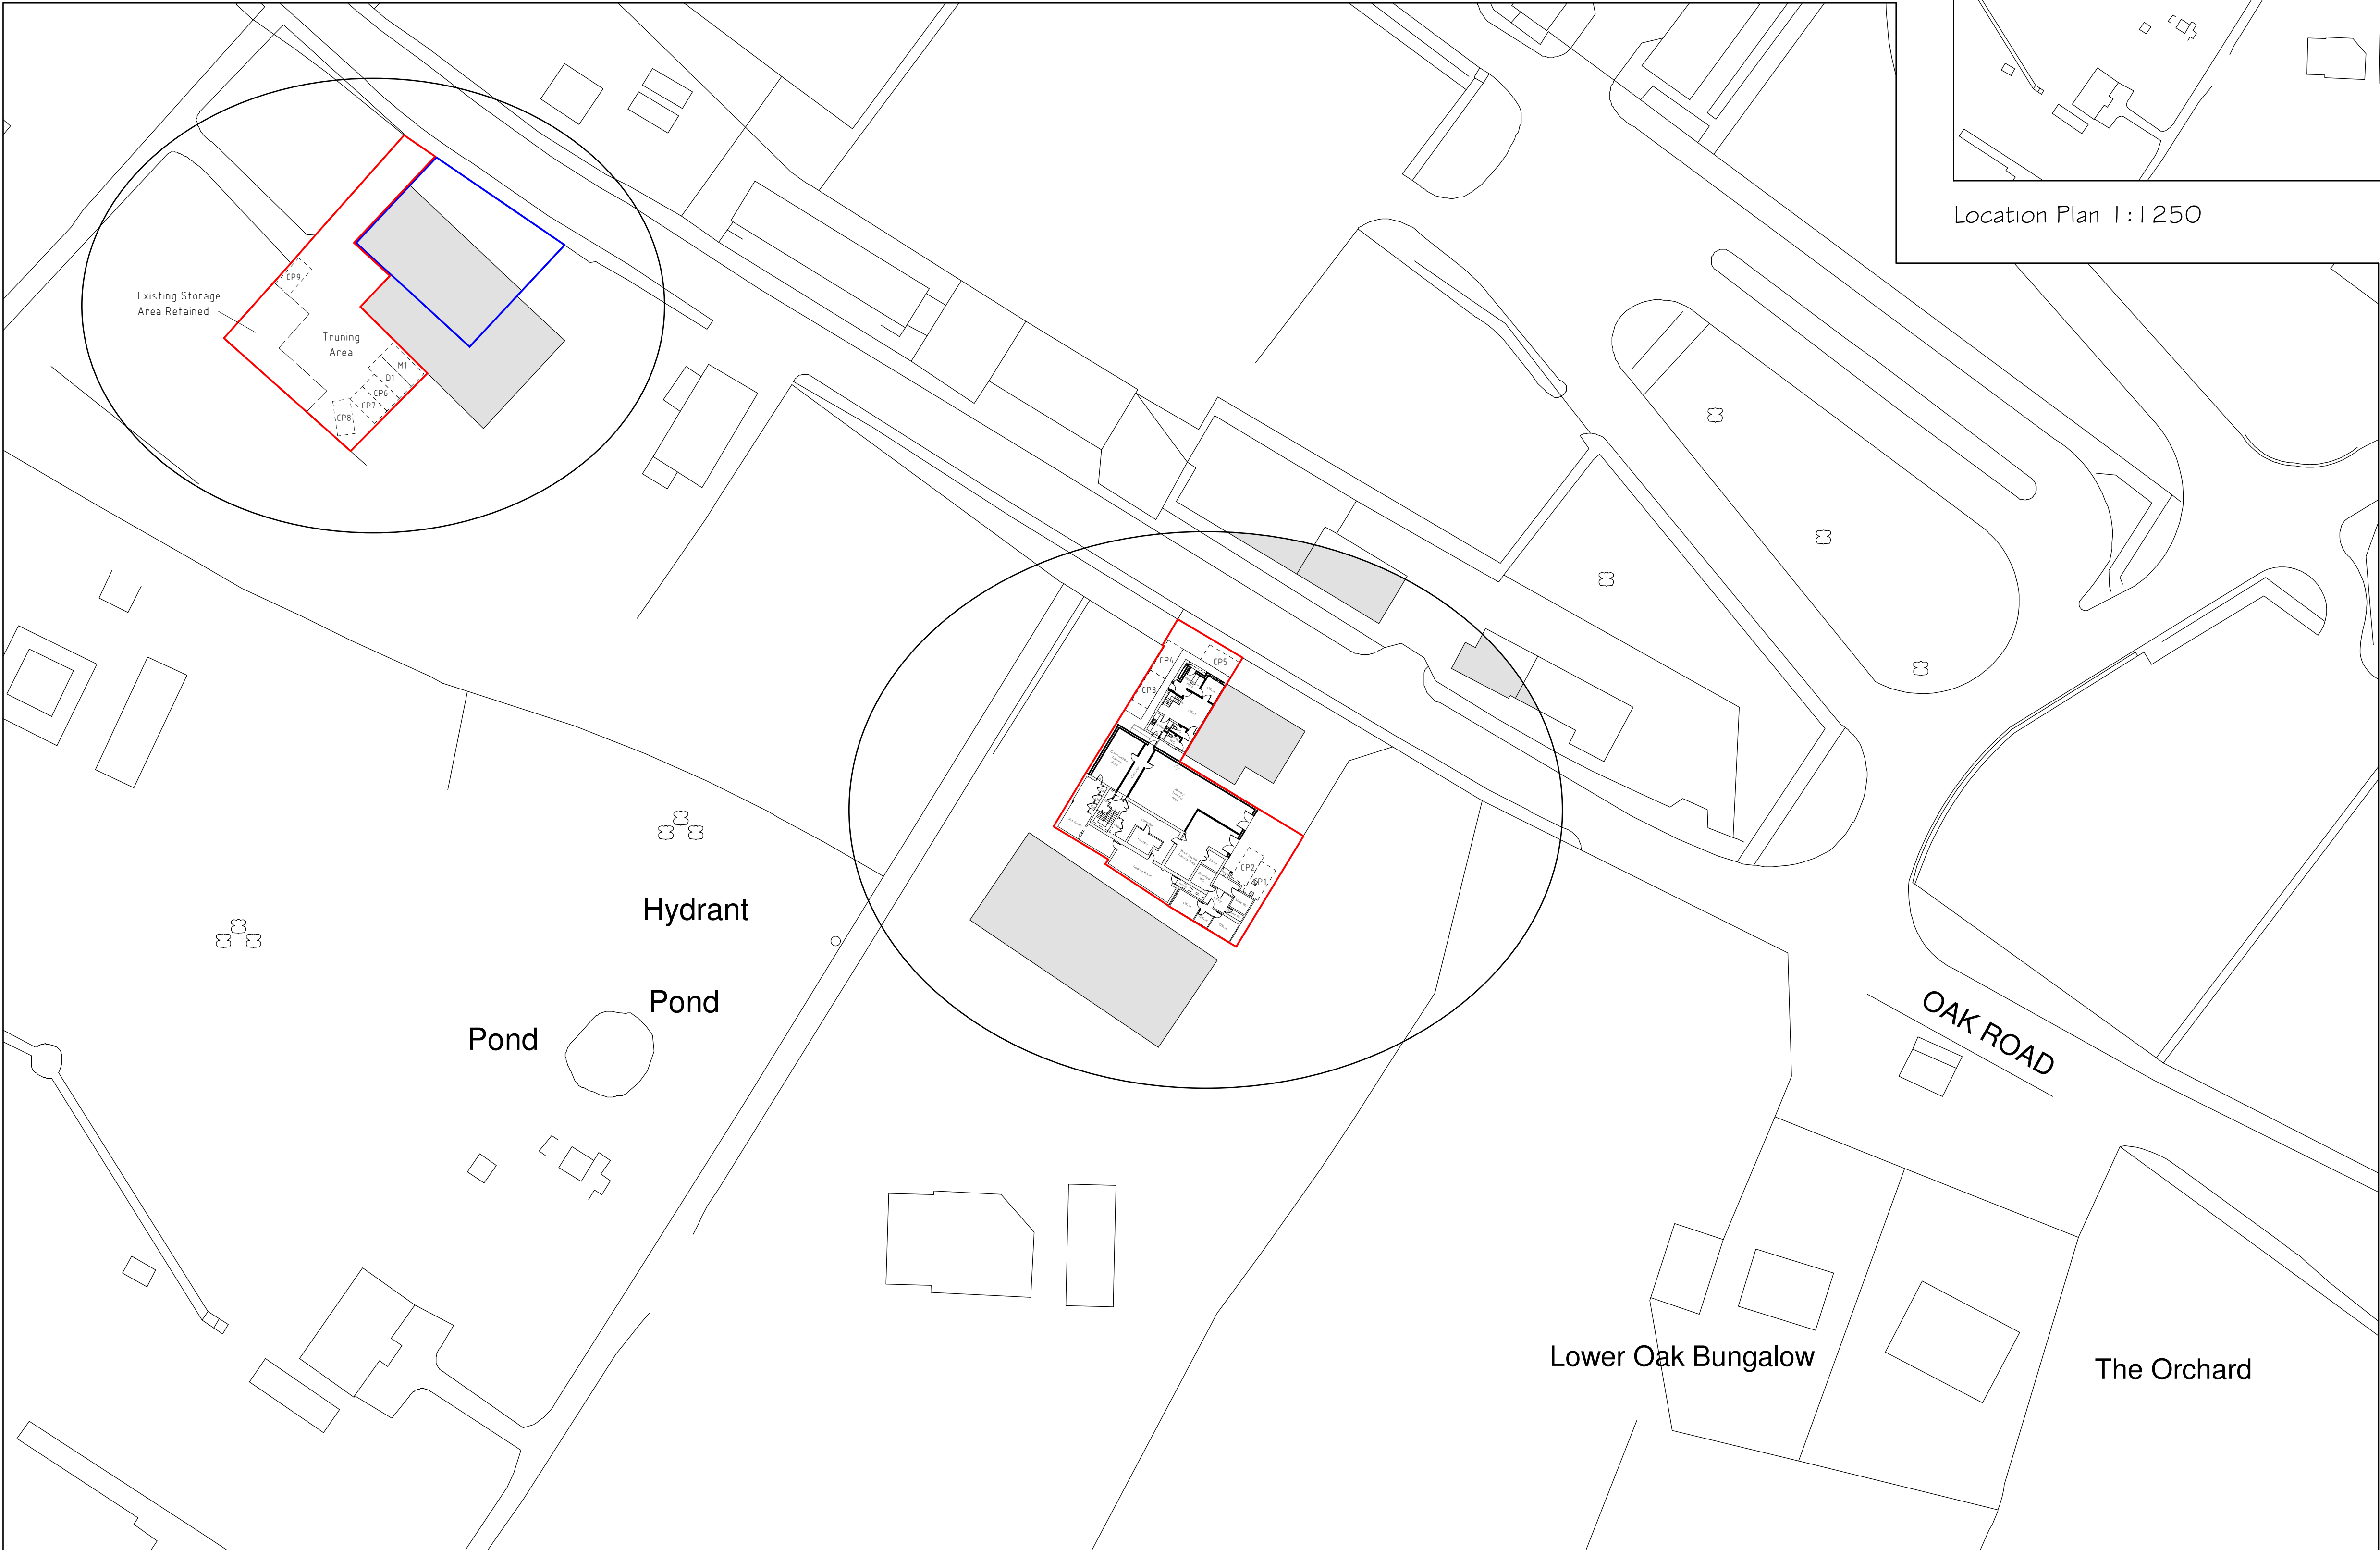


Site Plan 1:500

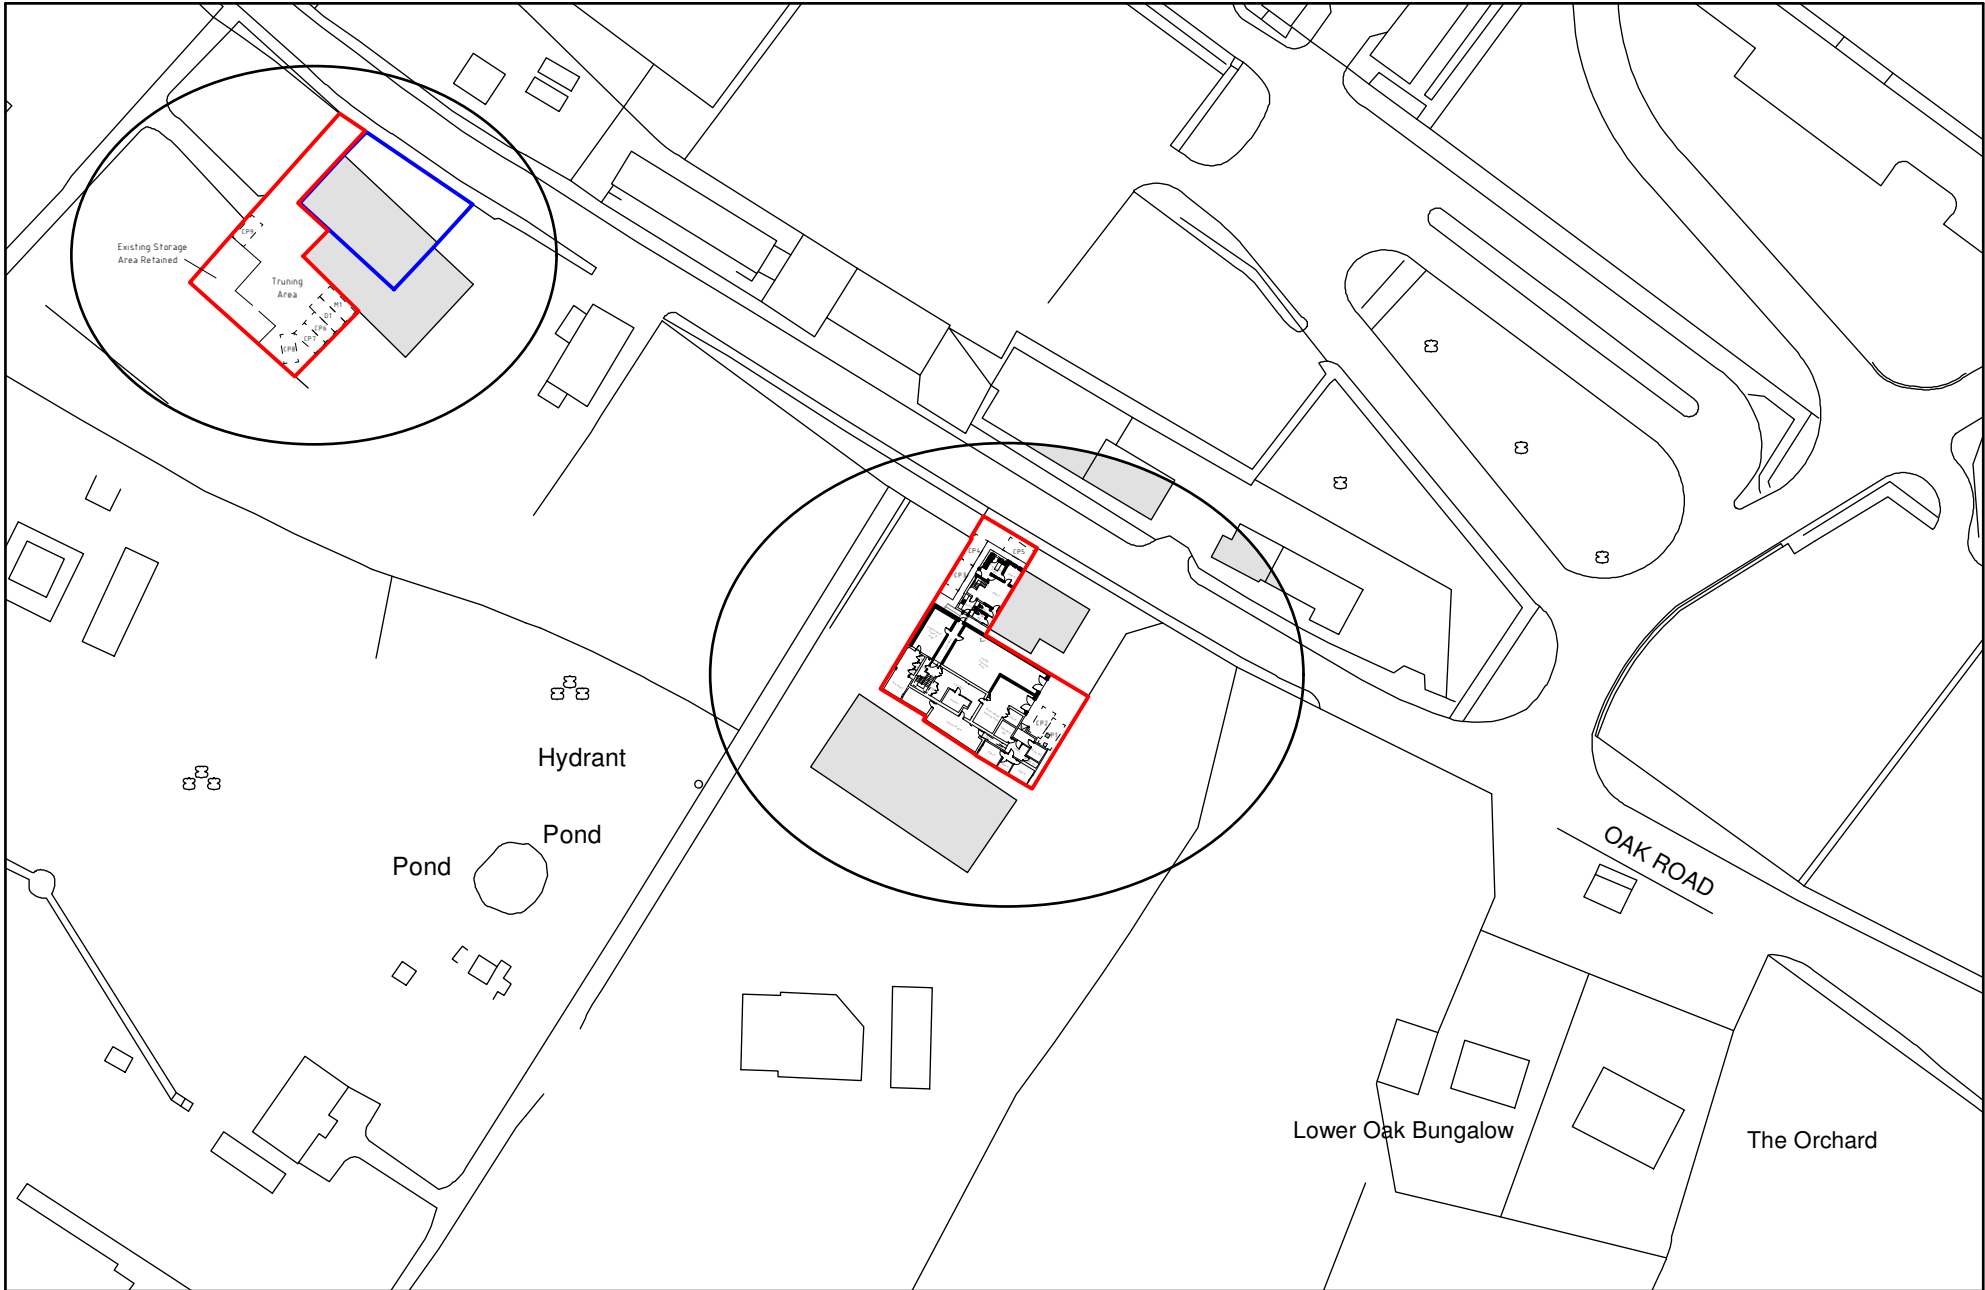

Location Plan 1:1250

Key

- Surrounding Buildings
- Proposed Site
- Land in Client's Ownership
- CP1 Car Parking Spaces
- M1 Minibus Parking Space
- D1 Delivery Vehicle Parking Space

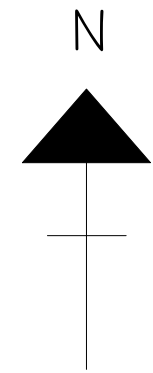

|     |       |                 |         |
|-----|-------|-----------------|---------|
|     |       |                 |         |
|     |       |                 |         |
|     |       |                 |         |
| A   | 12/17 | Planning Amends | S.M.E.  |
| Rev | Date  | Detail          | Initial |

|   |                                  |
|---|----------------------------------|
| Project:<br>Proposed alterations at<br>Wrexham Warehouse Project,<br>Oak Road, Wrexham,<br>LL13 9RG. |                                  |
| Title:<br>Planning: Site &<br>Location Plan                                                          | Scale: (A1)<br>1:500 &<br>1:1250 |
| Drawn By:<br>S M Eltham                                                                              | Date:<br>Sept 2017               |
| Drawing No:<br>W132/005                                                                              | Sheet:<br>1 of 1                 |

**blueprint**  
architectural services

**LABC** partner

Office 3K4,  
Redwither Business Tower,  
Wrexham. LL13 9XT  
Tel: 01978 356500  
www.blueprintarchitectural.com  
© copyright all rights reserved