


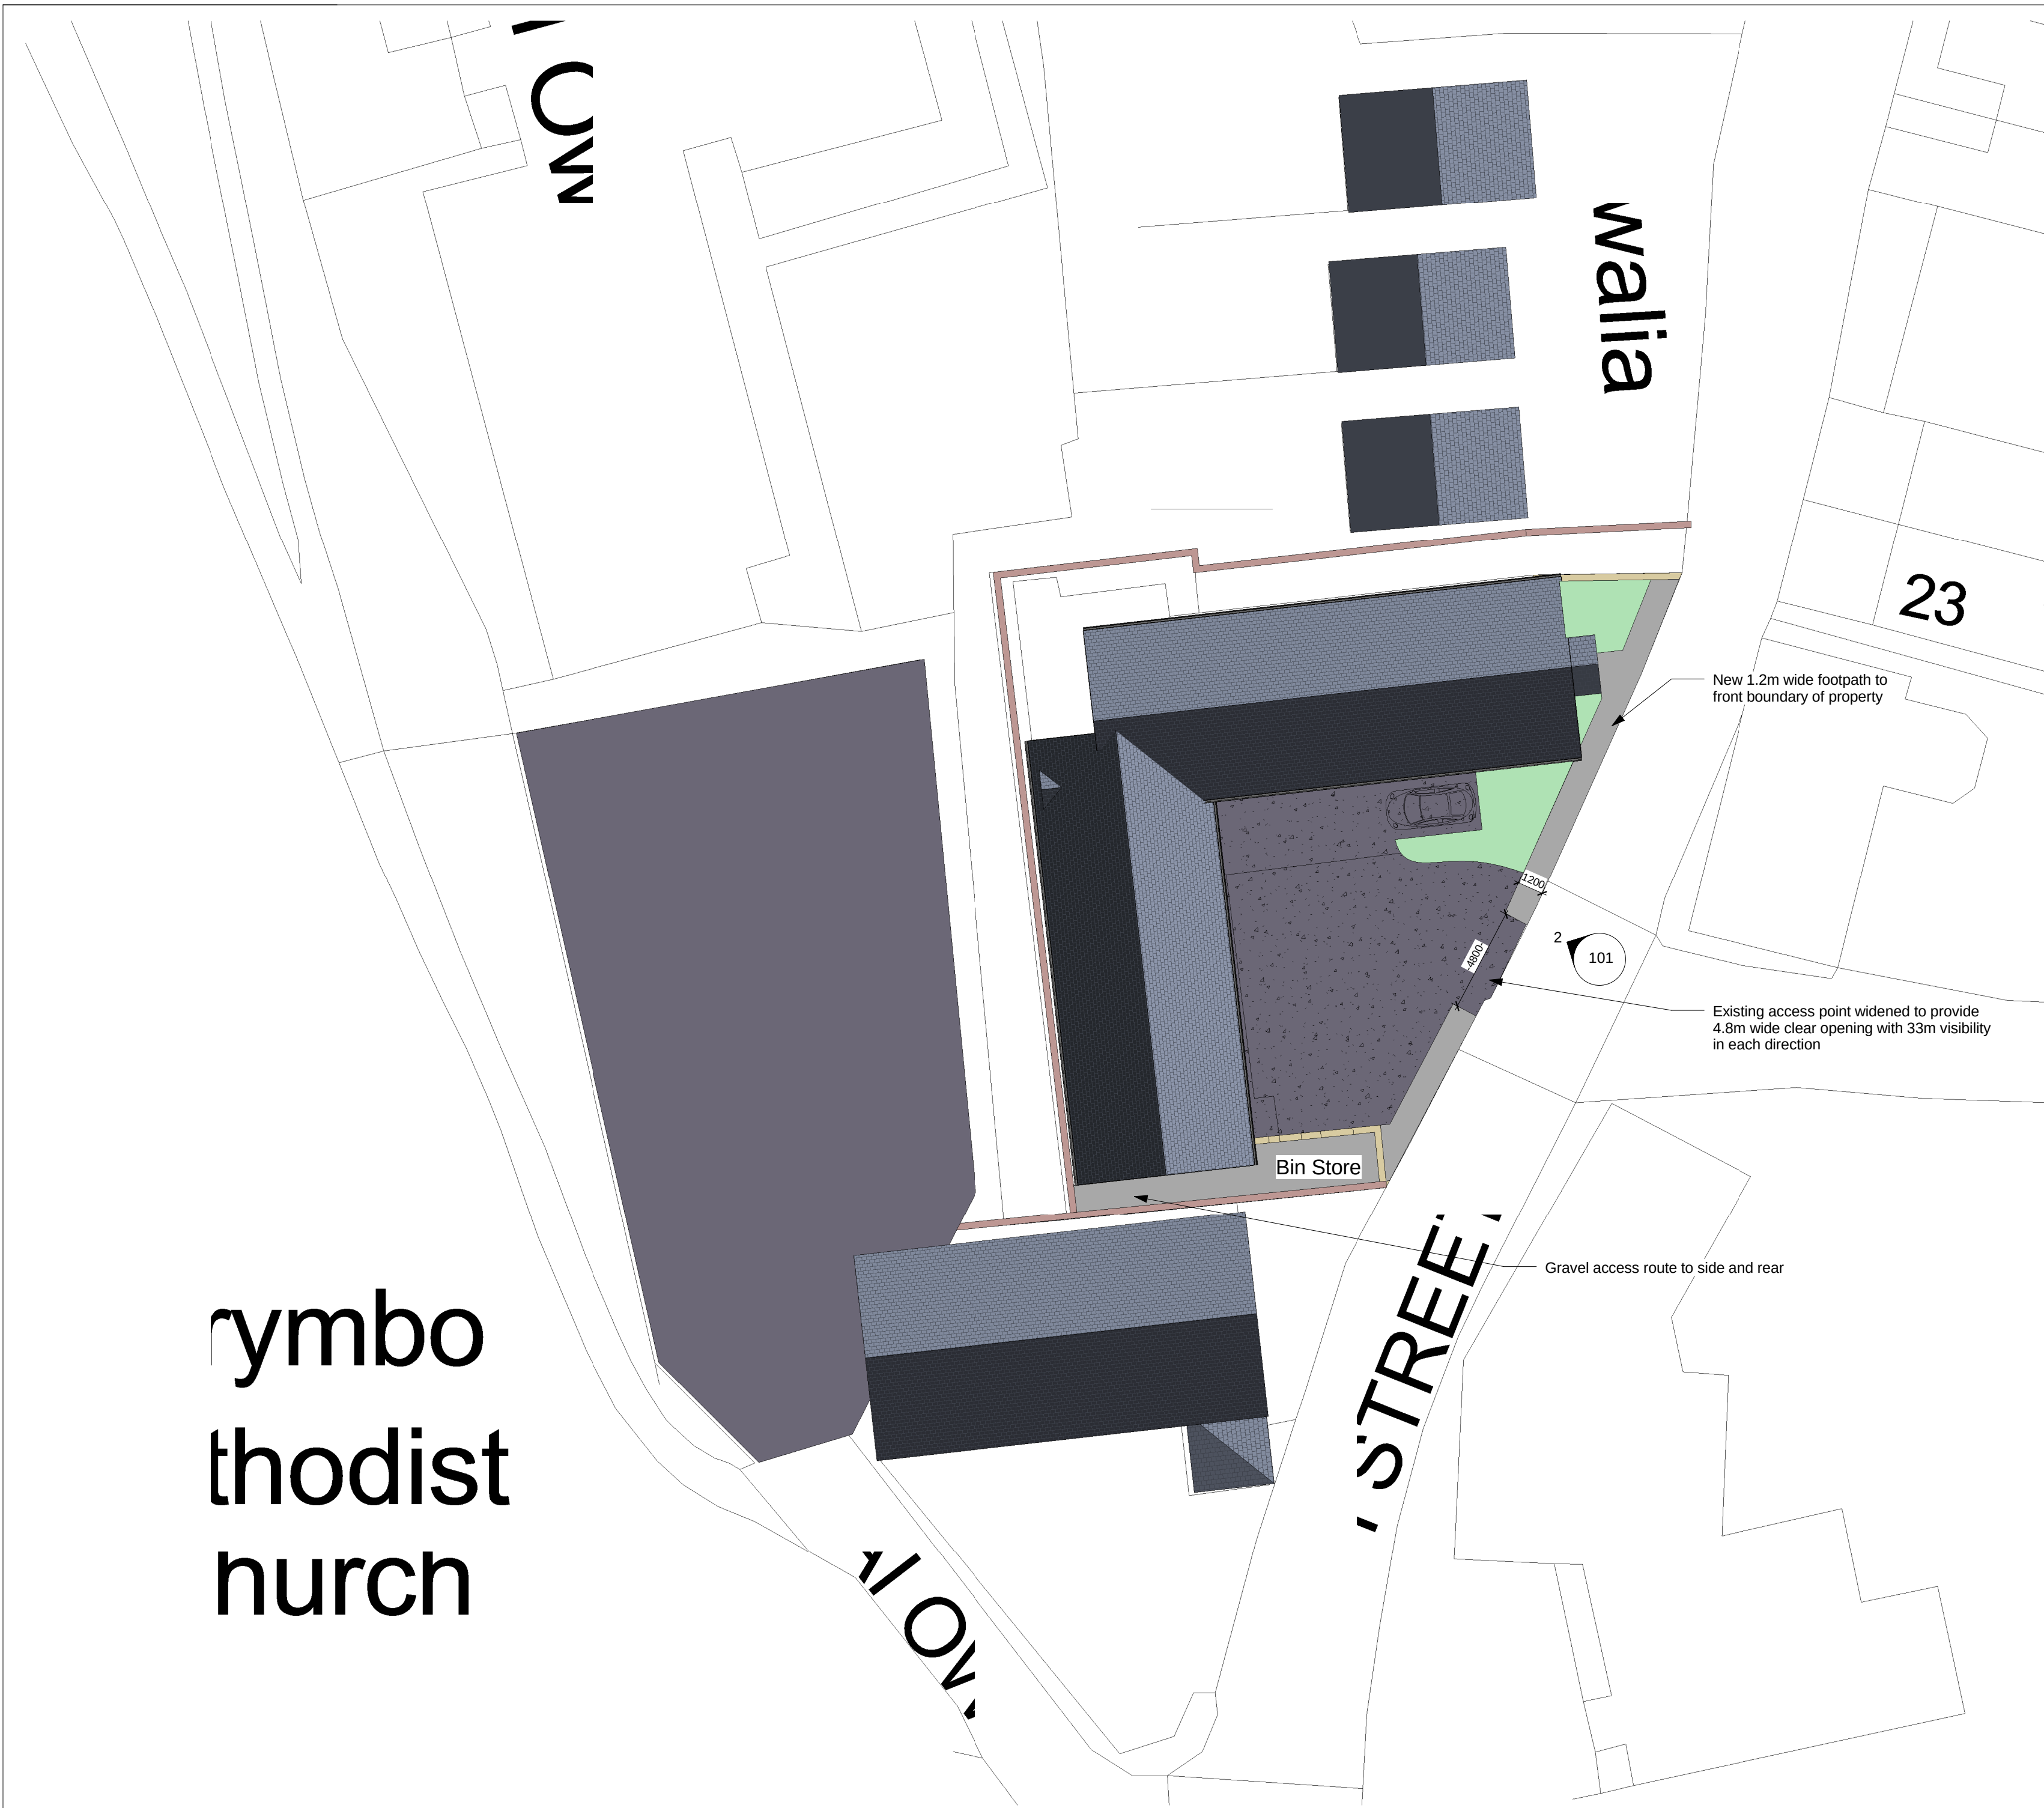

1 Site Plan as Proposed  
1 : 200



2 Street Elevation  
1 : 200

Planning

Hadfield Architectural Design

Arul:Heol Caradoc:Coedpoeth:LL11 3PS  
01978 721219 : 07977 284317 : sjhhadi@gmail.com



CLIENT Steggles Property Limited

PROJECT Engedi Court

ADDRESS  
Engedi Chapel  
Brymbo, Wrexham

DRAWING TITLE  
Site Plan as Proposed

DATE  
07/08/2017

SCALE  
1 : 200

@ A1

DRAWING No

16-08-101

Rev.  
P6