



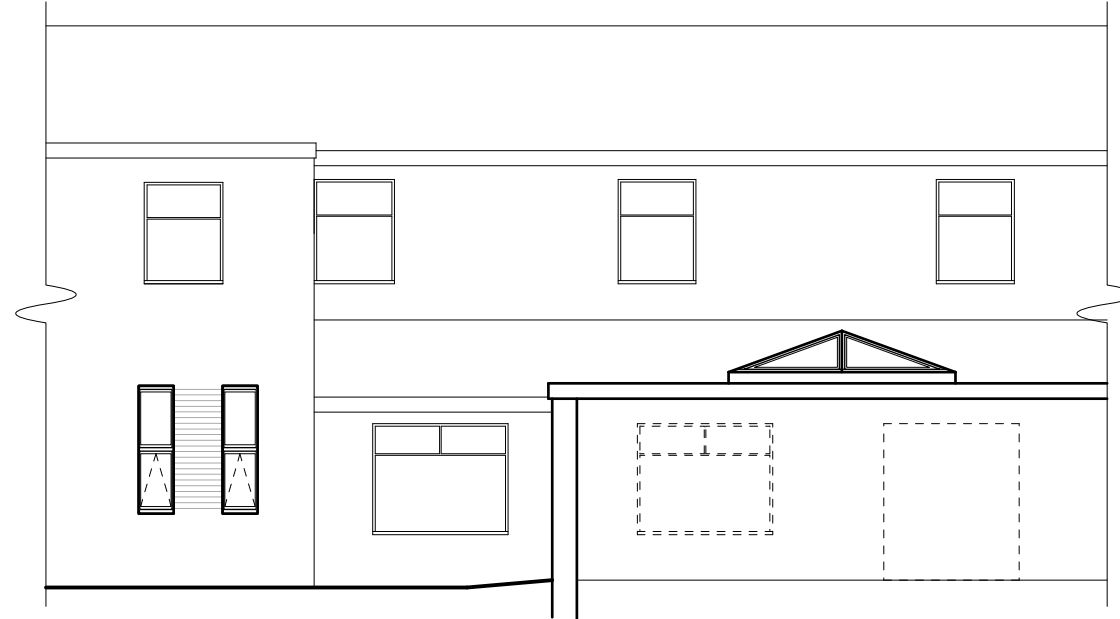


Courtyard Front Elevation

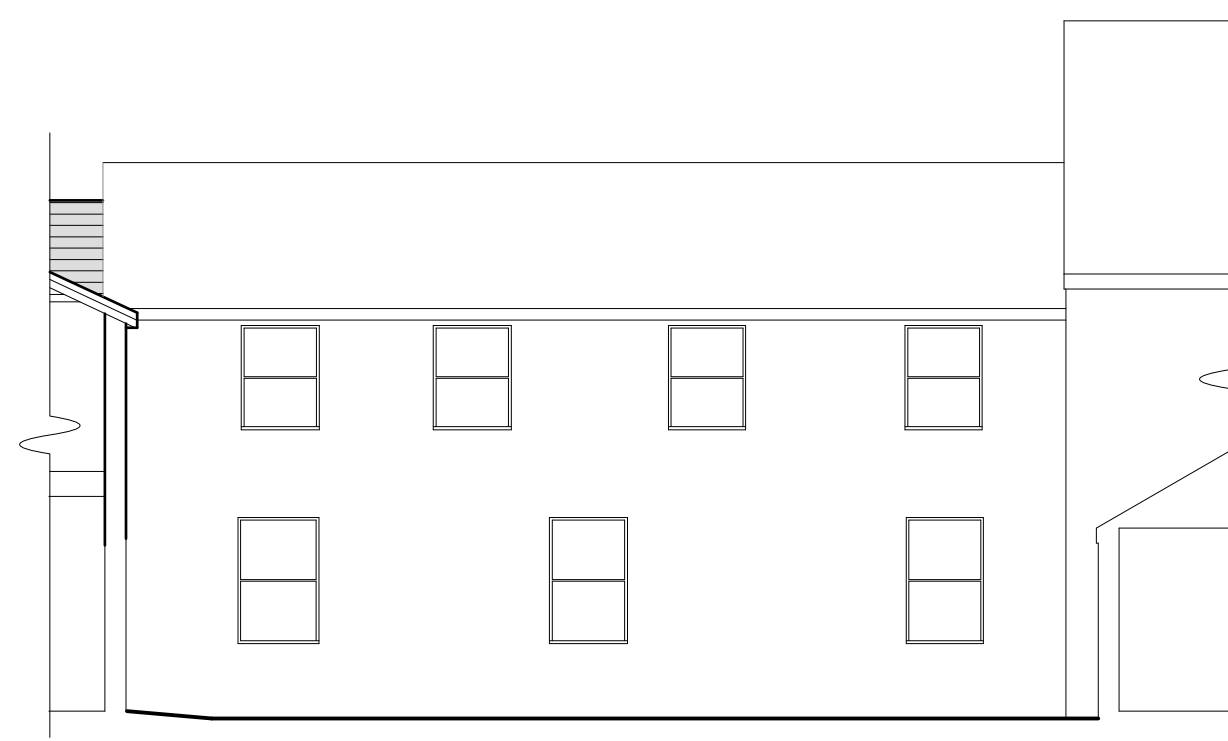


Courtyard Side Elevation



Courtyard Rear Elevation

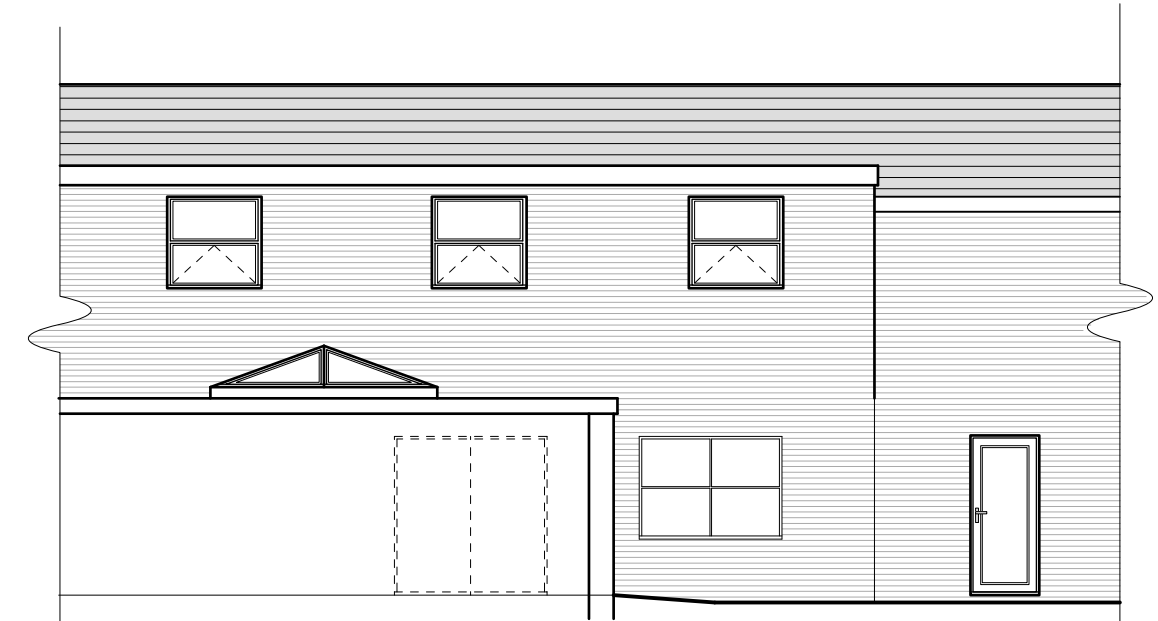


Courtyard Side Elevation

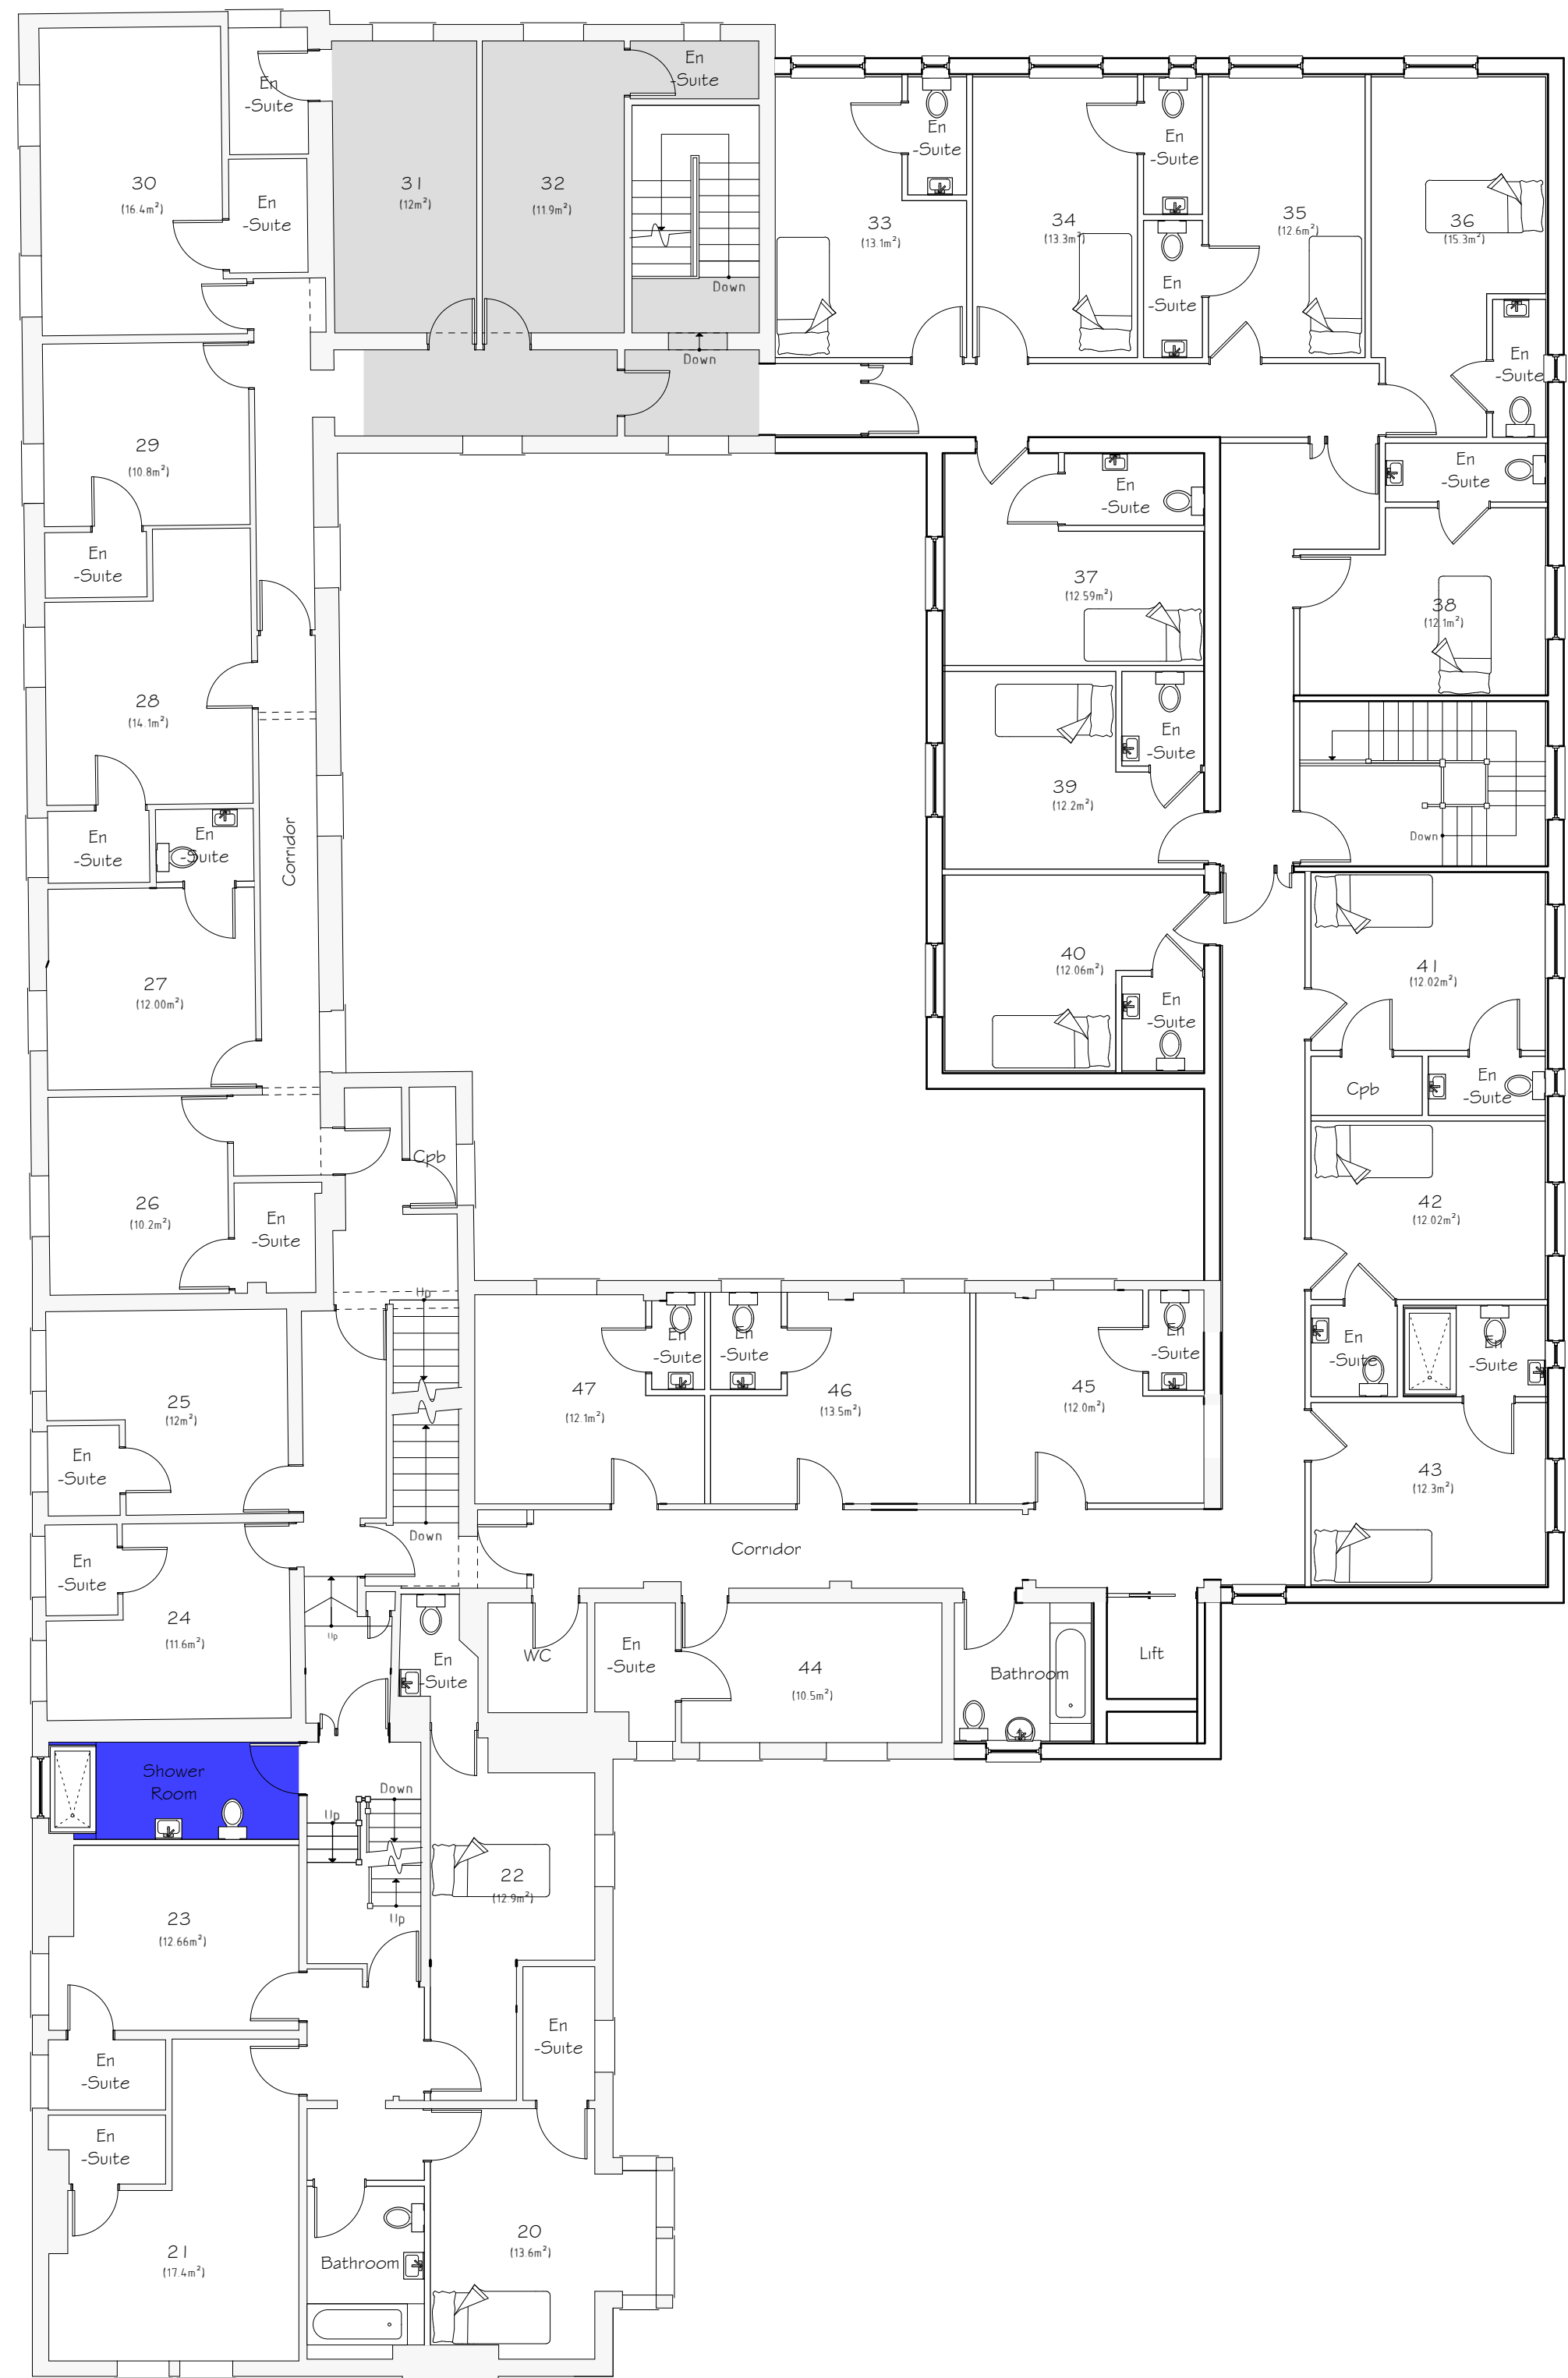

First Floor Plan

Grey shaded areas: Floors to be raised  
Blue shaded areas: Floors level reduced

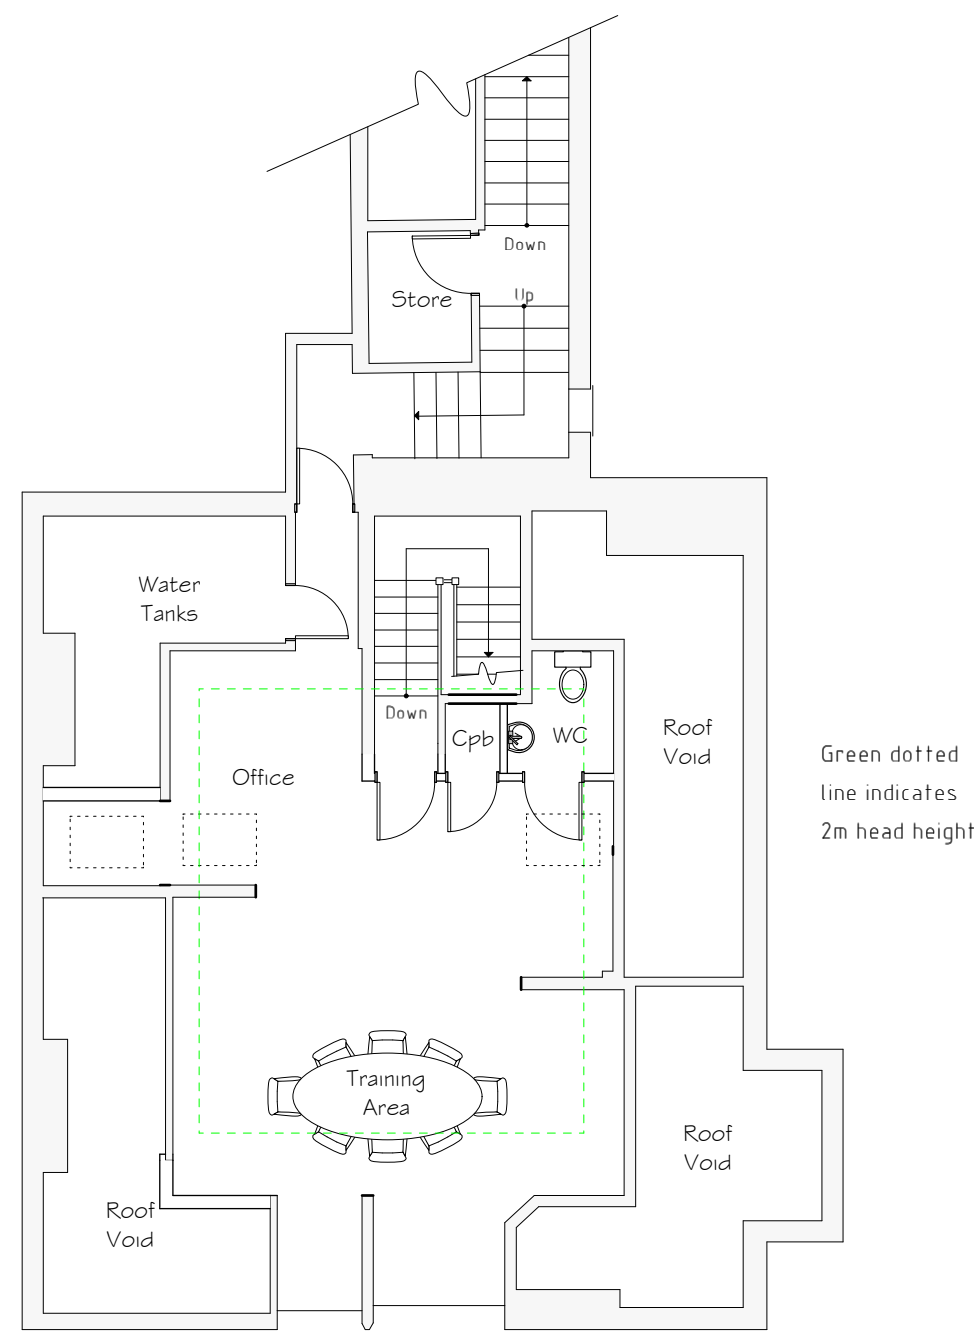

Second Floor Plan

| Rev | Date  | Detail                   | Initial |
|-----|-------|--------------------------|---------|
| C   | 09/17 | Bedroom removed 46 total | SIH     |
| B   | 07/17 | Design Amends            | D J E   |
| A   | 06/17 | Design Amends            | D J E   |

Project:  
Proposed alterations at:  
Bay Tree House Care Home,  
Norman Road, Wrexham.  
LL13 7BG

Title: Planning: First & Second Floor Plans & Elevations  
Scale: (A1) 1 : 100

Drawn By: D.J.Edwards  
Date: May 2017

Drawing No: AO44/004  
Sheet: 2 of 3

**blueprint**  
architectural services

**LABC** partner  
Office 3K4,  
Redwither Business Tower,  
Wrexham. LL13 9XT  
Tel: 01978 356500  
www.blueprintarchitectural.com  
© copyright all rights reserved