




NORTH WEST ELEVATION

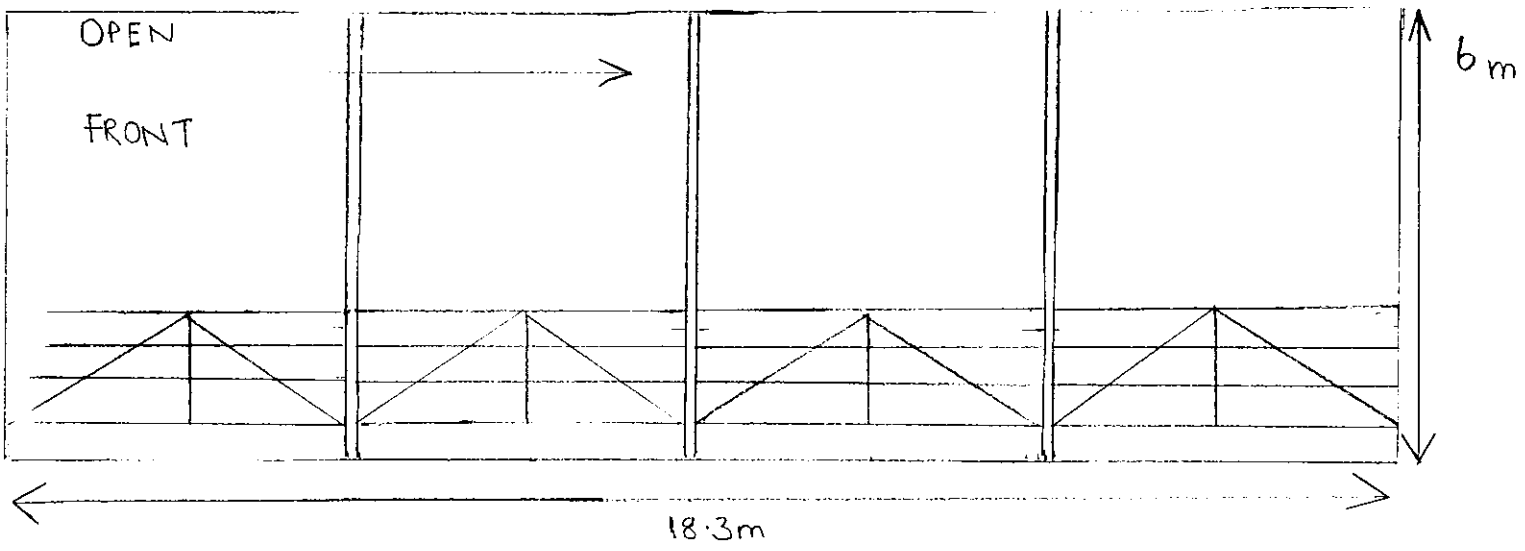


NORTH EAST GABLE

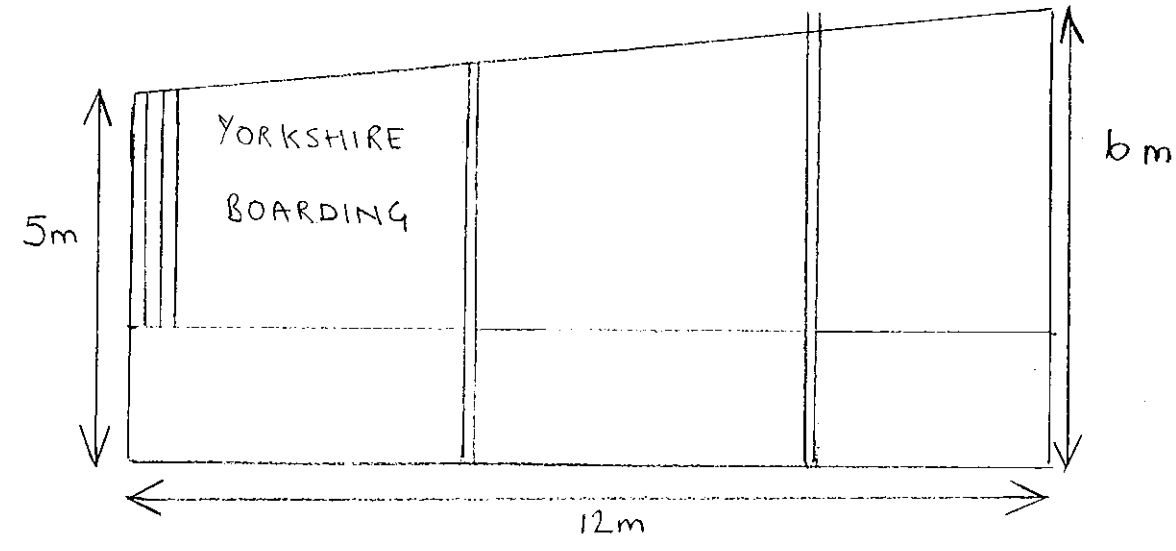

SOUTH EAST ELEVATION

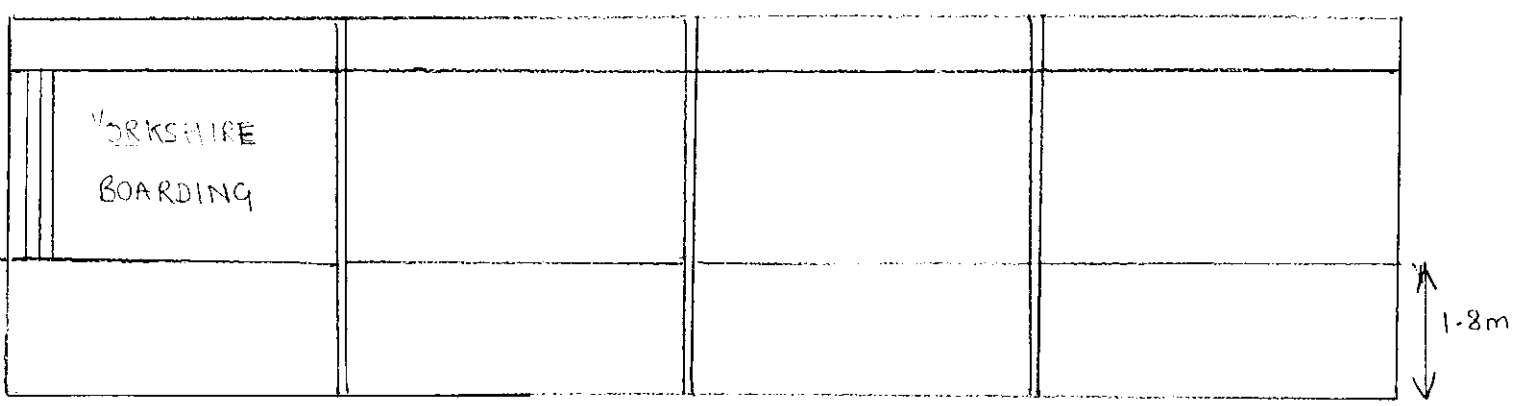

SOUTH WEST GABLE

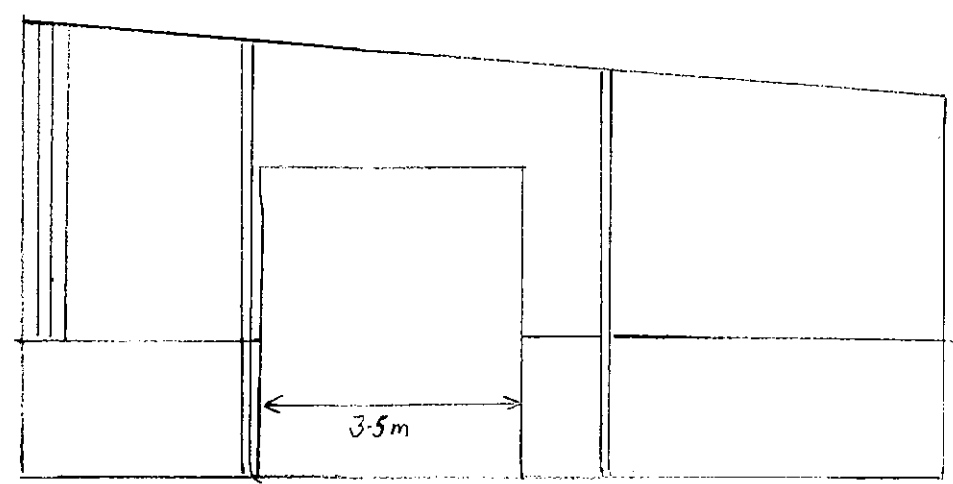

Scale 1:100.