



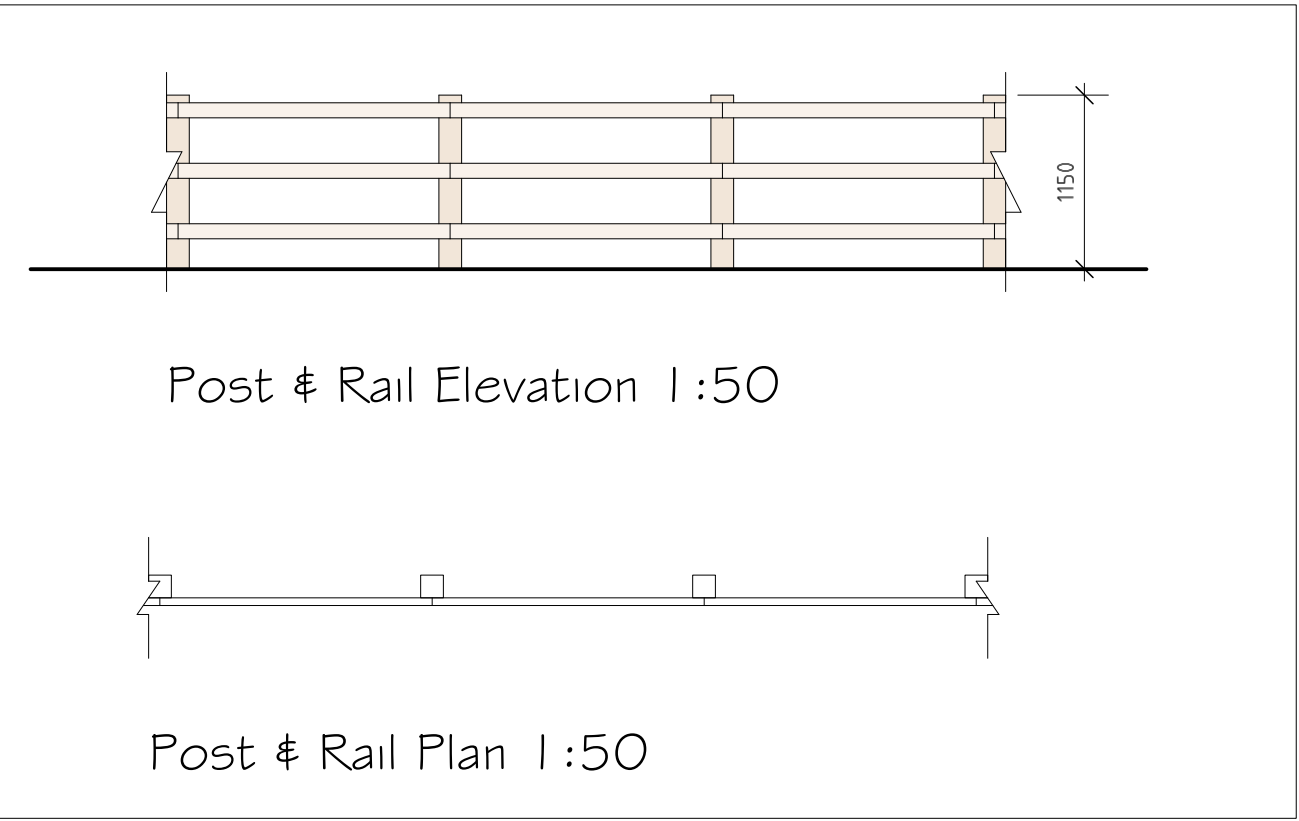


Post & Rail Elevation 1:50

Post & Rail Plan 1:50

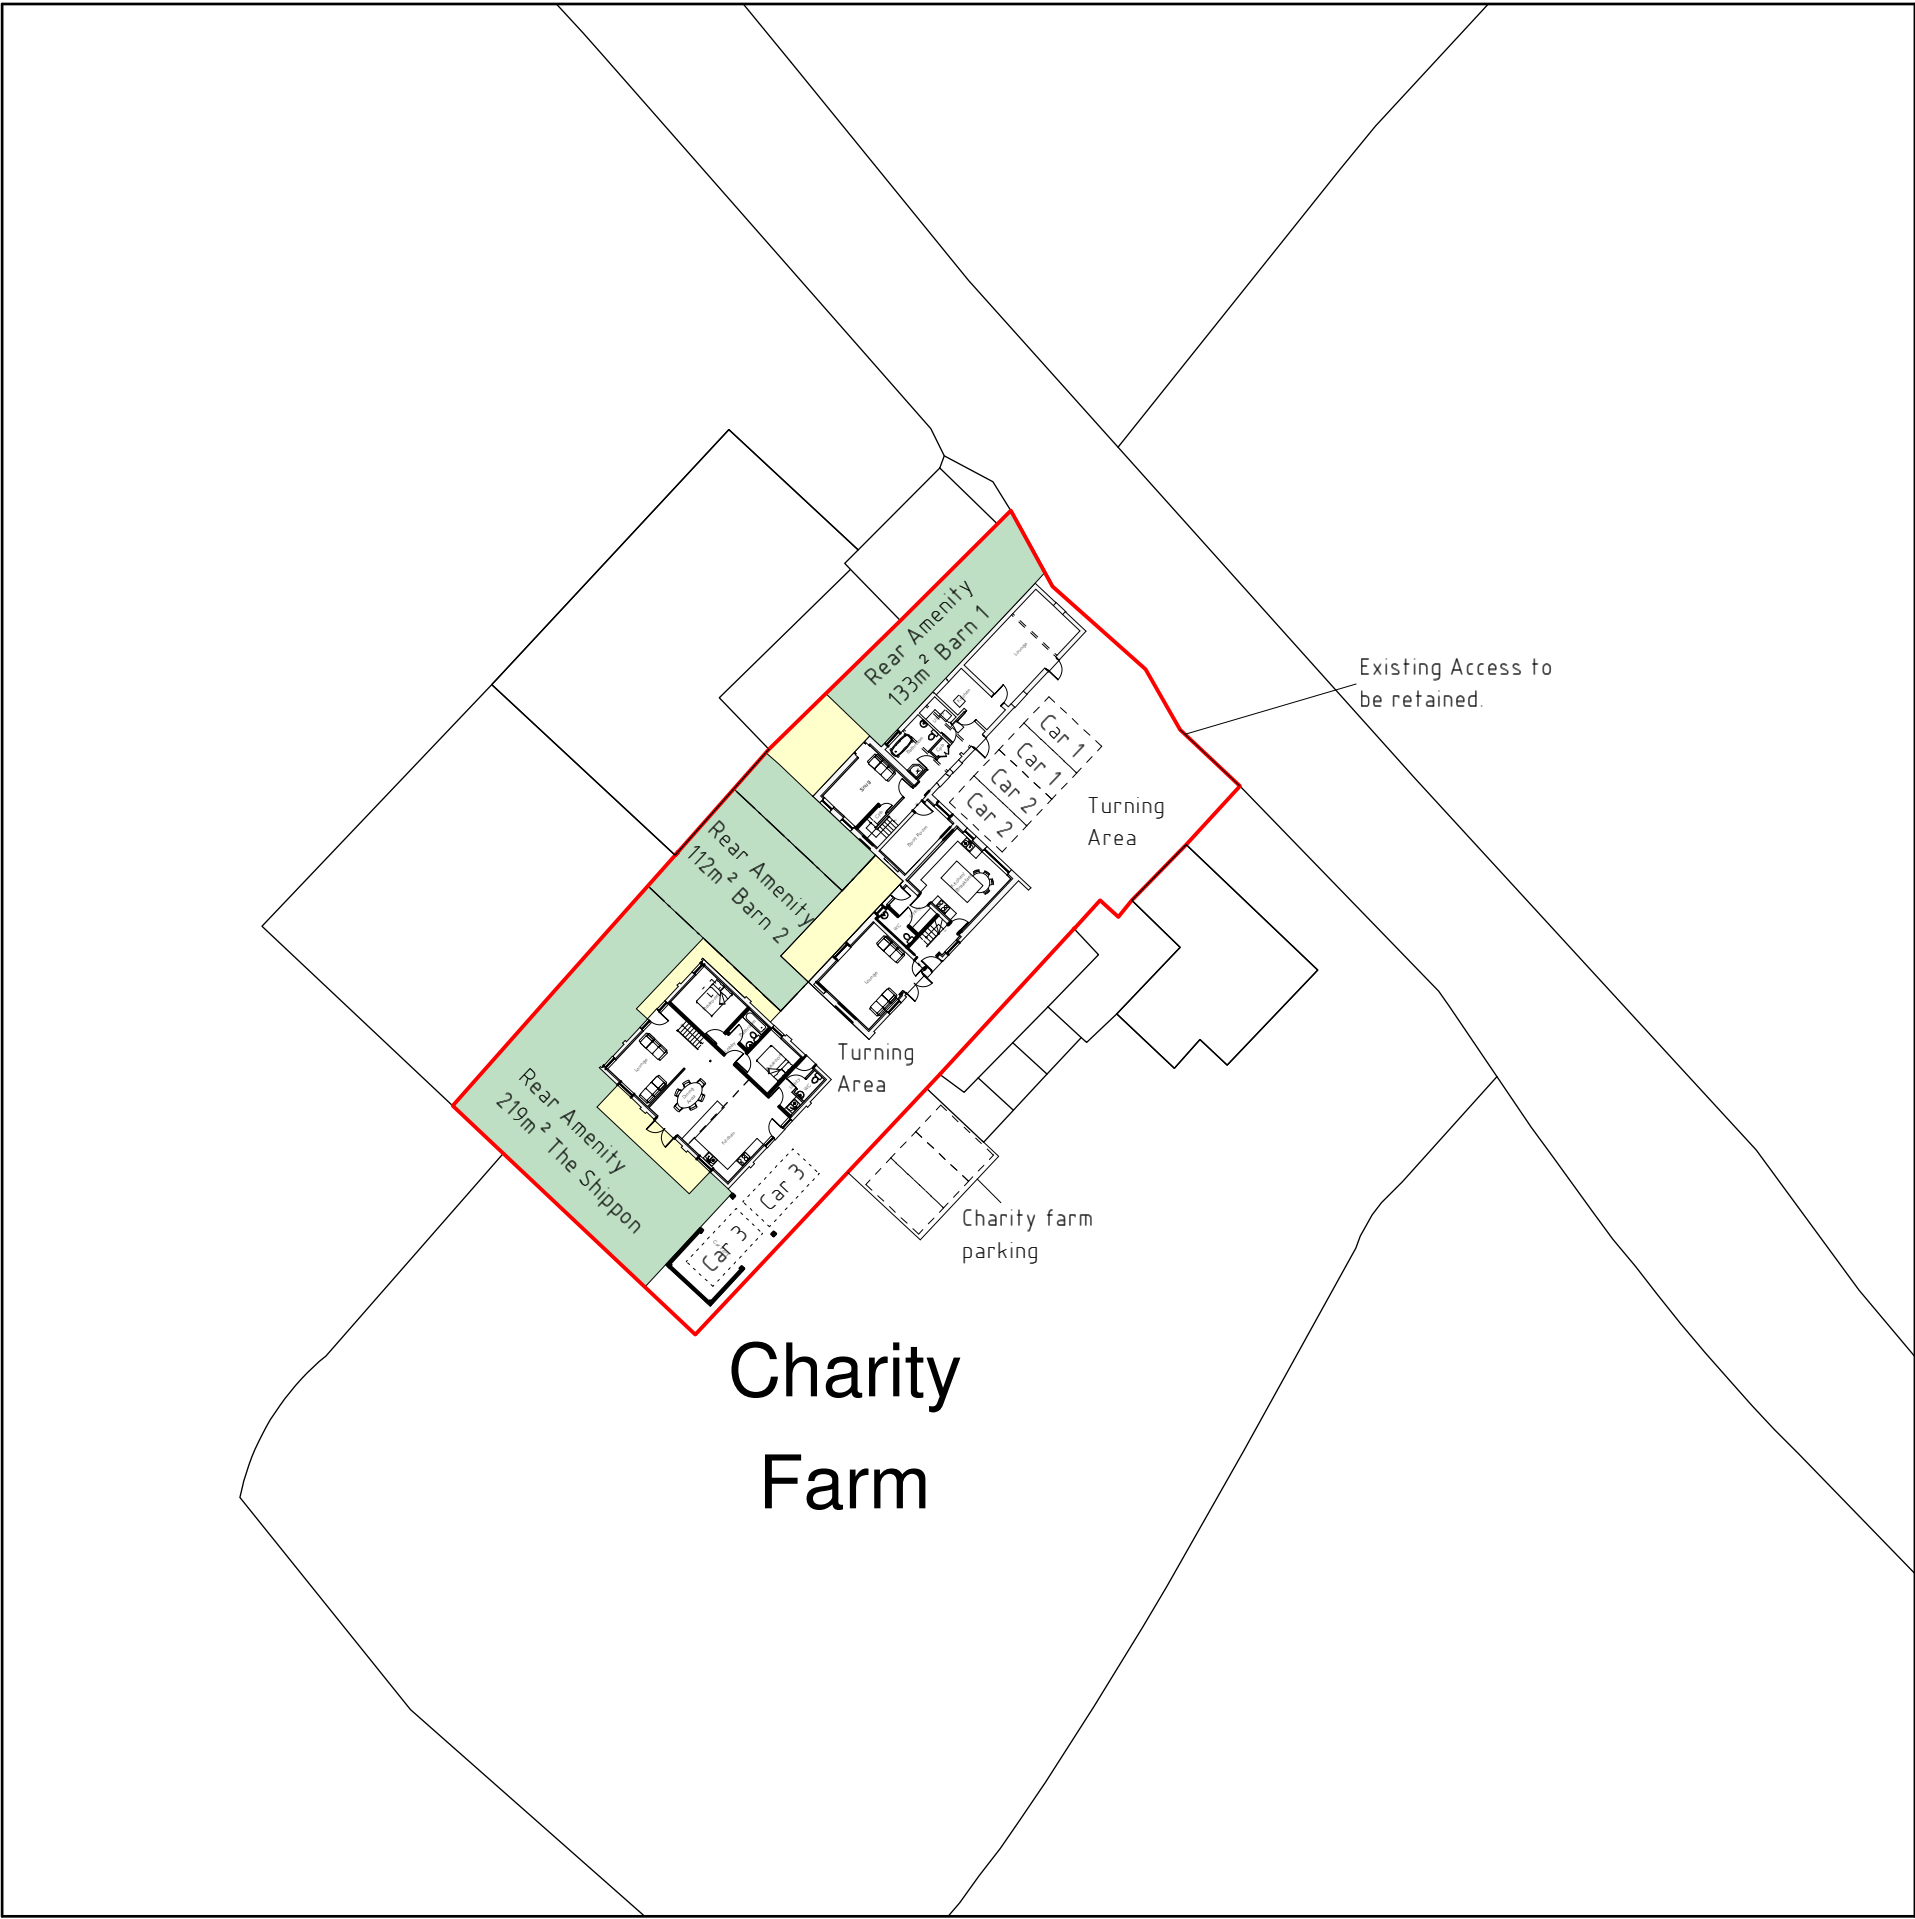

Site Plan 1:500

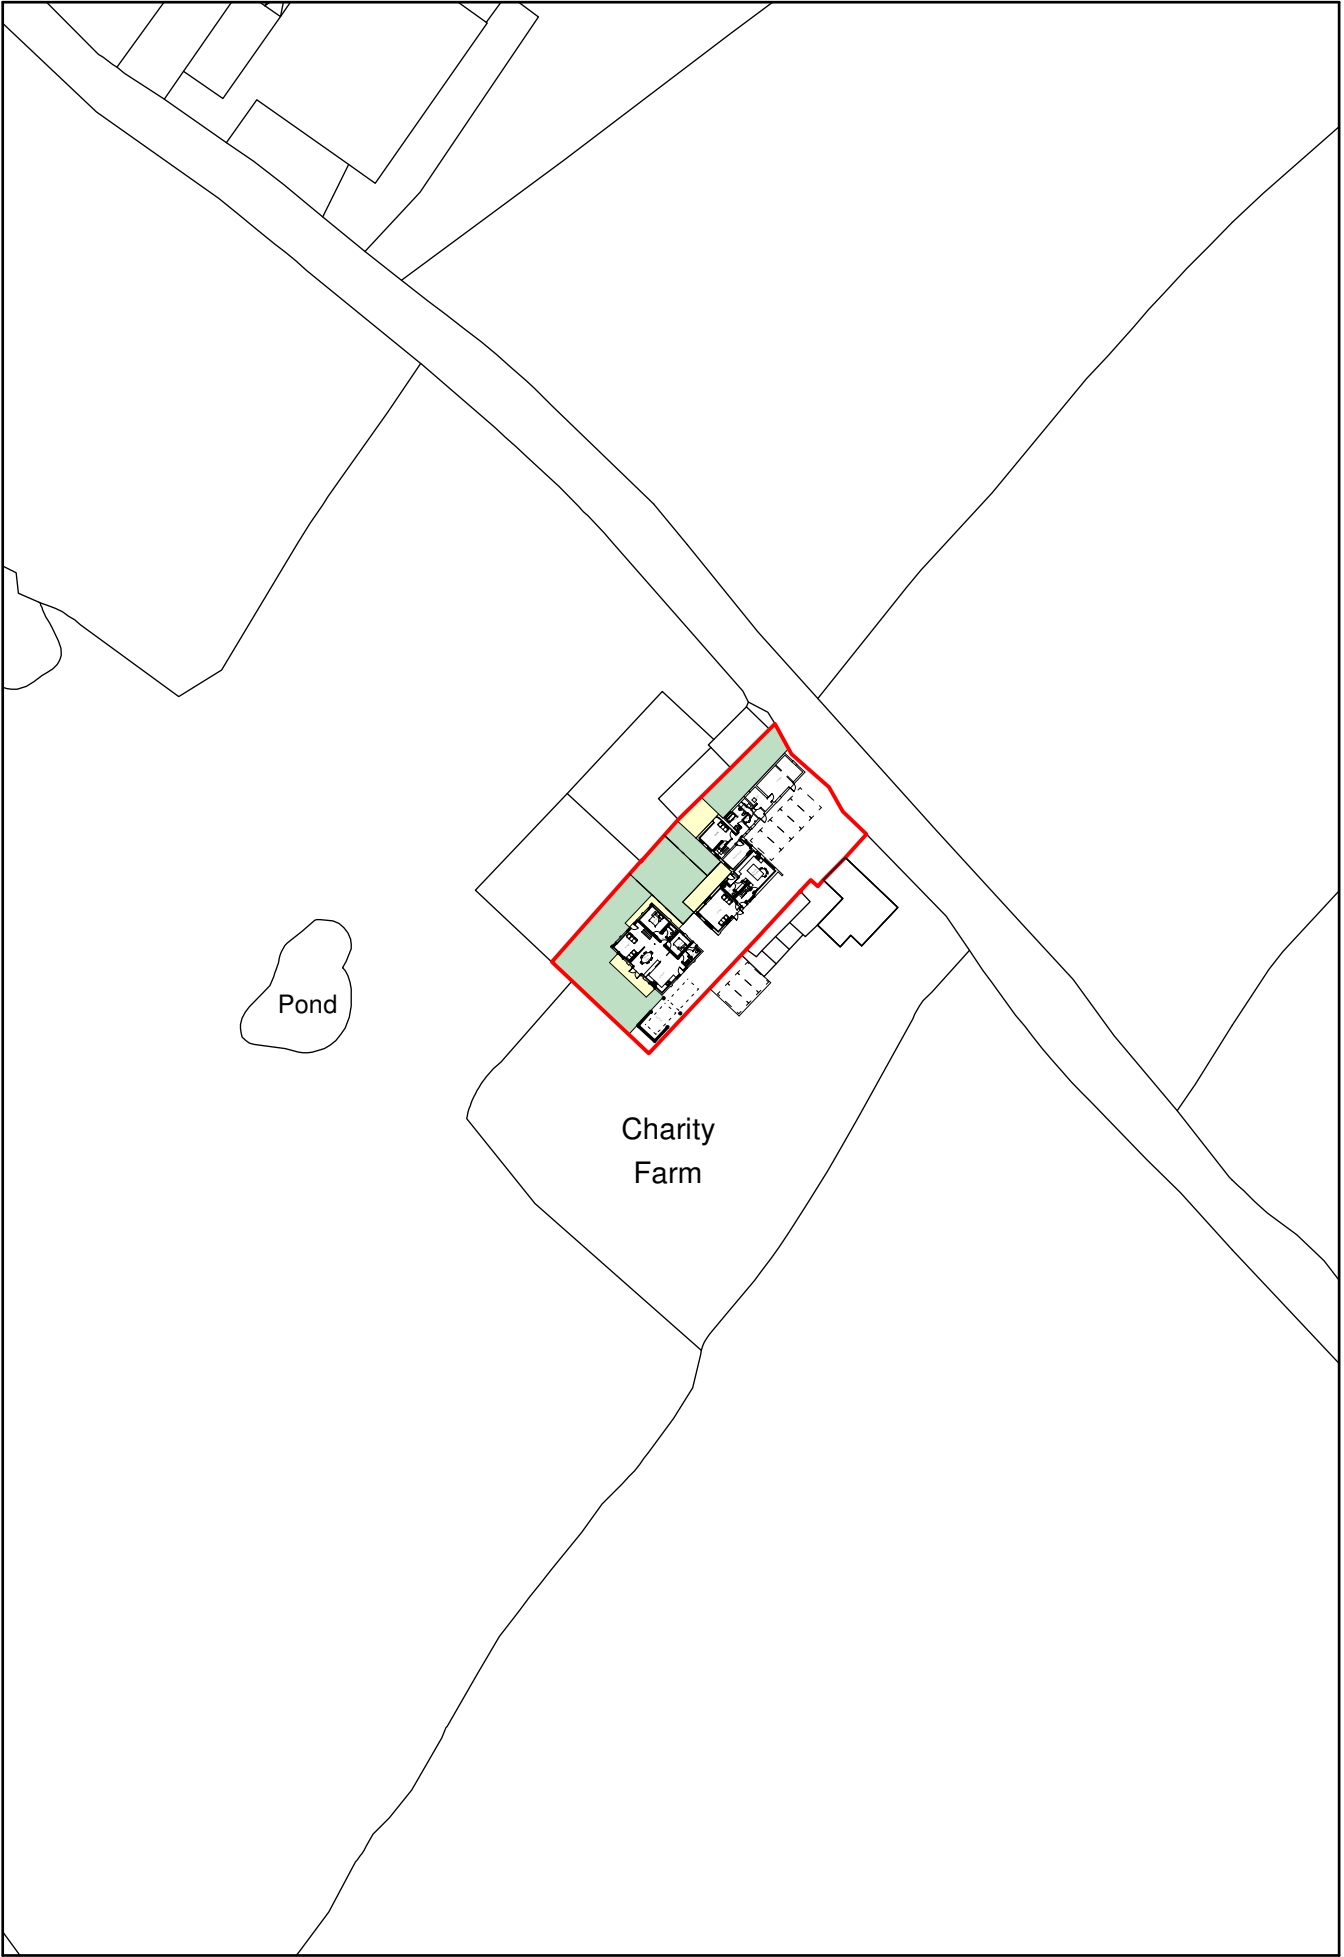

Location Plan 1:1250



Landscaping

Soft

All garden areas to front and rear of dwellings to be laid to seed prior to completion, to provide a good quality grassed lawn. Low level shrub planting to be used to complement lawn at the discretion of the occupier.

Species of trees to be planted to be confirmed with local authority prior to planing of trees. Trees to be planted in first planting season following completion of dwellings.

Hard

Pathways to front doors, side of dwellings and rear patios to be formed concrete paving slabs. Paved areas to be laid with slight fall away from dwelling to discharge surface water.

Boundary Treatments.

Existing bondaries to remain as existing. Where areas of existing boundarys have deteriorated and new boundars between dwellings contractor to install timber post and rail fencing to local authority approval.

F	09/17	Visibility Removed	D.J.F.
E	09/17	Visibility Increased	D.J.E.
D	09/17	Parking amends visibility noted	D.J.E.
C	08/17	Access & truning areas noted	D.J.E.
B	08/17	Design Amends	D.J.E.
A	07/17	Addition of 'The Shippon'.	D.J.F.
Rev	Date	Detail	Initial

Project:

Proposed alterations at
Charity Farm, Halghton Lane,
Bangor on Dee.
Wrexham. LL13 0BW

Title:	Scale: (A2)
Planning: Site &	1:500 &
Location Plan	1:1250

Drawn By:	Date:
J Felgate	Mar 2017
Drawing No:	Sheet:
A043/004	1 of 1



Office 3K4,
Redwither Business Tower,
Wrexham. LL13 9XT
Tel: 01978 356500
www.blueprintarchitectural.com
© copyright all rights reserved