


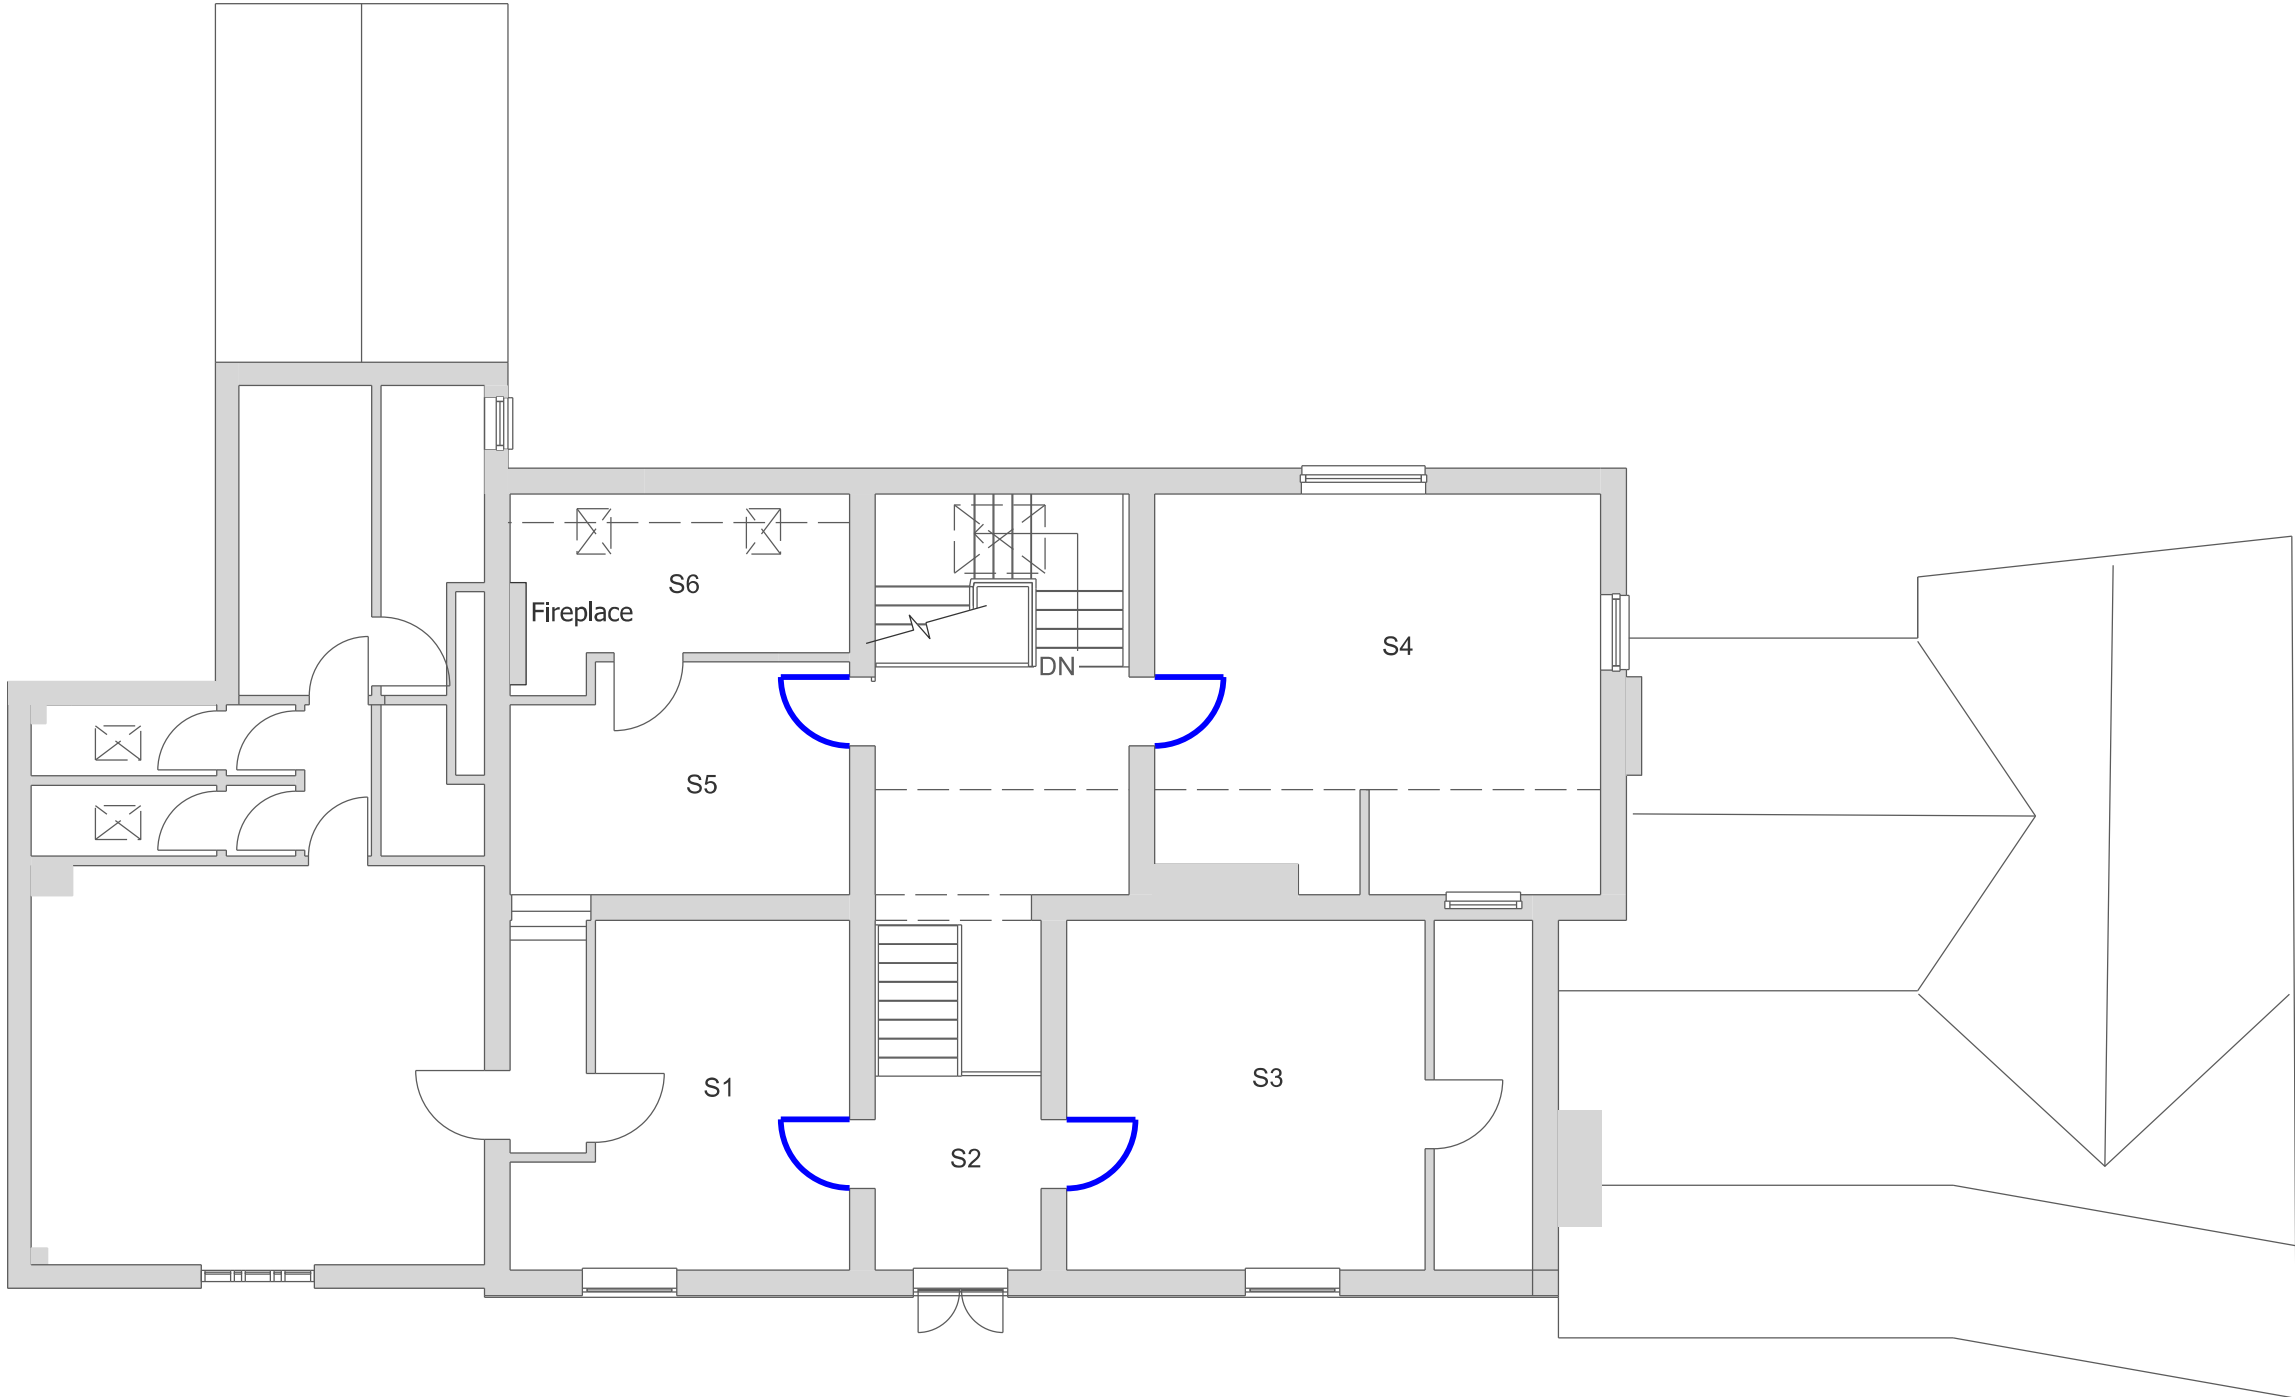

Key

- Panelled timber door and lining
- Timber wall panelling
- G1 Refer to Schedule for details/photos

Second Floor

General Notes

1. Contractor to verify all dimensions and check level datums on site
2. All of the designs are the sole property of TACP Architects Ltd and may not be used without their written agreement
3. All prints, specifications and their copyright are the property of TACP Architects Ltd
4. Do not scale off drawings
5. All dimensions shall be checked on site before commencement of shop drawings, manufacture and all discrepancies must be reported to TACP Architects Ltd

Risk Assessments

Revisions

Rev	Date	Description	By	Check
A	Oct 17	Additional detail for interior features added	JFB	GM

Consultants

Client

Walker Smith Way

Project Title

23 Chester Street, Wrexham

Drawing Title

Existing Second floor Plan

Scale	Date	Drawn By	Checked By	Office
1:100@A3	Jun 17	AW	JFB	Wrexham

Job Number	Drawing Number	Revision
16000	EX-03	A

TACP Architects Ltd
Pembroke House, Ellice Way
Wrexham Technology Park
LL13 7YT
T: 01978 291161
F: 01978 351735
E: admin@tacparchitects.co.uk
www.tacparchitects.co.uk

Architecture • Interior Design • Healthcare Planning • Conservation • Masterplanning • Sustainable Design

