



A Proposed North West Elevation

Scale: 1:200

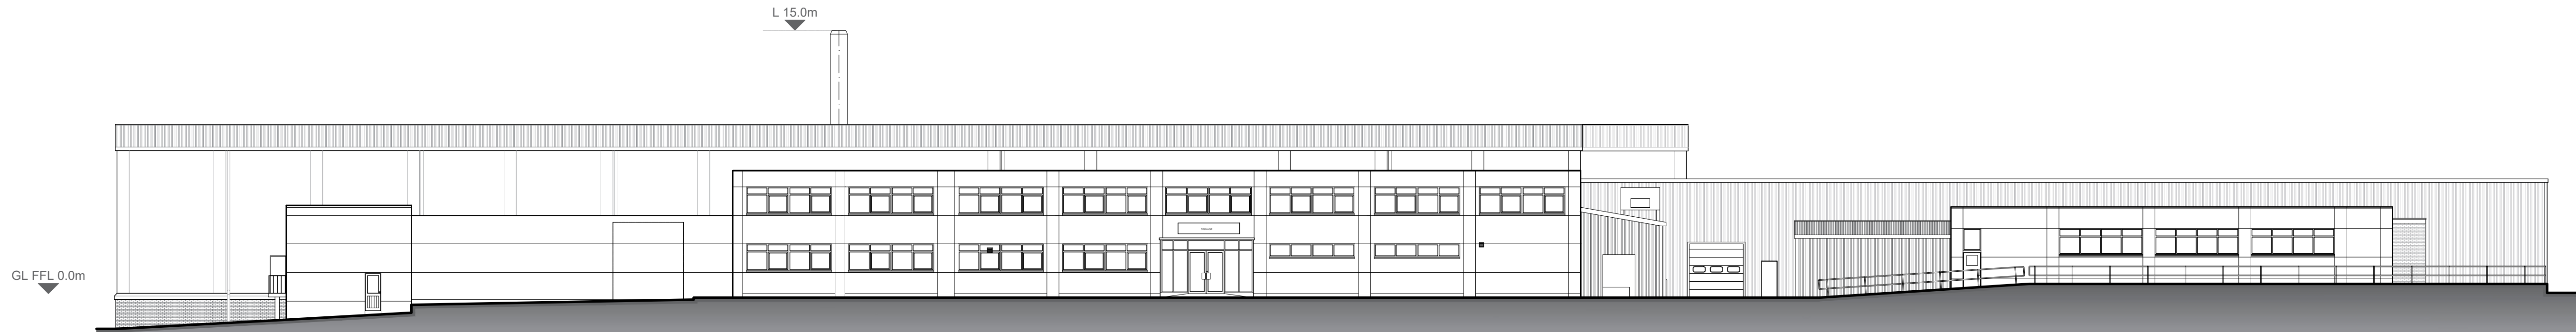


B Proposed South West Elevation

Scale: 1:200

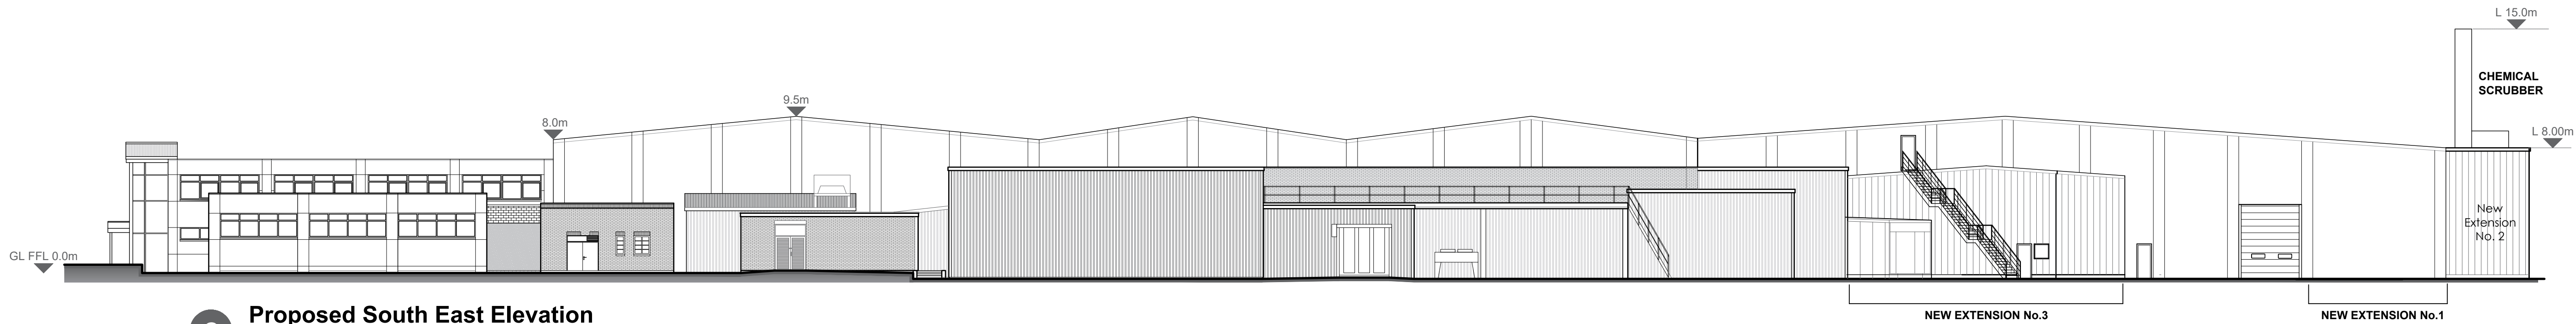


C Proposed South East Elevation

Scale: 1:200

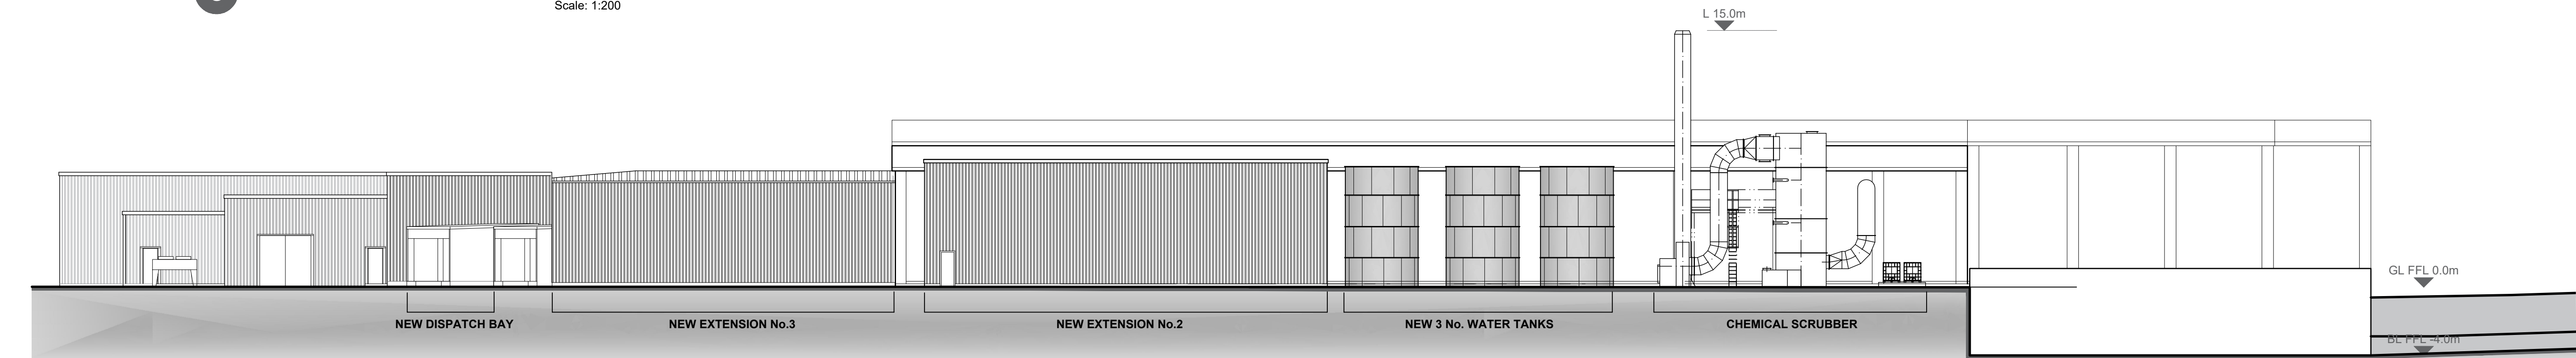

D North East Elevation

Scale: 1:200

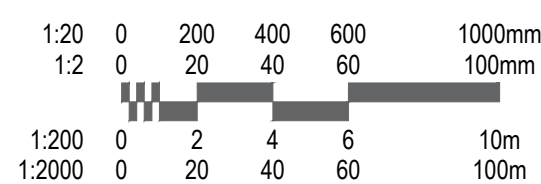

P1	NEW APPLICATION 2017	RD	07.02.2017
REVISION	DESCRIPTION	INITIALS	DATE

PROJECT:	Maelor Poultry Extension, Wrexham	DRAWING NUMBER:	c3697
DRAWING TITLE:	PROPOSED Elevations		L05
CLIENT:	Salisbury Poultry	REVISION:	P1
		DRAWN BY:	RD
		SCALE @ A1:	1:200
		DATE:	Feb. 2017

ARCHITECTURE	BUILDING SURVEYING	TOWN PLANNING
Preston Office:	7 East Cliff, Preston, Lancashire, PR1 3JE	T: 01772 258356
Chester Office:	10 Hunters Walk, Canal Street, Chester, CH1 4EB	T: 01244 402900

This drawing is subject to copyright and is not to be reproduced in part or whole without approval. Do not scale this drawing - Check all dimensions on site